


All dimensions to be checked on site prior to commencement of any construction works. Figured dimensions are to be used in preference to scaled dimensions.

NOTES

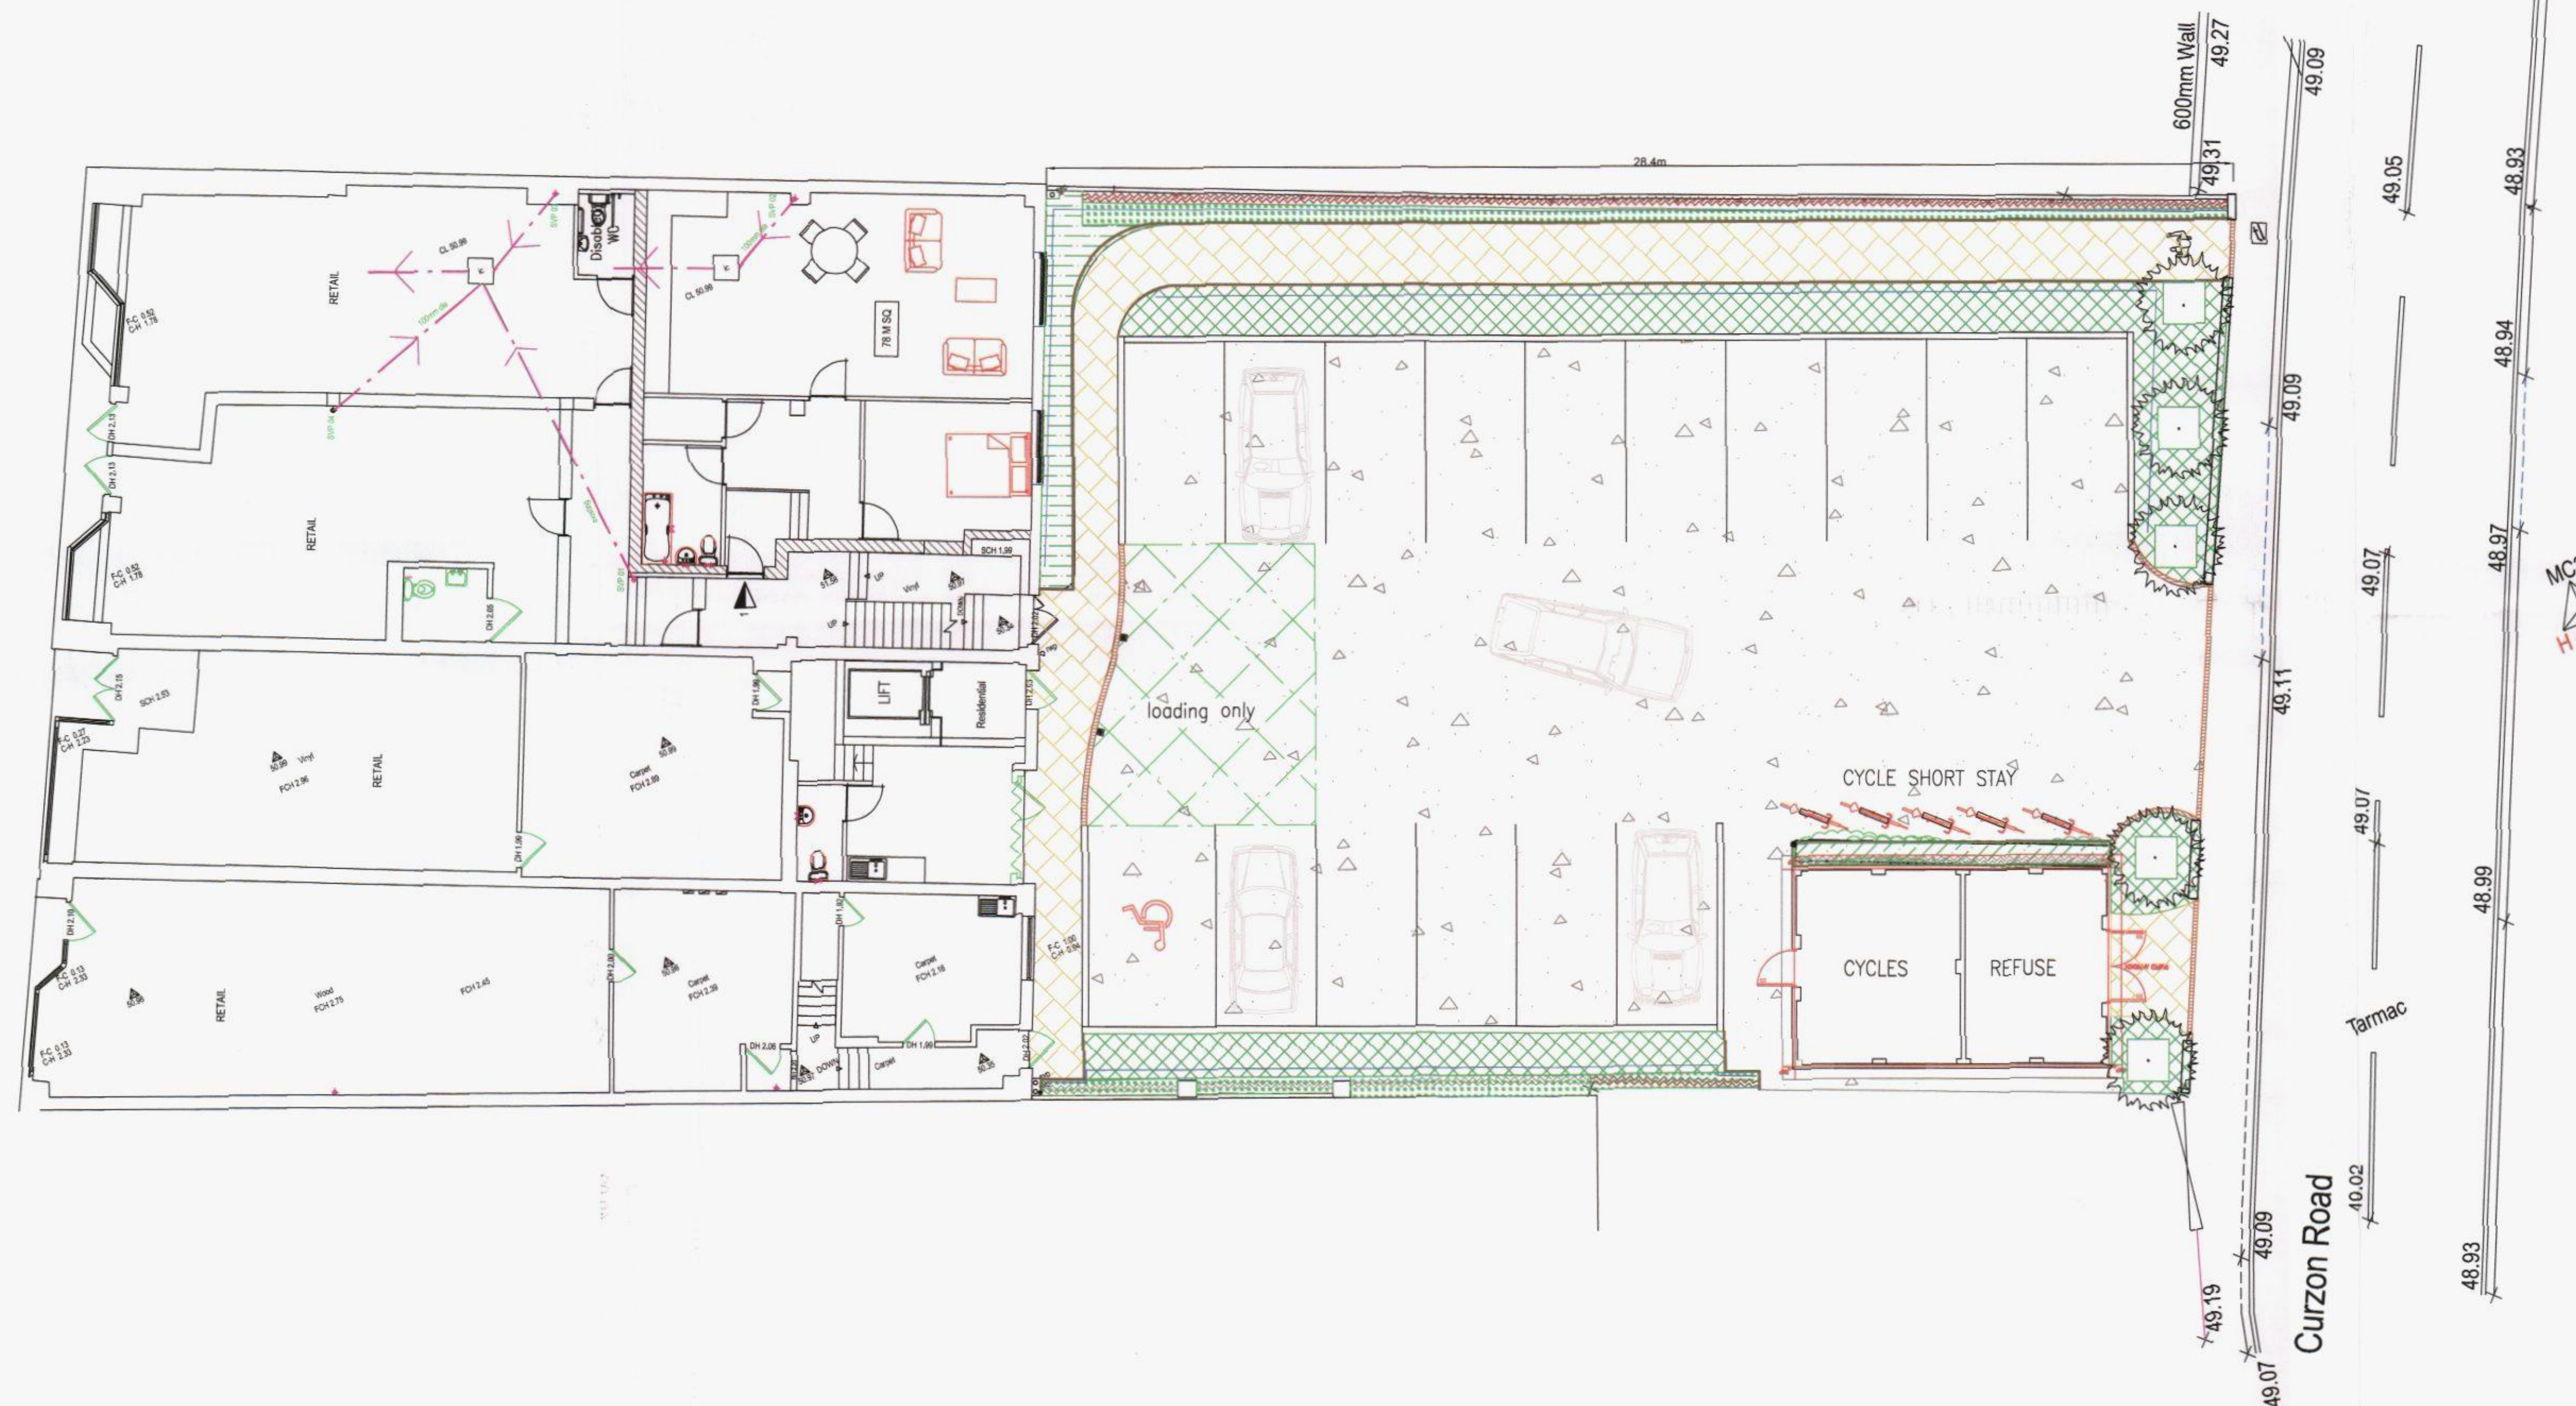

Revision	Description	Date	DRAWN
----------	-------------	------	-------

Project:
Cloud Living
314-318
London Road
Waterlooville

HAVANT BOROUGH
COUNCIL
22 SEP 14
RECEIVED

Drawing Title:
Proposed Site Plan

Chris Flint Associates Ltd
CHARTERED SURVEYORS - PROJECT MANAGERS
DEVELOPMENT CONSULTANTS

Drawn By	Date	Checked By	Date	Approved By	Date
CF	15/03/14				

Drawing No.	Revision	Scale
CFA FULL 01		1:100@ A1

Planning