


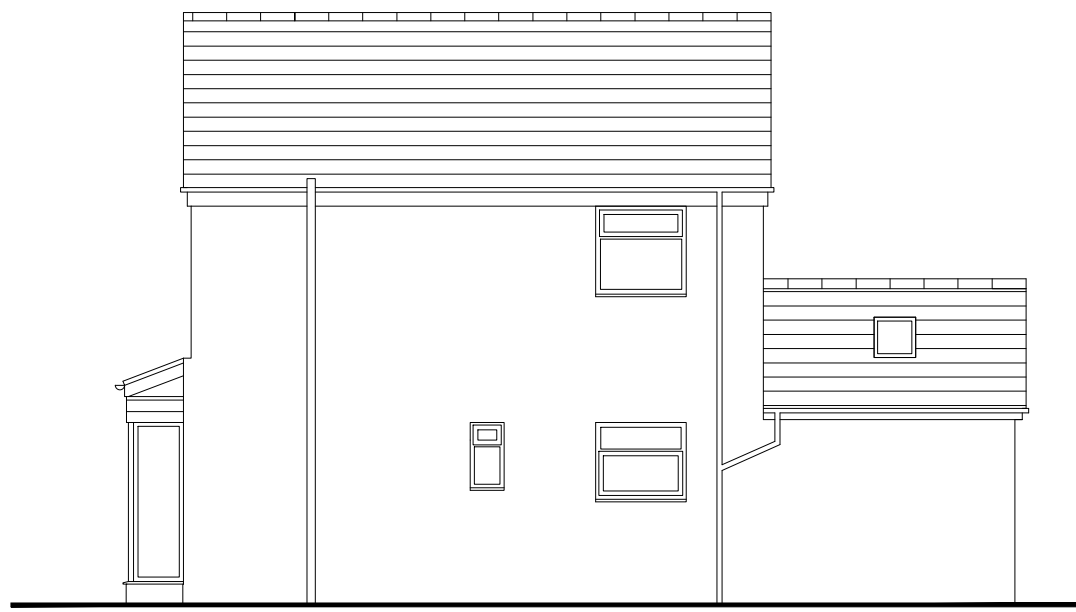


Principle west view



South view



East view

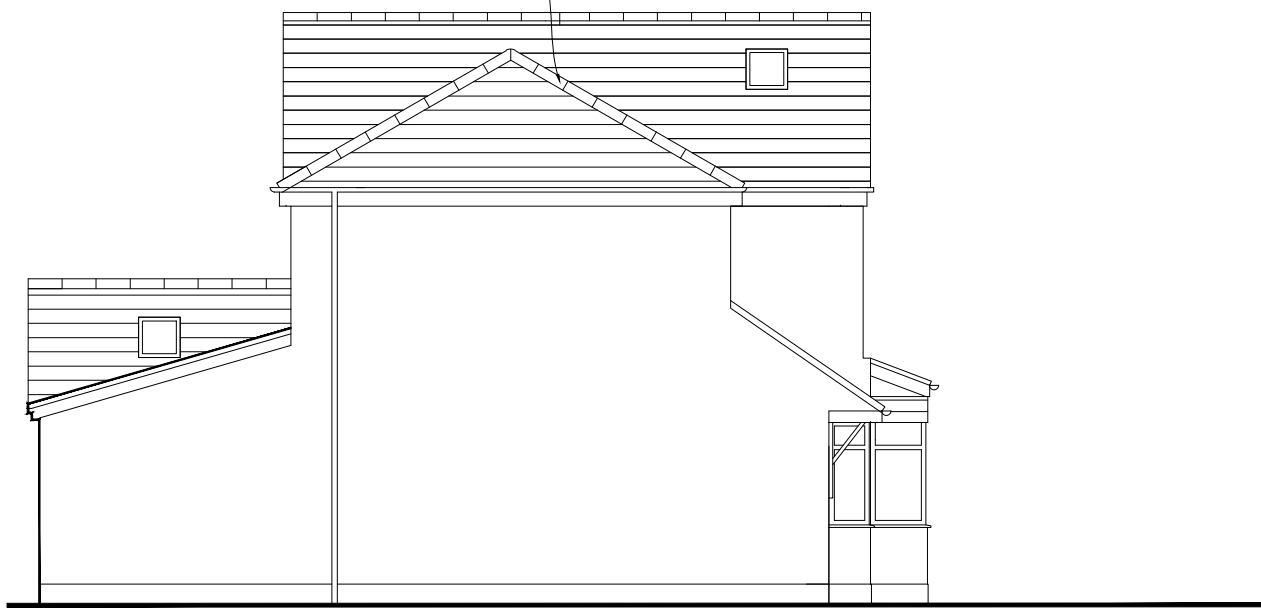


North View



Proposed Elevations Scale 1:100

Render to match existing


Roof tiles to match existing house

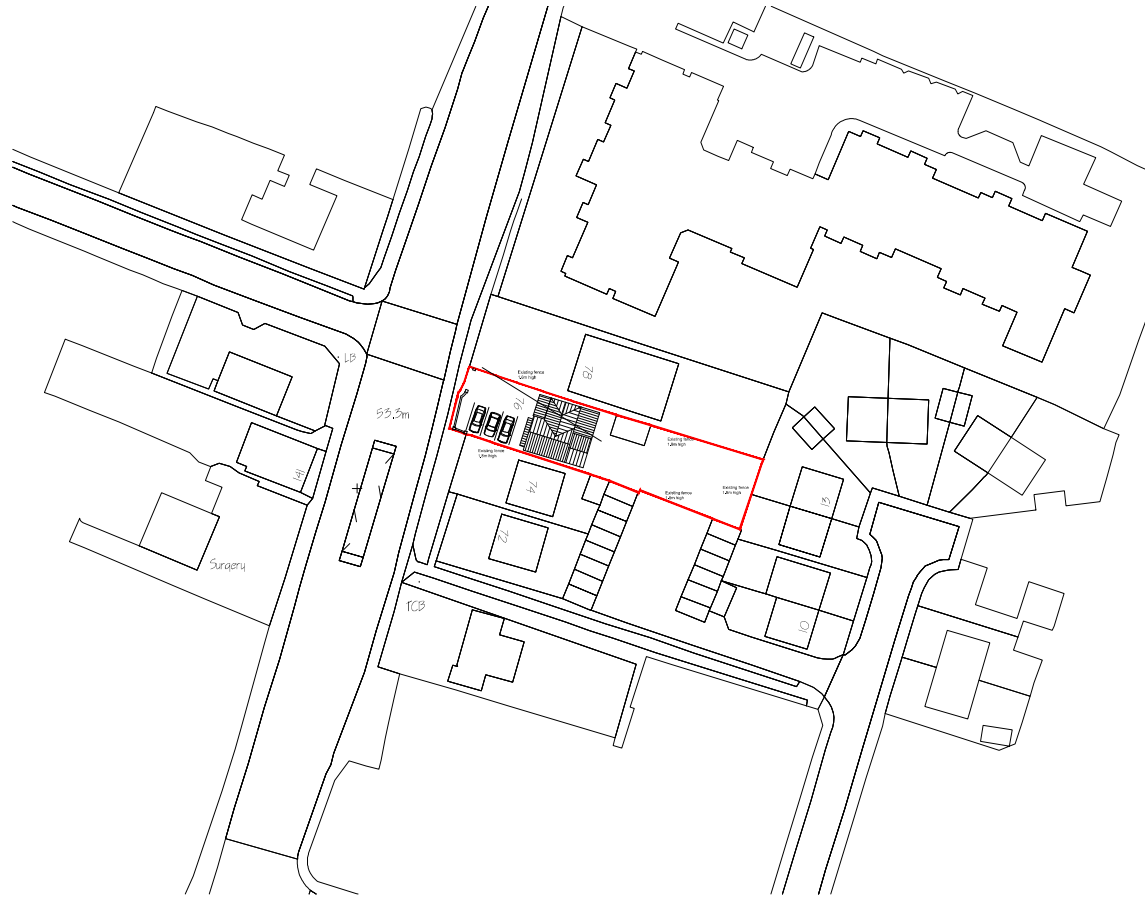


Proposed Site Location Plan Scale 1:1250
OS License No 0100031673

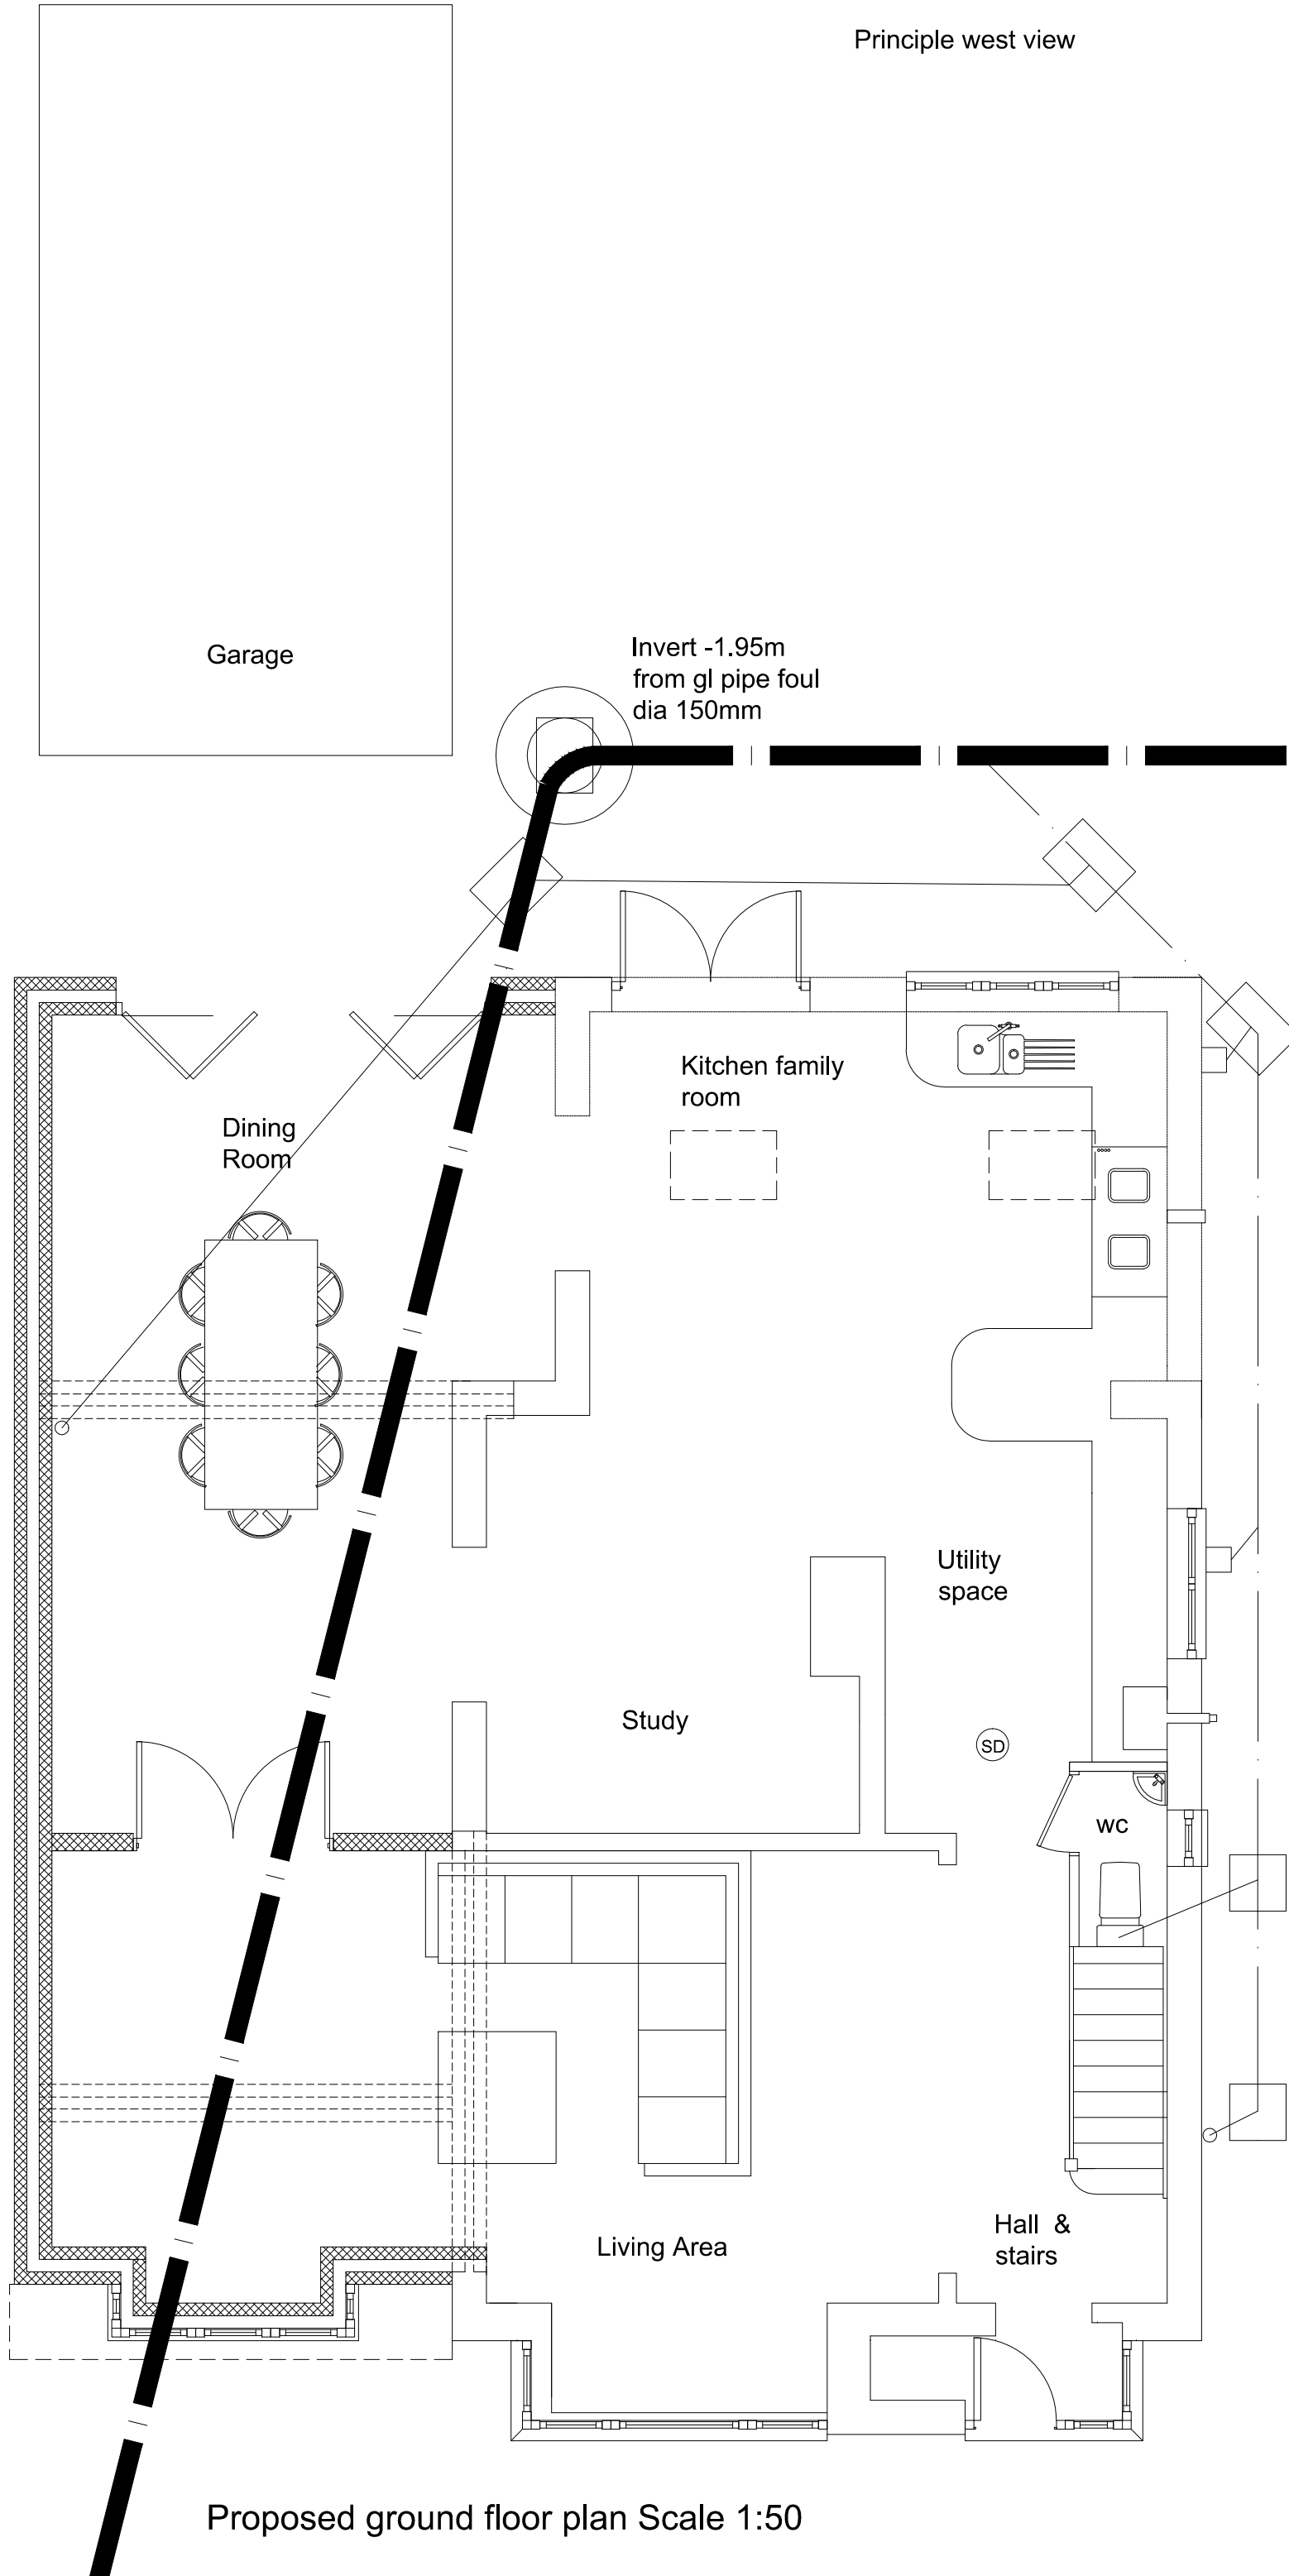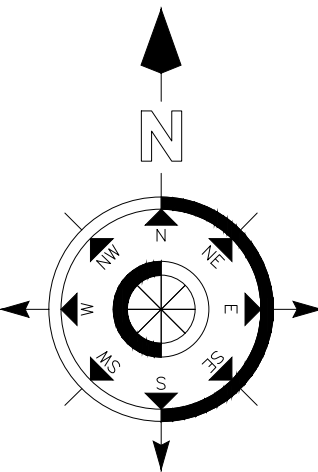

Proposed ground floor plan Scale 1:50

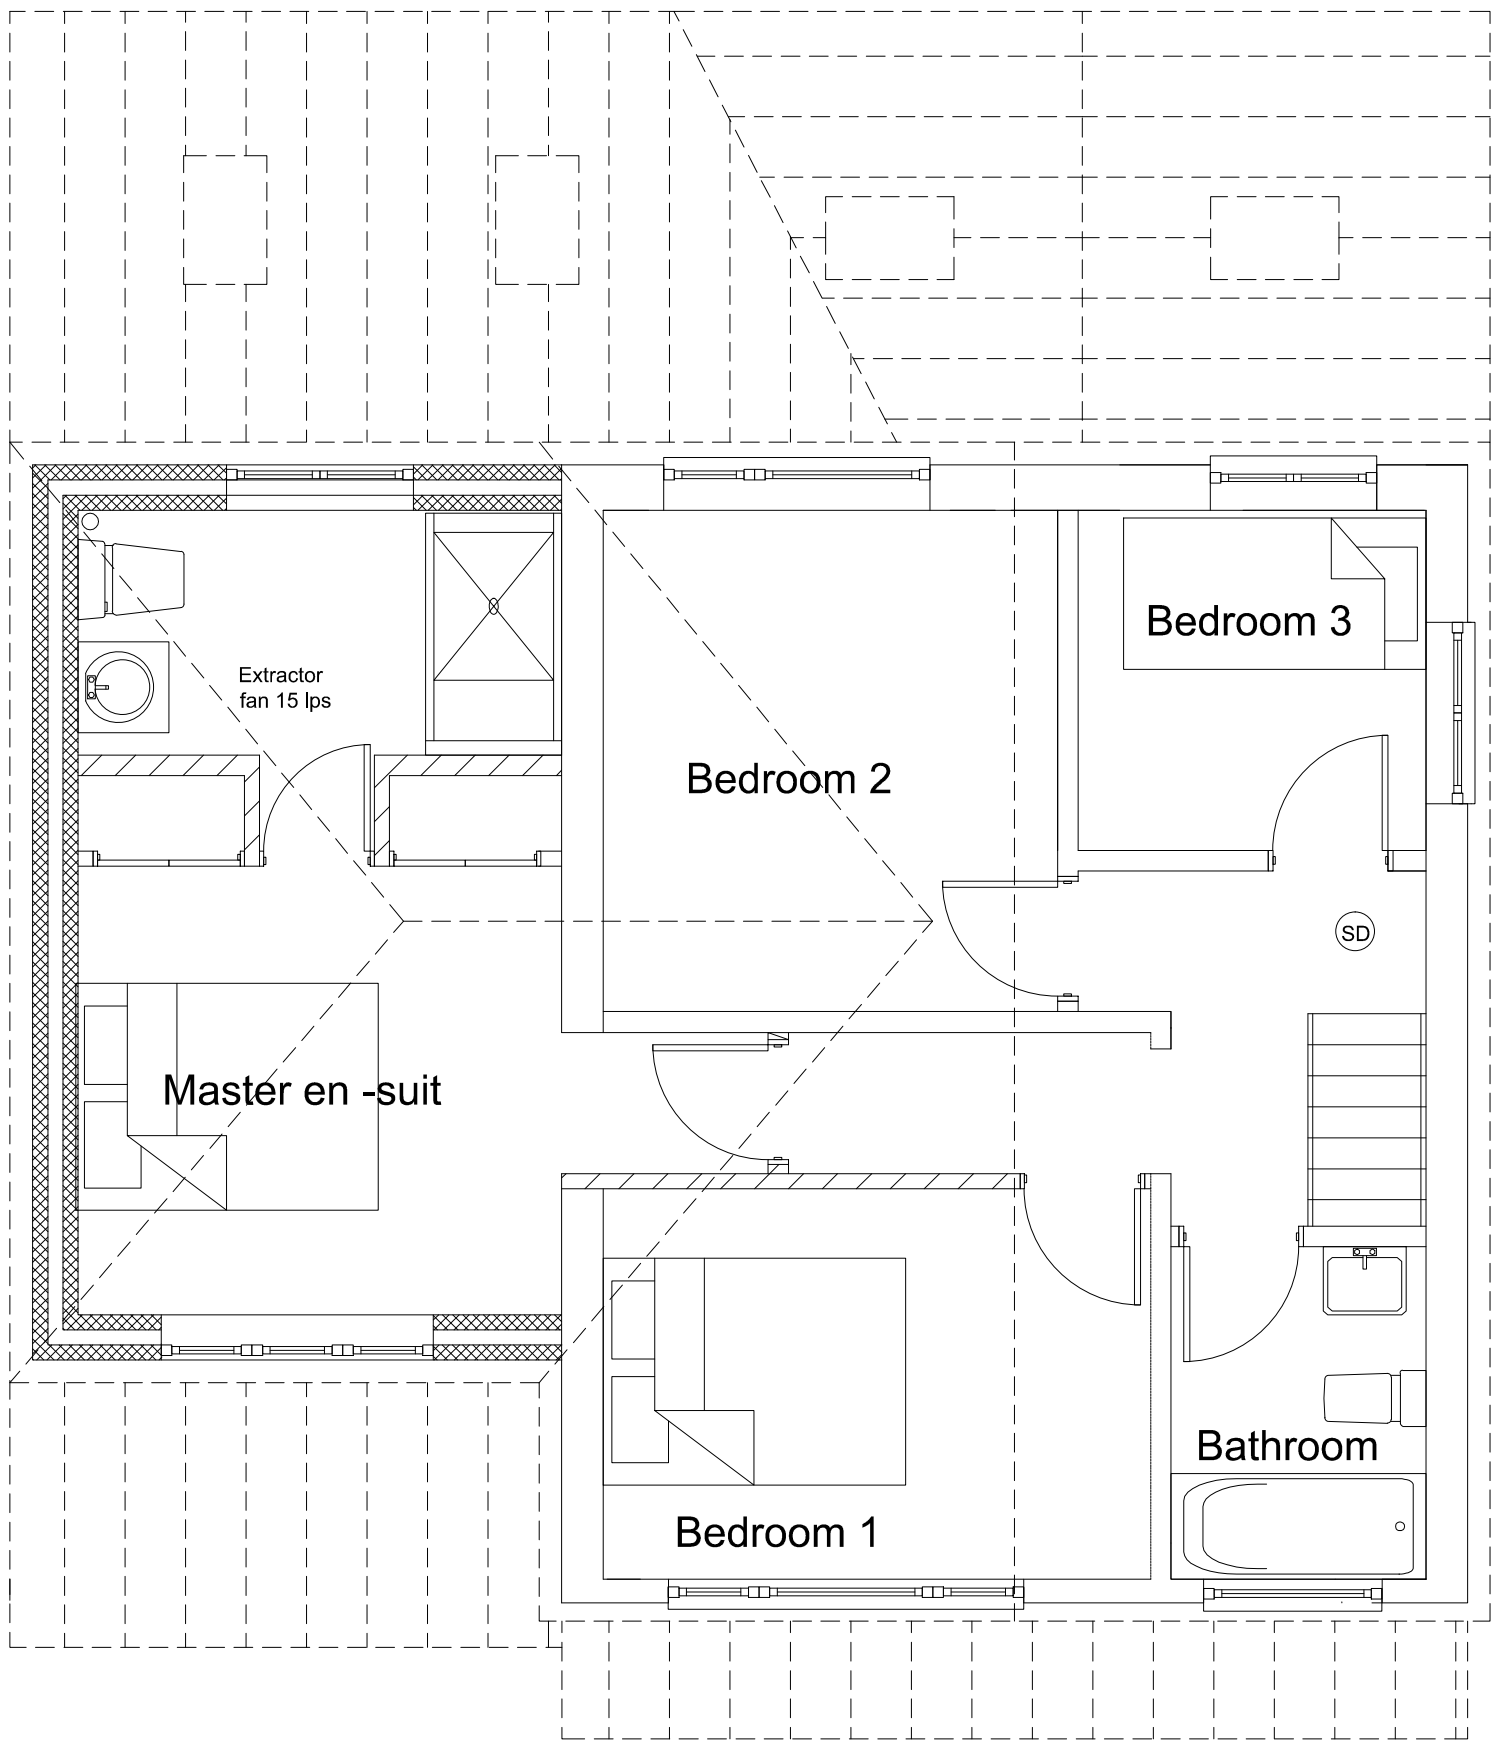

Proposed first floor plan Scale 1:50

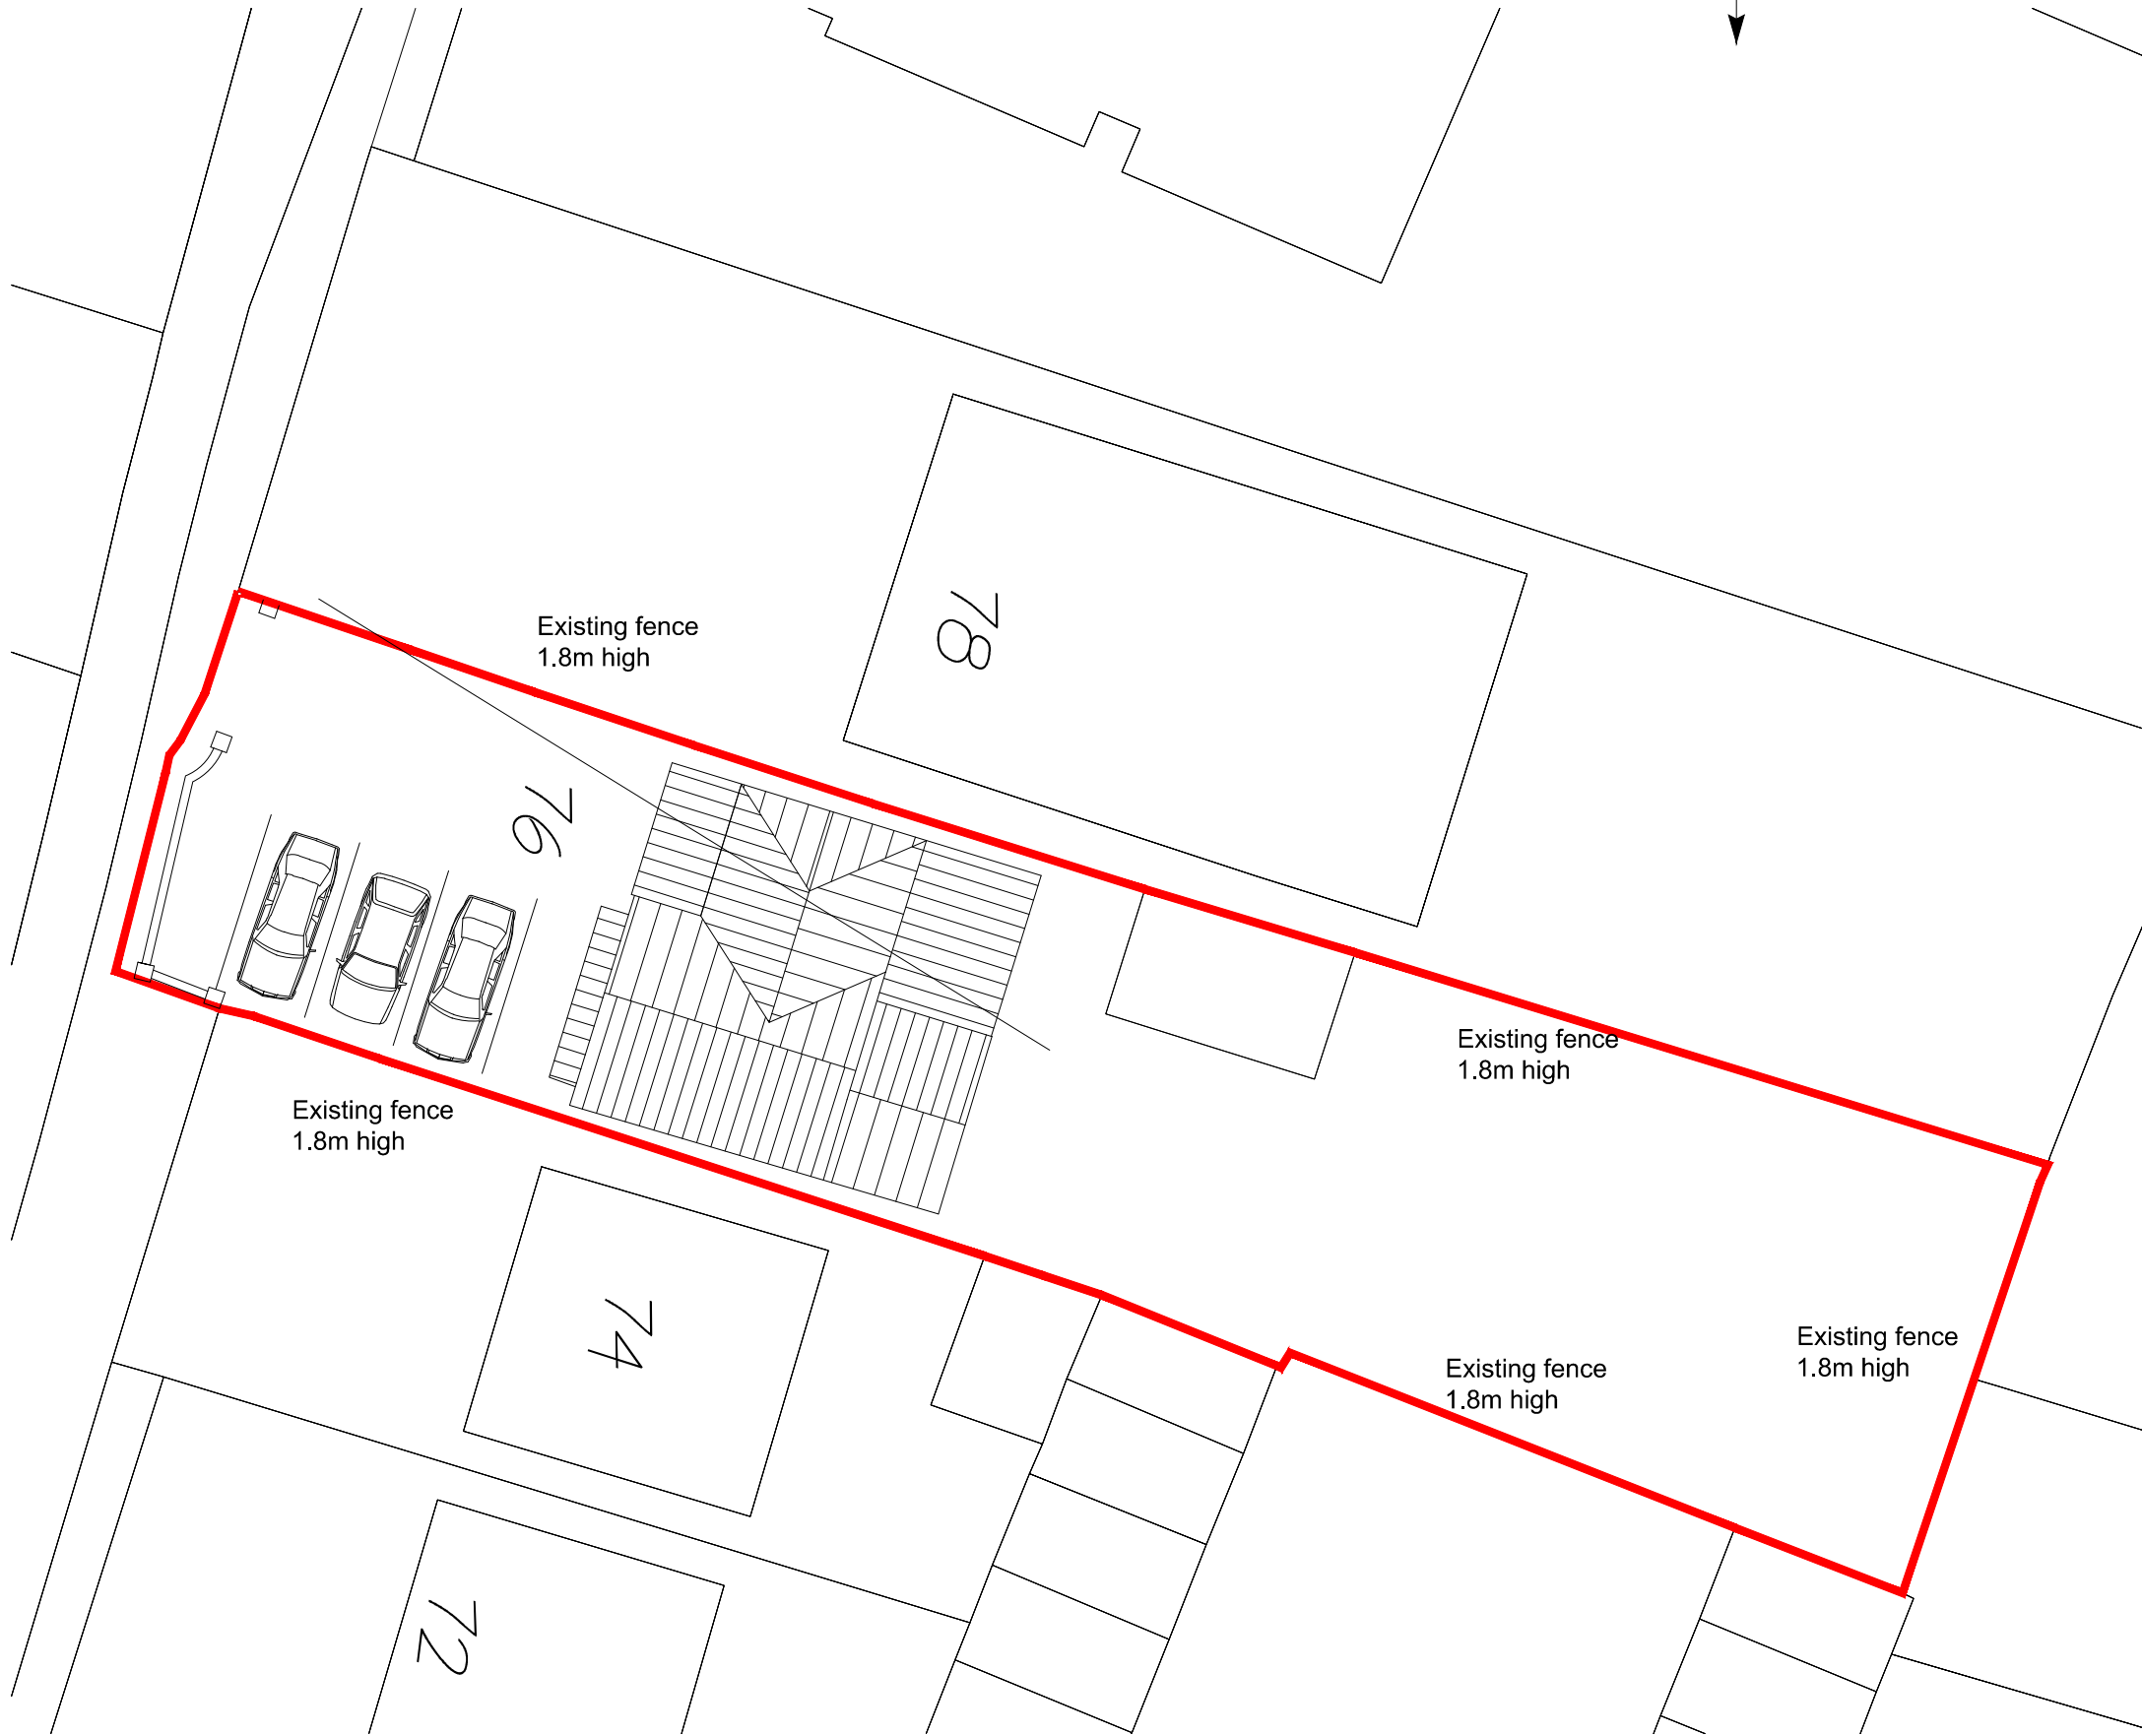

Proposed Block Plan Scale 1:200
OS License No 0100031673

Project Details
New Side double extension with rear single extension.

Planning Application
Client Mr S Prowse
Site details 76 London Road,
Cowplain, Hampshire PO8 8EW

Date- March 2015
Print size A1 Landscape
Scales- 1:50,1:100,1:200, 1:1250 Proposed
Drawing No DWG 04 Revised

JPF Architectural Design & Surveying
84 locks Road, Locks Heath, Southampton,Hampshire, SO31 6NR
Tel - 01489 589917 - 07788727462
Email jpfbuilders@hotmail.co.uk