



Existing West elevation - NTS

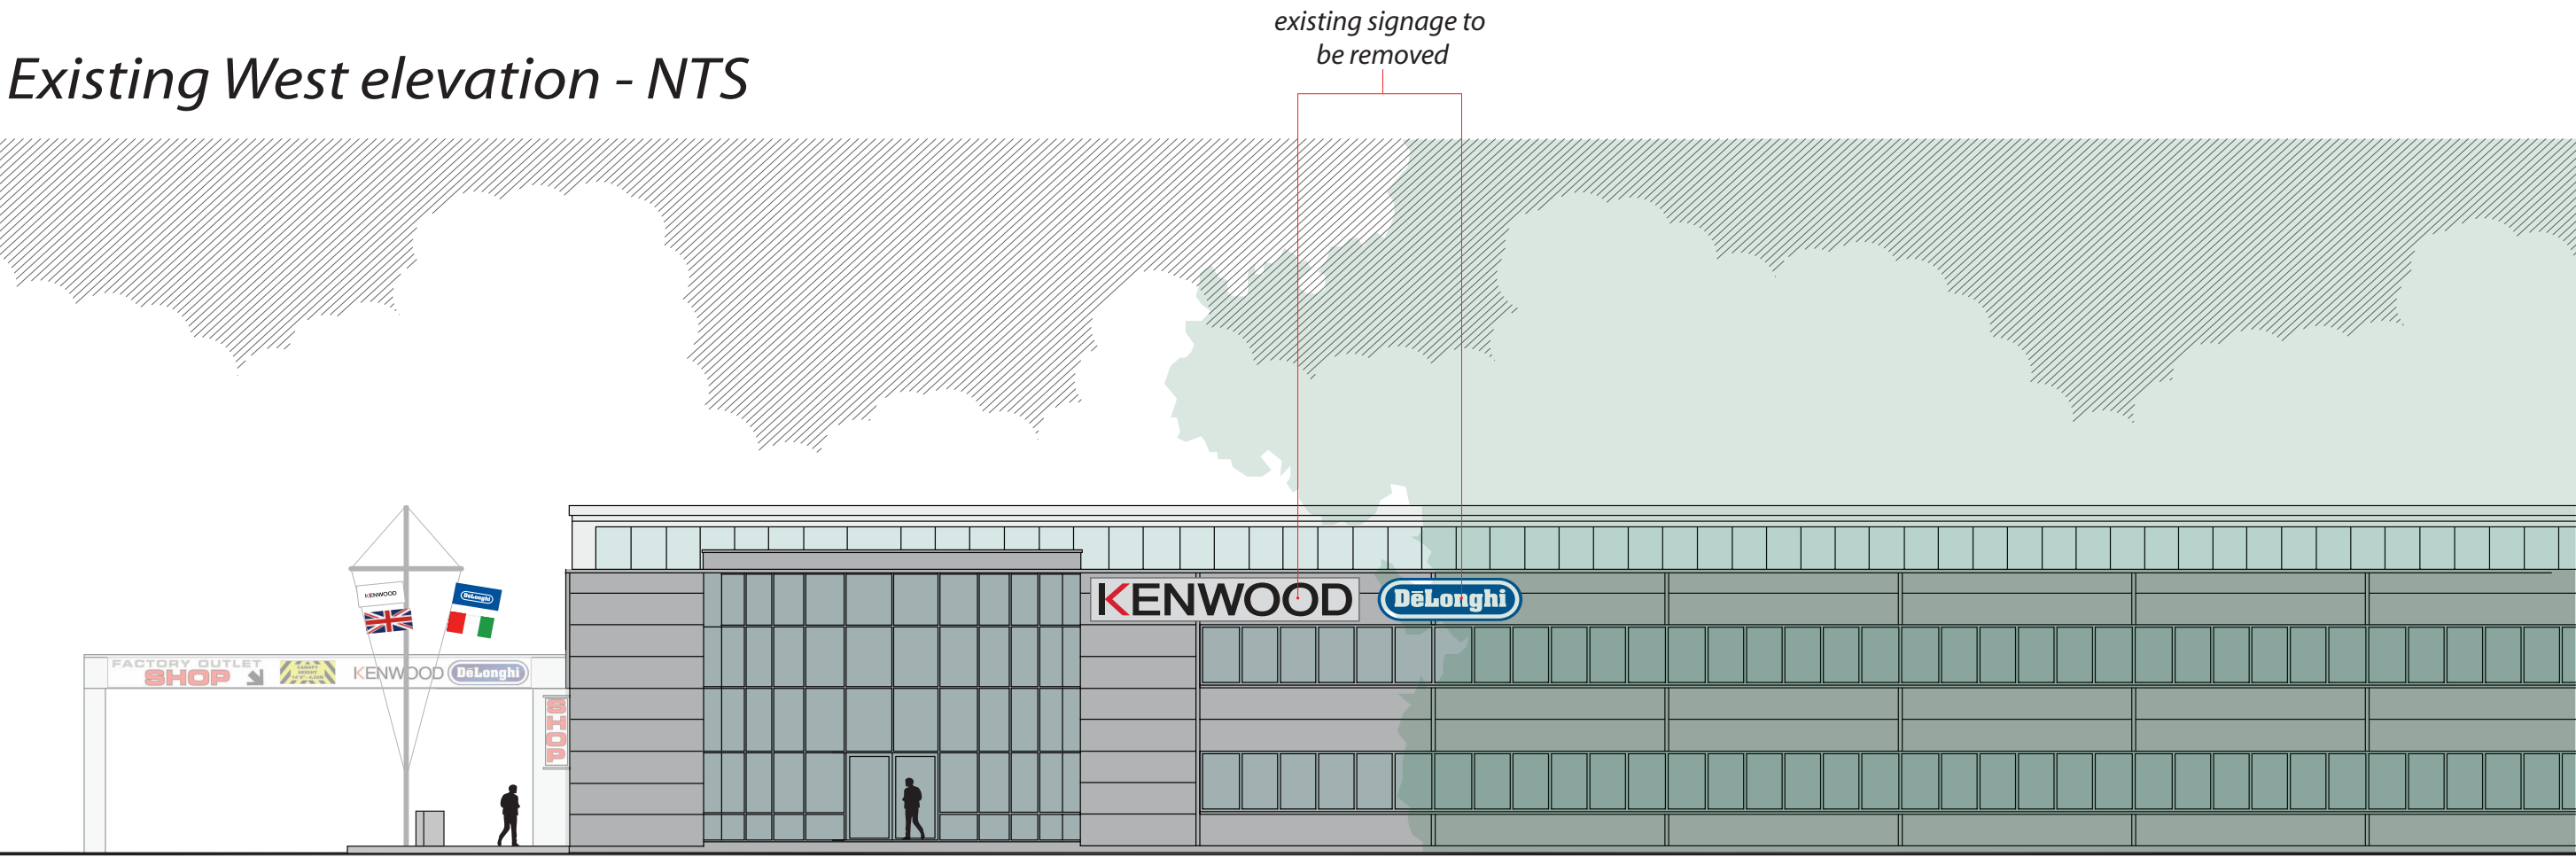

Signage proposal.
3D fabricated acrylic logo characters to include DeLonghi Group, plus underline, KENWOOD, DeLonghi and BRAUN.
Characters providing halo illumination only. Illumination using energy efficient white LED modules.
Entire wall space 3480mmW x 7686mmH to be clad in white aluminium composite trays.

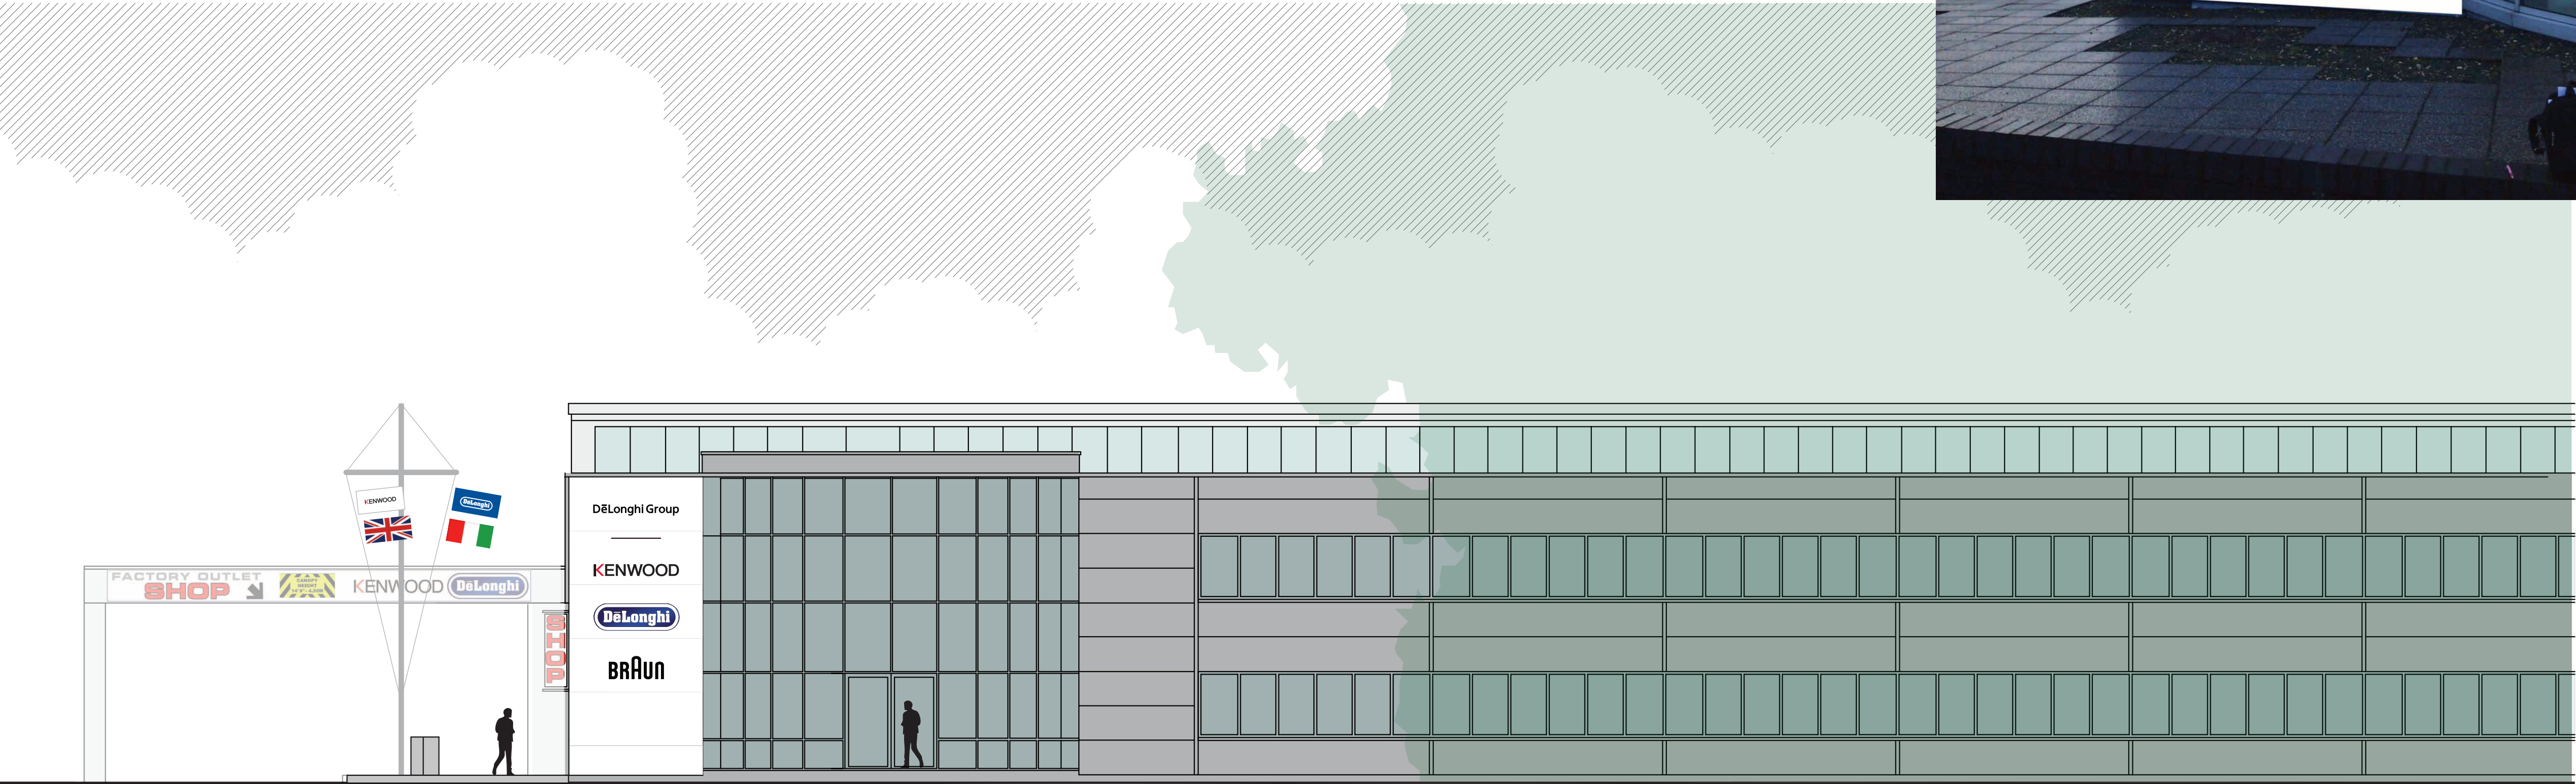

Scale 1:100 when printed on A1

Signs superimposed on photograph, NTS

