




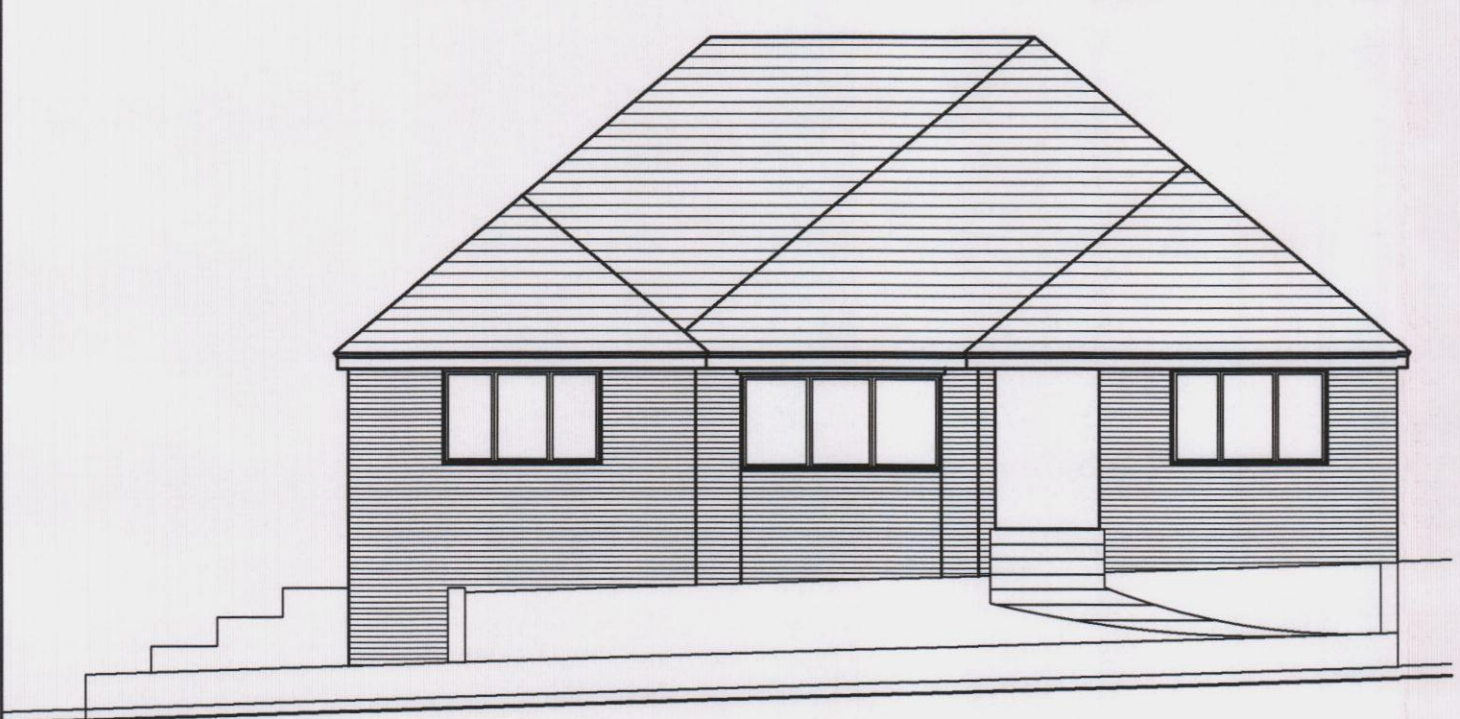


South east elevation 1:100

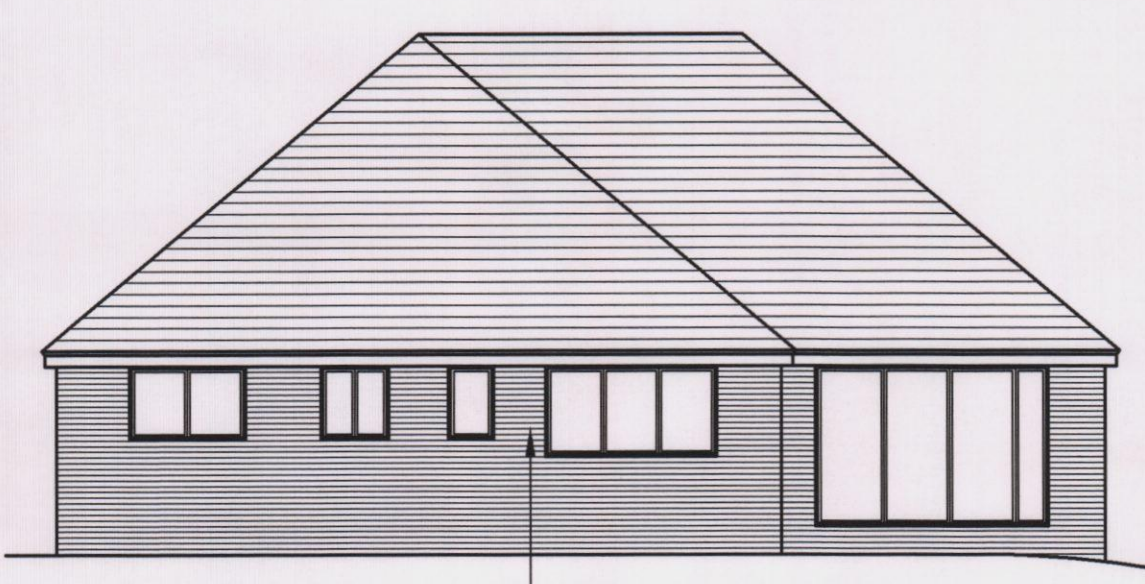



North west elevation 1:100

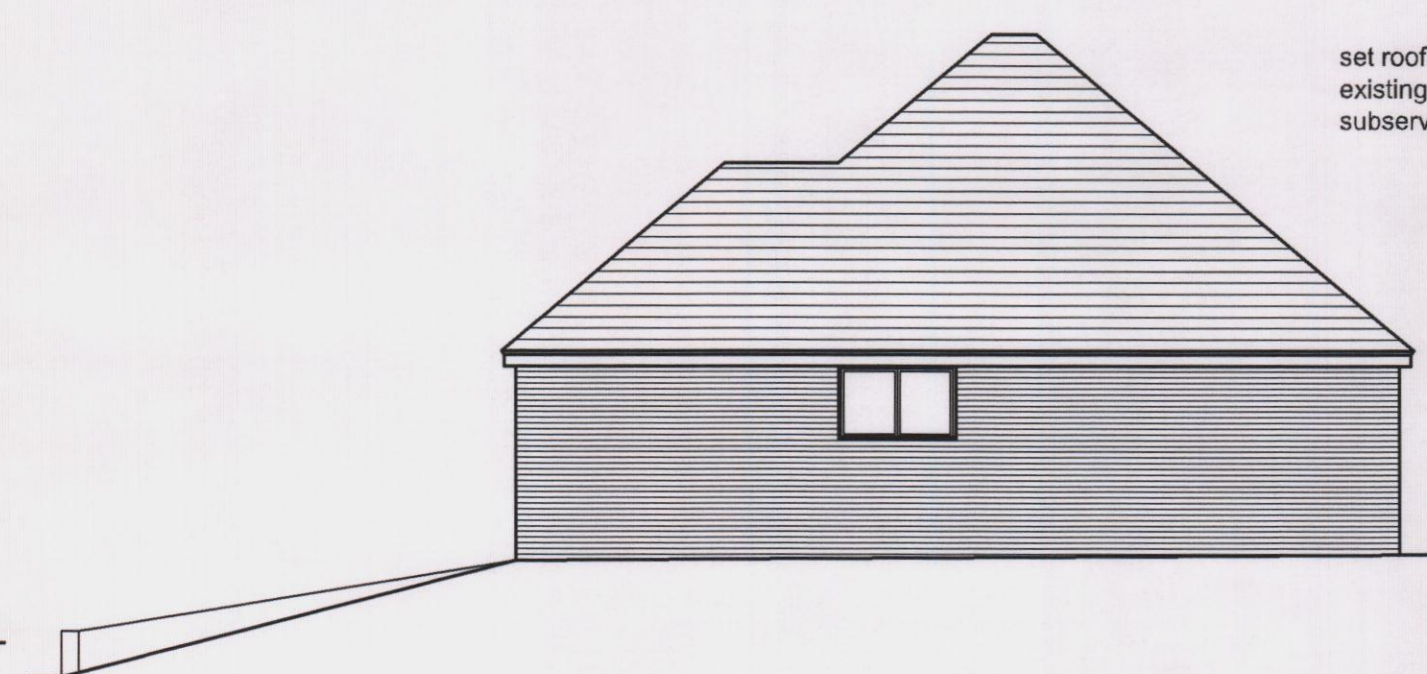


North east elevation 1:100

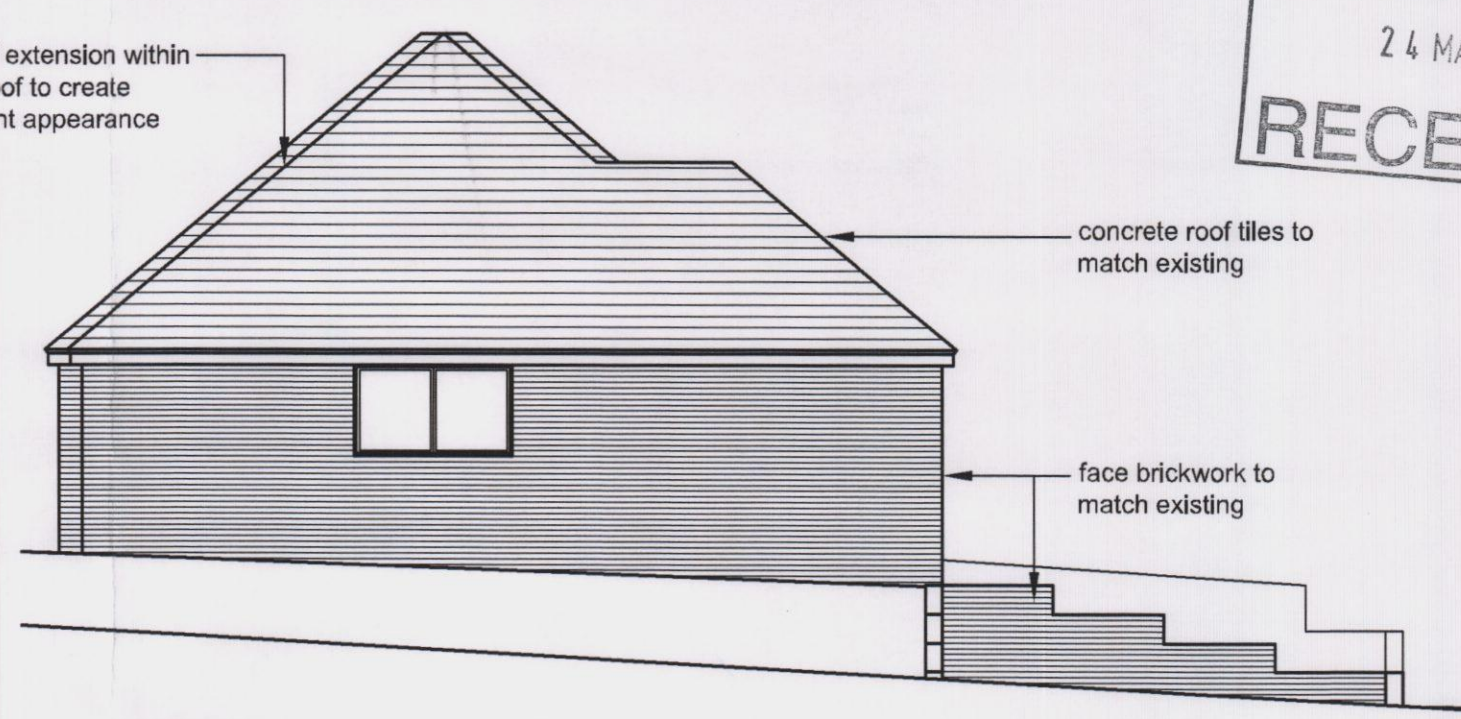


South west elevation 1:100

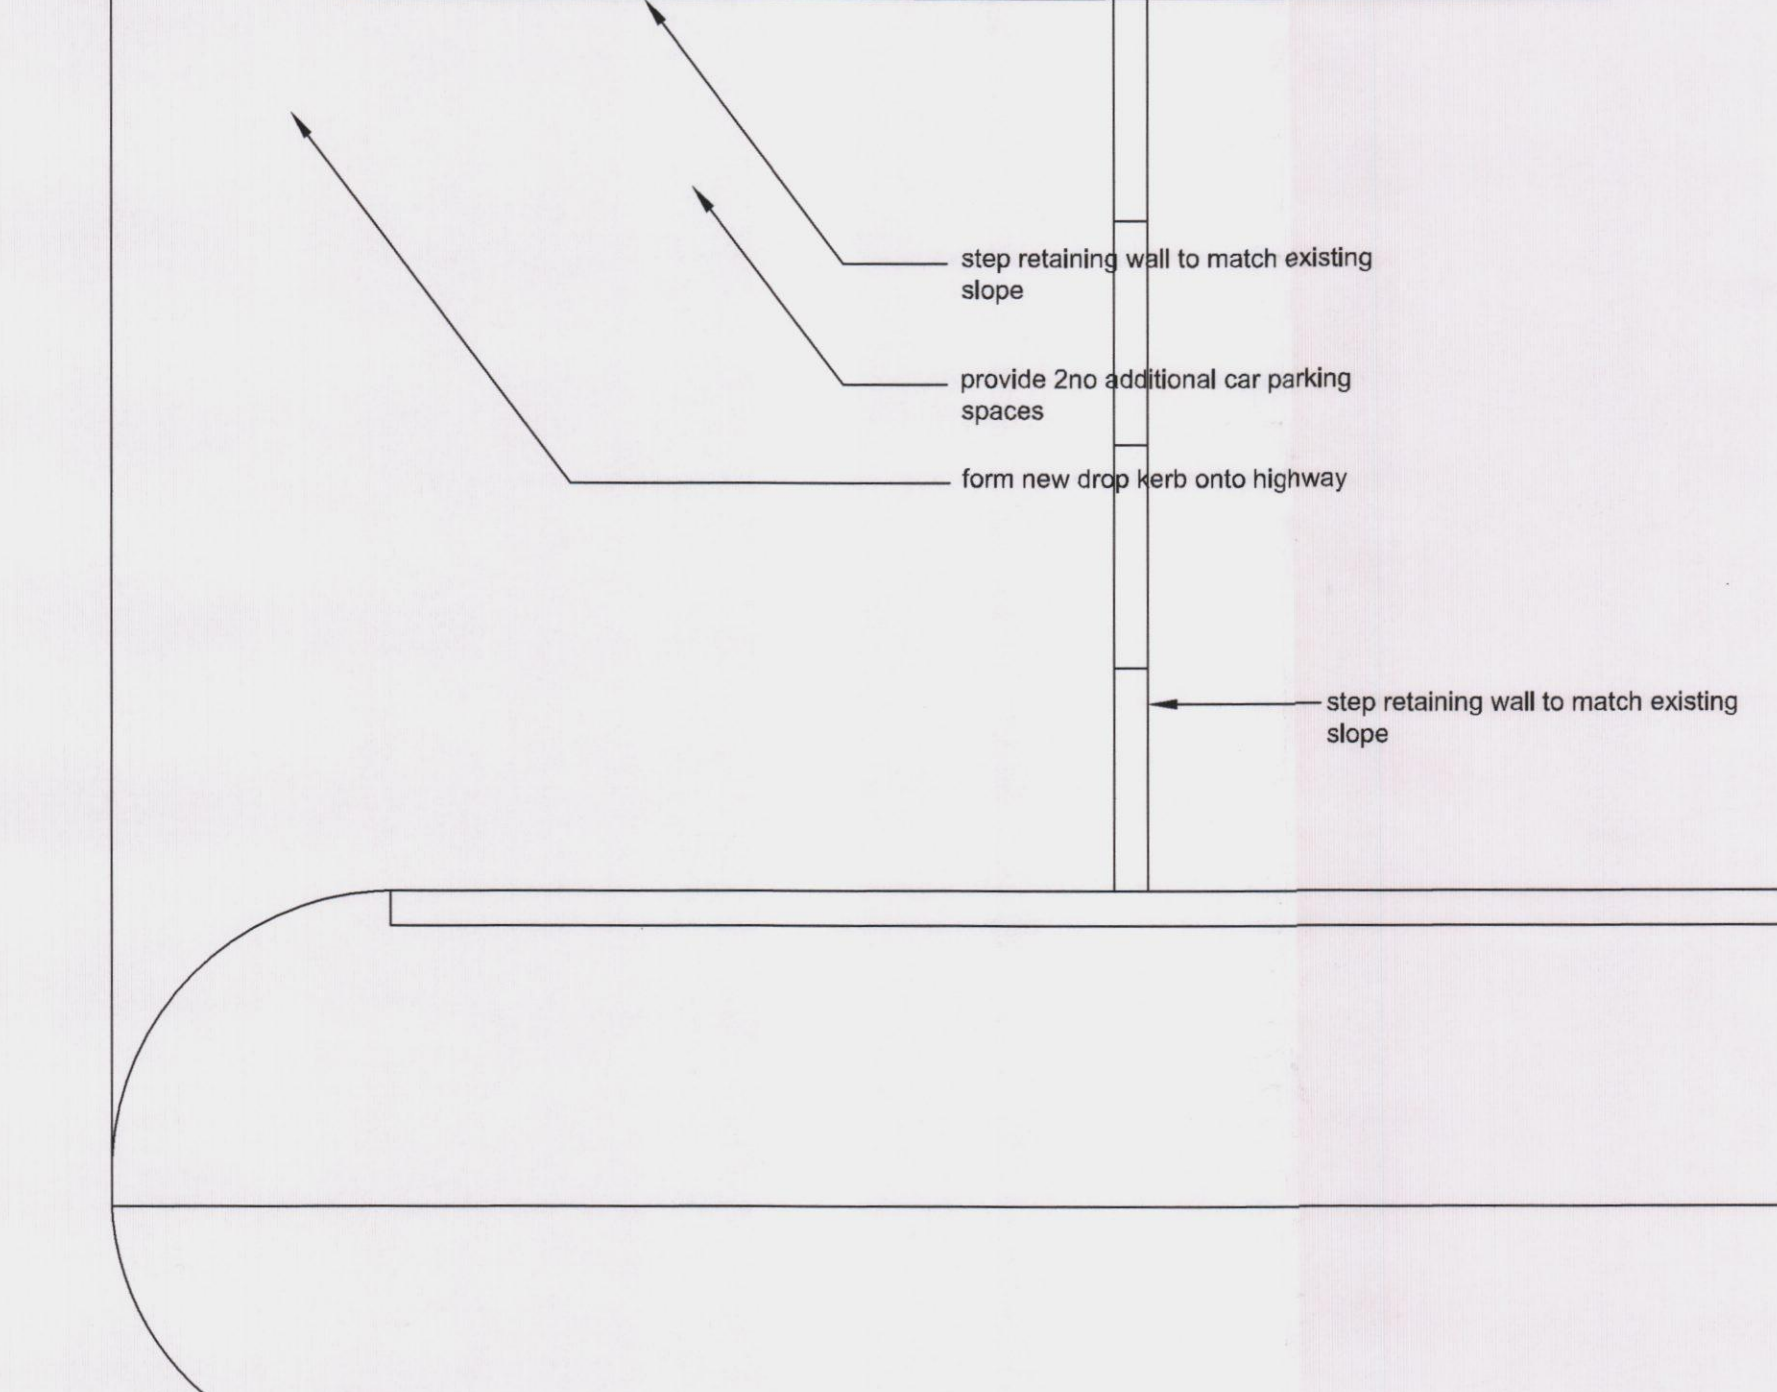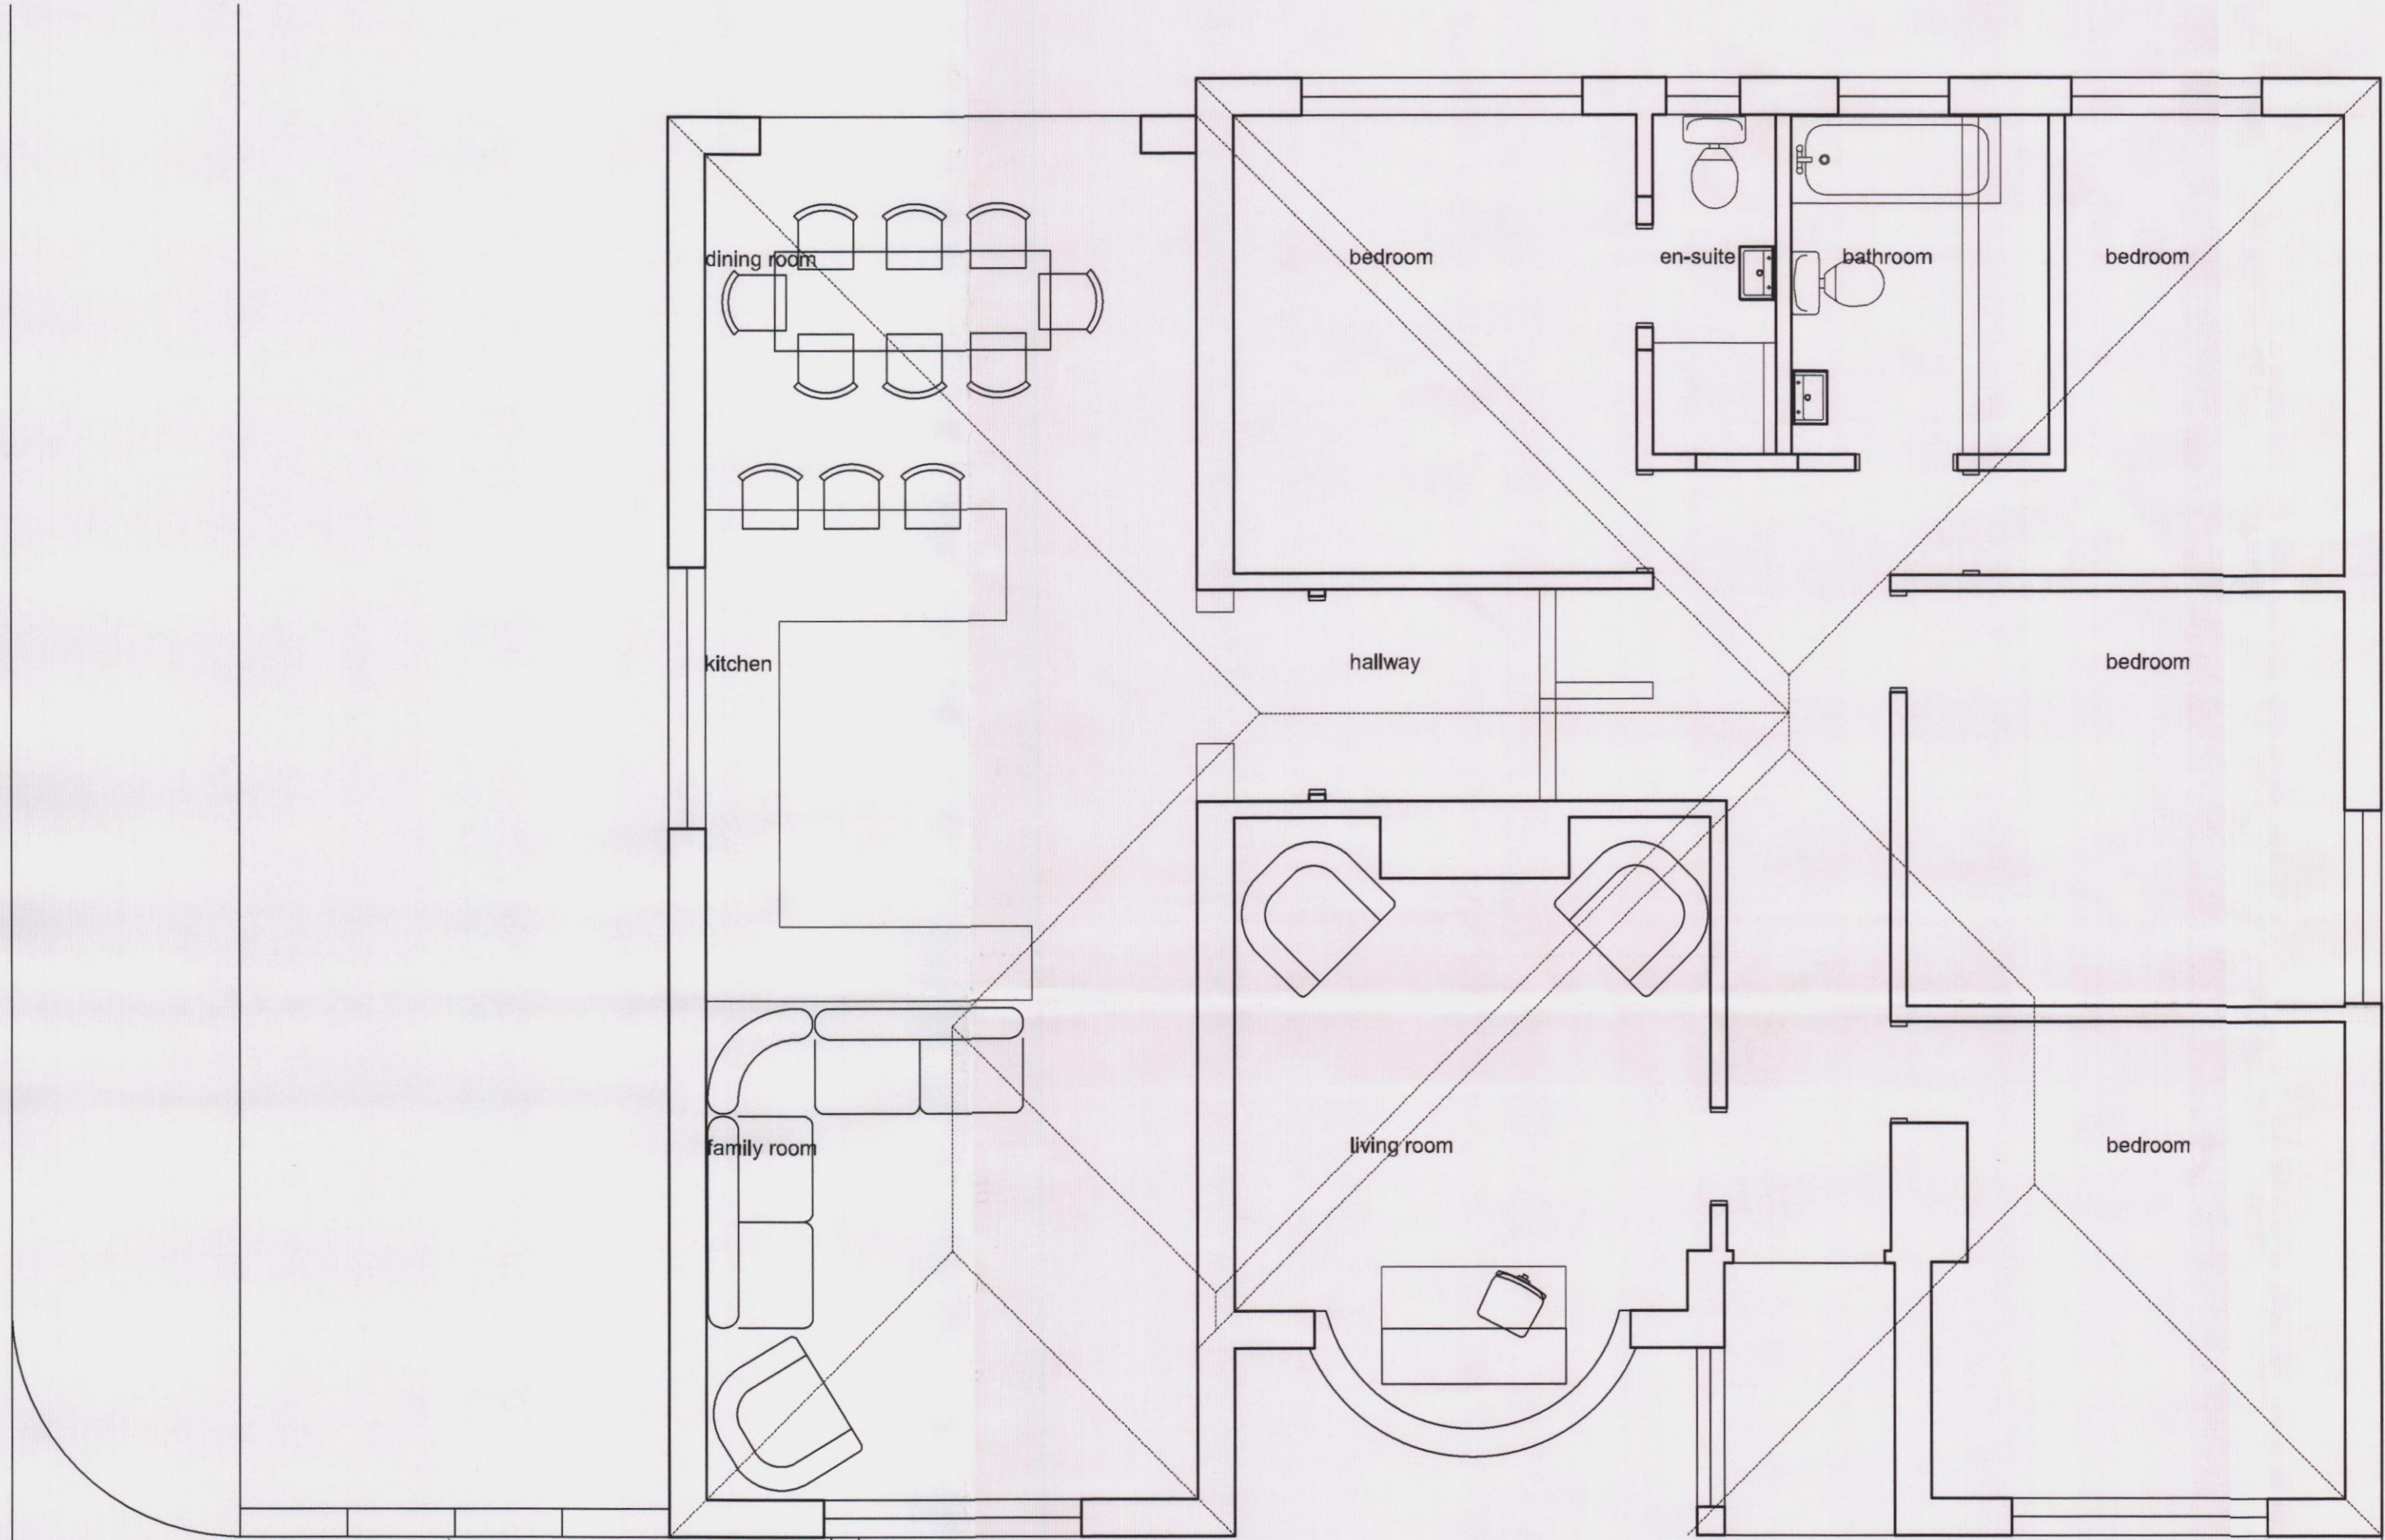


Proposed ground floor plan 1:50

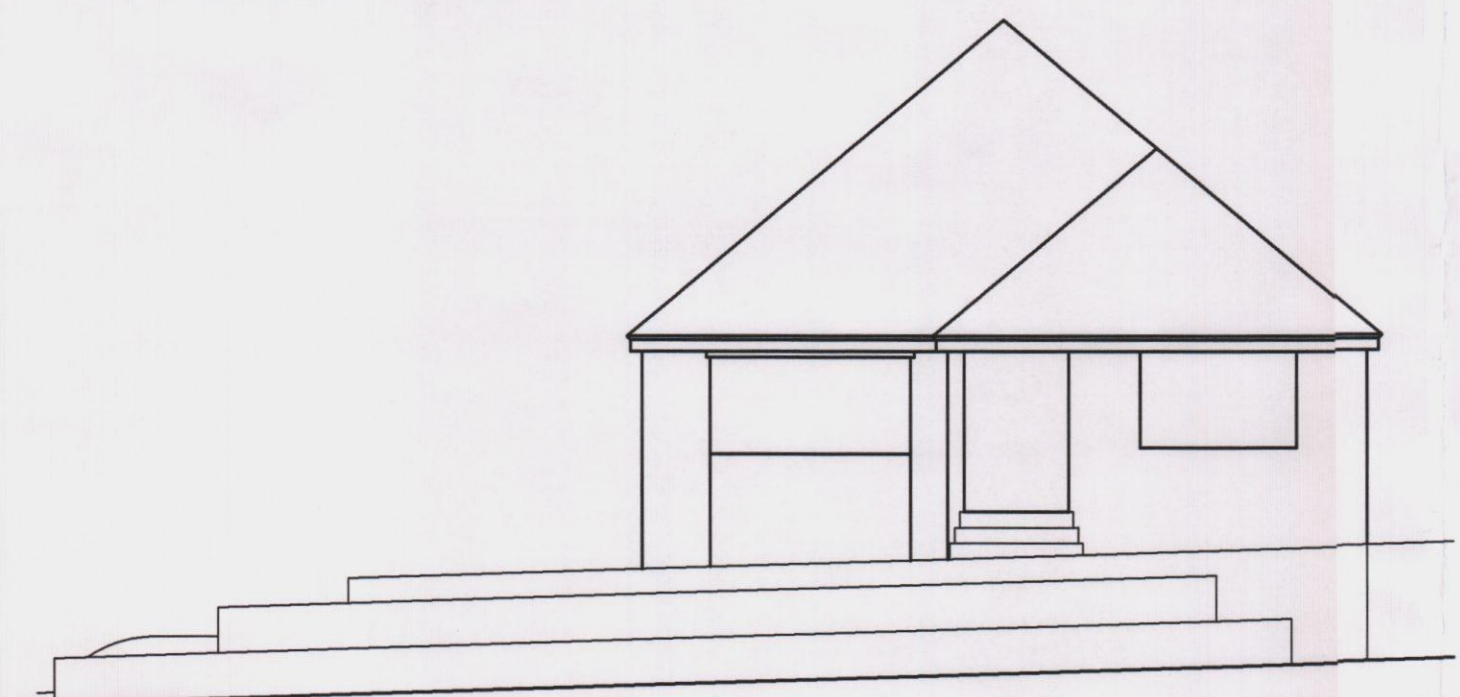


Existing south east elevation 1:100

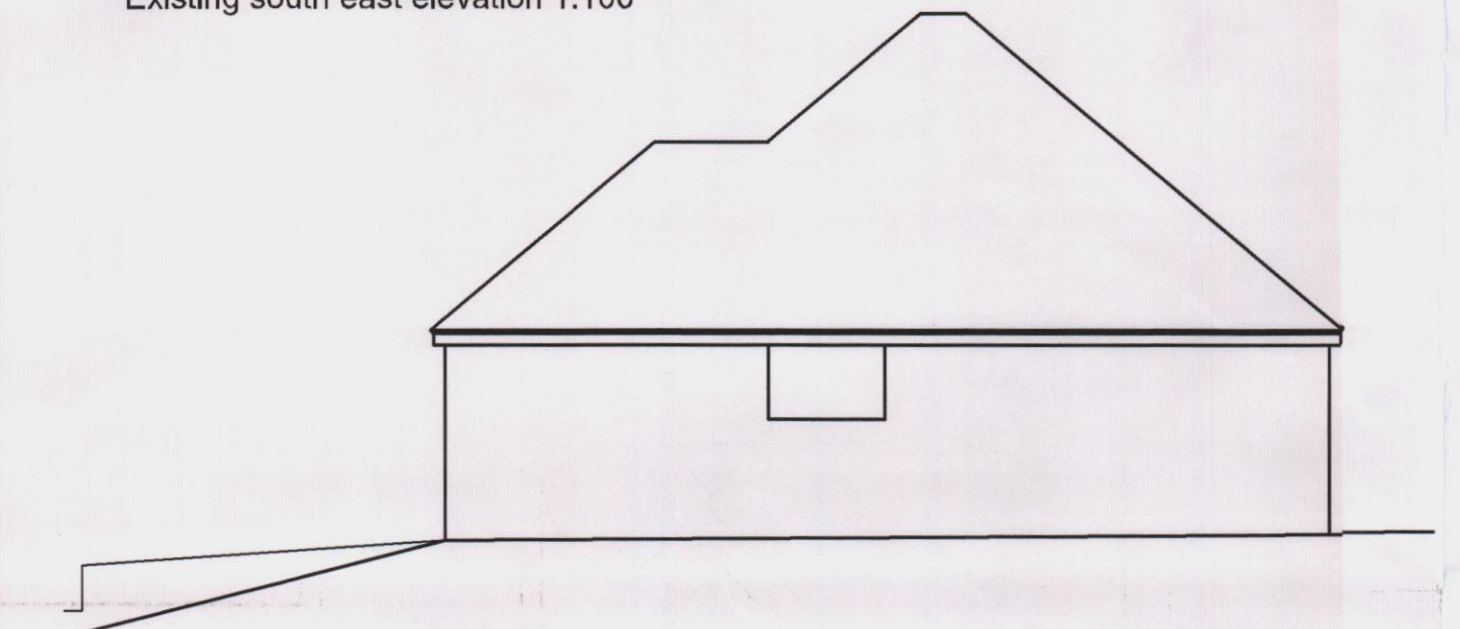


Existing north east elevation 1:100

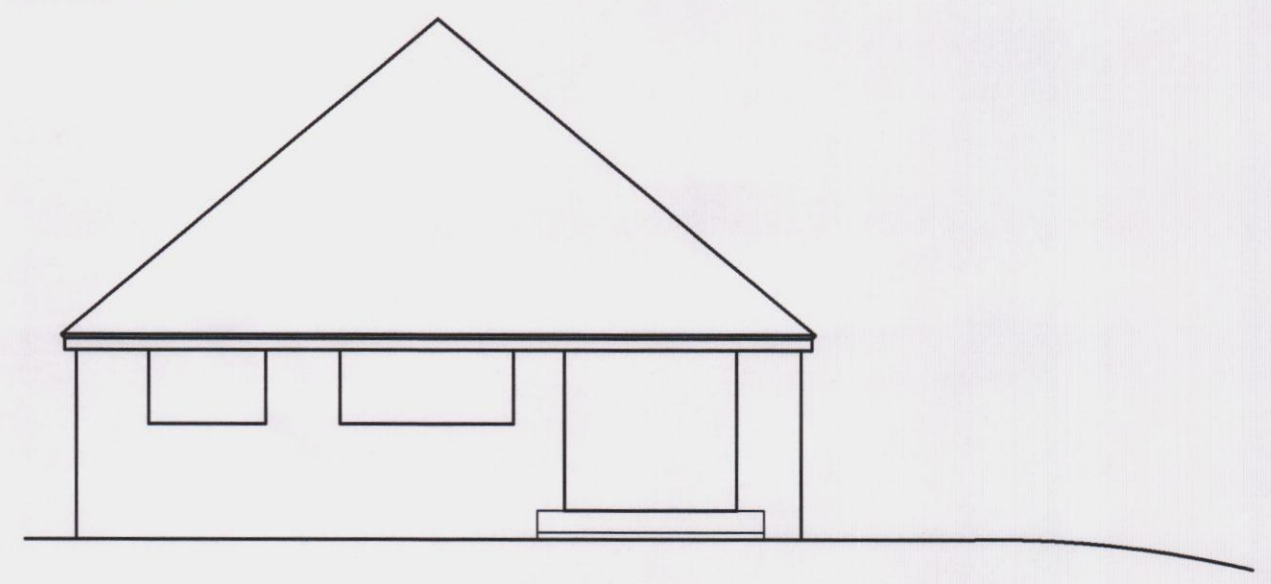

Existing north west elevation 1:100

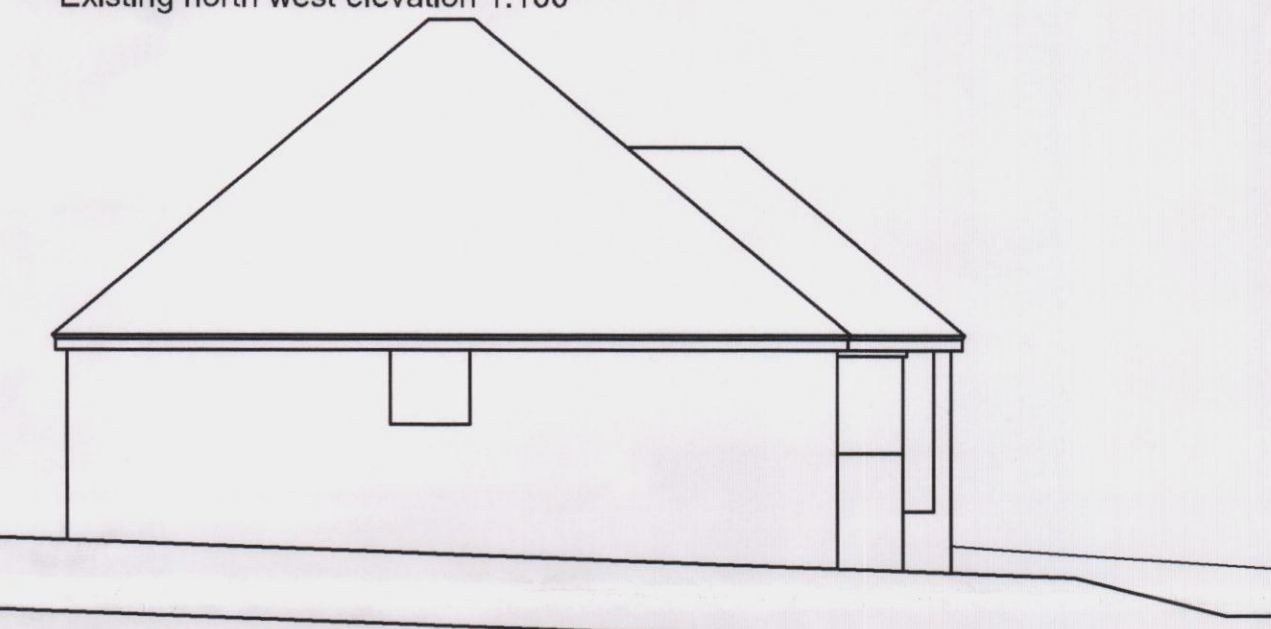



Existing south west elevation 1:100

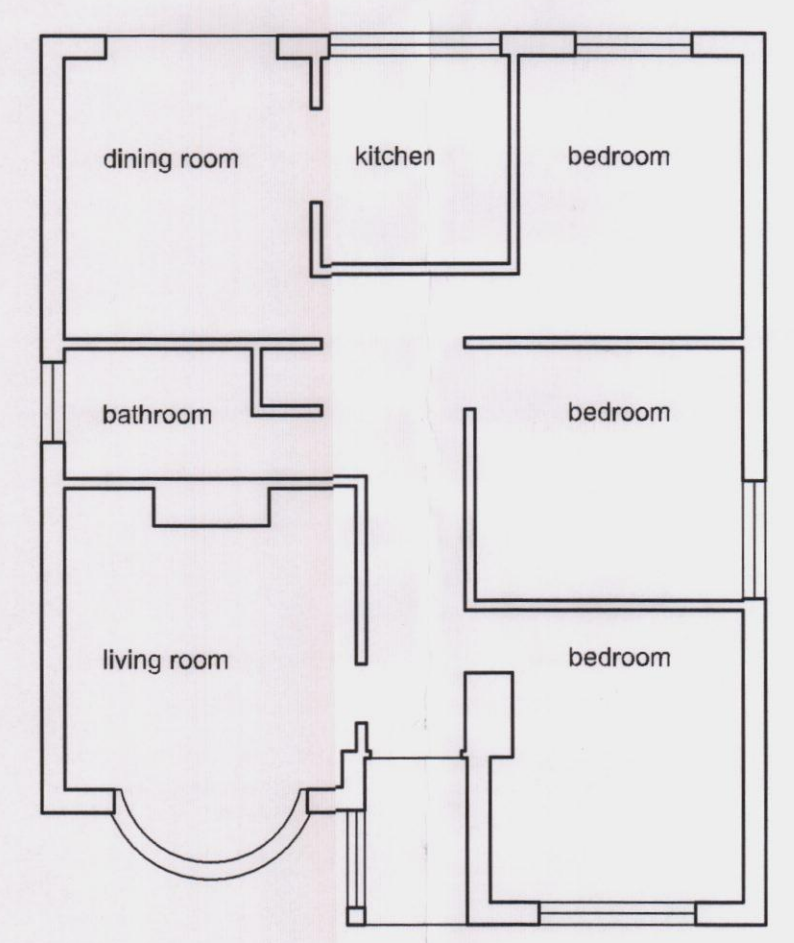

Existing floor plan 1:100



the application site

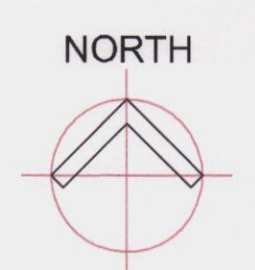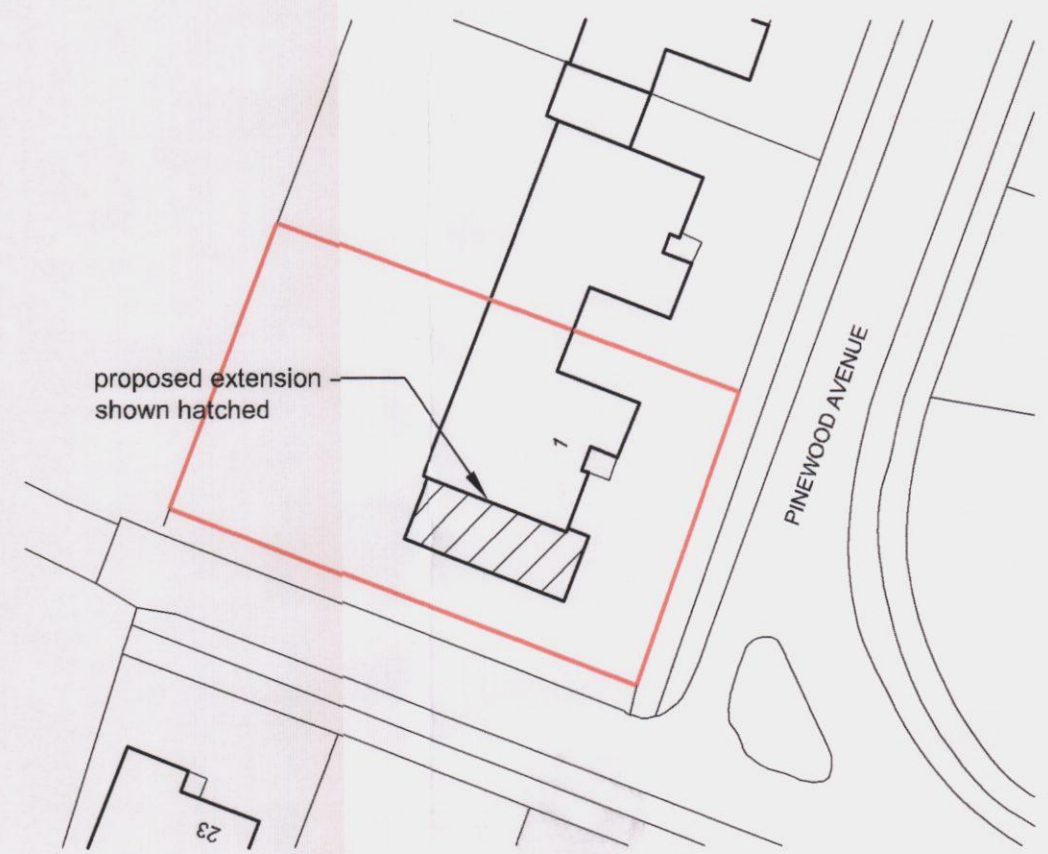

CLIENT		Mr & Mrs
PROJECT		1 Pinewood Avenue, Havant, Hants Side extension
DRAWING TITLE		PLANNING APPLICATION Proposed Plans and Elevations
DATE	SCALE	
15.12.13	1:50 & 1:100 @ A1	
0 1 2 3 4 5 Scale 1:100		
Rev.	Description	Drawn Cdd Date
B	extension reduced, parking relocated	17.01.14 26.02.14
A	extension reduced, parking relocated	