


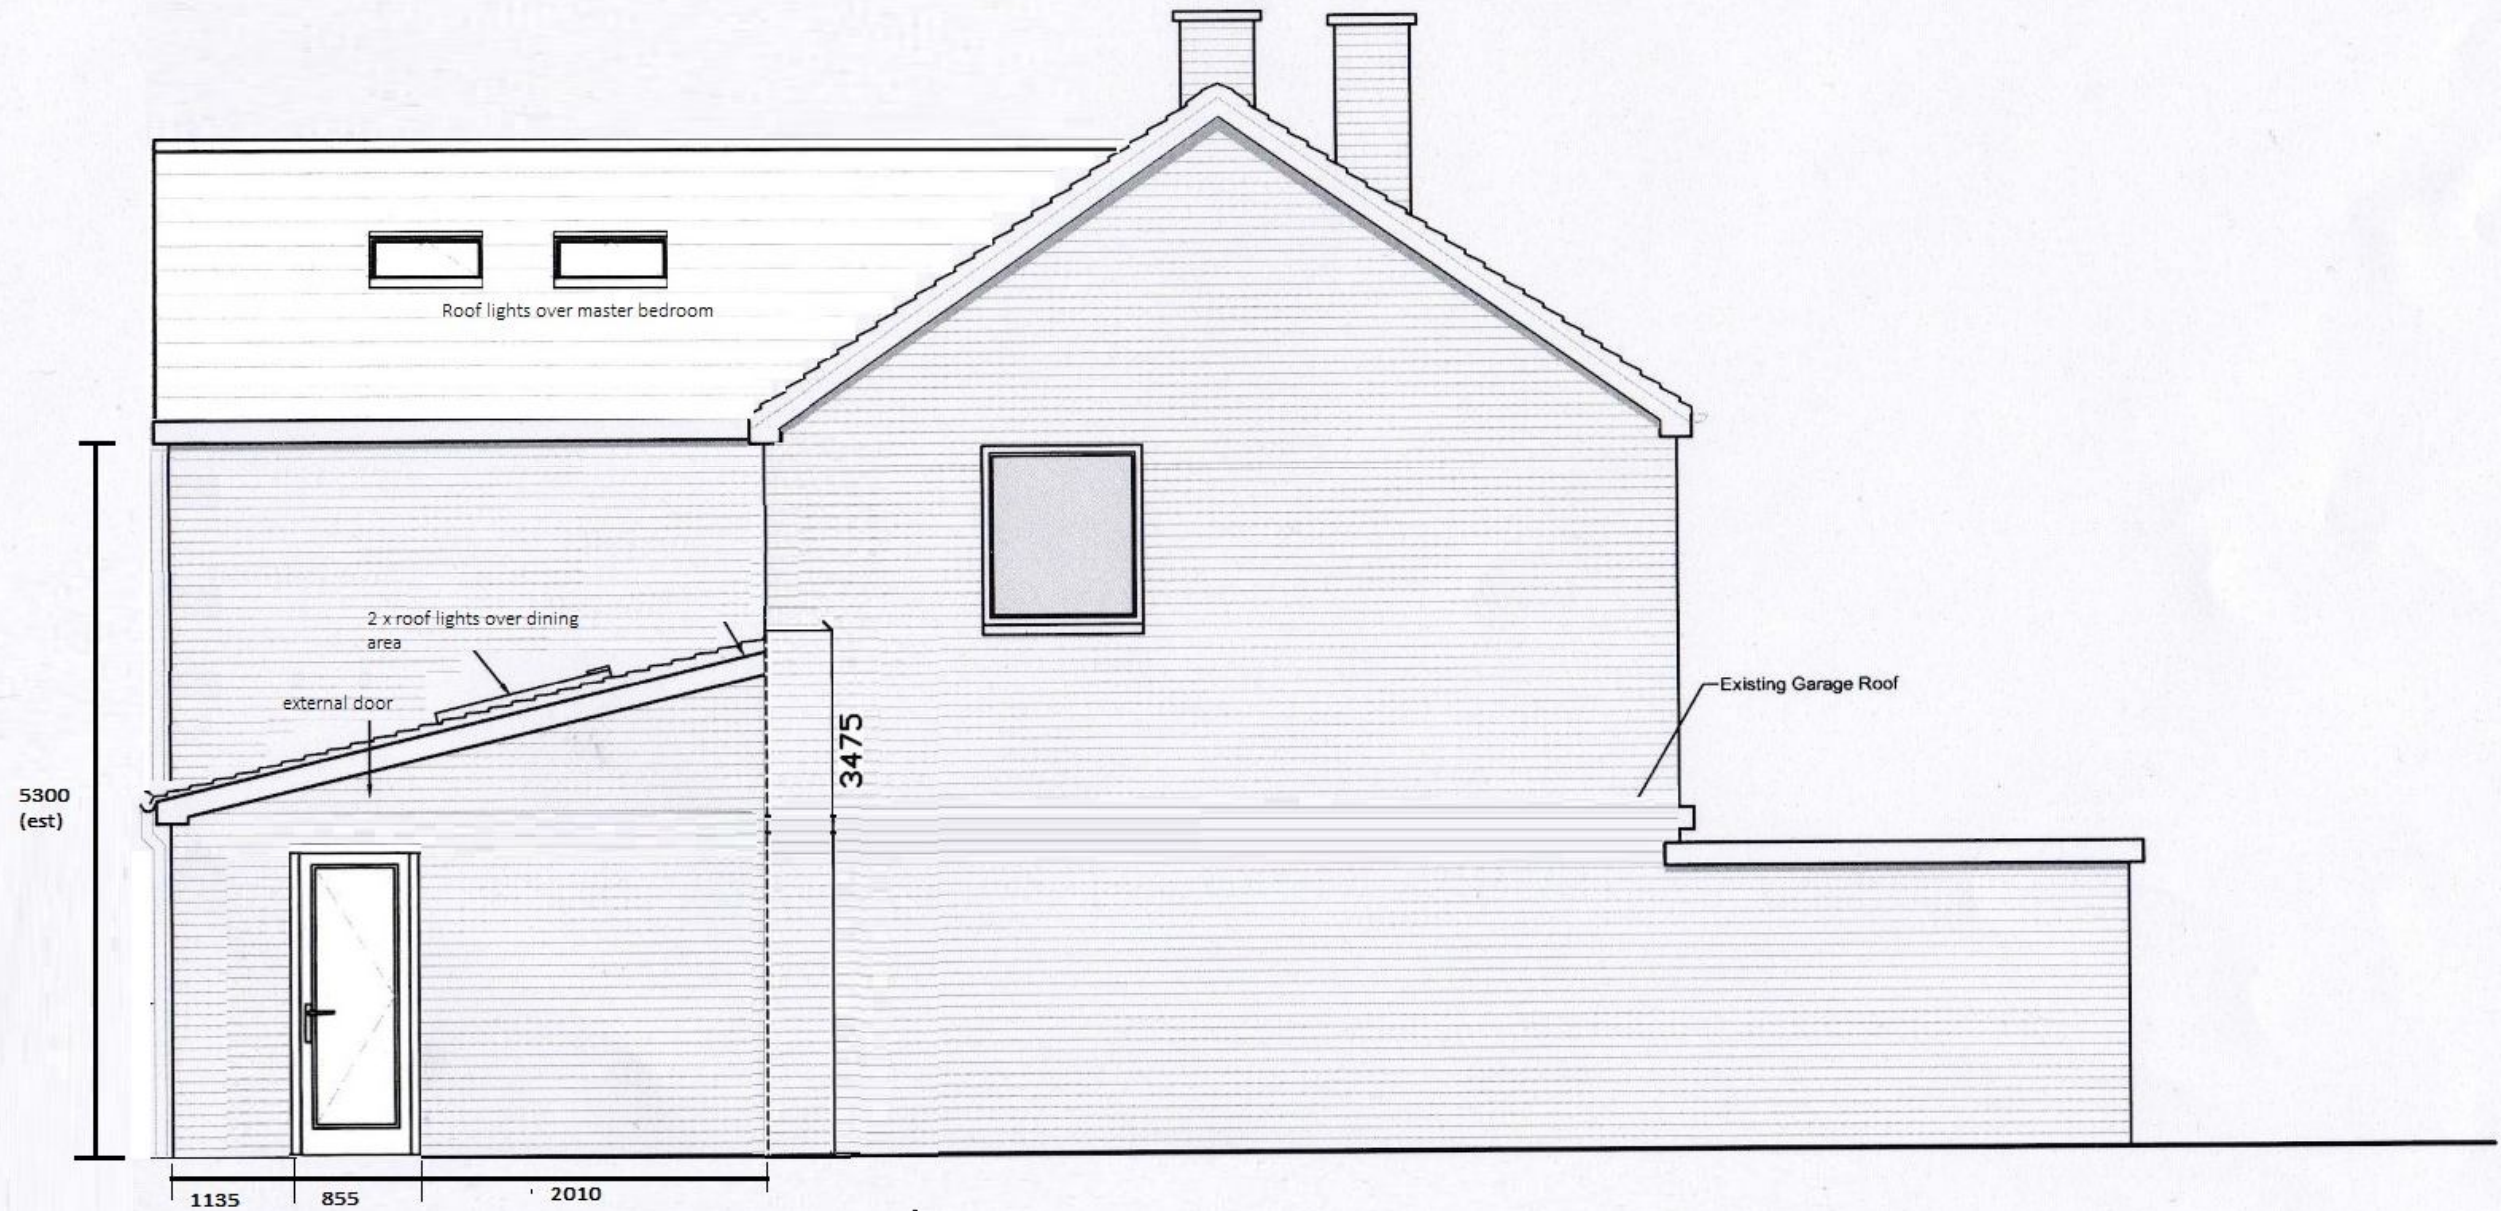

Proposed East Elevation

				Do not scale from these drawings. Check Structural Engineers notes before building anything. Building Control sign off to be completed at each relevant stage. Any element which requires sign off must be left available to view by BCO. Drawings are for Building Control use, not for construction. Any issues on site must be raised with the BCO, S.E or Architect.	CLIENT Mr & Mrs Edgington 10 Highlands Close Emsworth Hants PO10 7JP	PROJECT Rear extension to 10 Highlands Close	TITLE Proposed East Elevation (Side)																												
-																																			
-																																			
Rev	Description	Date	PM	BUILDING_CONTROL iDraw Limited Copyright Reserved 2014.				Scale : 1:50@A3 Date : NOV2014	Drawn by : le	Drawing No:	<table><tr><td>A</td><td>B</td><td>C</td><td>D</td><td>E</td><td>F</td><td>G</td><td>H</td></tr><tr><td>J</td><td>K</td><td>L</td><td>M</td><td>N</td><td>P</td><td>Q</td><td>R</td></tr><tr><td>S</td><td>T</td><td>U</td><td>V</td><td>W</td><td>X</td><td>Y</td><td>Z</td></tr></table>	A	B	C	D	E	F	G	H	J	K	L	M	N	P	Q	R	S	T	U	V	W	X	Y	Z
A	B	C	D	E	F	G	H																												
J	K	L	M	N	P	Q	R																												
S	T	U	V	W	X	Y	Z																												
REVISIONS																																			