

SUPERSEDED

CLIENT: **Mr K Boothroyde**

PROJECT:
**3 New Houses
At Newtown House Hotel
Hayling Island, PO11 0QR**

TITLE:
**3 New Houses
Proposed Site Plan**


DESIGNED BY GA	DATE 25-4-13	DRWN / DTALD BY JAT
SCALE 1:200	PLOTTED 25-4-13	REV

SCALE @ 1:200



PURPOSE OF ISSUE
☒ information ☐ approval ☐ tender ☐ construction

DWG. NO. **13:087:03**

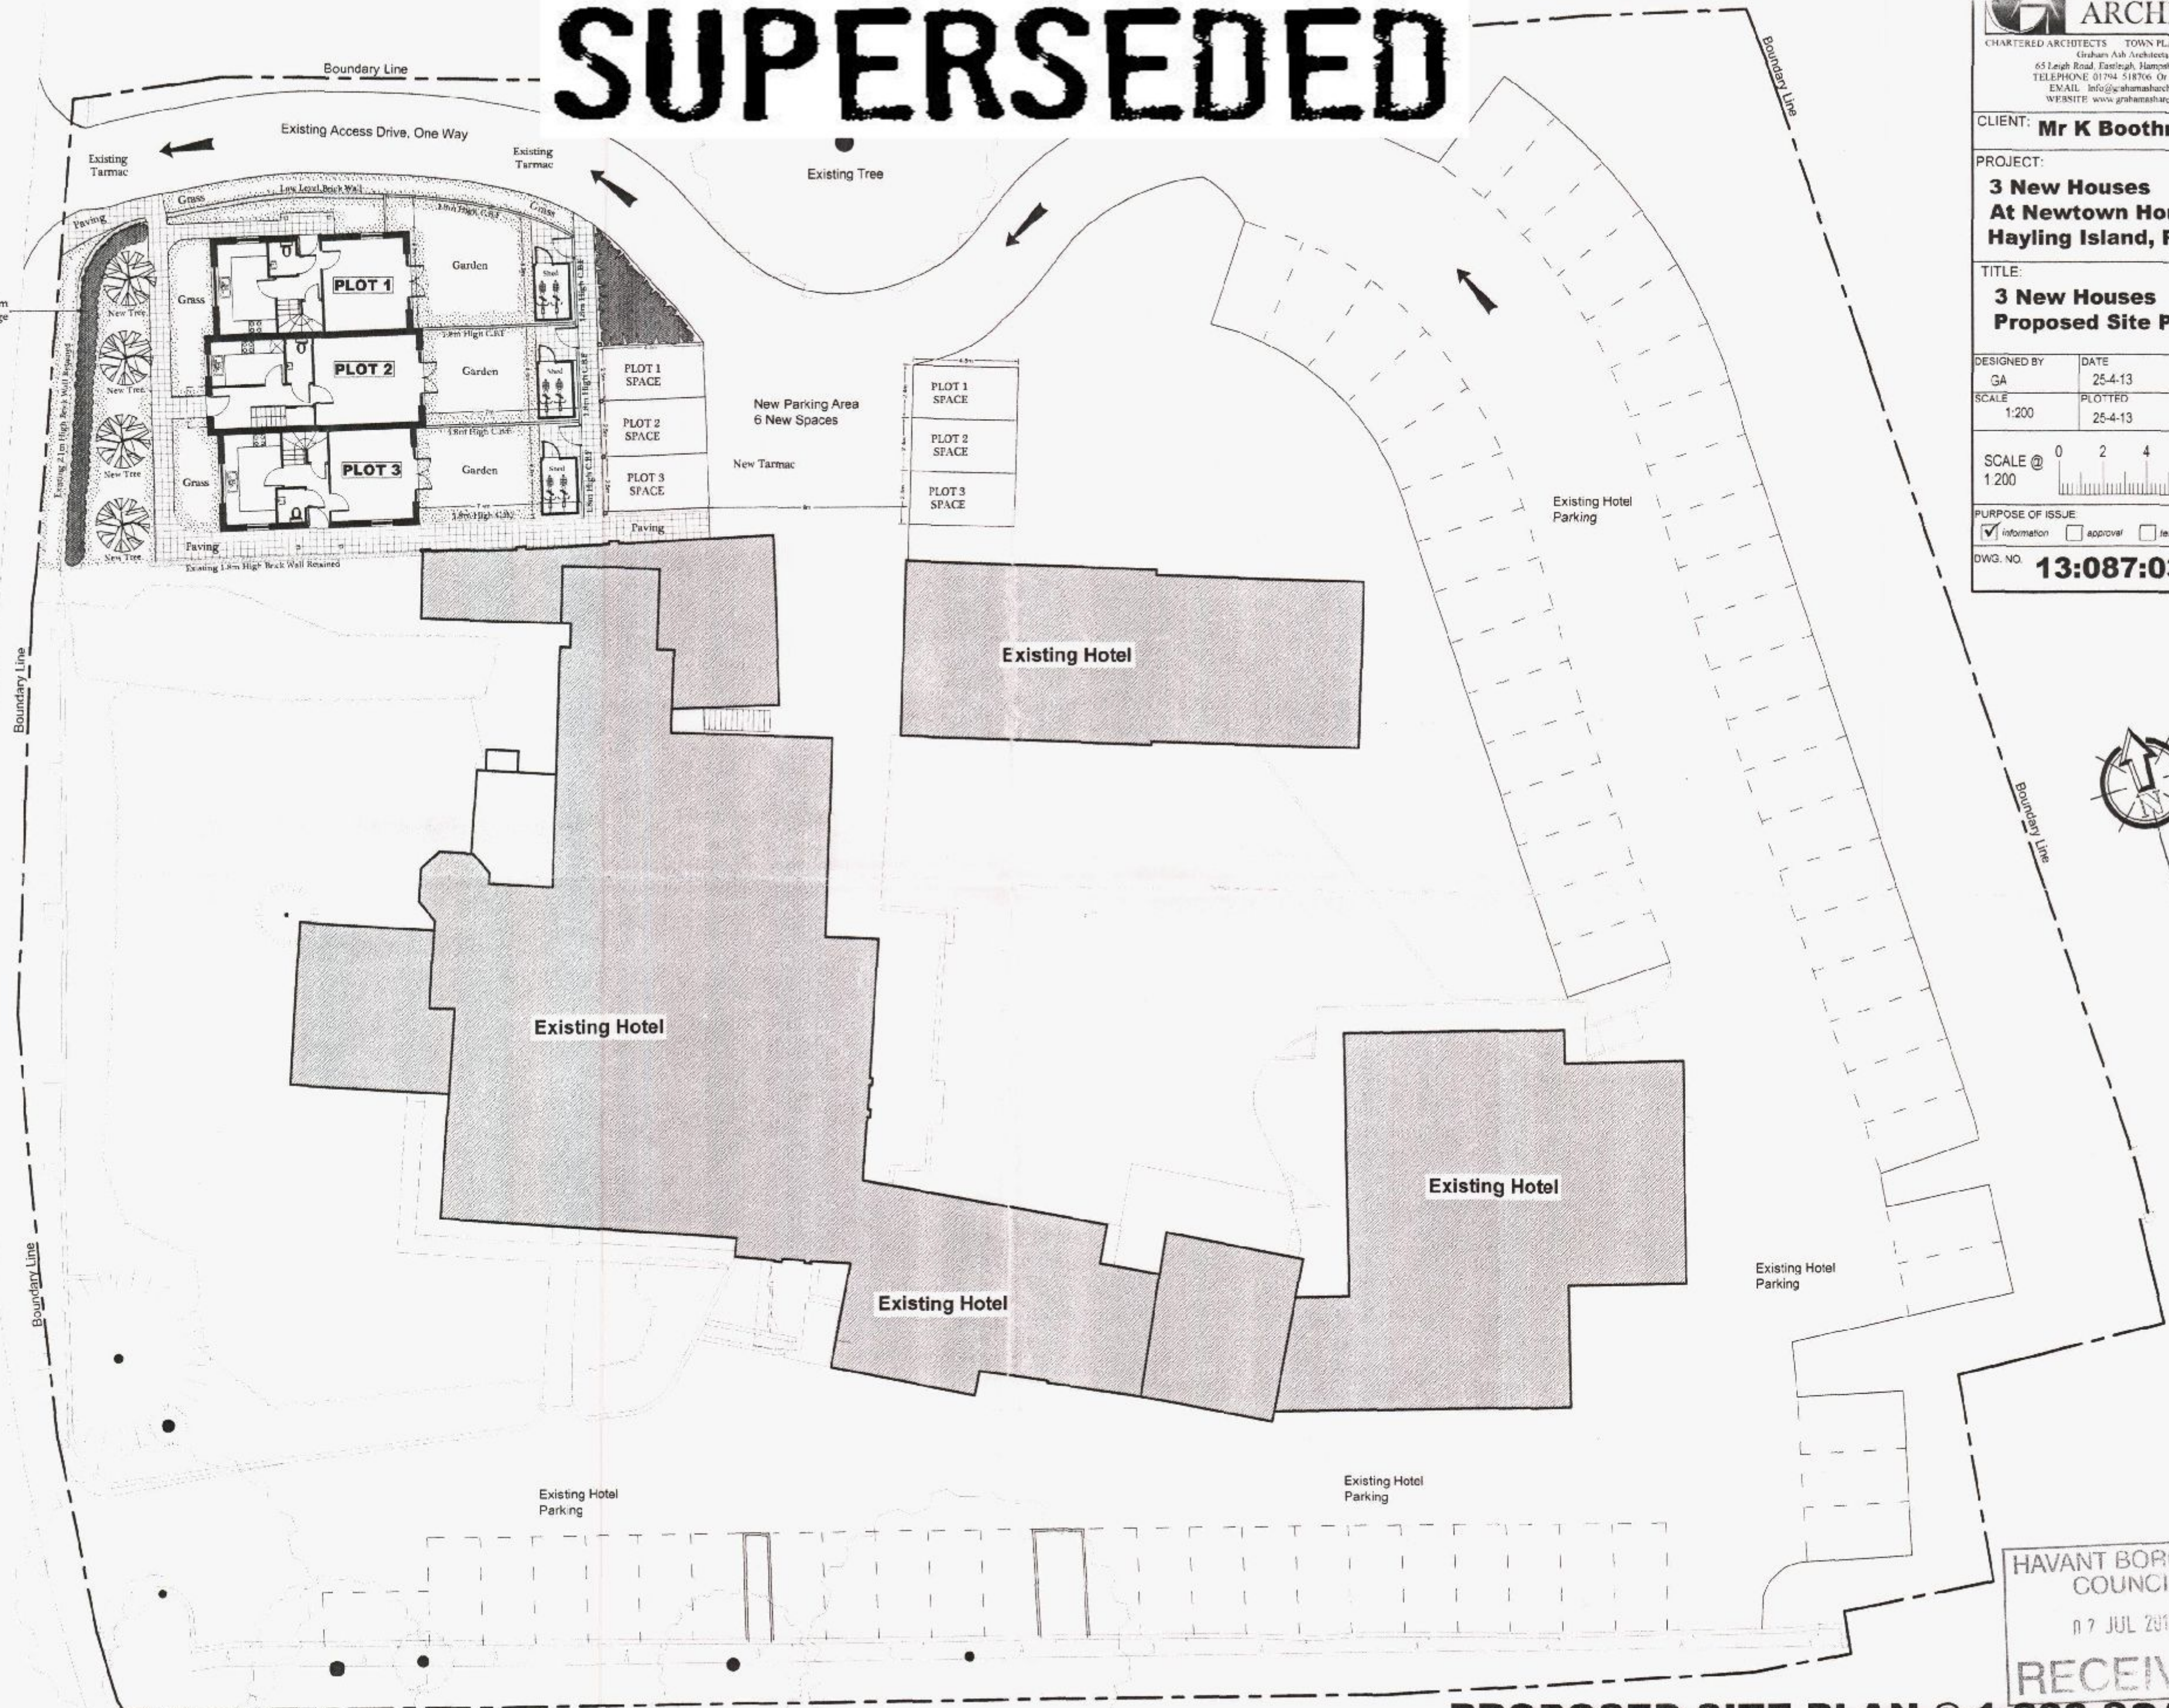

PROPOSED SITE PLAN @ 1:200 SCALE

HAVANT BOROUGH COUNCIL
17 JUL 2014
RECEIVED