

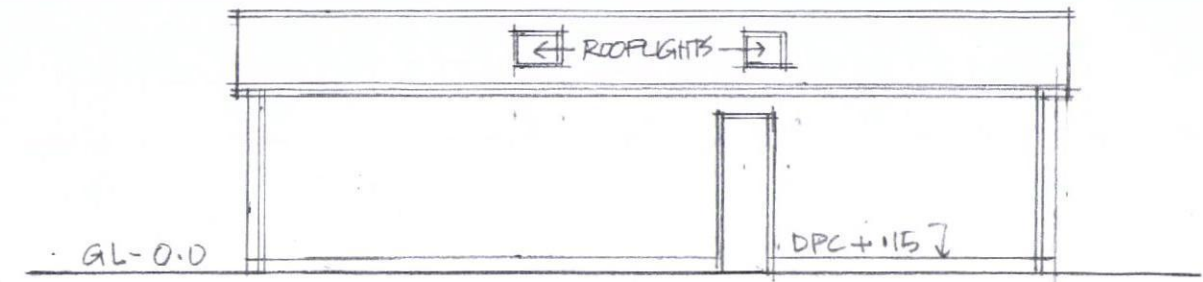


PROPOSED NEW CONSERVATORY AND GARAGE/BOATHOUSE TO EXISTING BUNGALOW PLOT 3 AT 17C EASTOKE AVENUE HAYLING ISLAND PO11 9QW

SCALE 1:100 DRAWING NO: PJ/01 REV A
REV A ROOFLIGHTS AND DOOR ADDED TO GARAGE

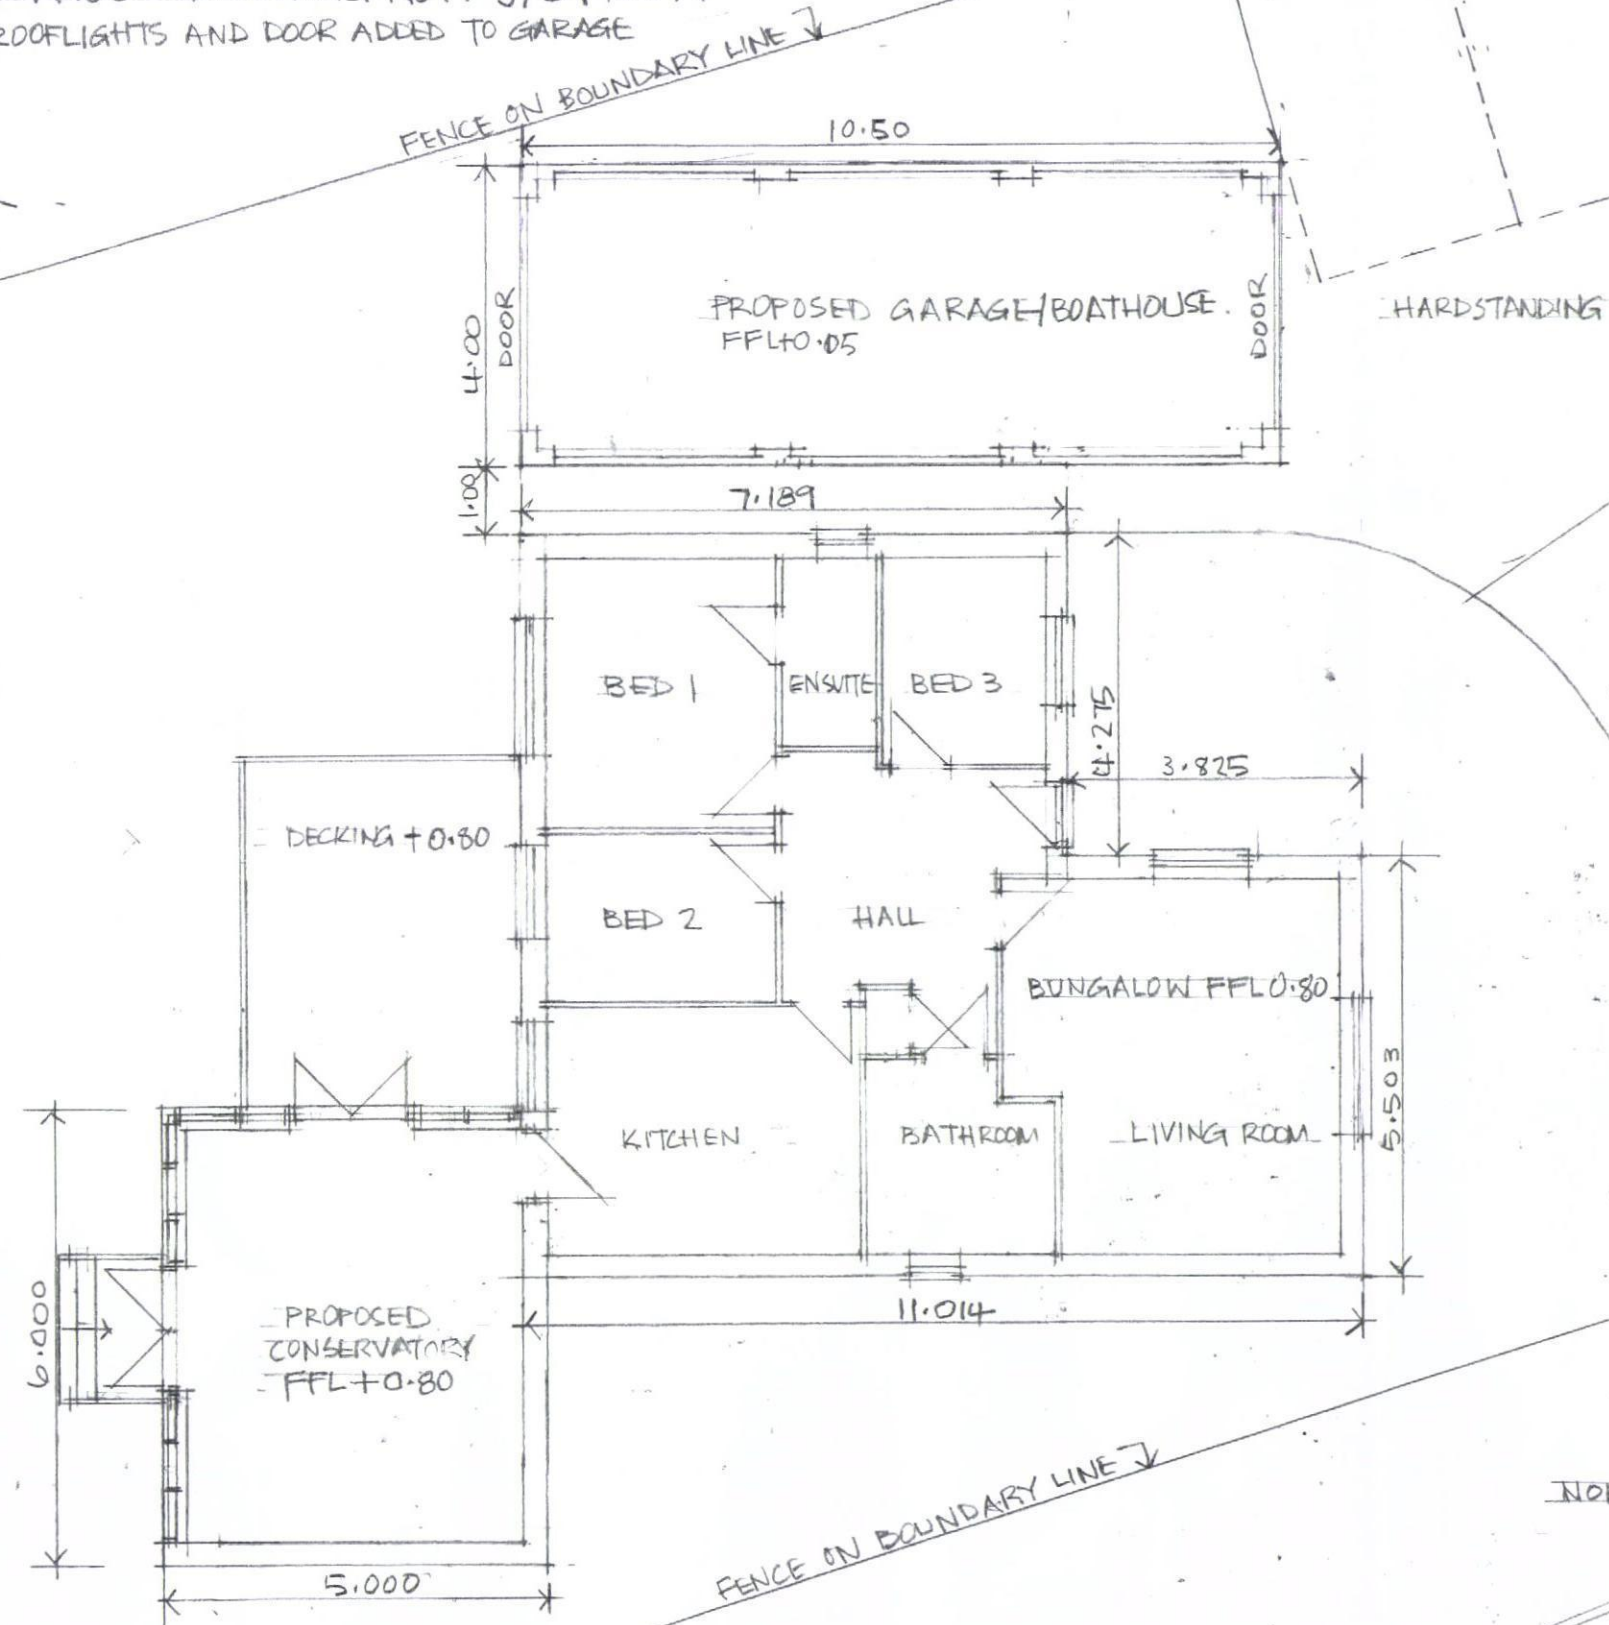

PROPOSED GARAGE SIDE ELEVATION WEST
EAST ELEVATION SAME BUT NO DOOR

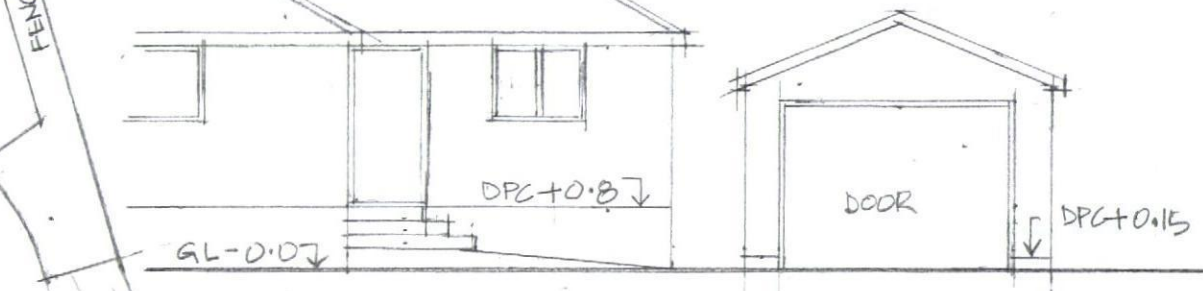


PROPOSED GARAGE FRONT (AND REAR) ELEVATION SOUTH

TARMAC DRIVEWAY



NORTH ELEVATION

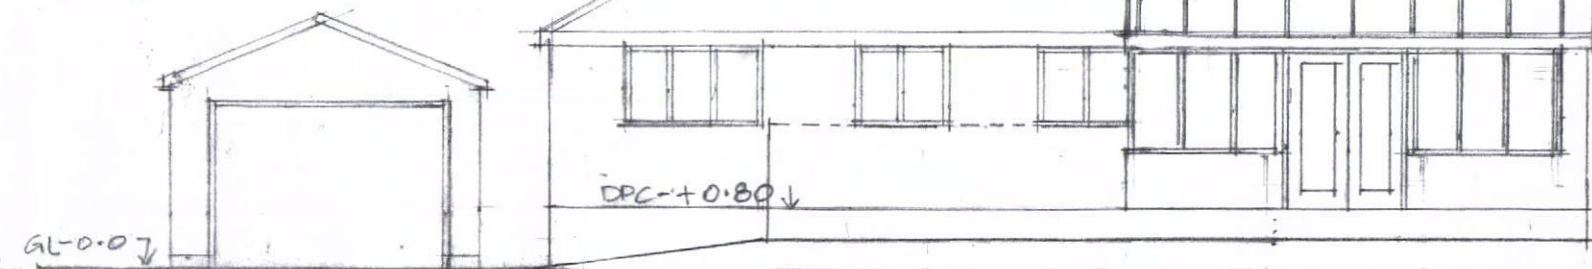

PLAN OF EXISTING BUNGALOW AND PROPOSED CONSERVATORY AND GARAGE