


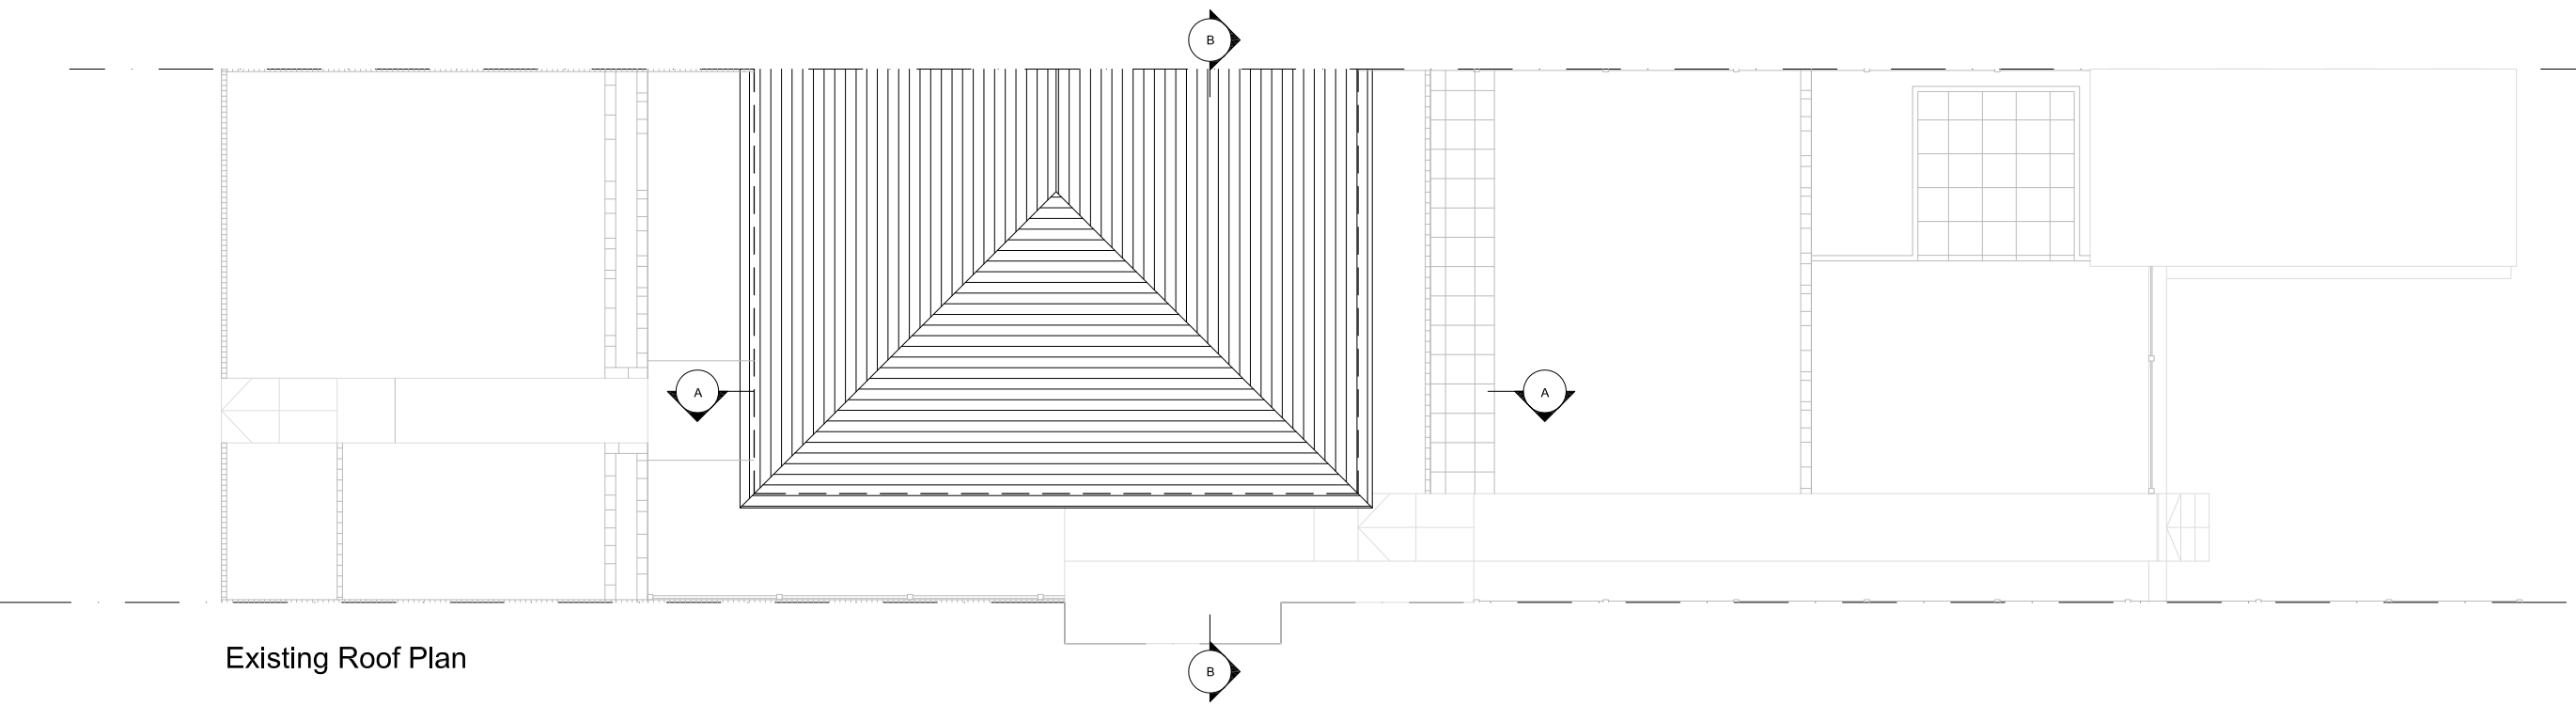

Existing Roof Plan



Existing Side Elevation

						CLIENT Steve & Sue Plummer			TITLE 22 Fortunes Way Havant, Hampshire PO9 Rear Extension Existing Plan - Side Elevation			 DESIGN DRAWN LTD THE CLOCK TOWER GREAT SOUTHSEA STREET SOUTHSEA, HAMPSHIRE PO5 3BY T: 02392 837 149 E: INFO@DESIGNDRAWN.COM W: WWW.DESIGNDRAWN.COM							
A	27.11.14	First Issue	SN	JM															
Rev	Date	Description	By	PM	Design			Scale @ A3: 1:100 Date: © Nov 2014			Drawn by: SN Checked by: JM			Drawing No: 191.14.K06_102 Revision: A			 PS 10342 DESIGN DRAWN LTD. Copyright Reserved. Check dims. on site.		
REVISIONS																			