




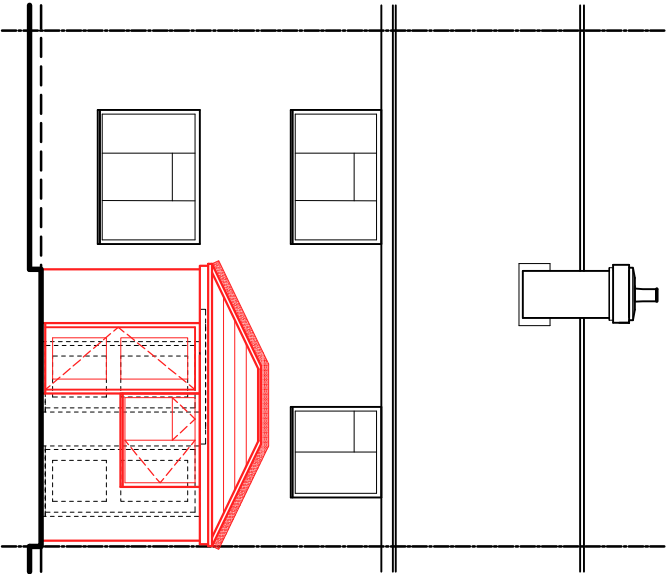


PROPOSED FRONT ELEVATION
SCALE 1:100

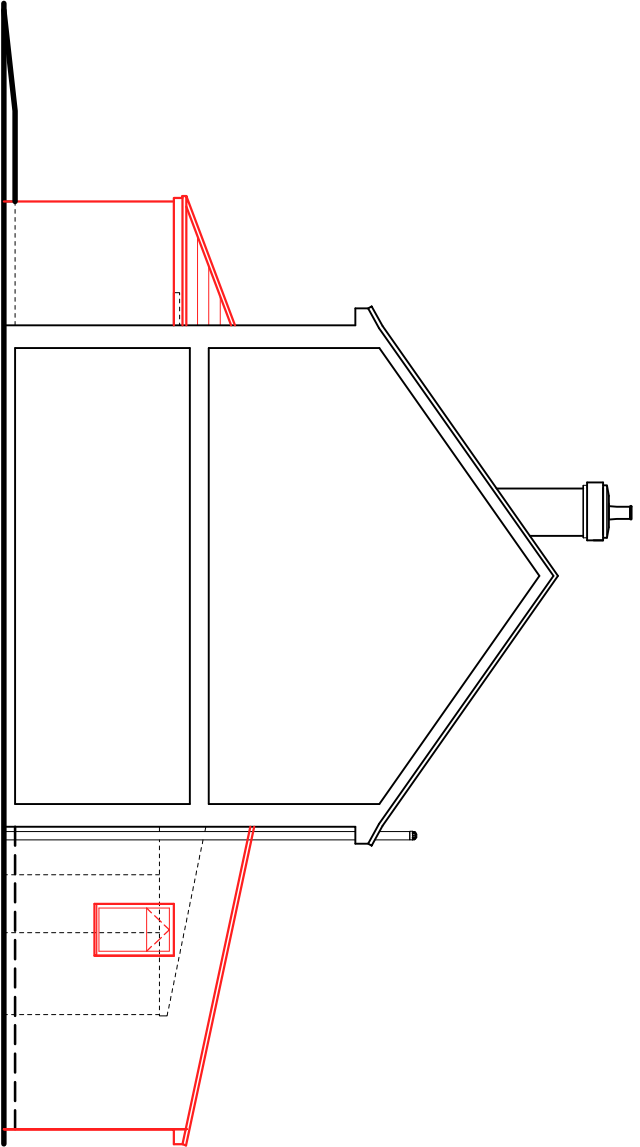

PROPOSED SIDE ELEVATION
SCALE 1:100

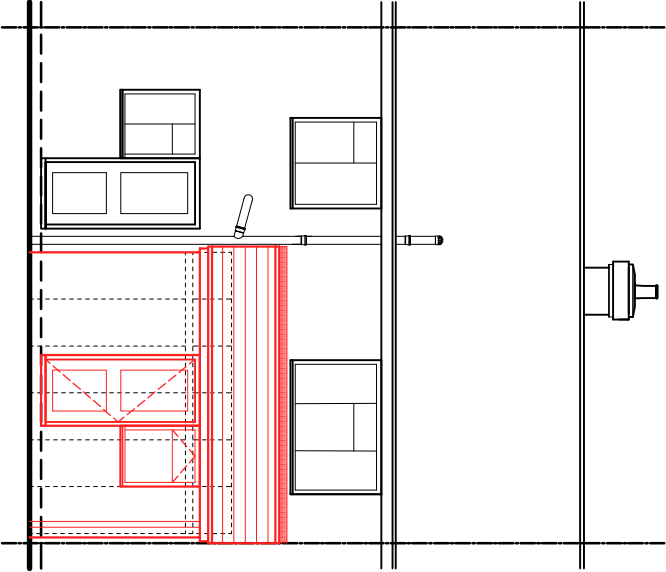

PROPOSED REAR ELEVATION
SCALE 1:100

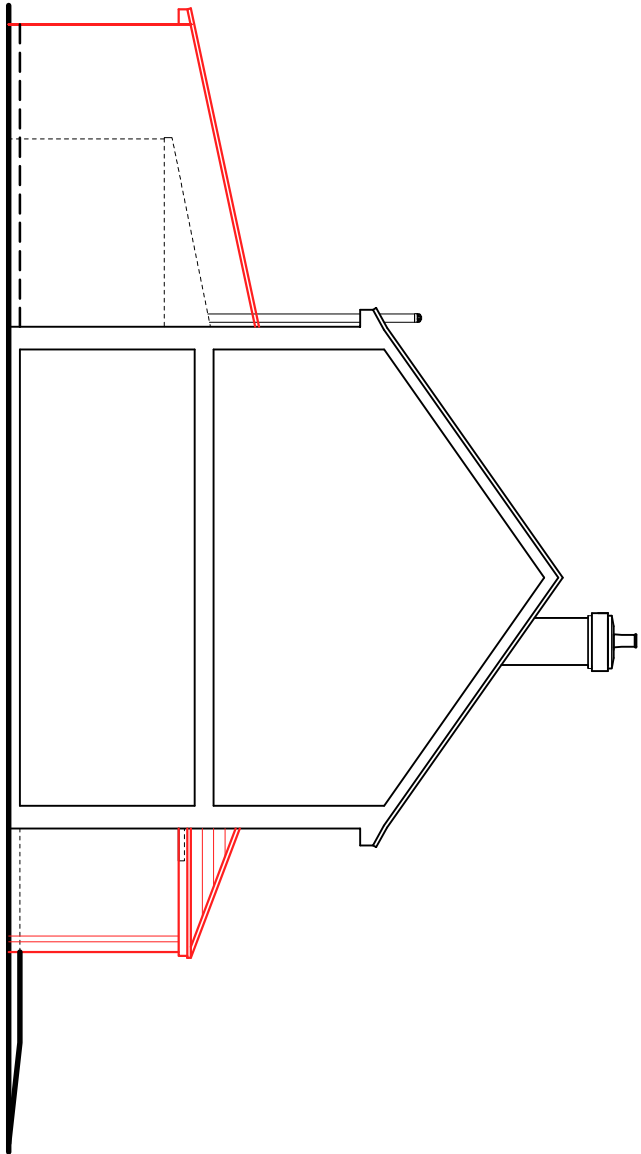

PROPOSED SIDE ELEVATION
SCALE 1:100



materials:

walls: render to match existing.

roof: roof tiles to match existing.

windows: white Upvc to match existing.

revision
01/21/14 - depth of extension amended
to 4m

client
mr pdr

stage
planning

date
october 2014

scale
1:100/50 @ A3

address
117 beechcroft way
havant
portsmouth
po9 3ap

drawing no.
1701/004

drawing
proposed elevations
& section



CMC DESIGN architectural services

111a studio, 221 haxford road
higfield, southampton, so17 1ny
t 0768 997654
e studio@cmc-design.co.uk
w www.cmc-design.co.uk