




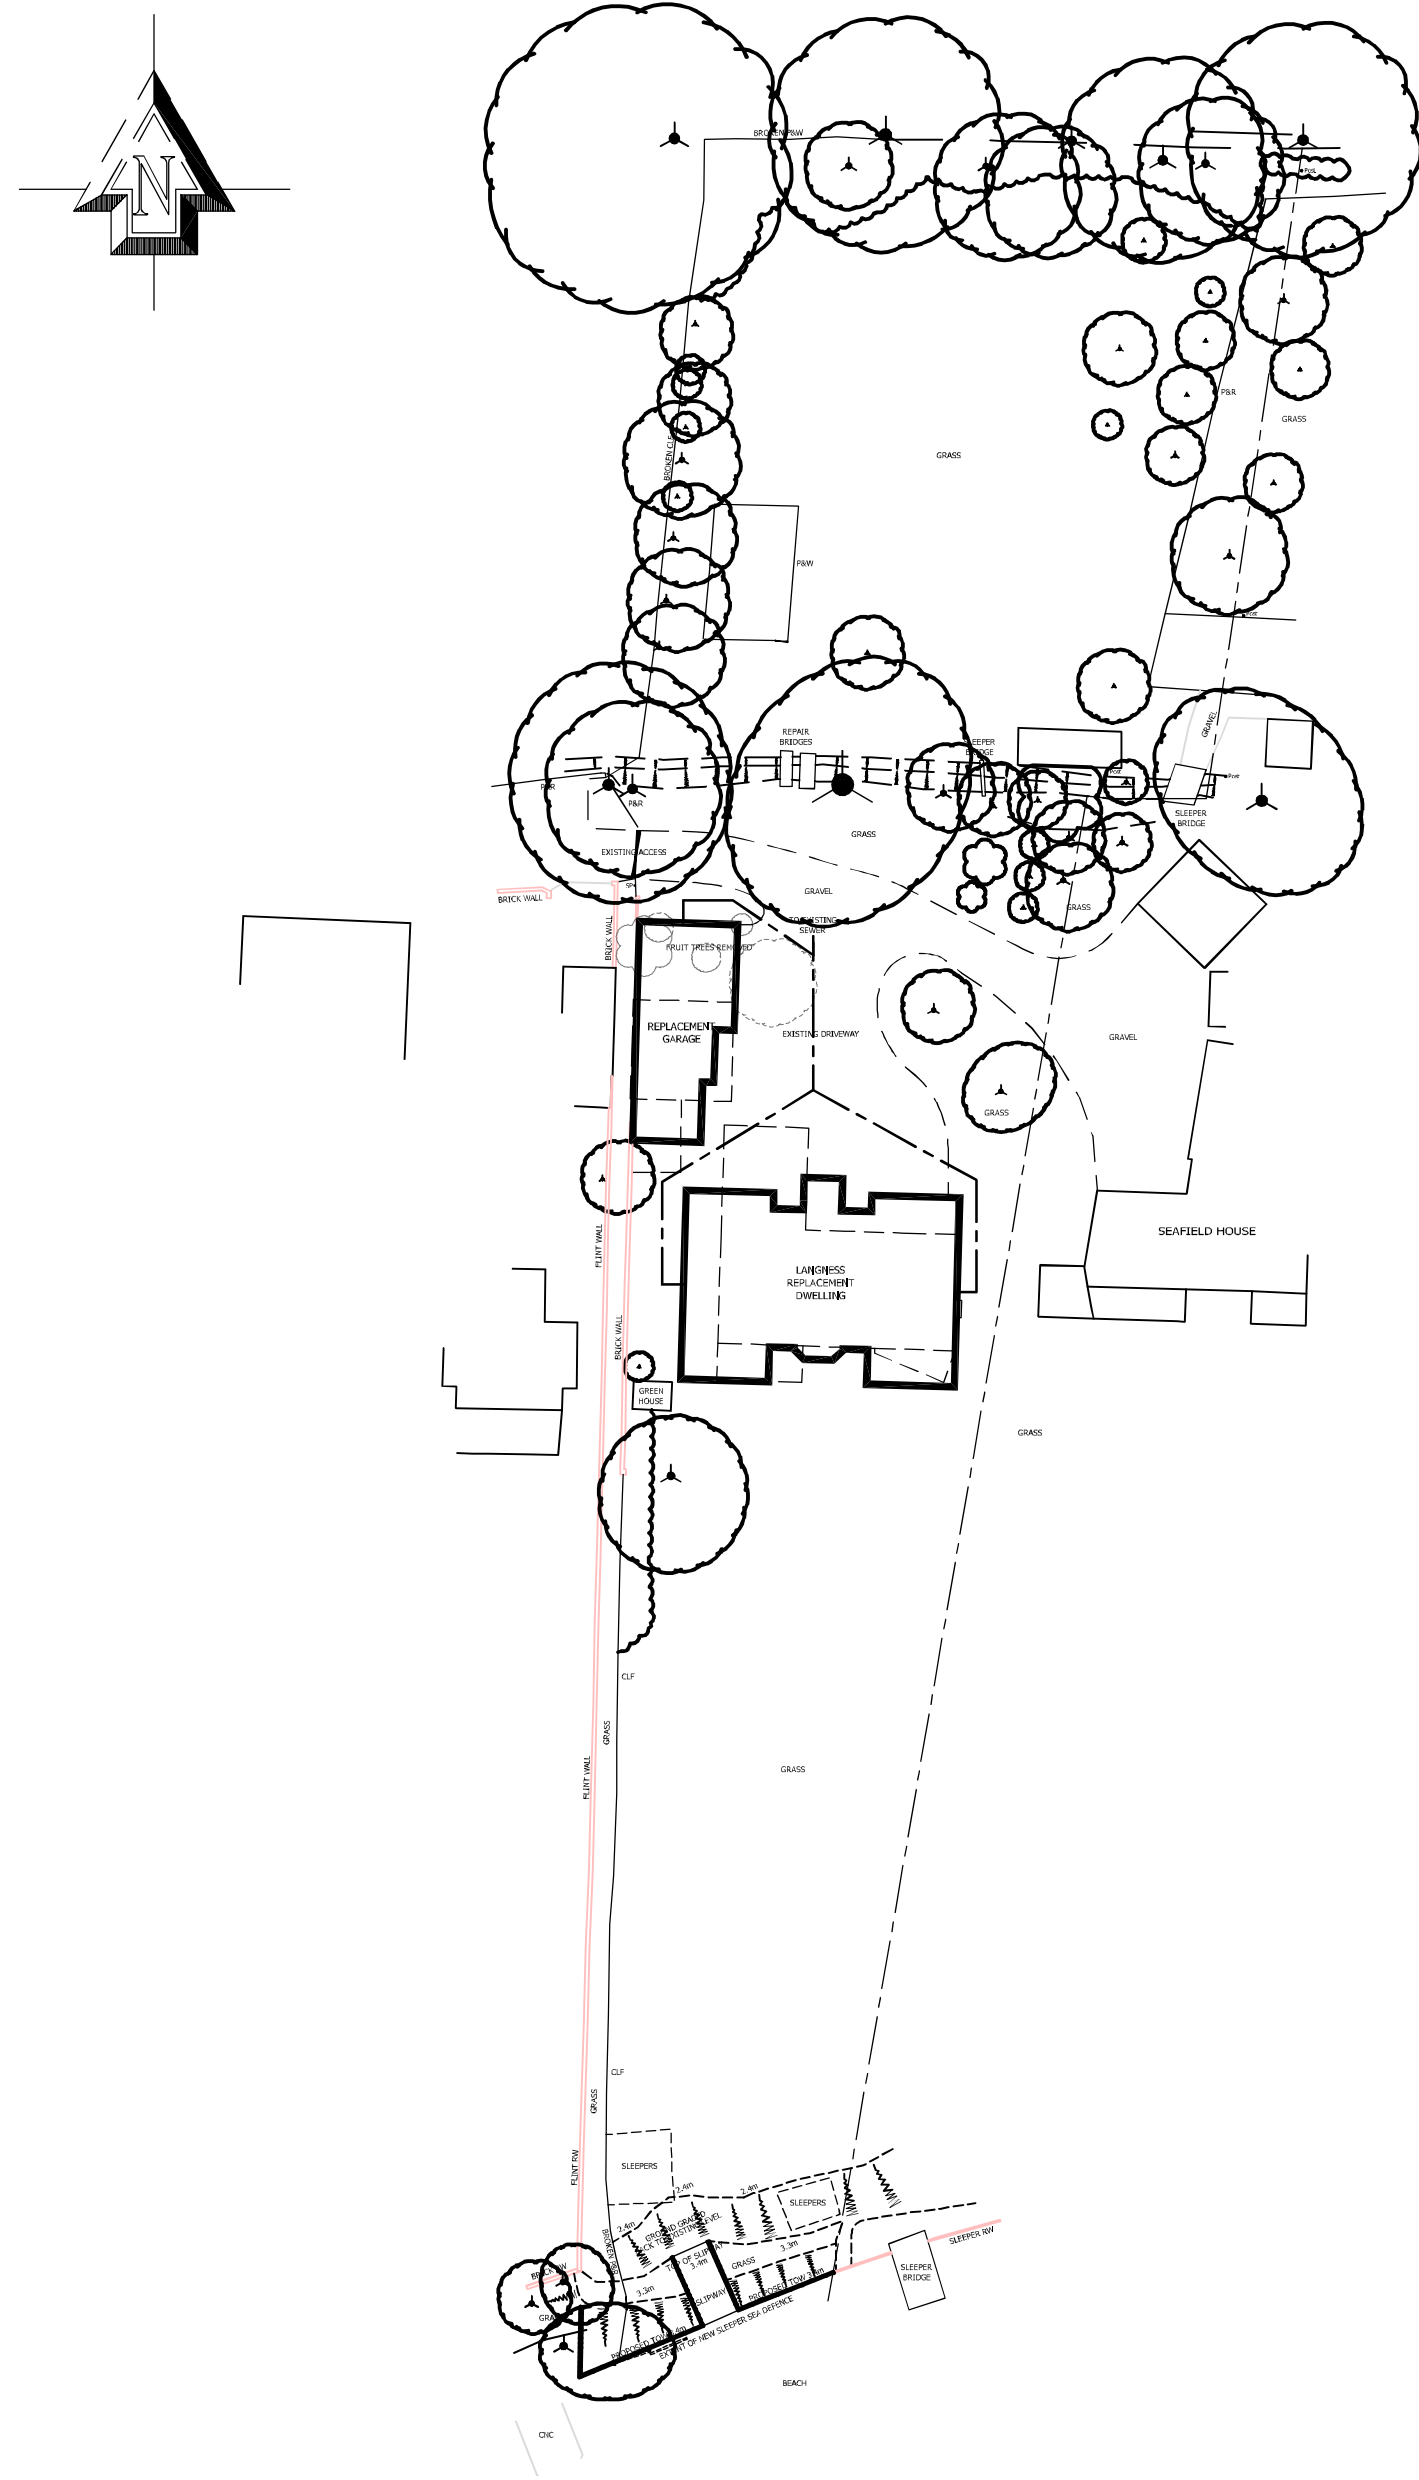


Site Plan
scale 1:500

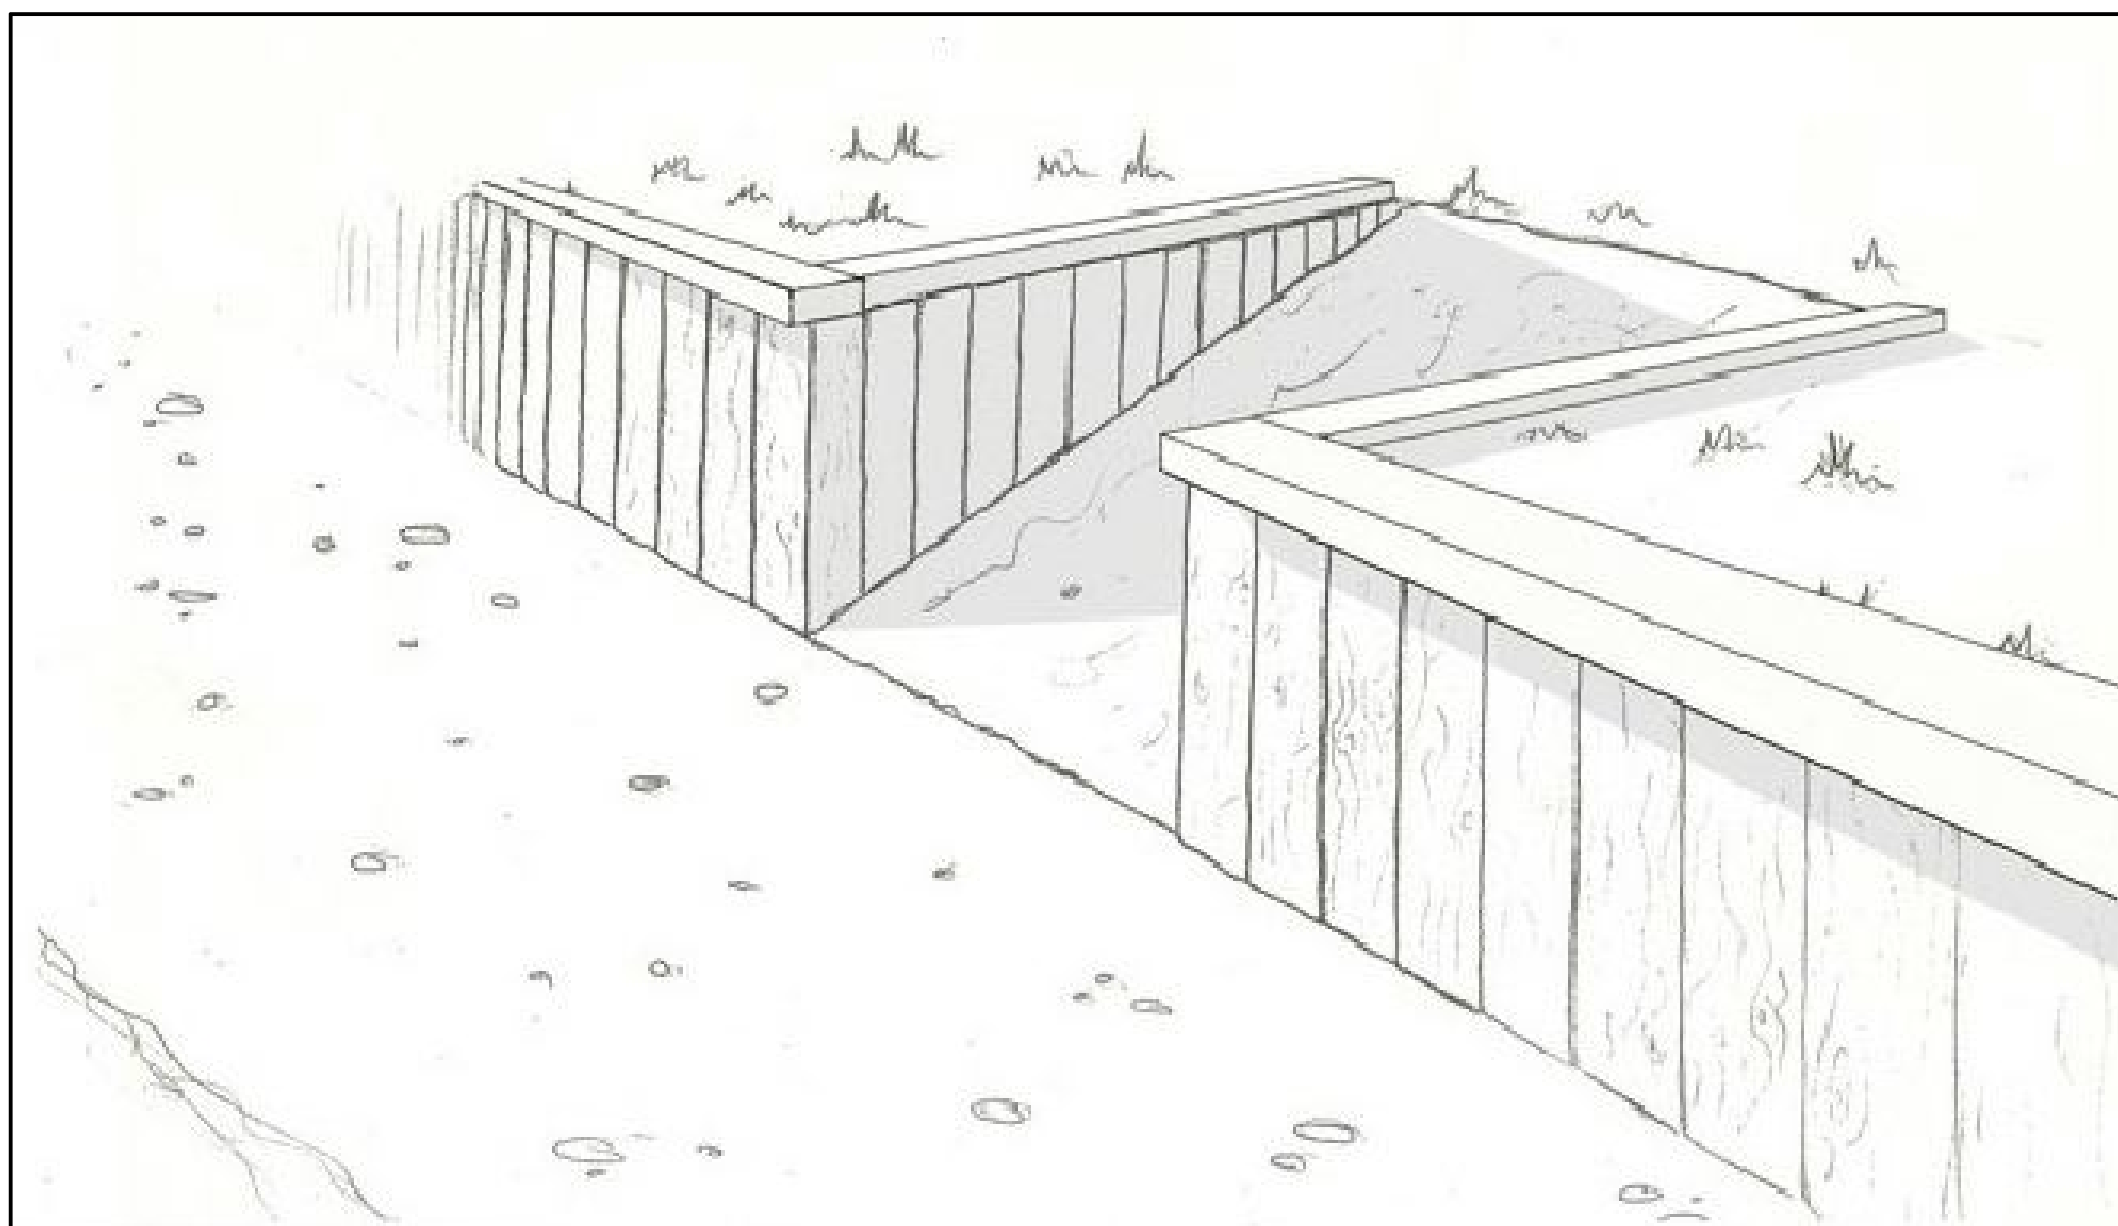


Slipway & Sea Defence Detail
N.T.S.

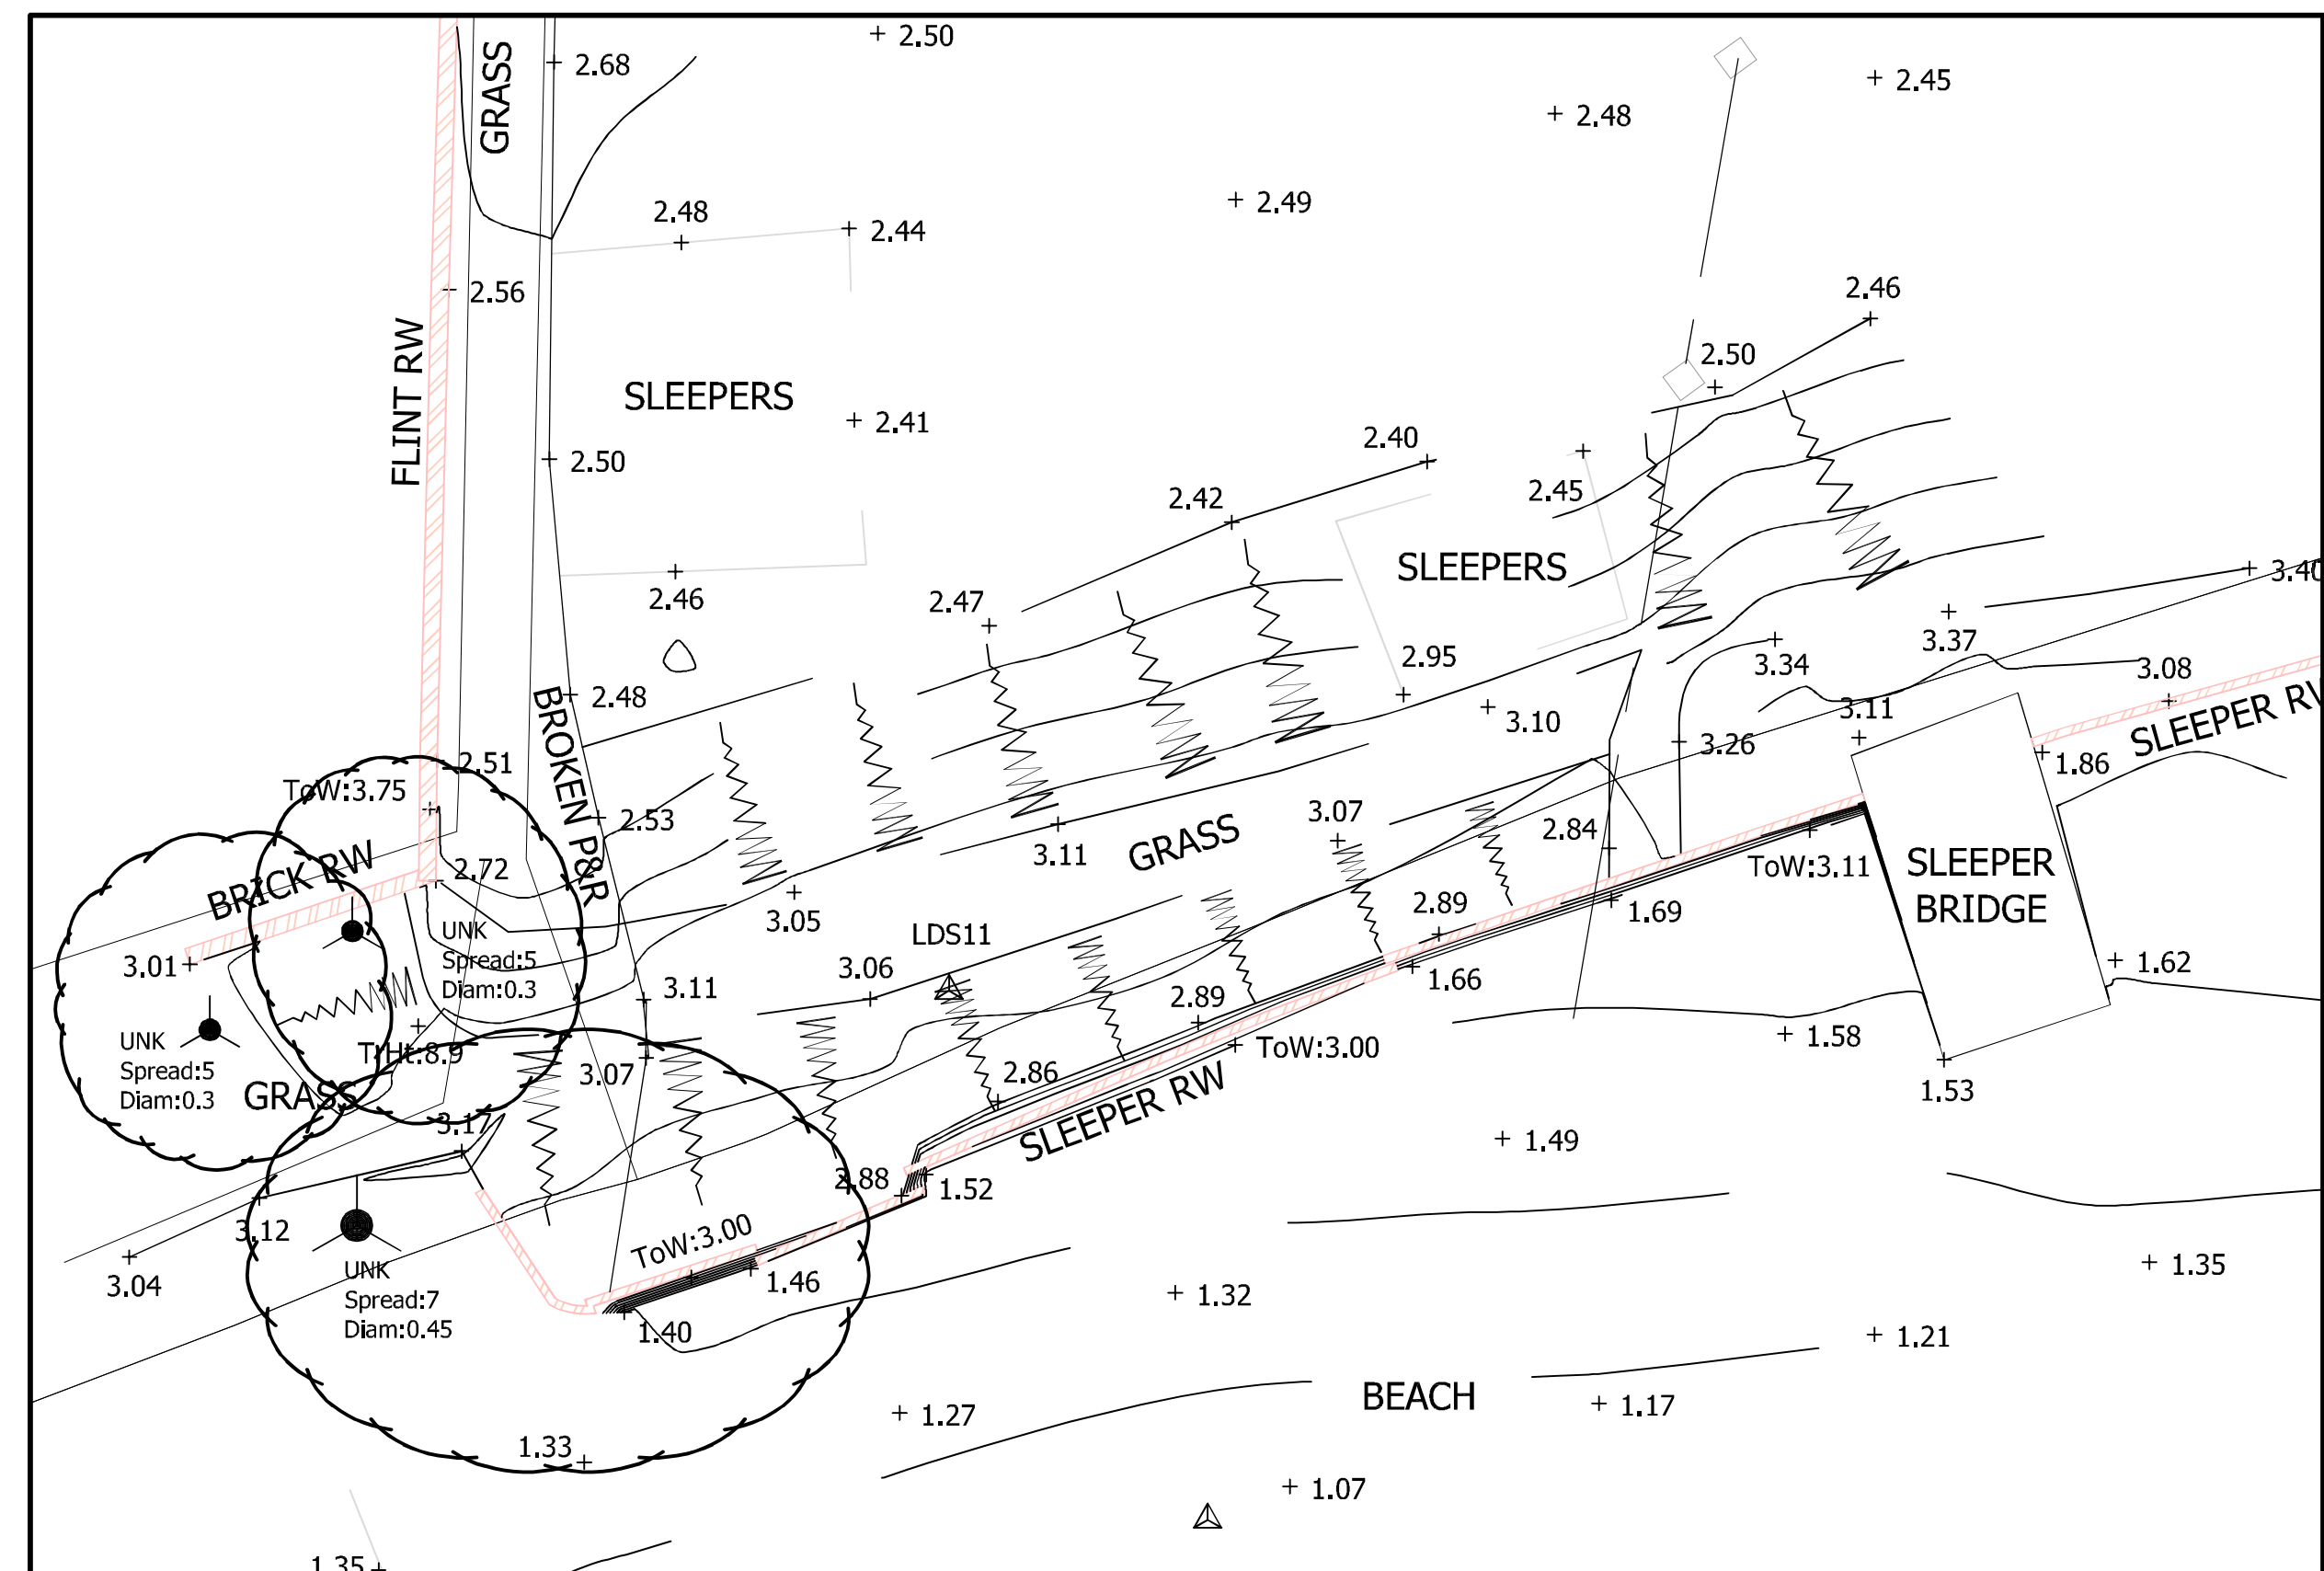

Site Layout Indicating Extent of Existing Sea Defence
scale 1:100

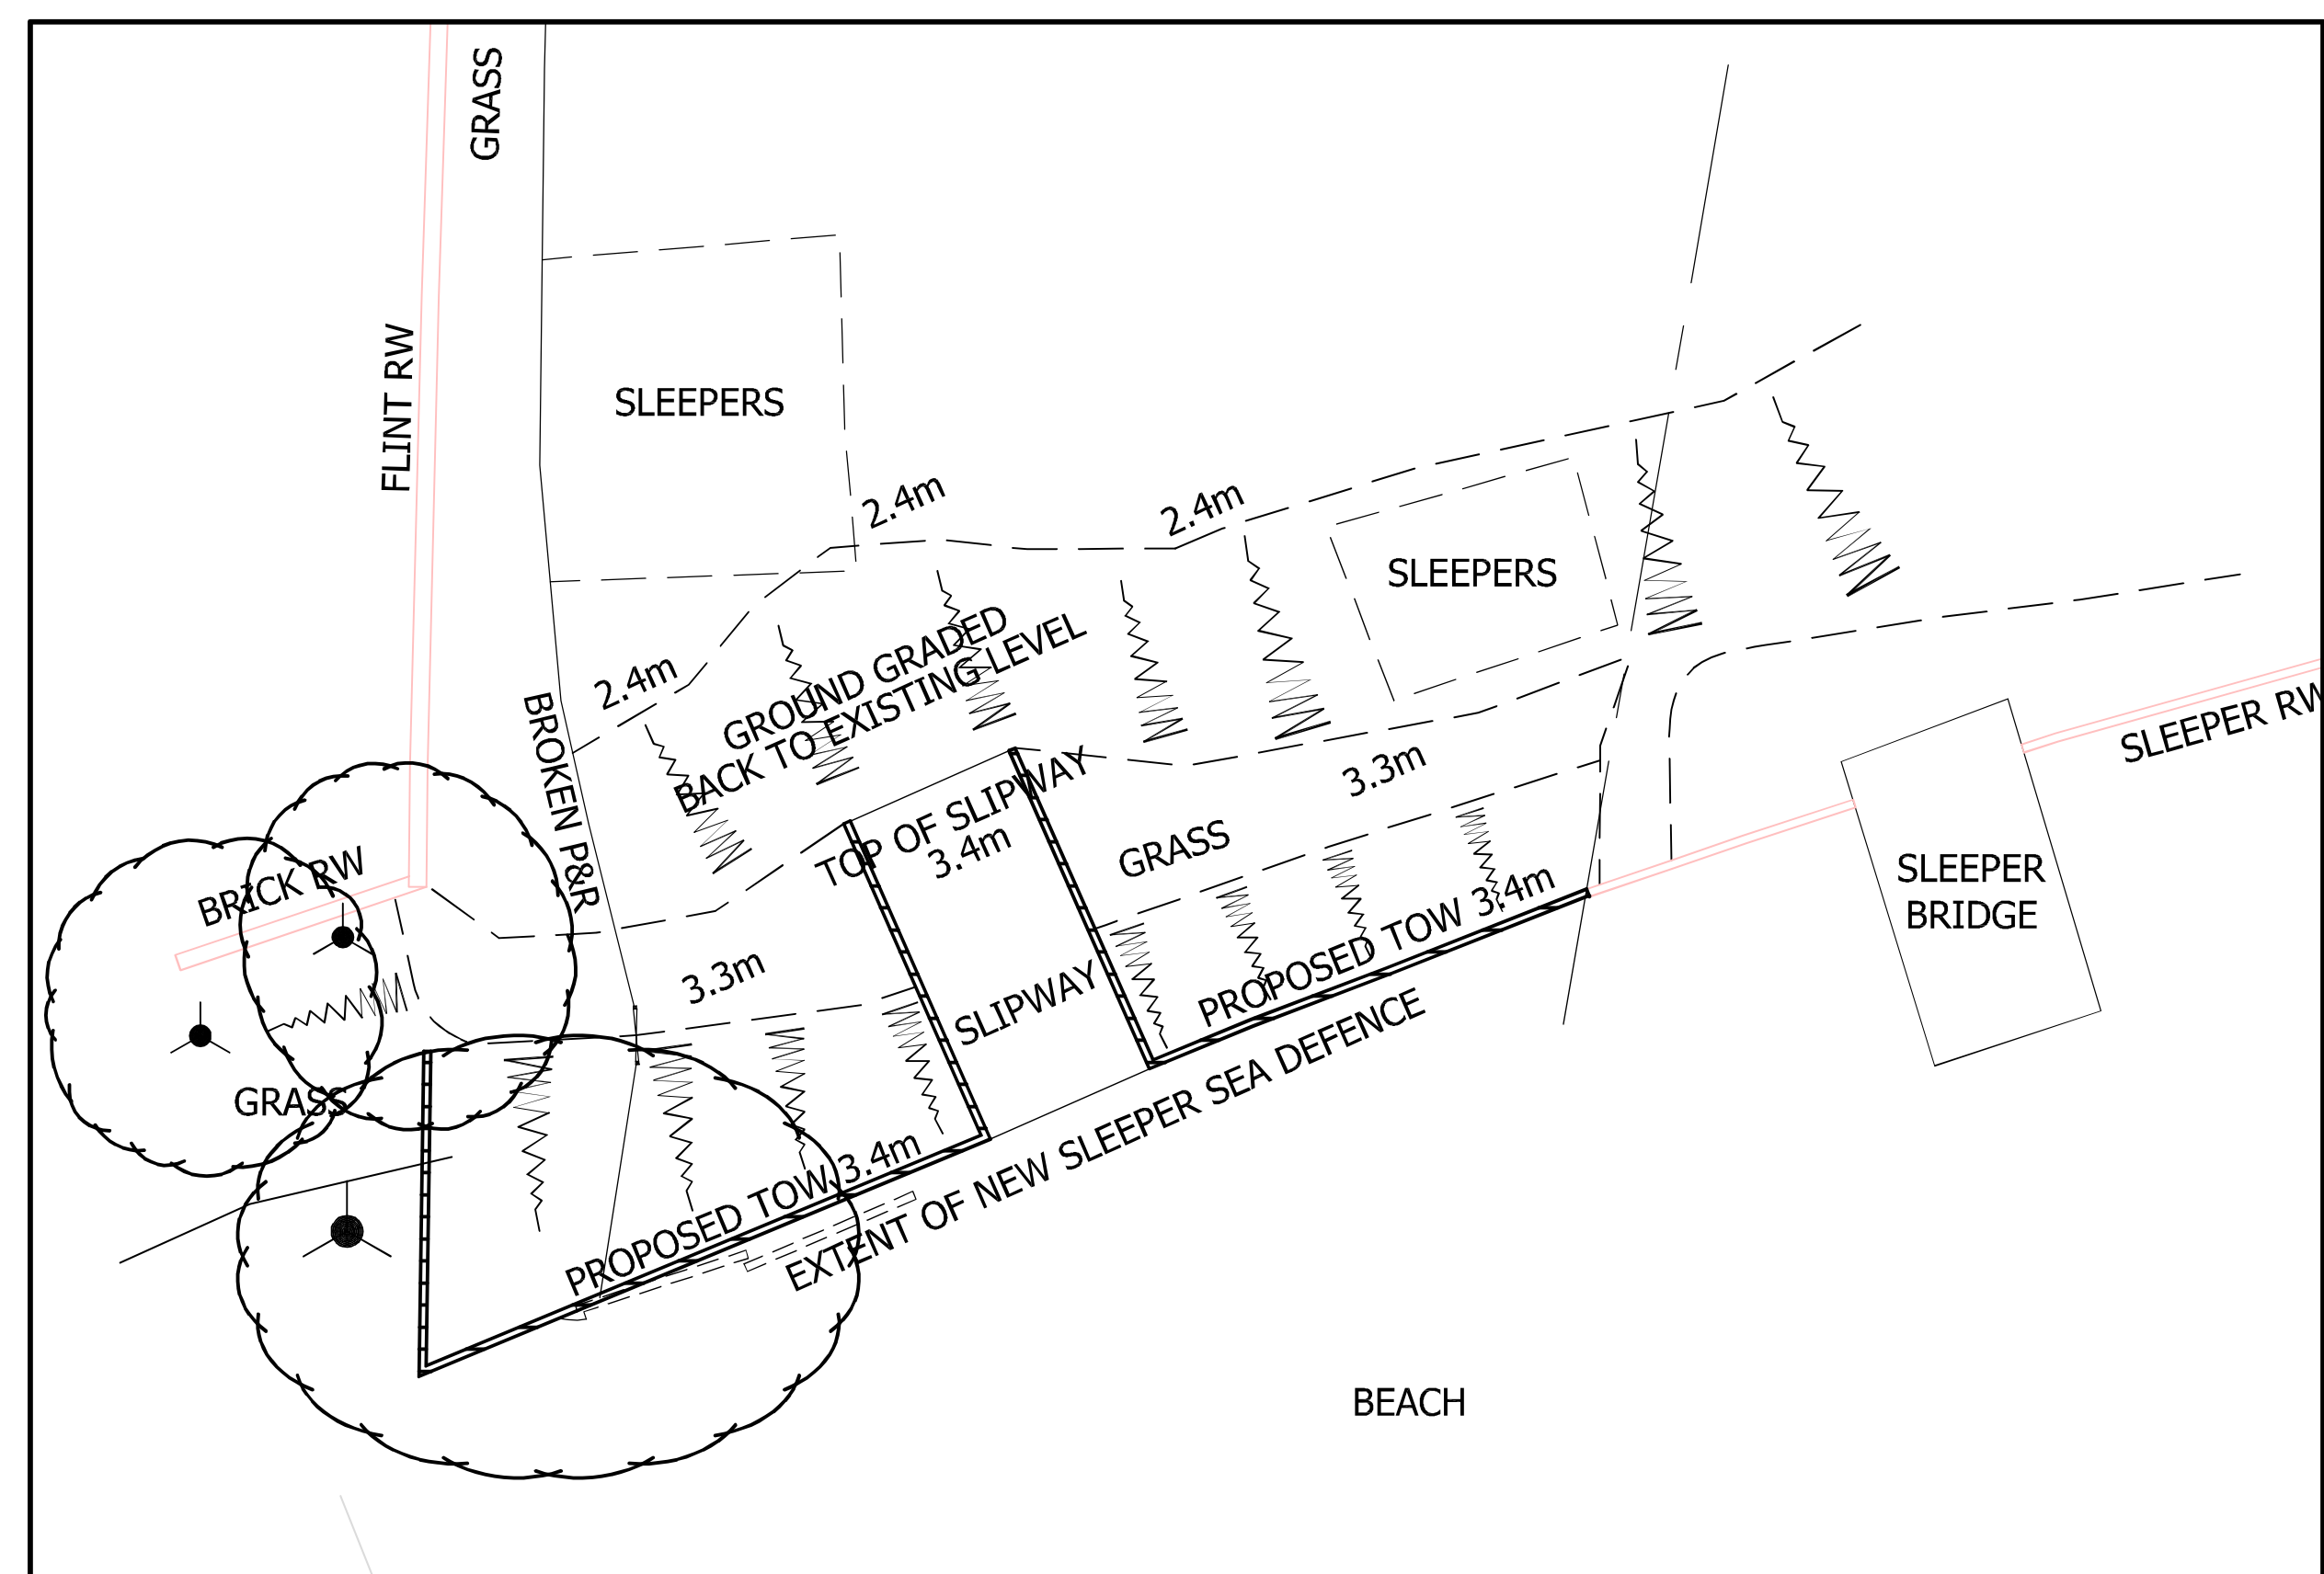

Site Layout Indicating Extent of Proposed Sea Defence
scale 1:100

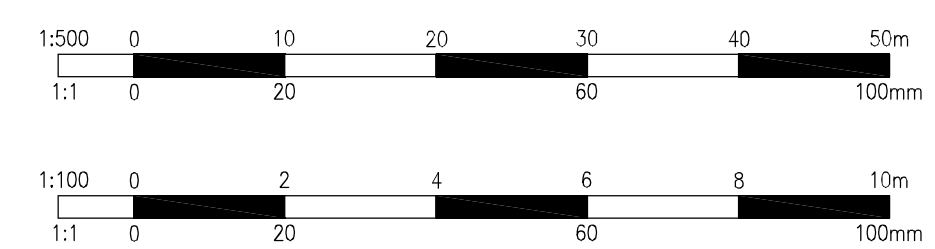


Notes:

Dimensions and levels shown are to be checked before work commences.

All building work is to comply with current Building Regulations & British Standards and to manufacturers specifications if noted.

All structural elements shown are a guide only and are to be verified by a Structural Engineer and/or Building Control Authorities prior to construction.

Rev	Date	Description	By
C	07.08.14	Proposed details revised	SCB
B	04.03.13	Sea wall details revised	SCB
A	20.10.11	Garage design revised	SCB

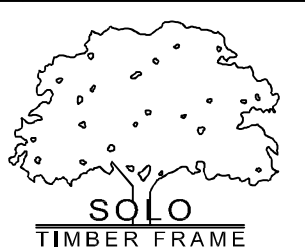

Solo Timber Frame
The Byre, Hodore Farm, Hartfield,
East Sussex TN7 4AR

Tel No.: 01892 771354
enquiries@solotimberframe.co.uk
www.solotimberframe.co.uk

©Copyright in this drawing and work executed is and remains the property of Solo Timber Frame and or its subsidiaries in accordance with the provisions of the Copyright Act.
Permission to produce copies or modify drawings in whole or in part for any purpose should be obtained from Solo Timber Frame and any such reproductions should include this and the foregoing statement

Project

New Sea Defences & Slipway
Langness
Woodgaston Lane
Hayling Island

Drawing Title

Site Layout & Details

Scale As shown	Date Feb 11	Drawn SCB	Checked SCB
-------------------	----------------	--------------	----------------

Drawing No. PA/SO/10/013/006

TV