


NOTES:


Dimensions to be checked on site before commencing work. Any discrepancies shall be reported to the architect immediately.

Do not scale from these drawings except for planning purposes. Use figured dimensions only.


Where applicable this drawing is to be read in conjunction with other consultants' drawings.

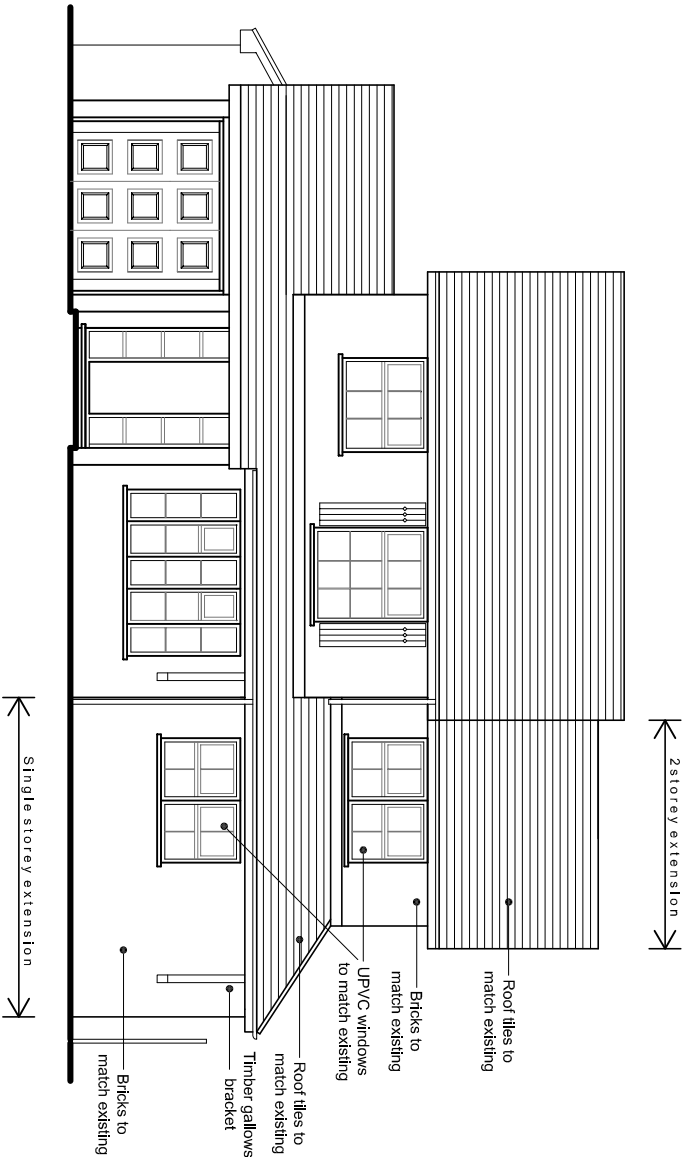


North (front) elevation

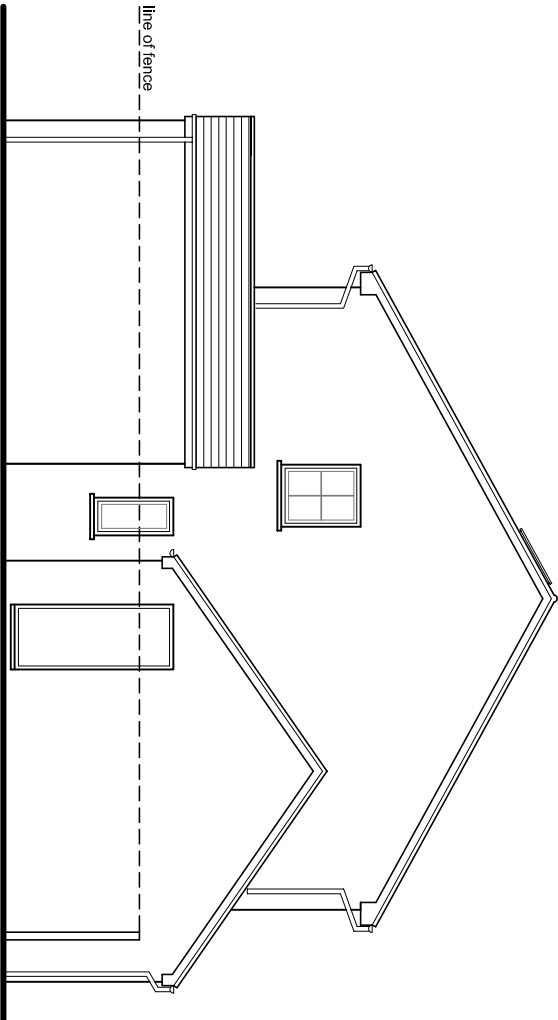

East (side) elevation - unchanged in proposal

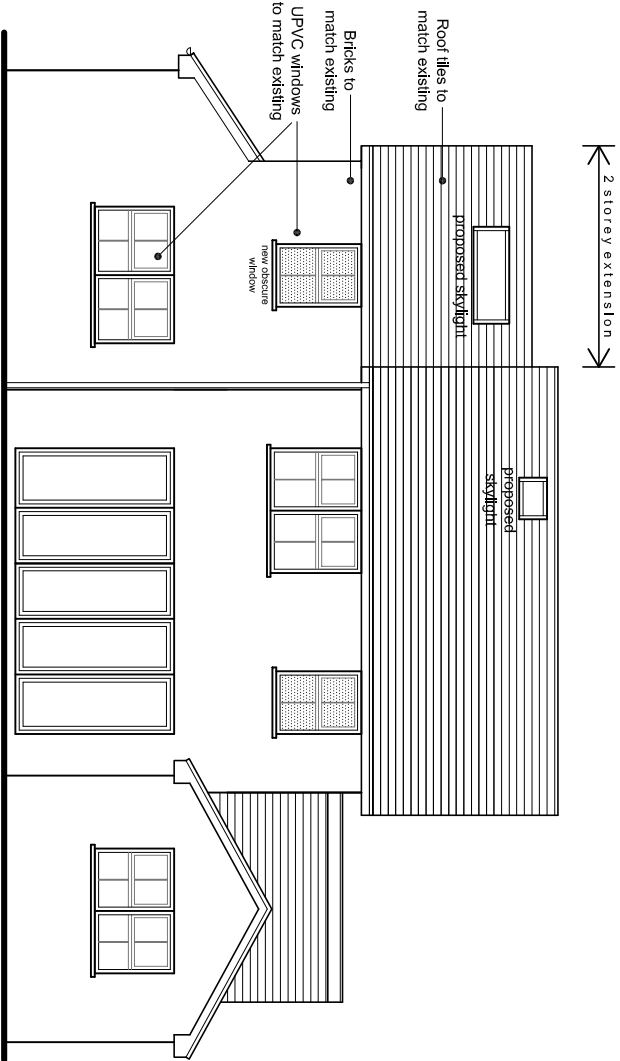


South (rear) elevation

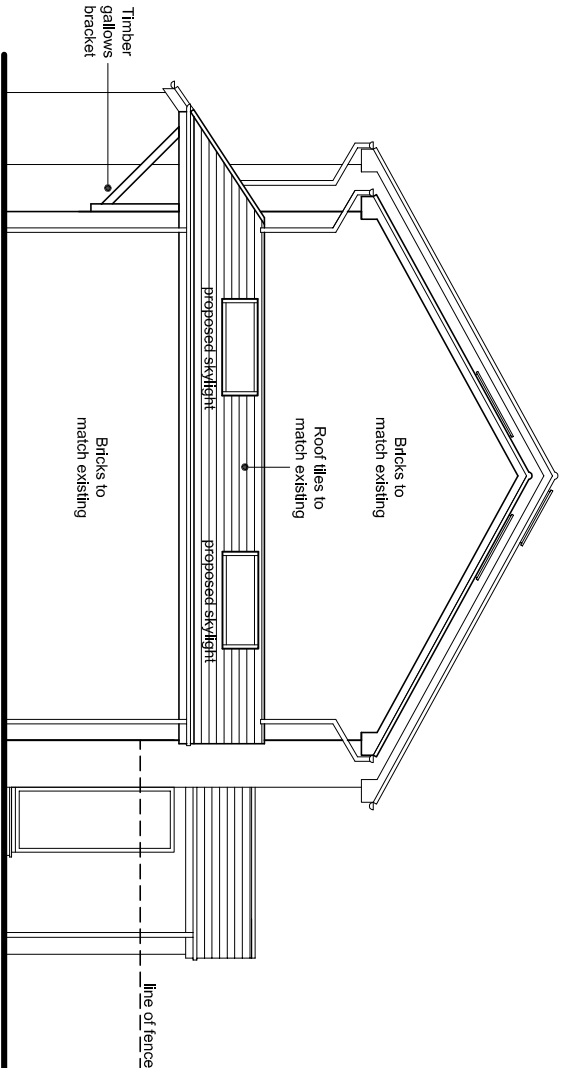

West (side) elevation

Proposed elevations scale 1:100

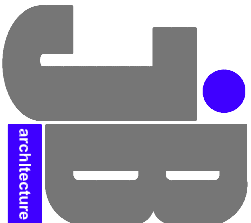

TEL: 01243 373620 M: 07769904282
E: jimmy@jb-architecture.co.uk
Web: www.jb-architecture.co.uk

JIMMY BESSANT ARCHITECTURE

NO.	DATE	DESCRIPTION
1	12.08.14	SKETCHES TO 1st FLOOR NORTH ELEVATION ORIENTED.

For MR & MRS WALSH

Project
**PROPOSED SIDE EXTENSION
AT 63 WESTBOURNE AVENUE
EMSWORTH
PO10 7QJ**

Title
PROPOSED ELEVATIONS

Date	Drawn	Scale	Checked
JULY 2014	JB	As shown @ A3	-
Job Number	Drawing Number	Revision	
PL0814	04	A	