

HAVANT BOROUGH
COUNCIL

17 APR 2014


RECEIVED




PROPOSED FRONT ELEVATION



PROPOSED REAR ELEVATION

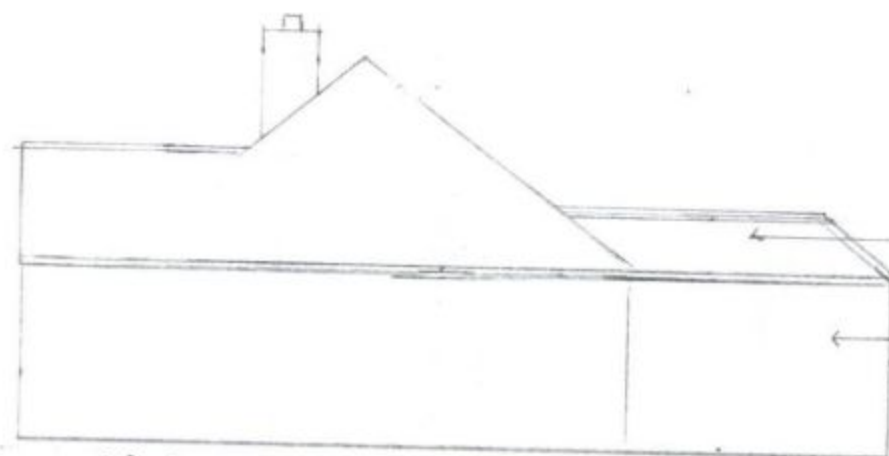

PROPOSED SIDE ELEVATION

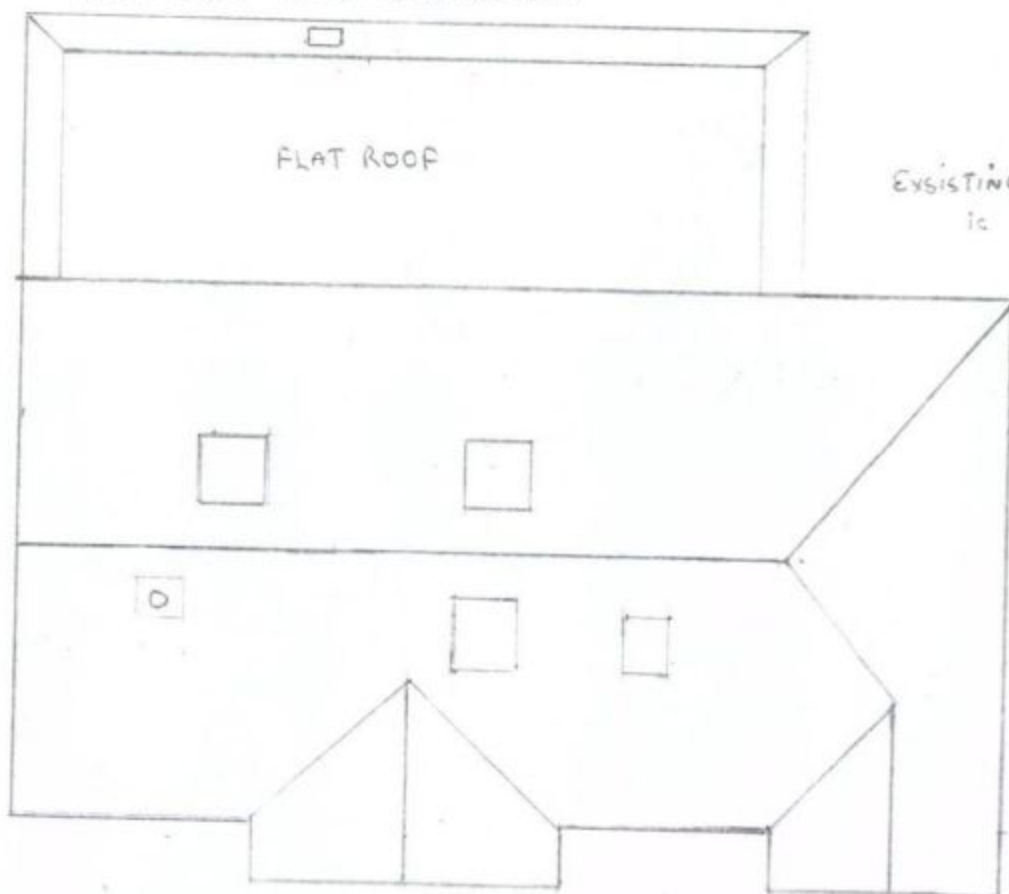

PROPOSED ROOF PLAN

NAME MM+MRS PARSONS
ADD 2 VERBENA CRESCENT
COMPLAIN PO89DD

SCALE 1:100 DATE 20-2-2014

PROPOSED ELEVATIONS


TELE 02392571575
07920016824

10.3 MTR

3.5 MTR



PROPOSED SIDE ELEVATION

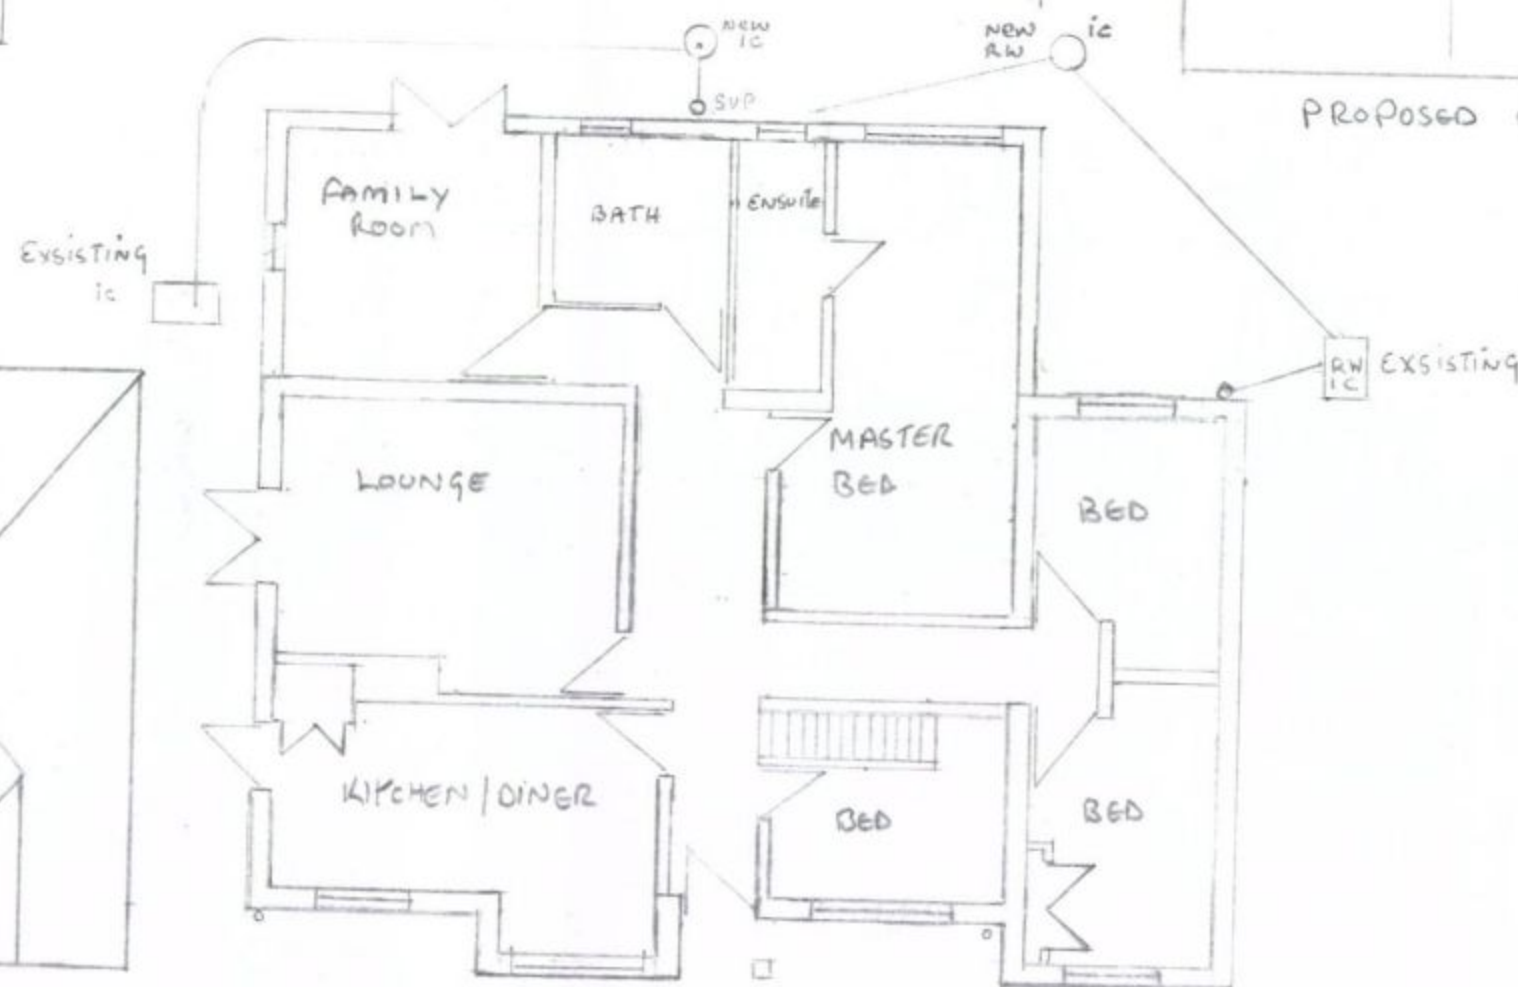

PROPOSED FLOOR PLAN

3-6
5-5