


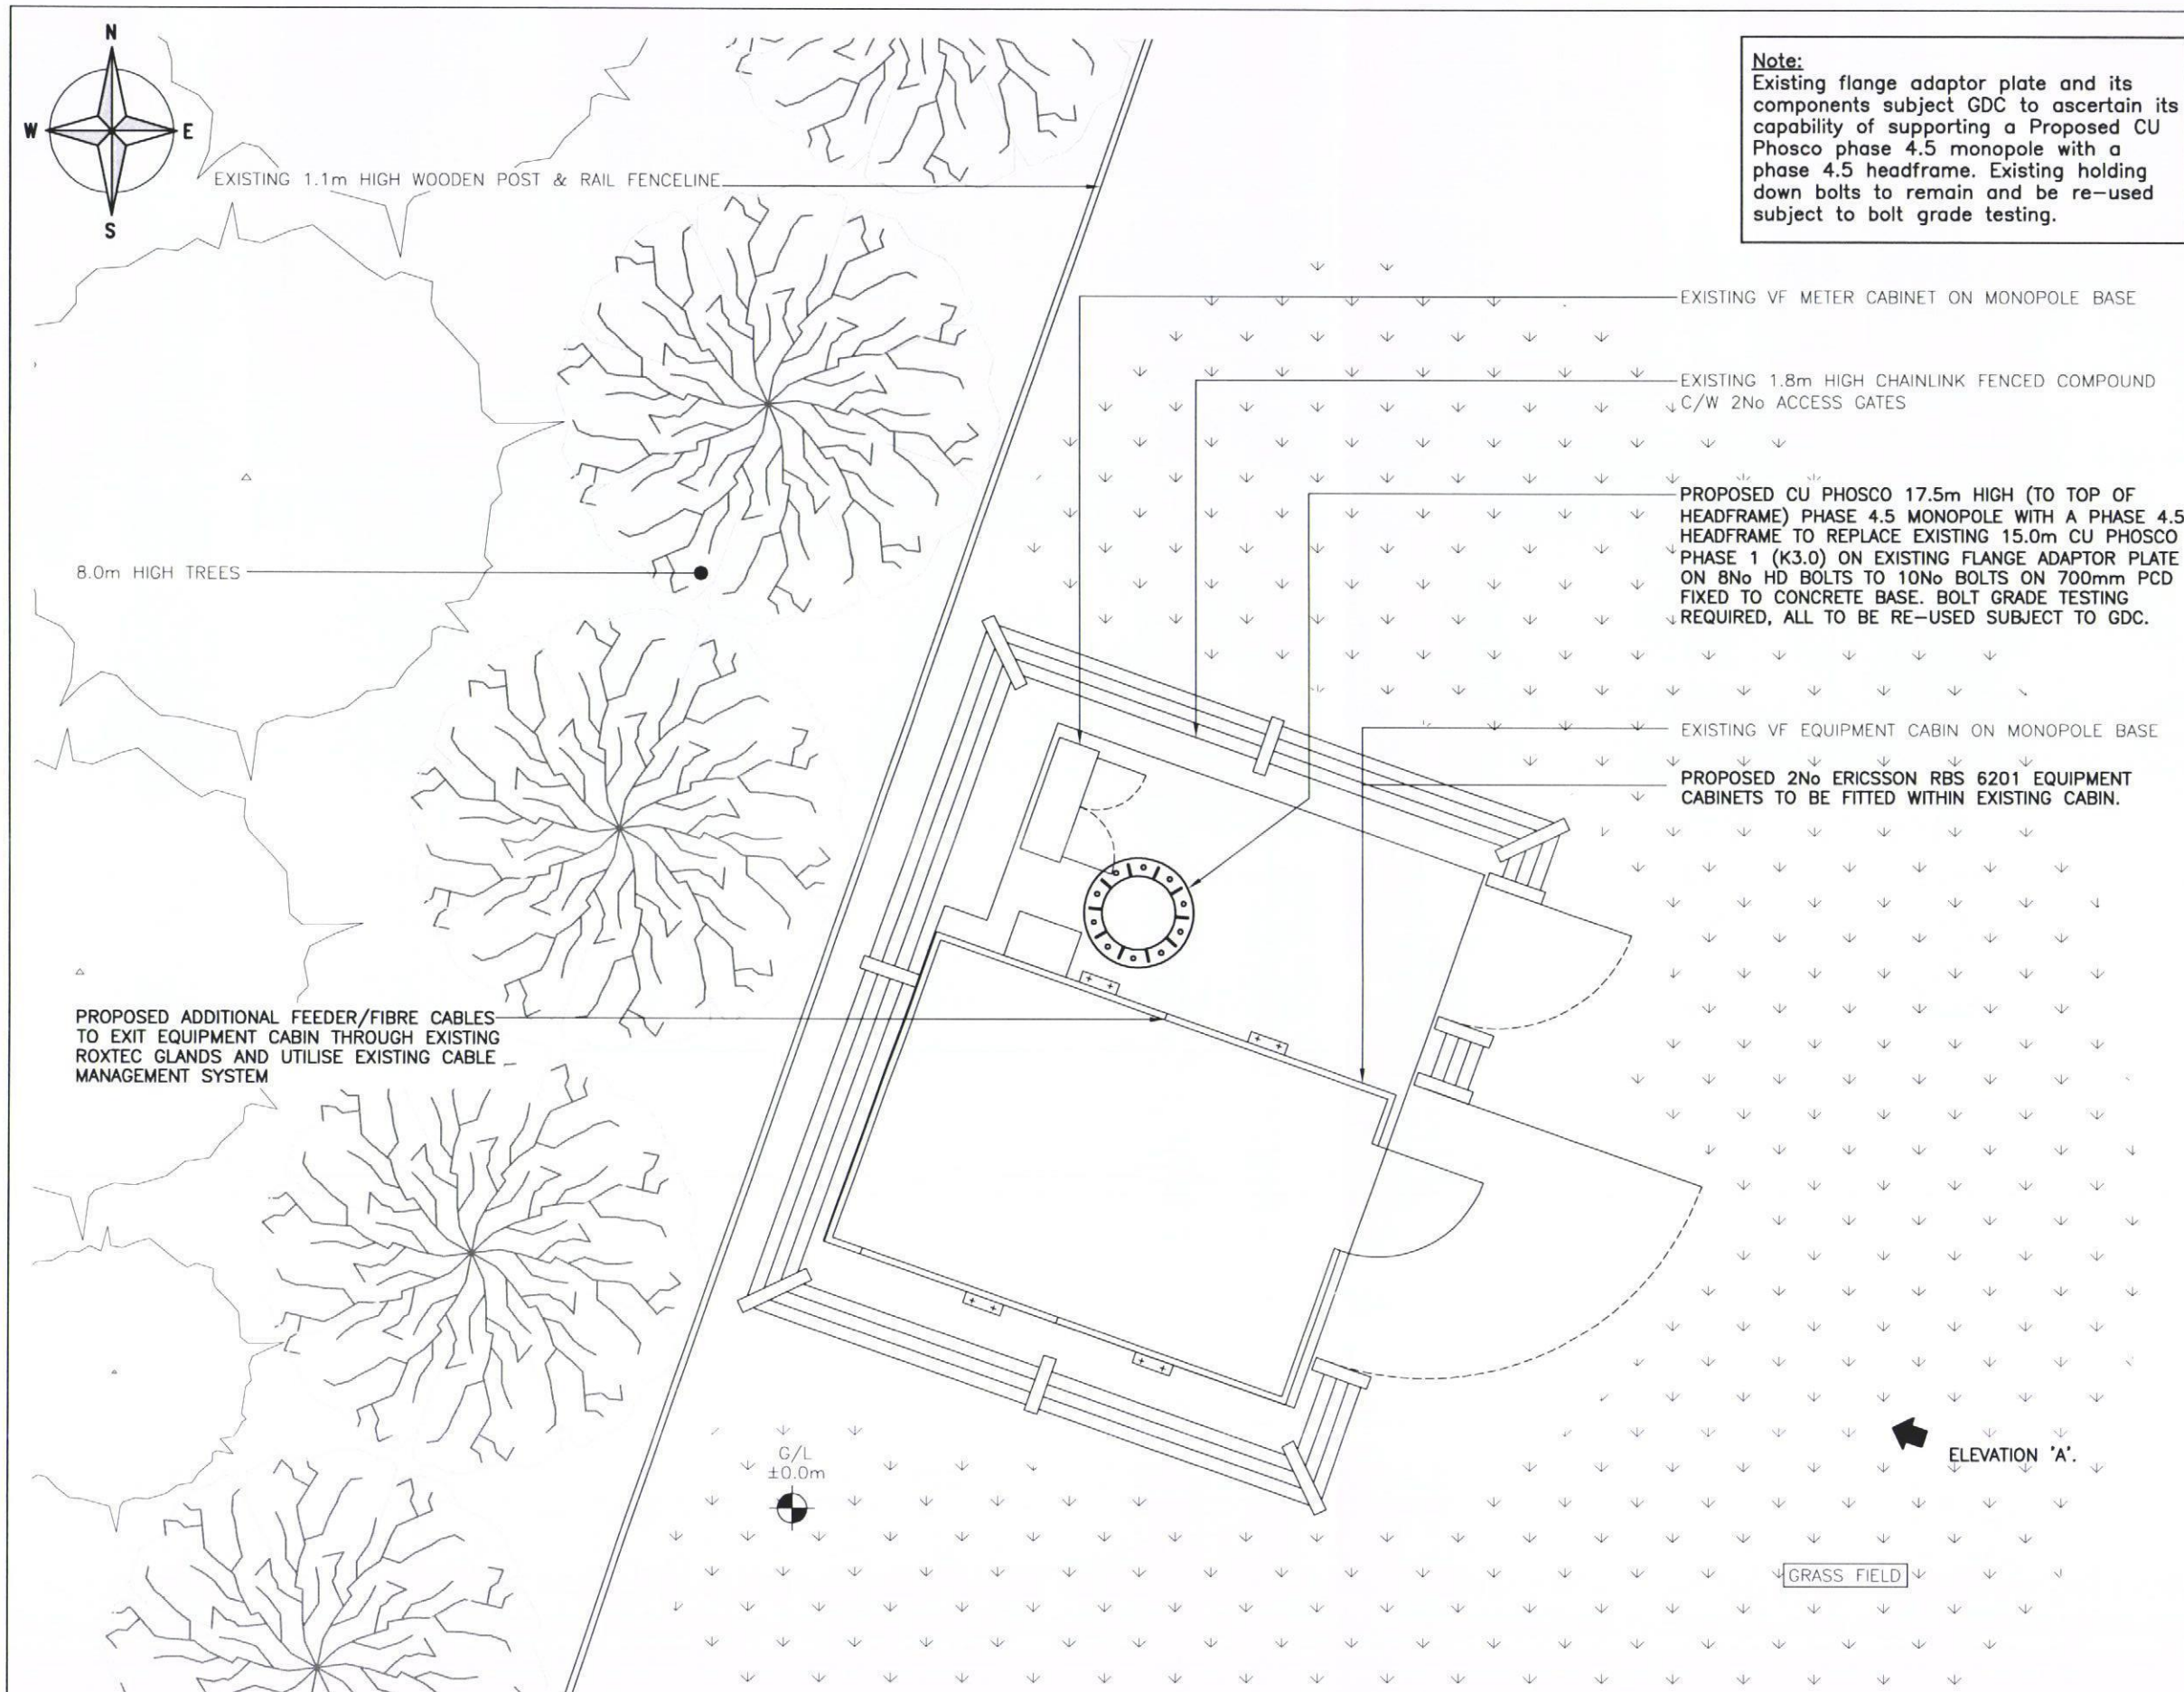

Note:
Existing flange adaptor plate and its components subject GDC to ascertain its capability of supporting a Proposed CU Phosco phase 4.5 monopole with a phase 4.5 headframe. Existing holding down bolts to remain and be re-used subject to bolt grade testing.

N.G.R. E: 470079 N: 109901

- NOTES:**
1. ALL DIMENSIONS ARE IN MILLIMETRES UNLESS OTHERWISE SPECIFIED
 2. ASSUME ALL SITE DETAILS ARE EXISTING UNLESS OTHERWISE NOTED.
 3. THE DRAWINGS COMPLY WITH STANDARD ICNIRP GUIDELINES.



A Issued for Approval		RKB	MT	04.02.14
REV	MODIFICATION	BY	CH	DATE

Caip The Barn
Elms Farm
Hobb Lane, Daresbury
Warrington, Cheshire
WA4 5LS
Tel: 01925 741 810
Fax: 01925 740 621



Cell Name		Opt
PORTSMOUTH C.C.LAND		-
Cell ID No		
CORNERSTONE (CTIL)	TEF	VF
122808	N/A	04065
Site Address / Contact Details		
FORMER DUNSBUY HILL FARM WOOLSTON ROAD HAVANT HAMPSHIRE PO9 5HQ		
Drawing Title: PROPOSED SITE PLAN		
Purpose of Issue: PLANNING		
Drawing Number: 201		
Scale: As Shown	Drawn: RKB	Date: 04.02.14
Checked: MT	Date: 04.02.14	Approved: RB
		Issue: V1

PROPOSED SITE PLAN
1:50