




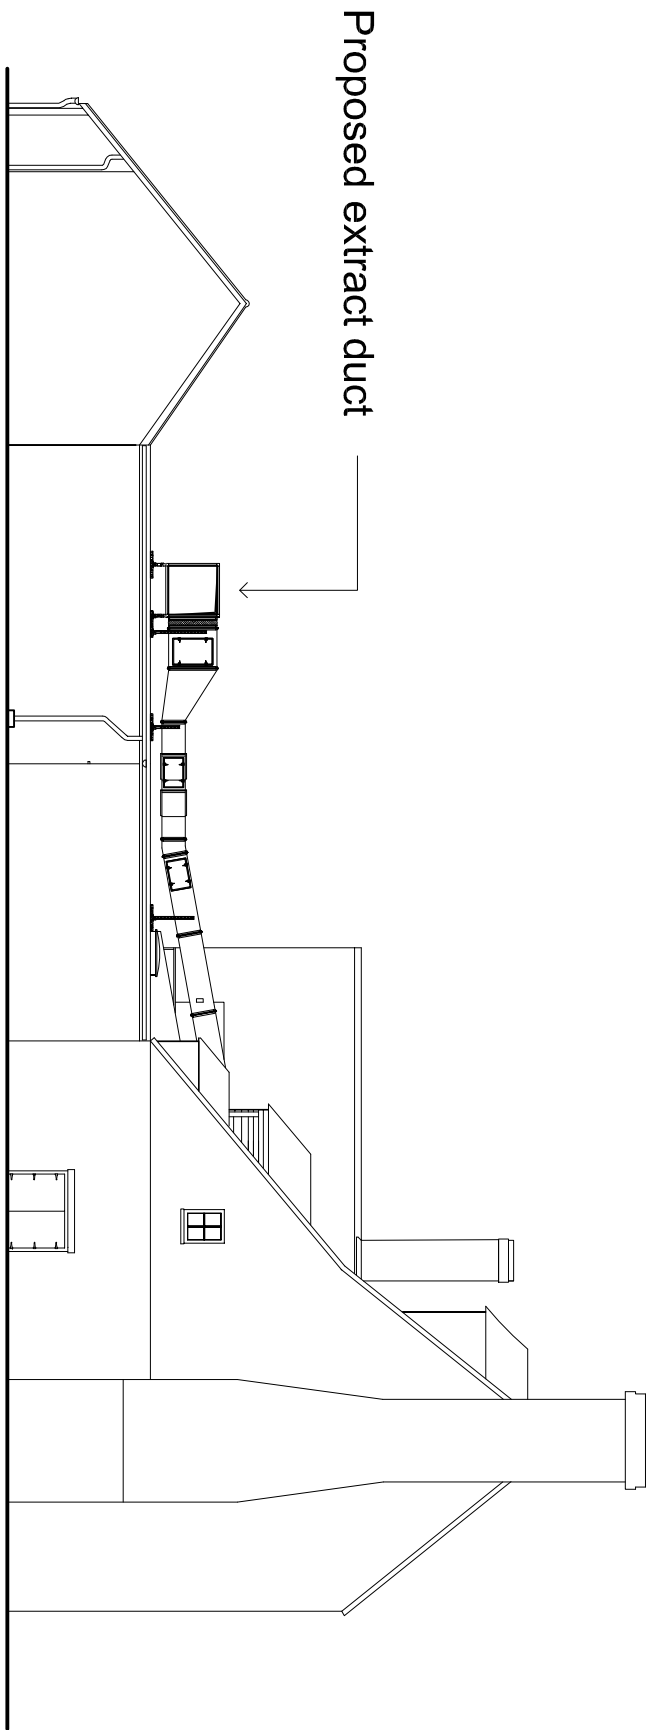


Proposed Side (West) Elevation 1:100

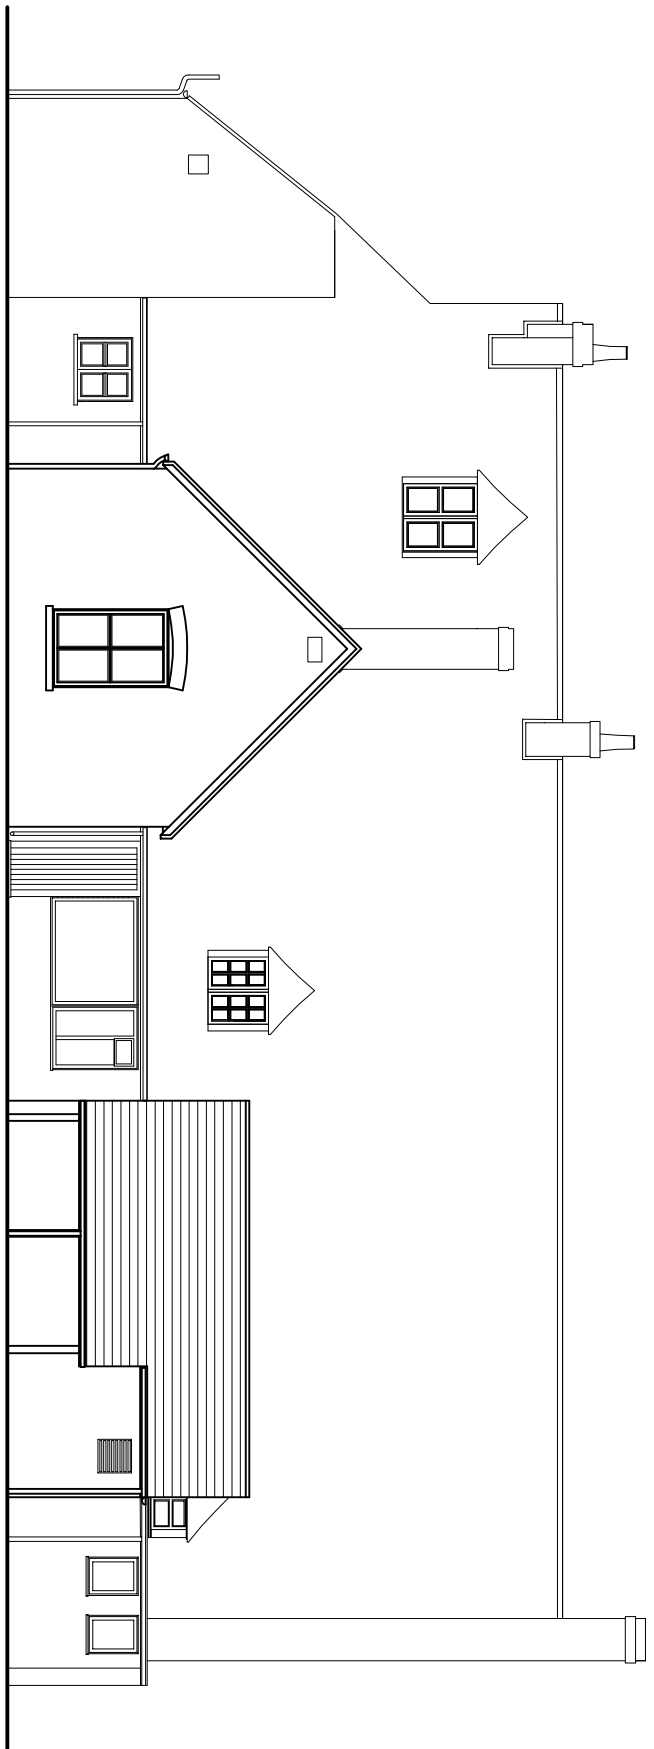


Proposed Rear (North) Elevation 1:100

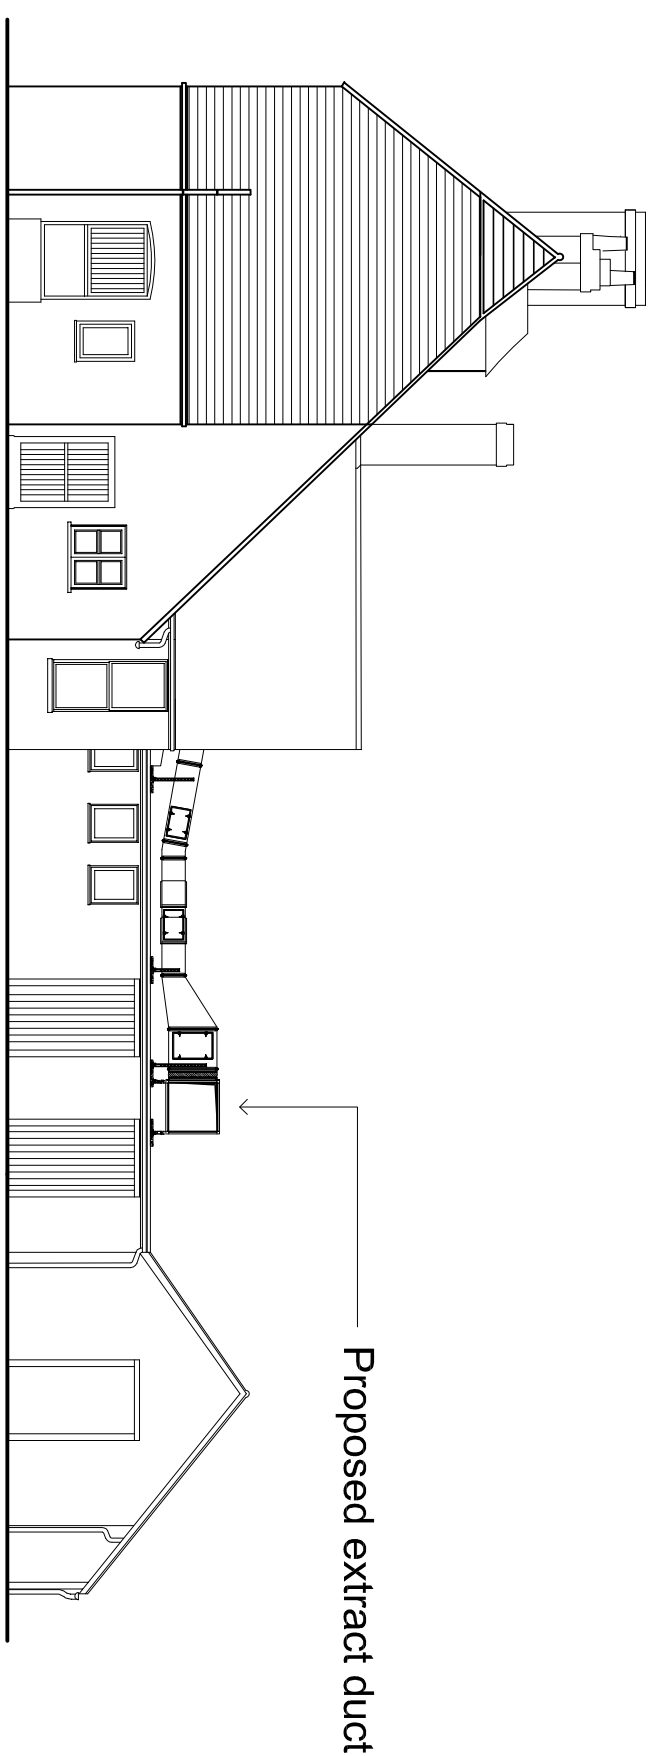


Proposed Side (East) Elevation 1:100

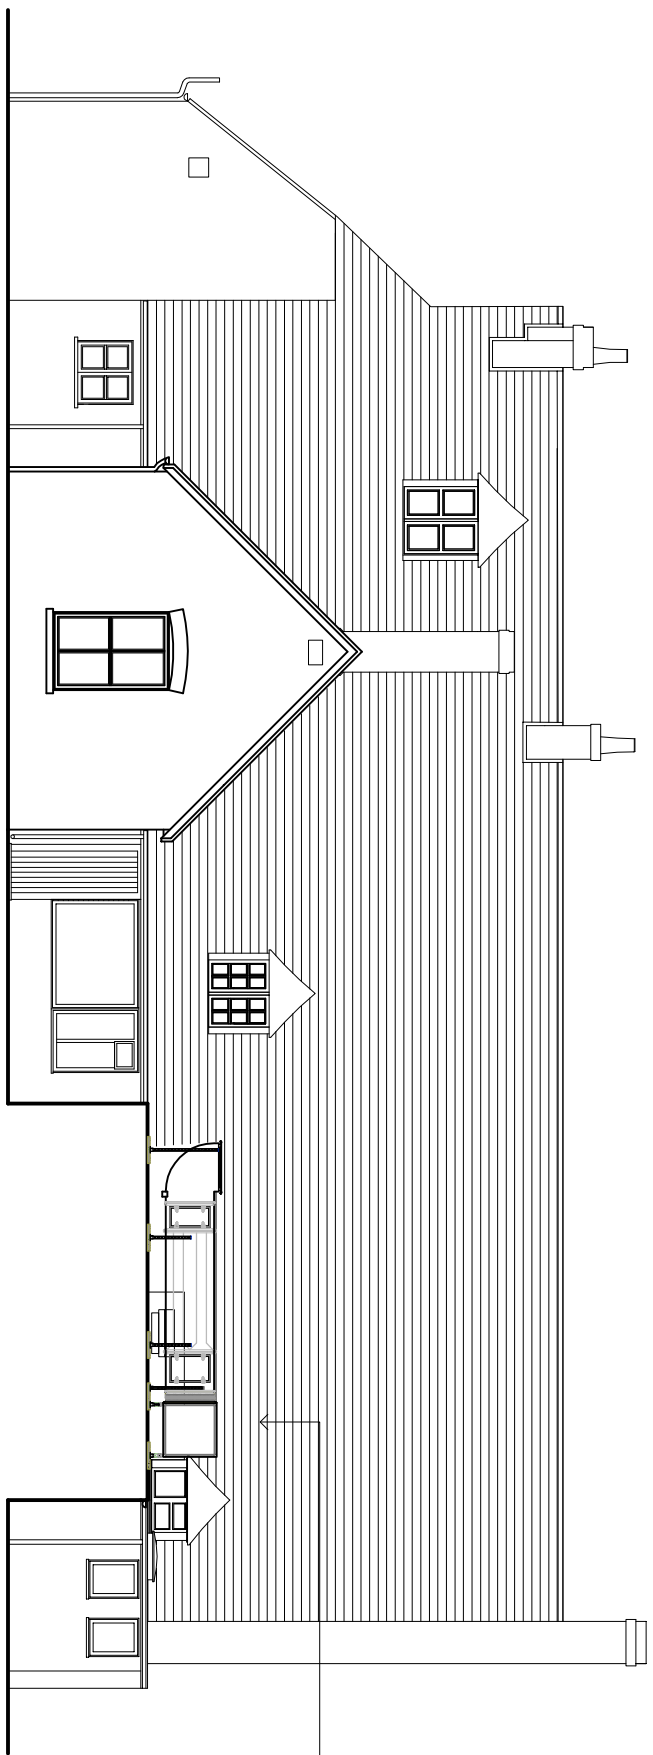



Proposed Rear (North) Sectional Elevation 1:100

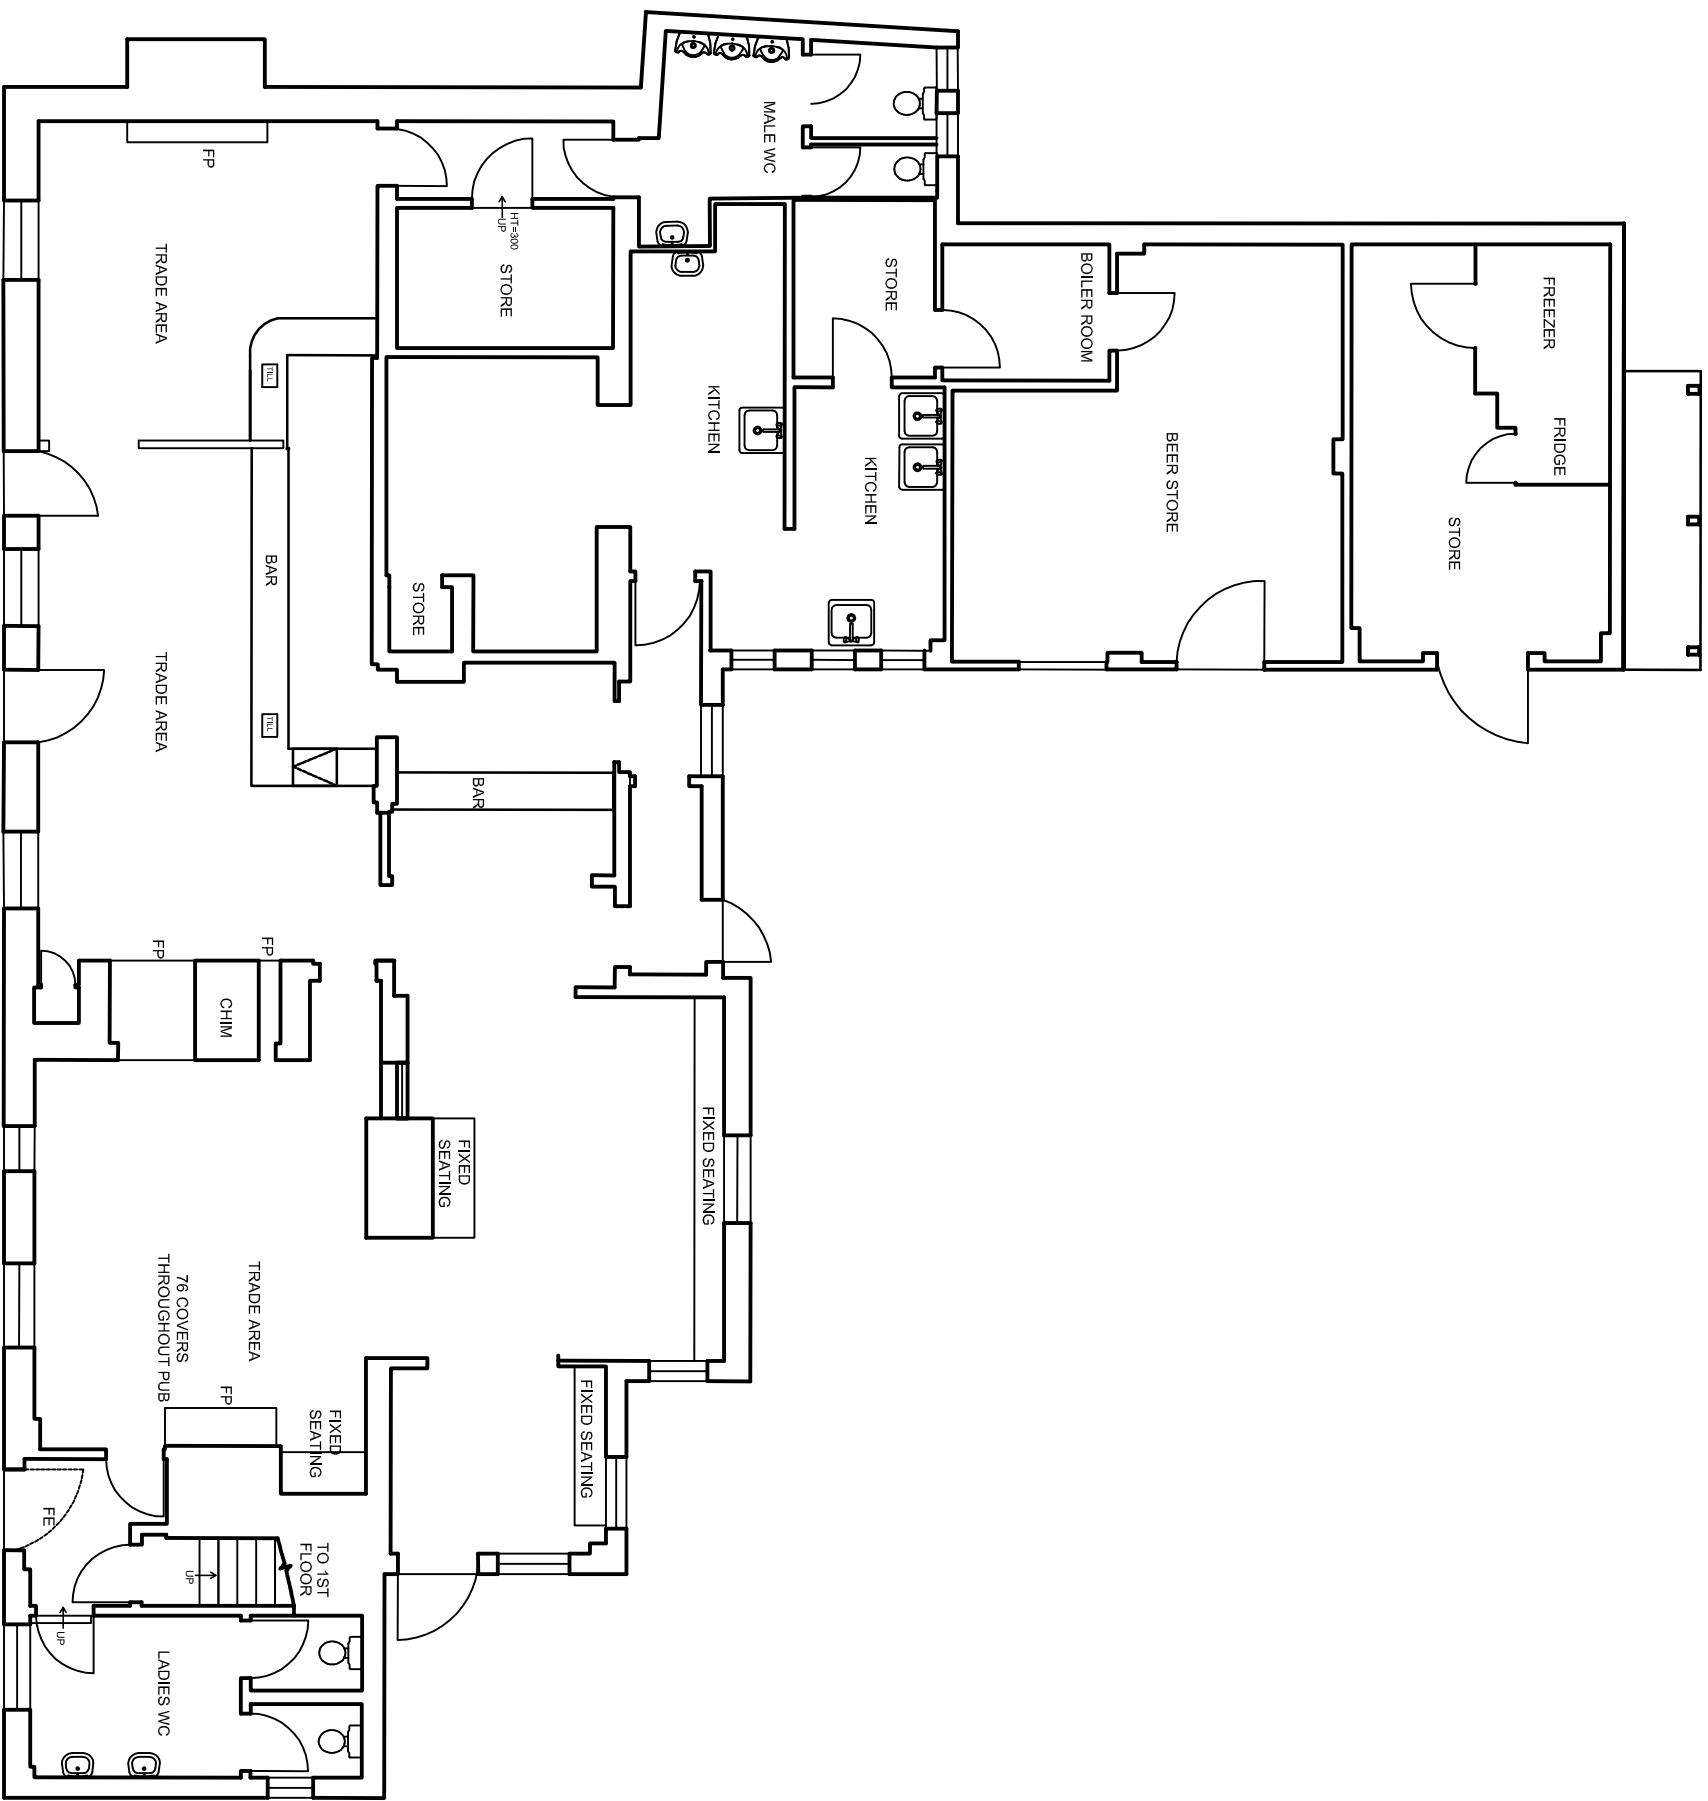


Proposed Ground Floor Plan 1:100

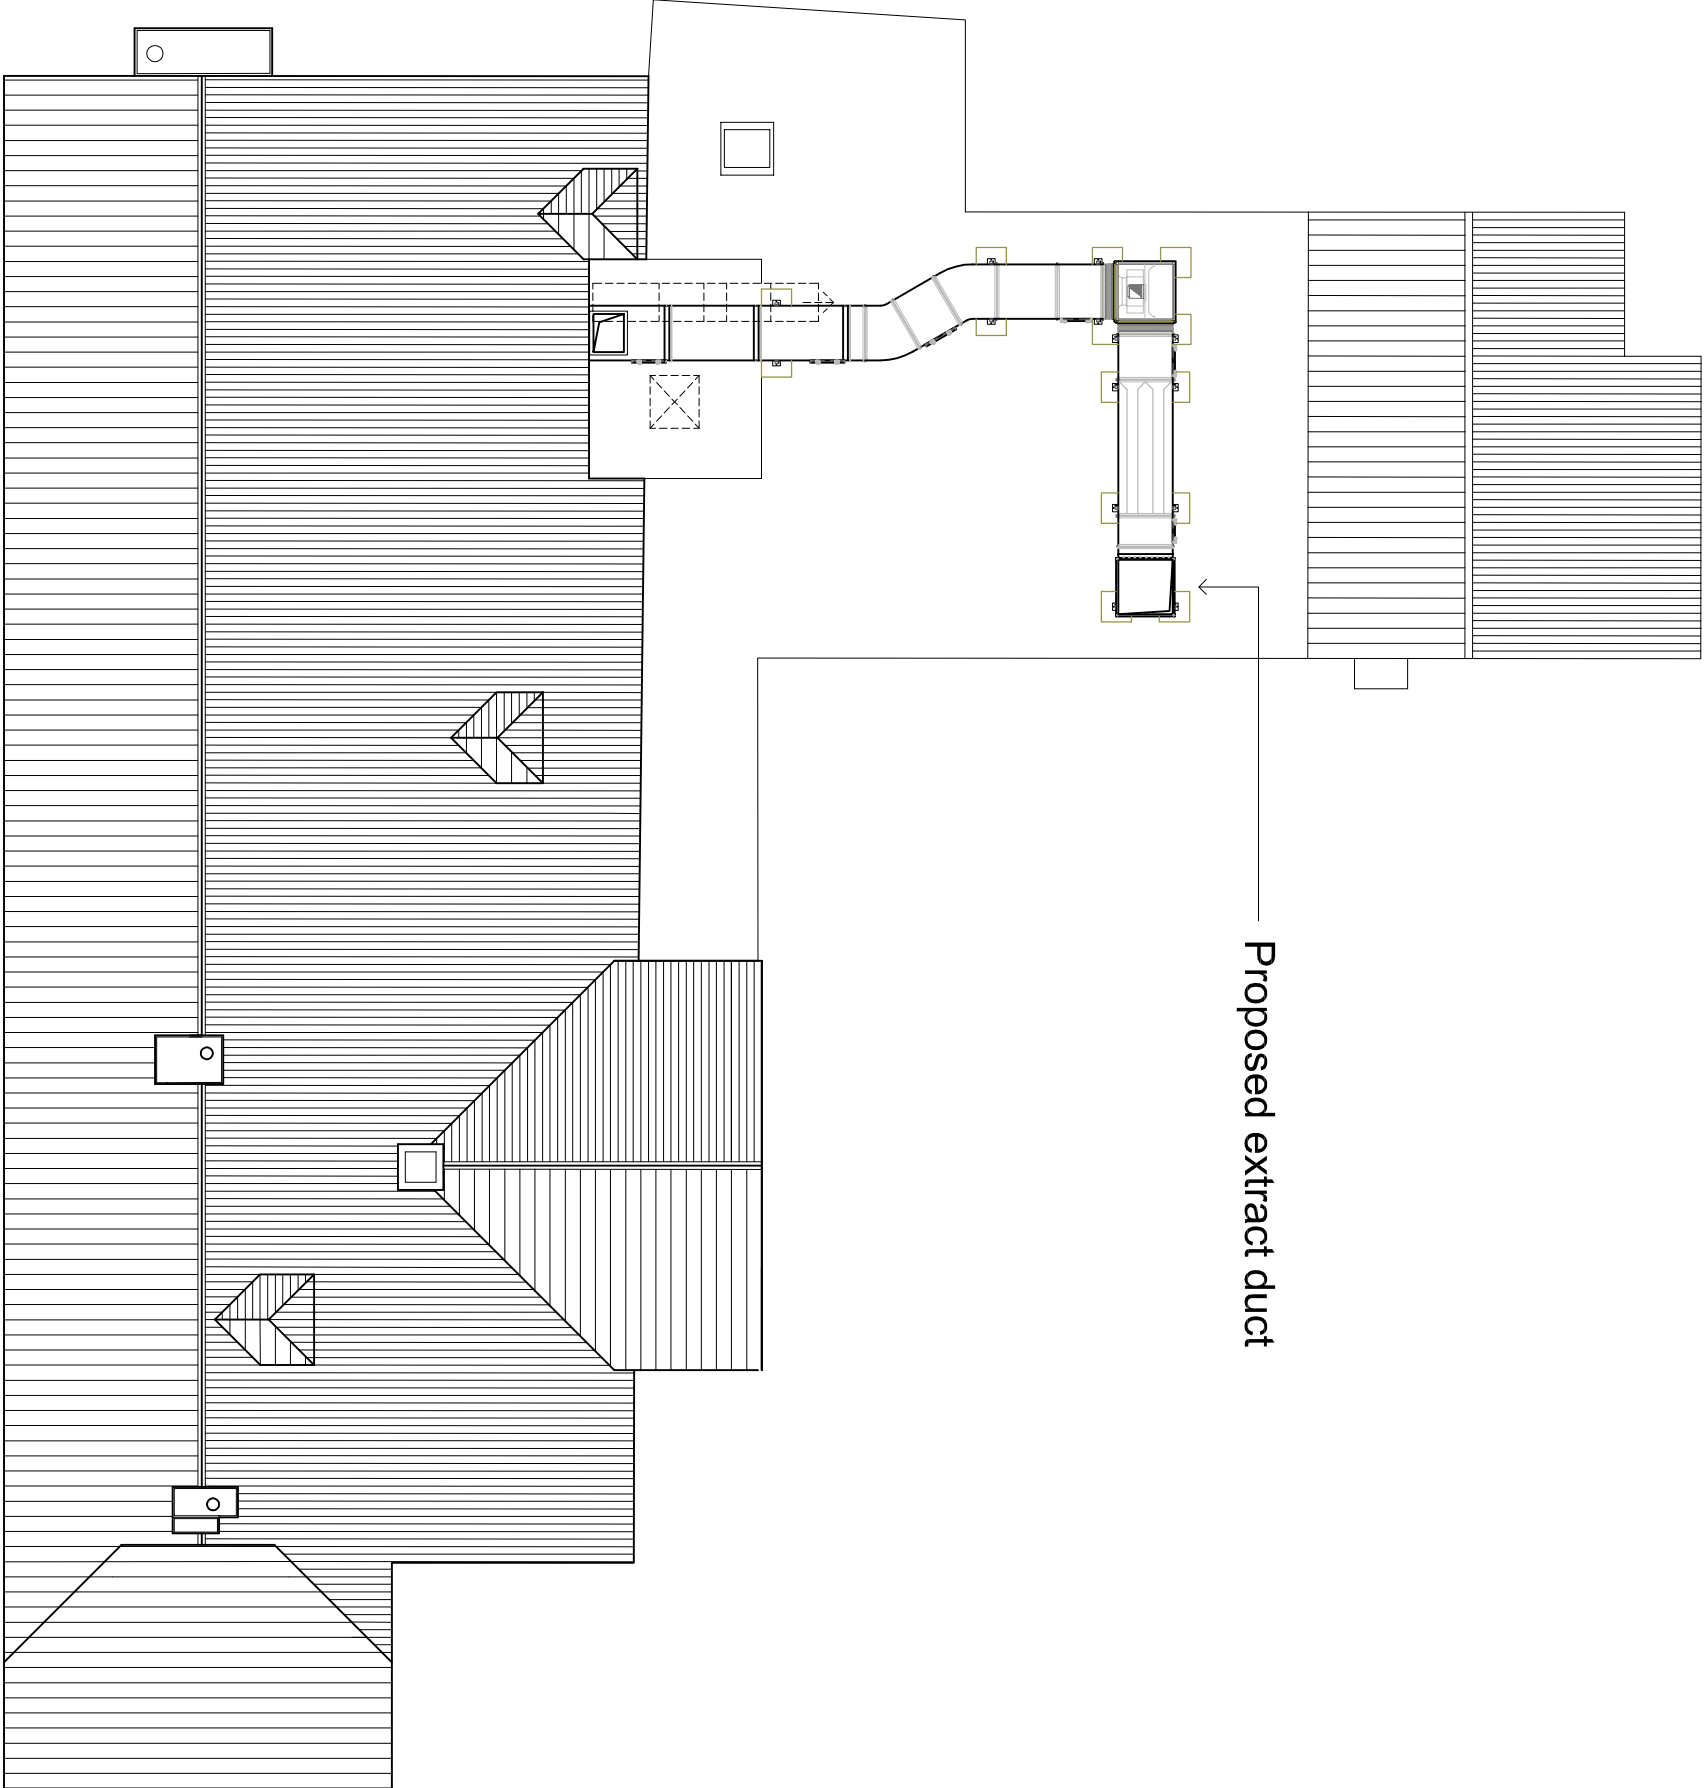

Proposed Roof Plan 1:100

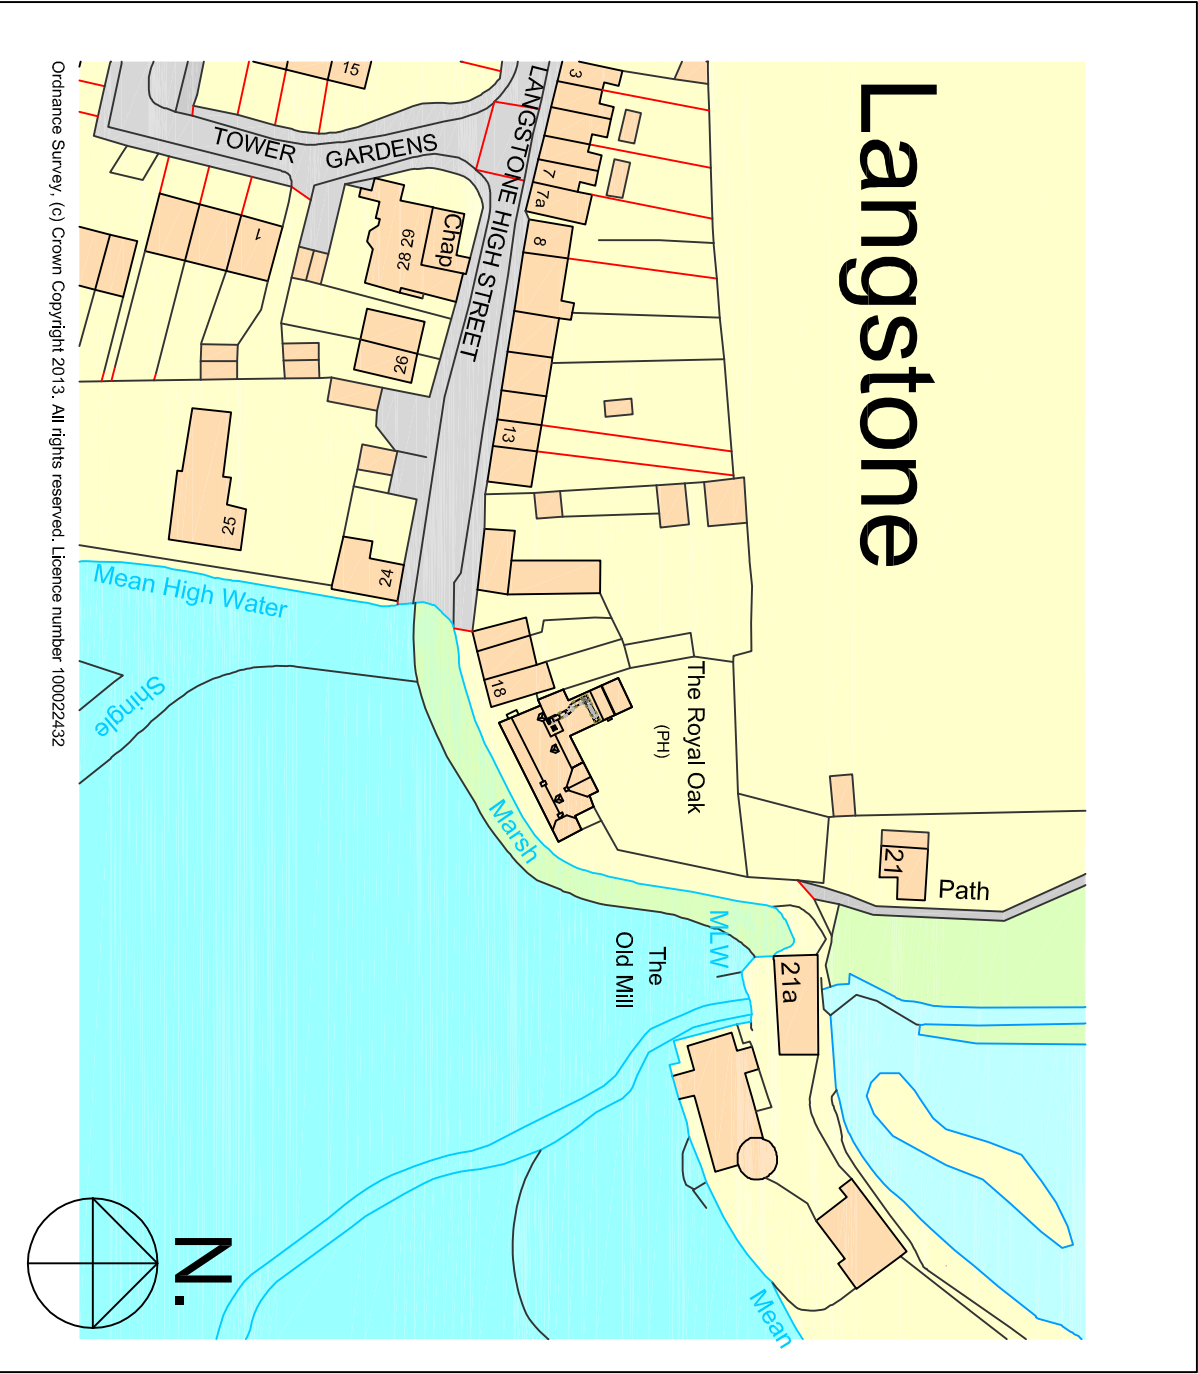 

Proposed Locality Plan 1:1250

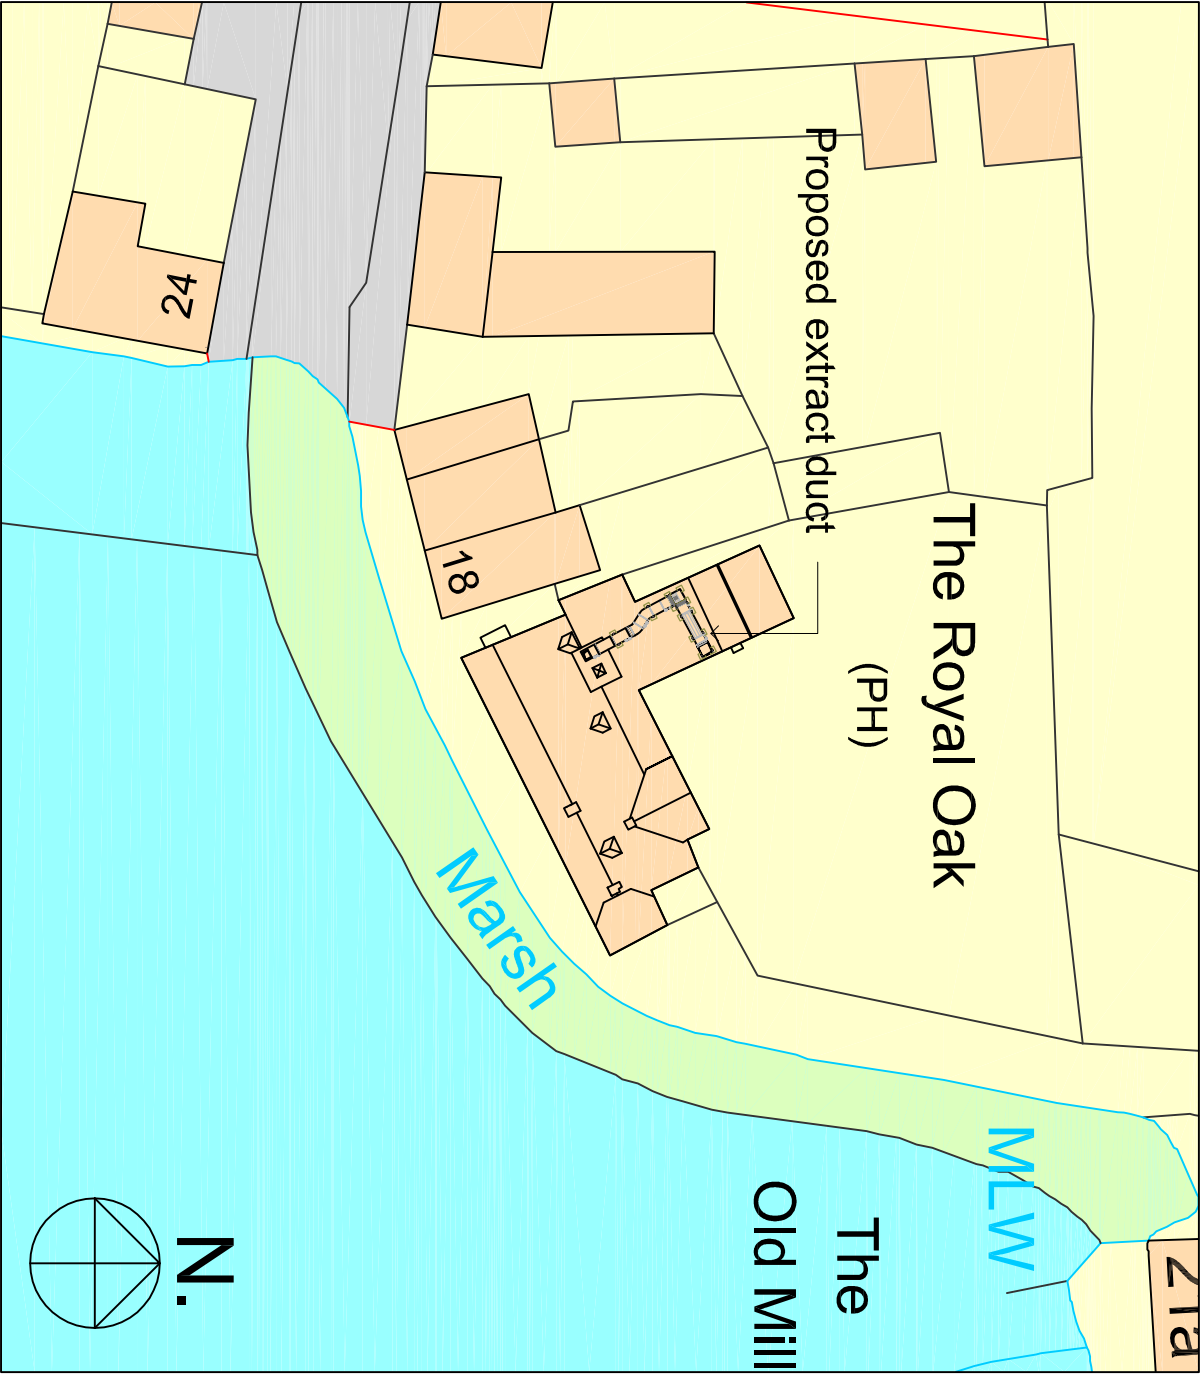

Proposed Block Plan 1:500

NOTE:

The Contractor is to check and verify all building and site dimensions, levels and sewer invert levels at connection points before work starts. This drawing must be read with and checked against any structural or other specialist drawings provided. The Contractor is to comply with the current Building Regulations whether or not specifically stated on these drawings. This drawing is not intended to show details of foundation or ground conditions. Each area depicted must be investigated by the Contractor and suitable methods of foundation be provided.

HADT ARCHITECT AND DESIGN TEAM LTD 129 Alma Road, Bournemouth, Dorset, BH9 1AG Tel: 01202 517116 E-mail: office@houghtonarchitect.co.uk Fax: 01202 517115			
Brend GREENE KING OLD ENGLISH INNS			
Site			
THE ROYAL OAK LANGSTONE			
Title			
PROPOSED PLANS & ELEVATIONS			
Project Manager/			
Checked	Drawn By	Scale	Date
BH	AS NOTED	JULY '13	
Arch./Des.	Drawing		Rev.
HADT	Number	13:7/102	