



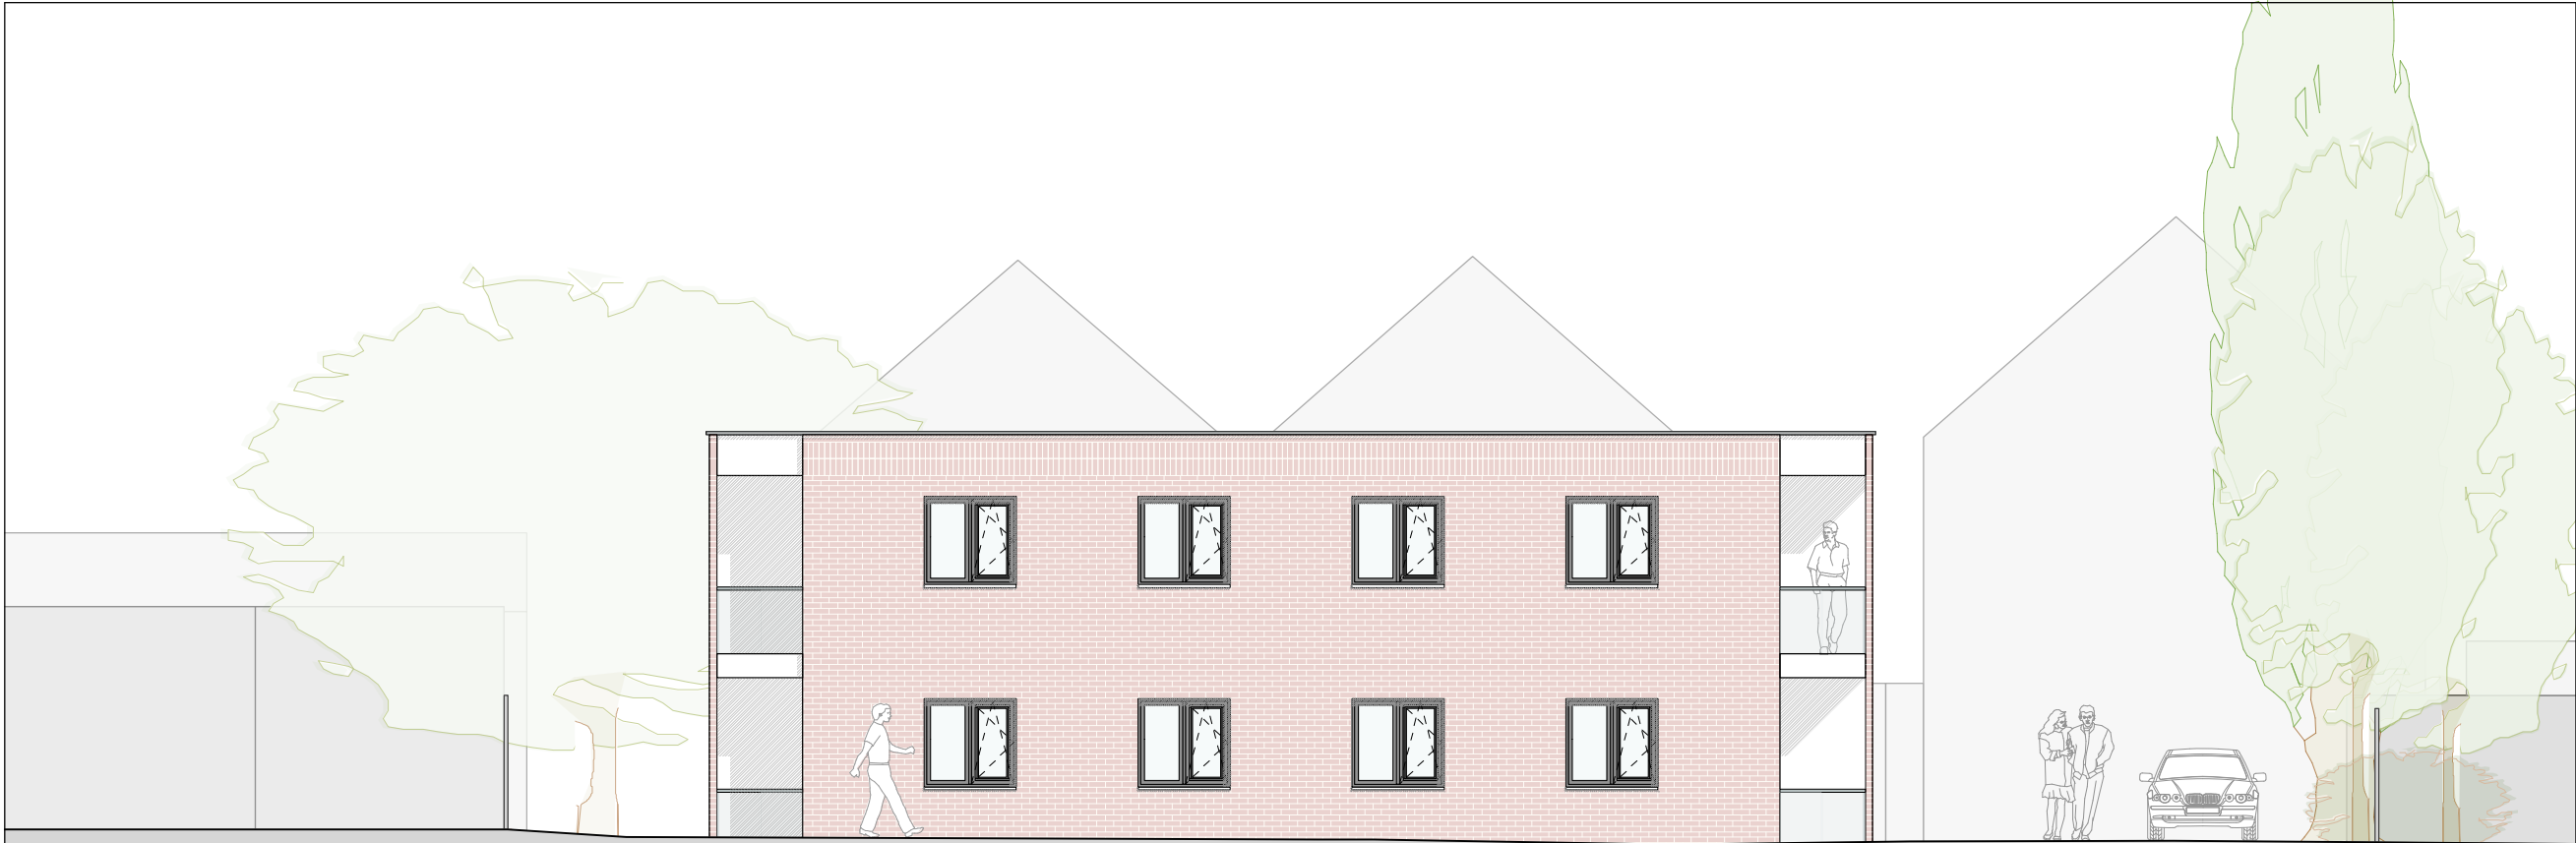

Proposed North Elevation

Notes: Do not Scale  
Check all dimensions on site  
© Dunthorne Parker Architects

 

Proposed West Elevation

|     |          |    |   |
|-----|----------|----|---|
| B   | 22.01.14 | KR | Drawing titles altered                                                                                  |
| A   | 05.11.13 | KR | Brickwork detail edges added, balcony alterations, central first floor window changed and shadows added |
| No. | Date     | By | Revision                                                                                                |

Project  
1251, Mengam Road, Hayling Island

Drawing  
Proposed North & West Elevations

Job  
1251

Dwg No.  
223B

Scale  
1:100@A3

By  
KR

Date drawn  
08.10.13

**DunthorneParkerArchitects**  
www.dunthorneparkerarchitects.co.uk  
T | 08072680411  
E | mail@dunthorneparker.co.uk  
A | 10 Hampden Gurnsey Street, London, W1H 6AL