
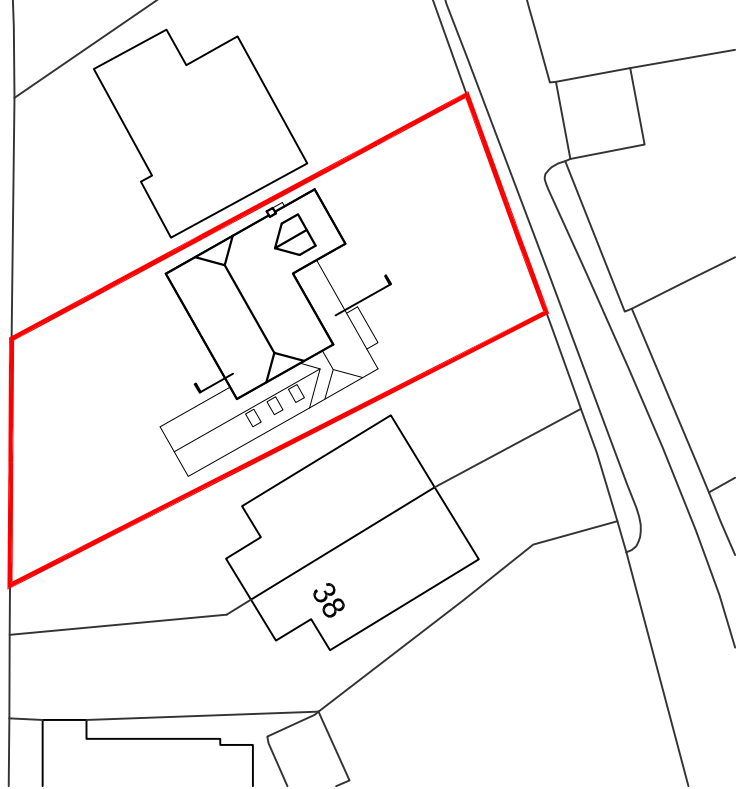



NOTES

Dimensions to be checked on site before commencing work. Any discrepancies shall be reported to the architect immediately. Do not scale from these drawings except for plotting purposes. Use figured dimensions only. These drawings are preliminary and are not to be used for construction. This drawing is to be read in conjunction with other consultancy drawings. All drawings to be read in conjunction with specification and all other drawings including structural engineer and mechanical and electrical drawings / specification

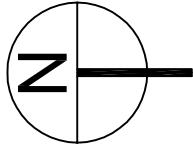


Existing Site Location @ 1:500

© Crown Copyright 2008. All rights reserved. Licence number 100020449

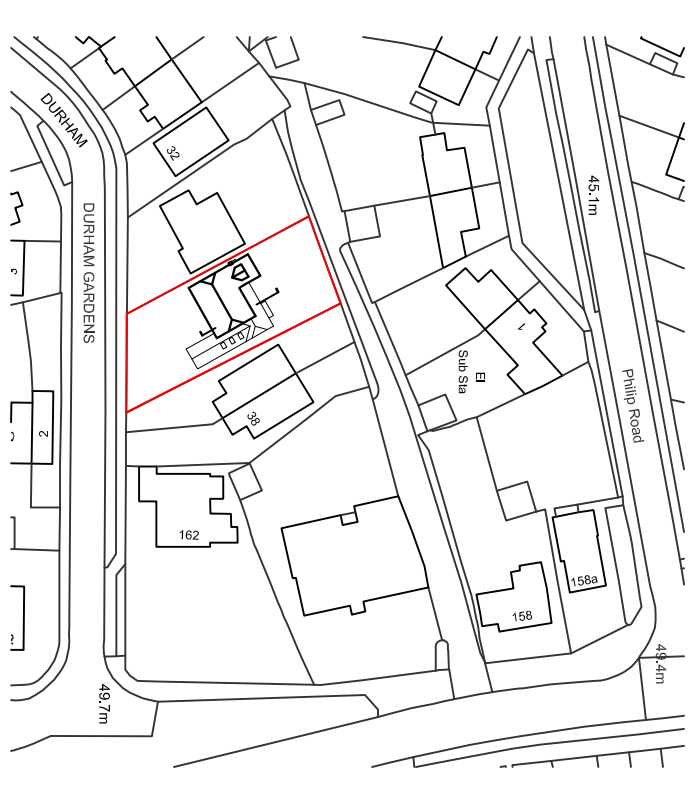


Existing Site Location @ 1:1250


© Crown Copyright 2008. All rights reserved. Licence number 100020449

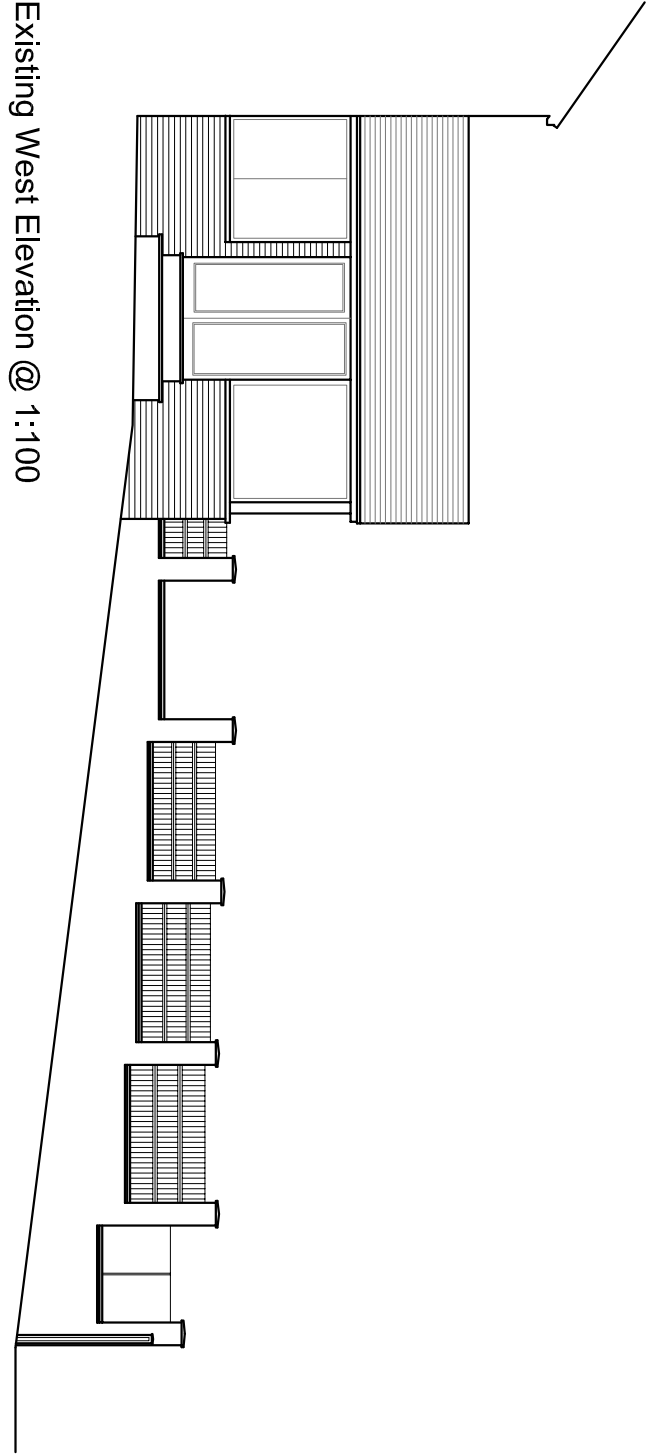


Existing West Elevation @ 1:100

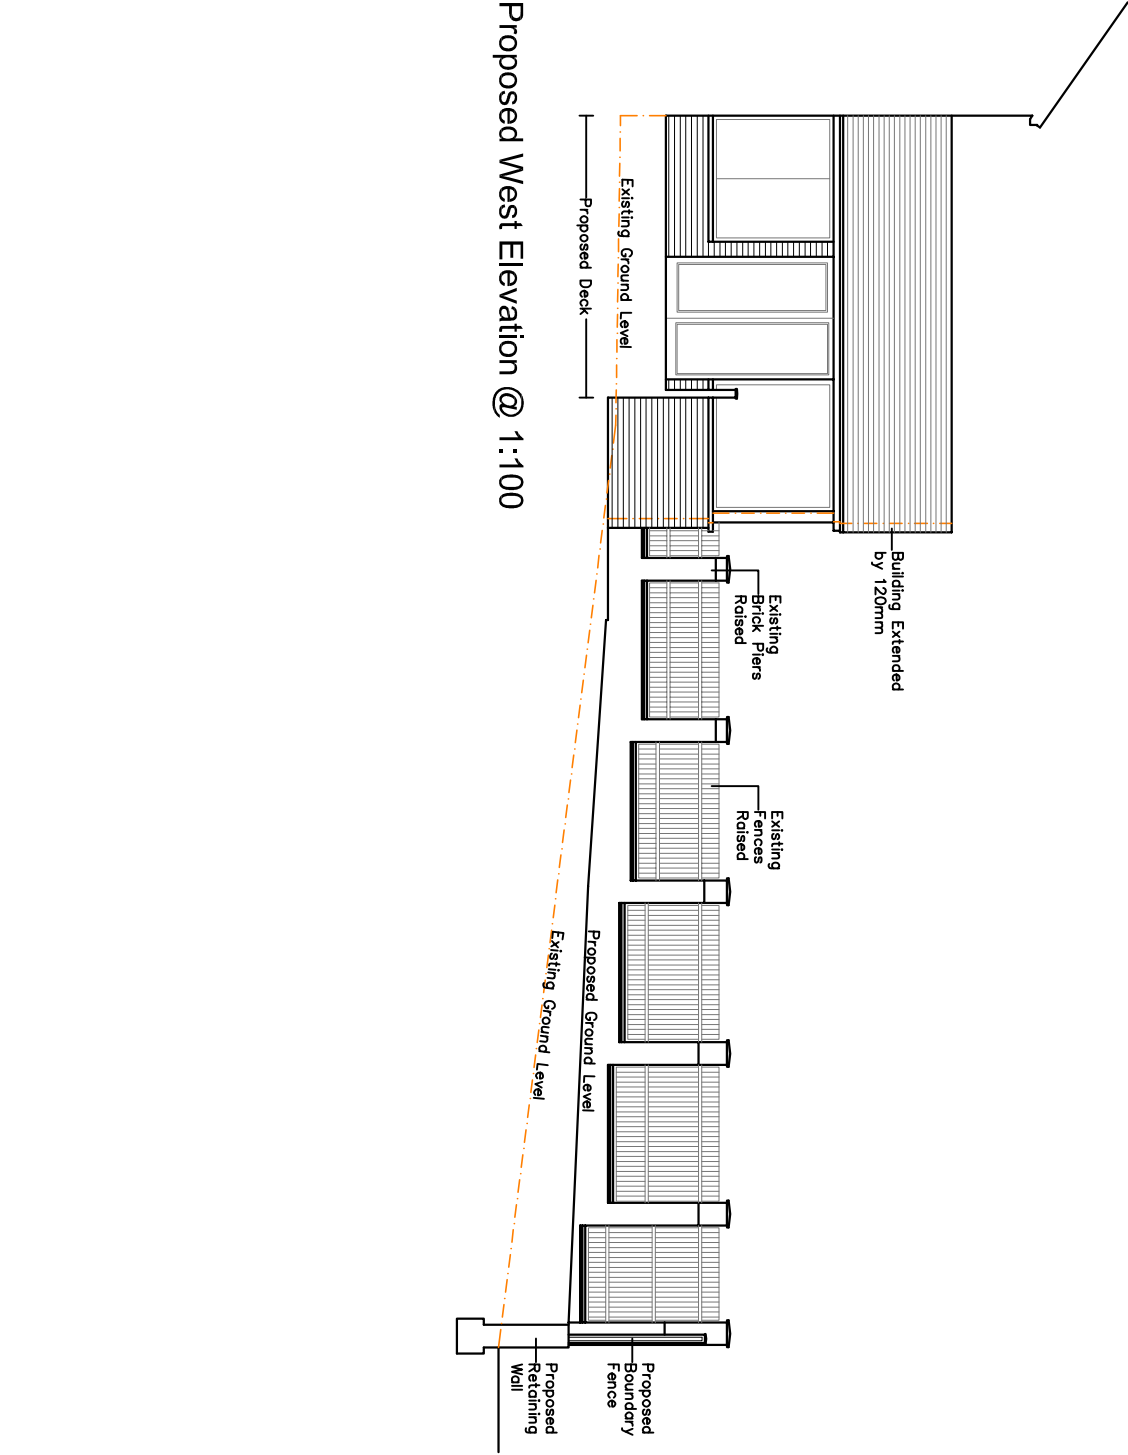


Proposed West Elevation @ 1:100

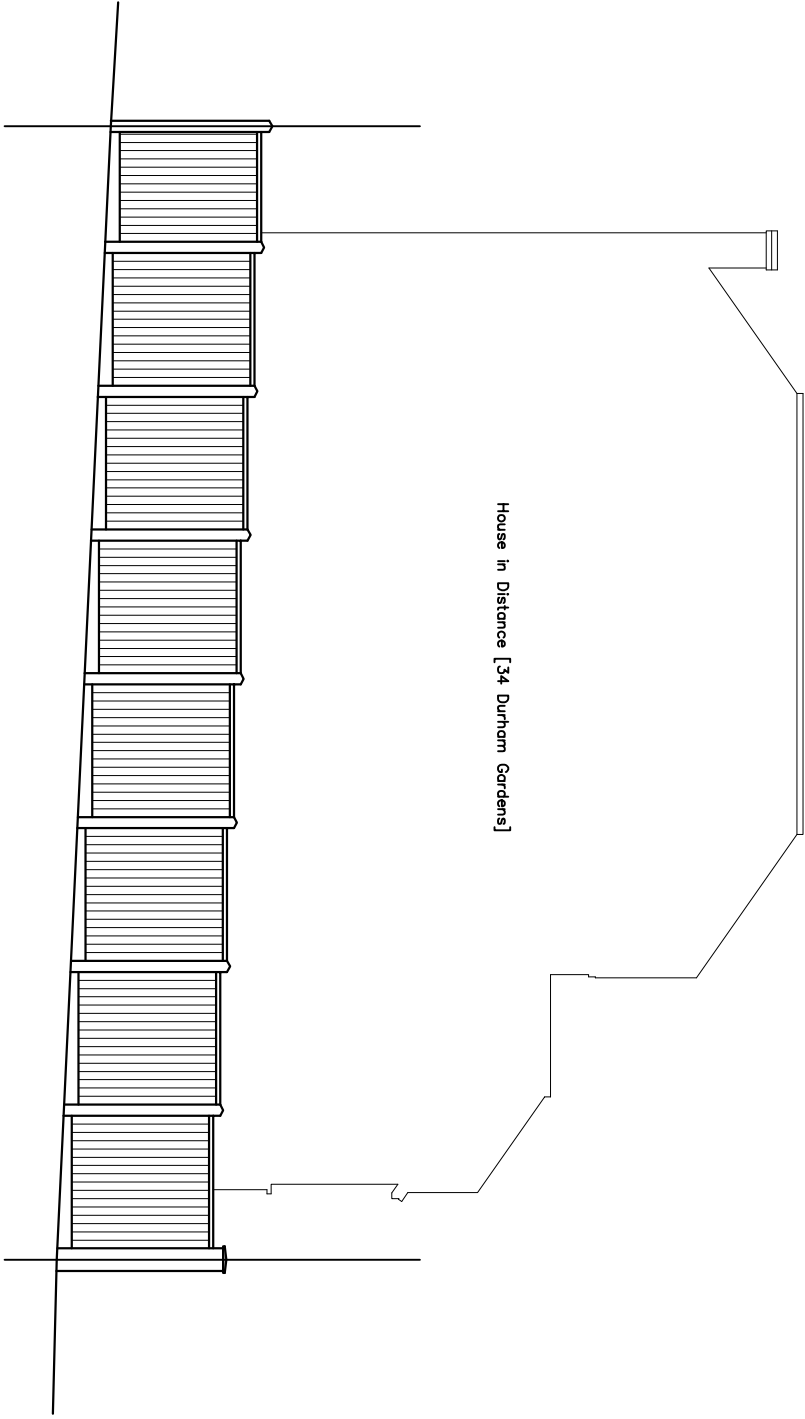


Existing North Elevation @ 1:100

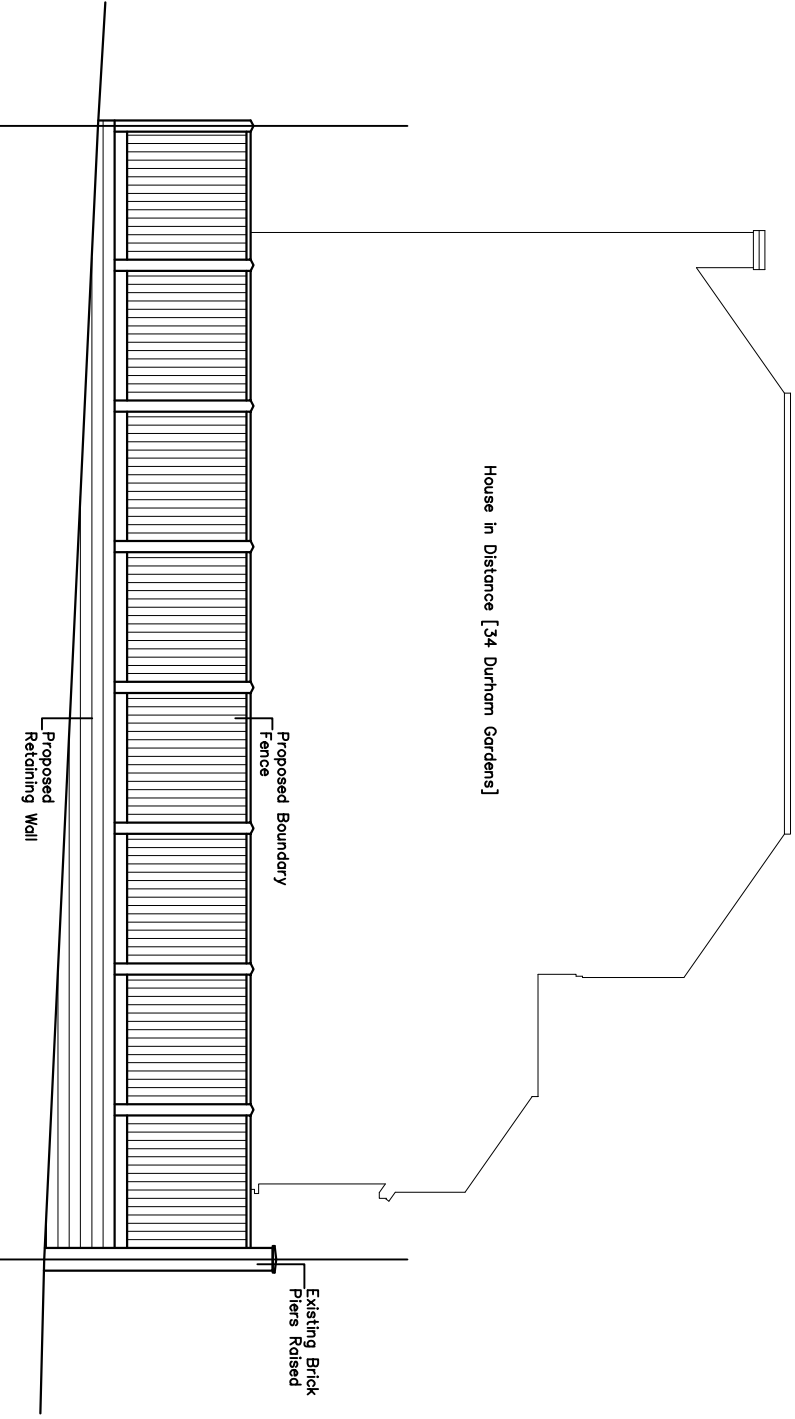


Proposed North Elevation @ 1:100

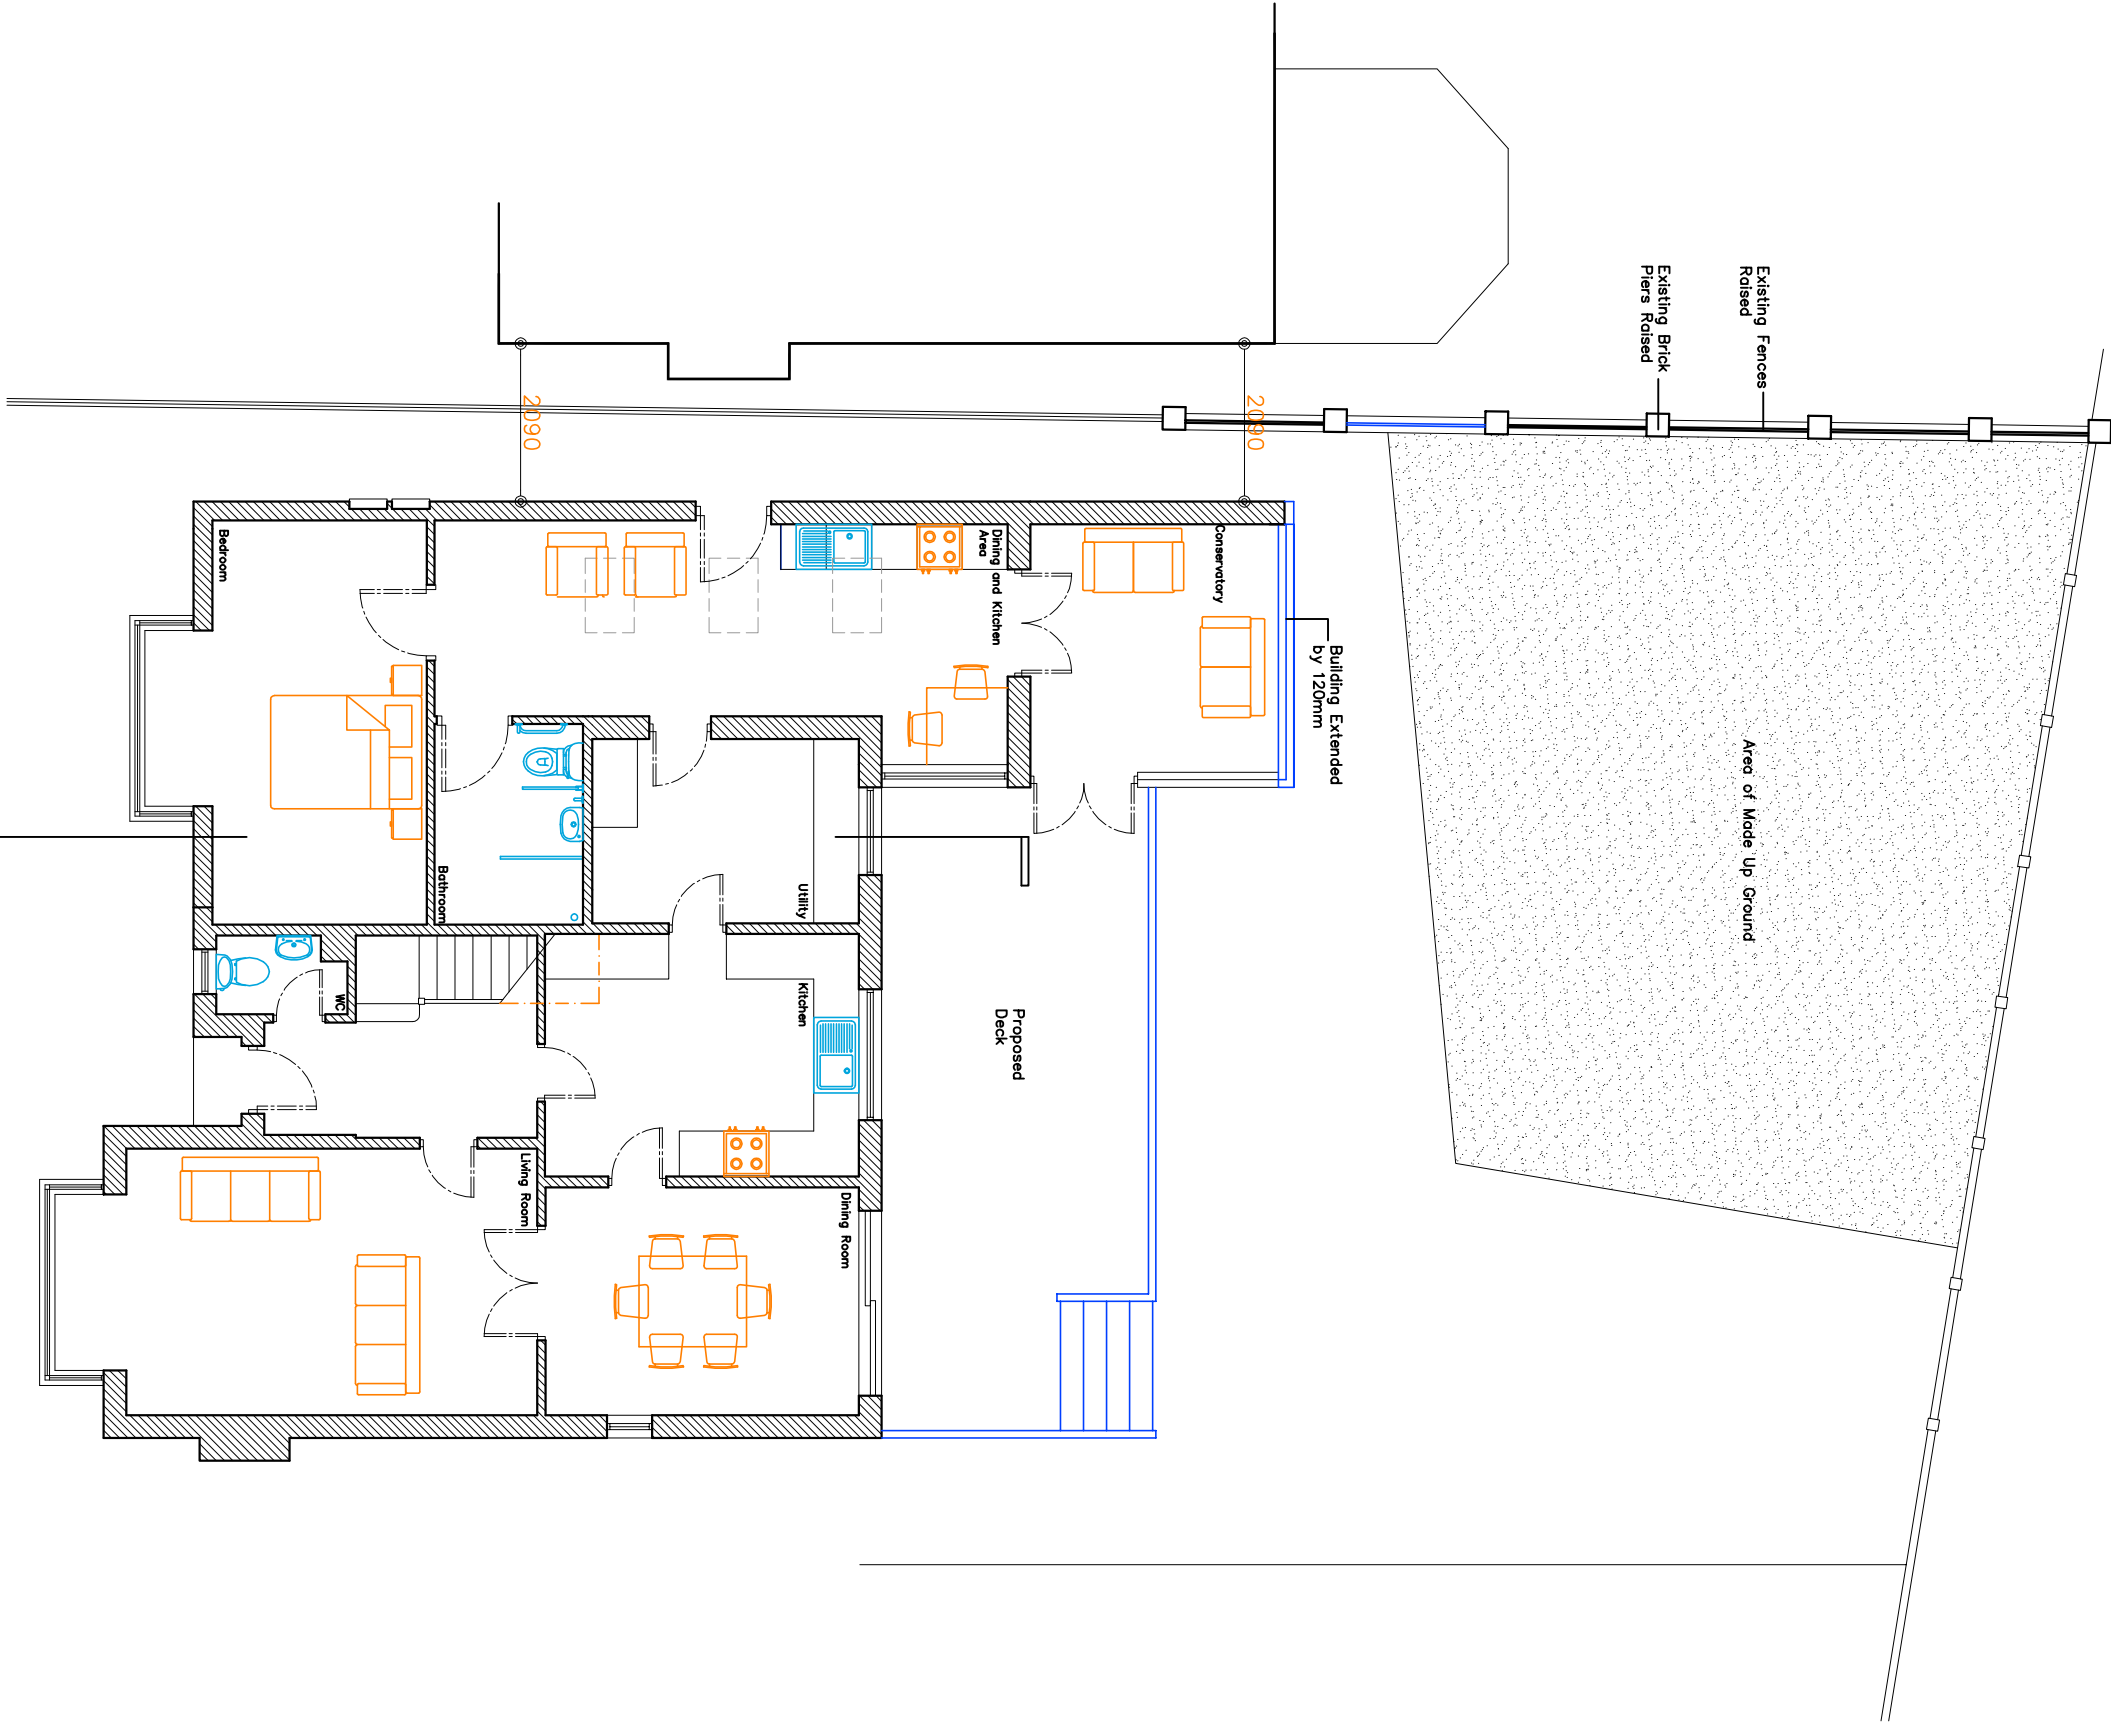


Proposed Ground Floor Plan @ 1:100

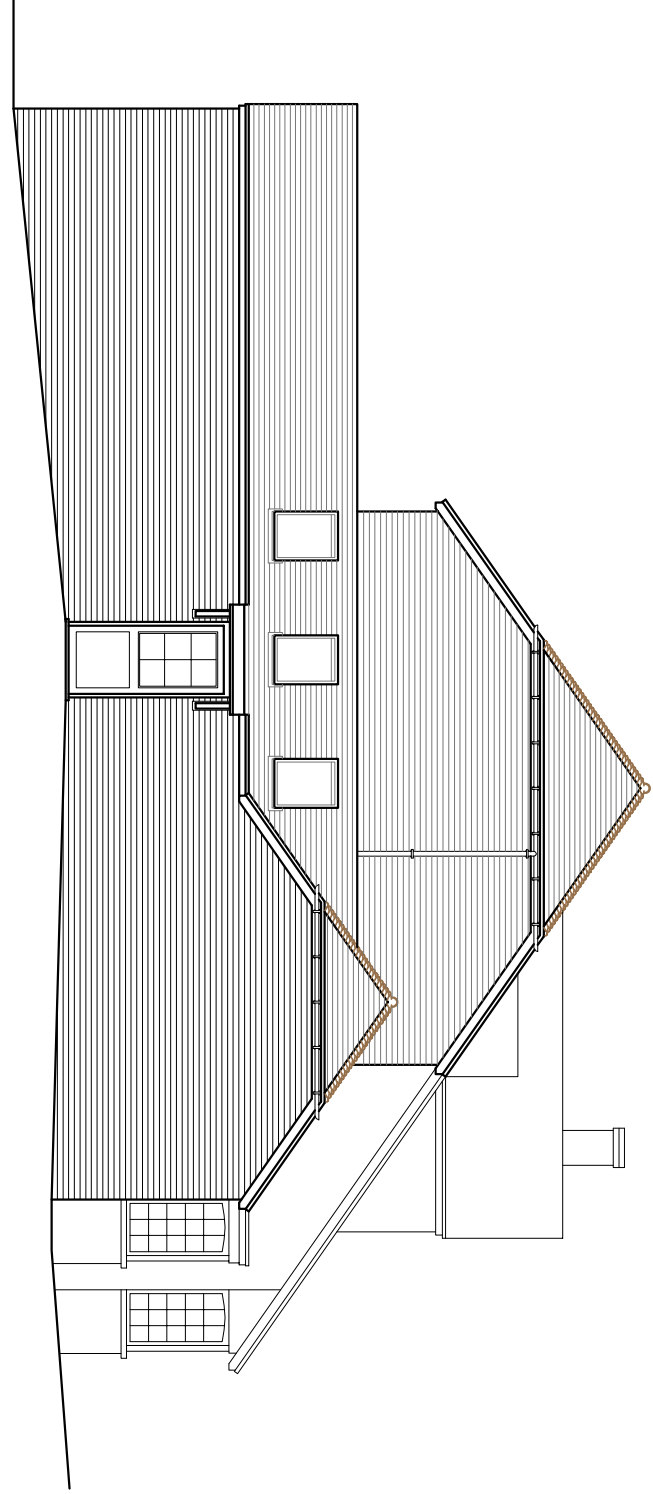


Existing West Elevation @ 1:100

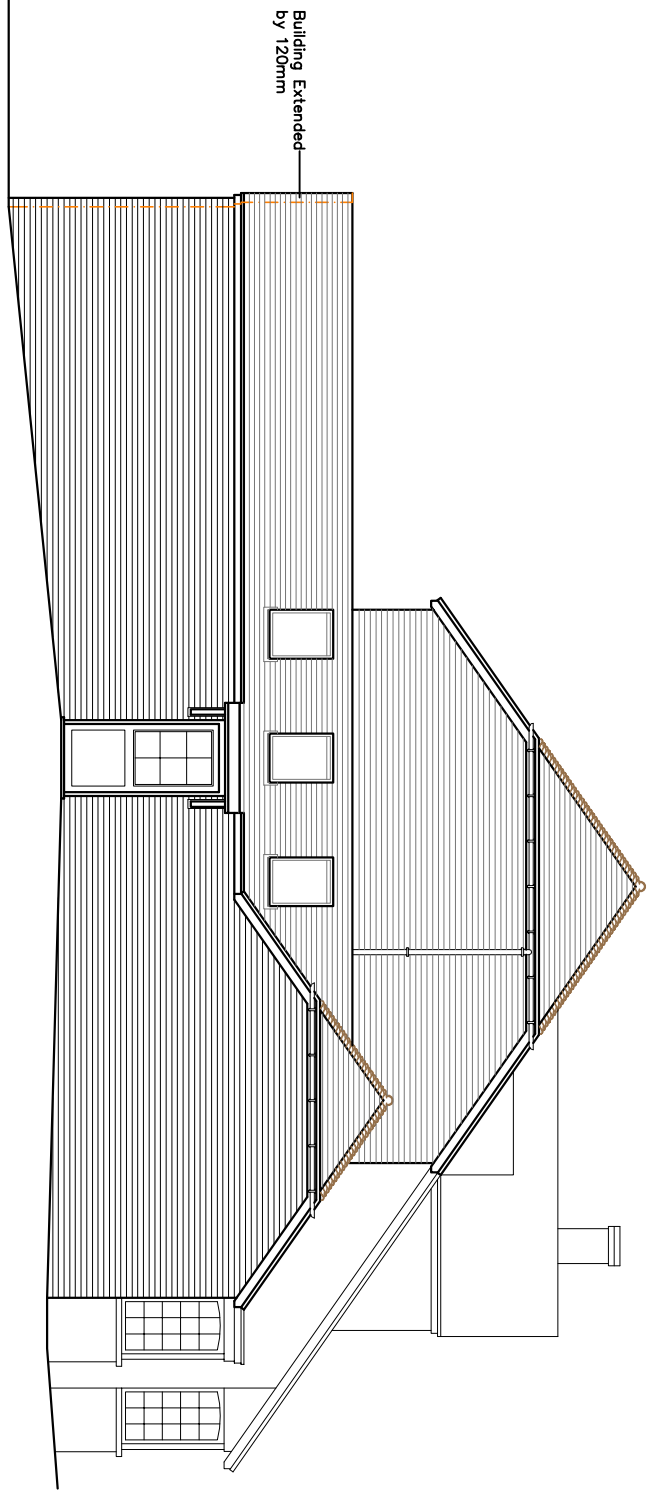


Proposed West Elevation @ 1:100

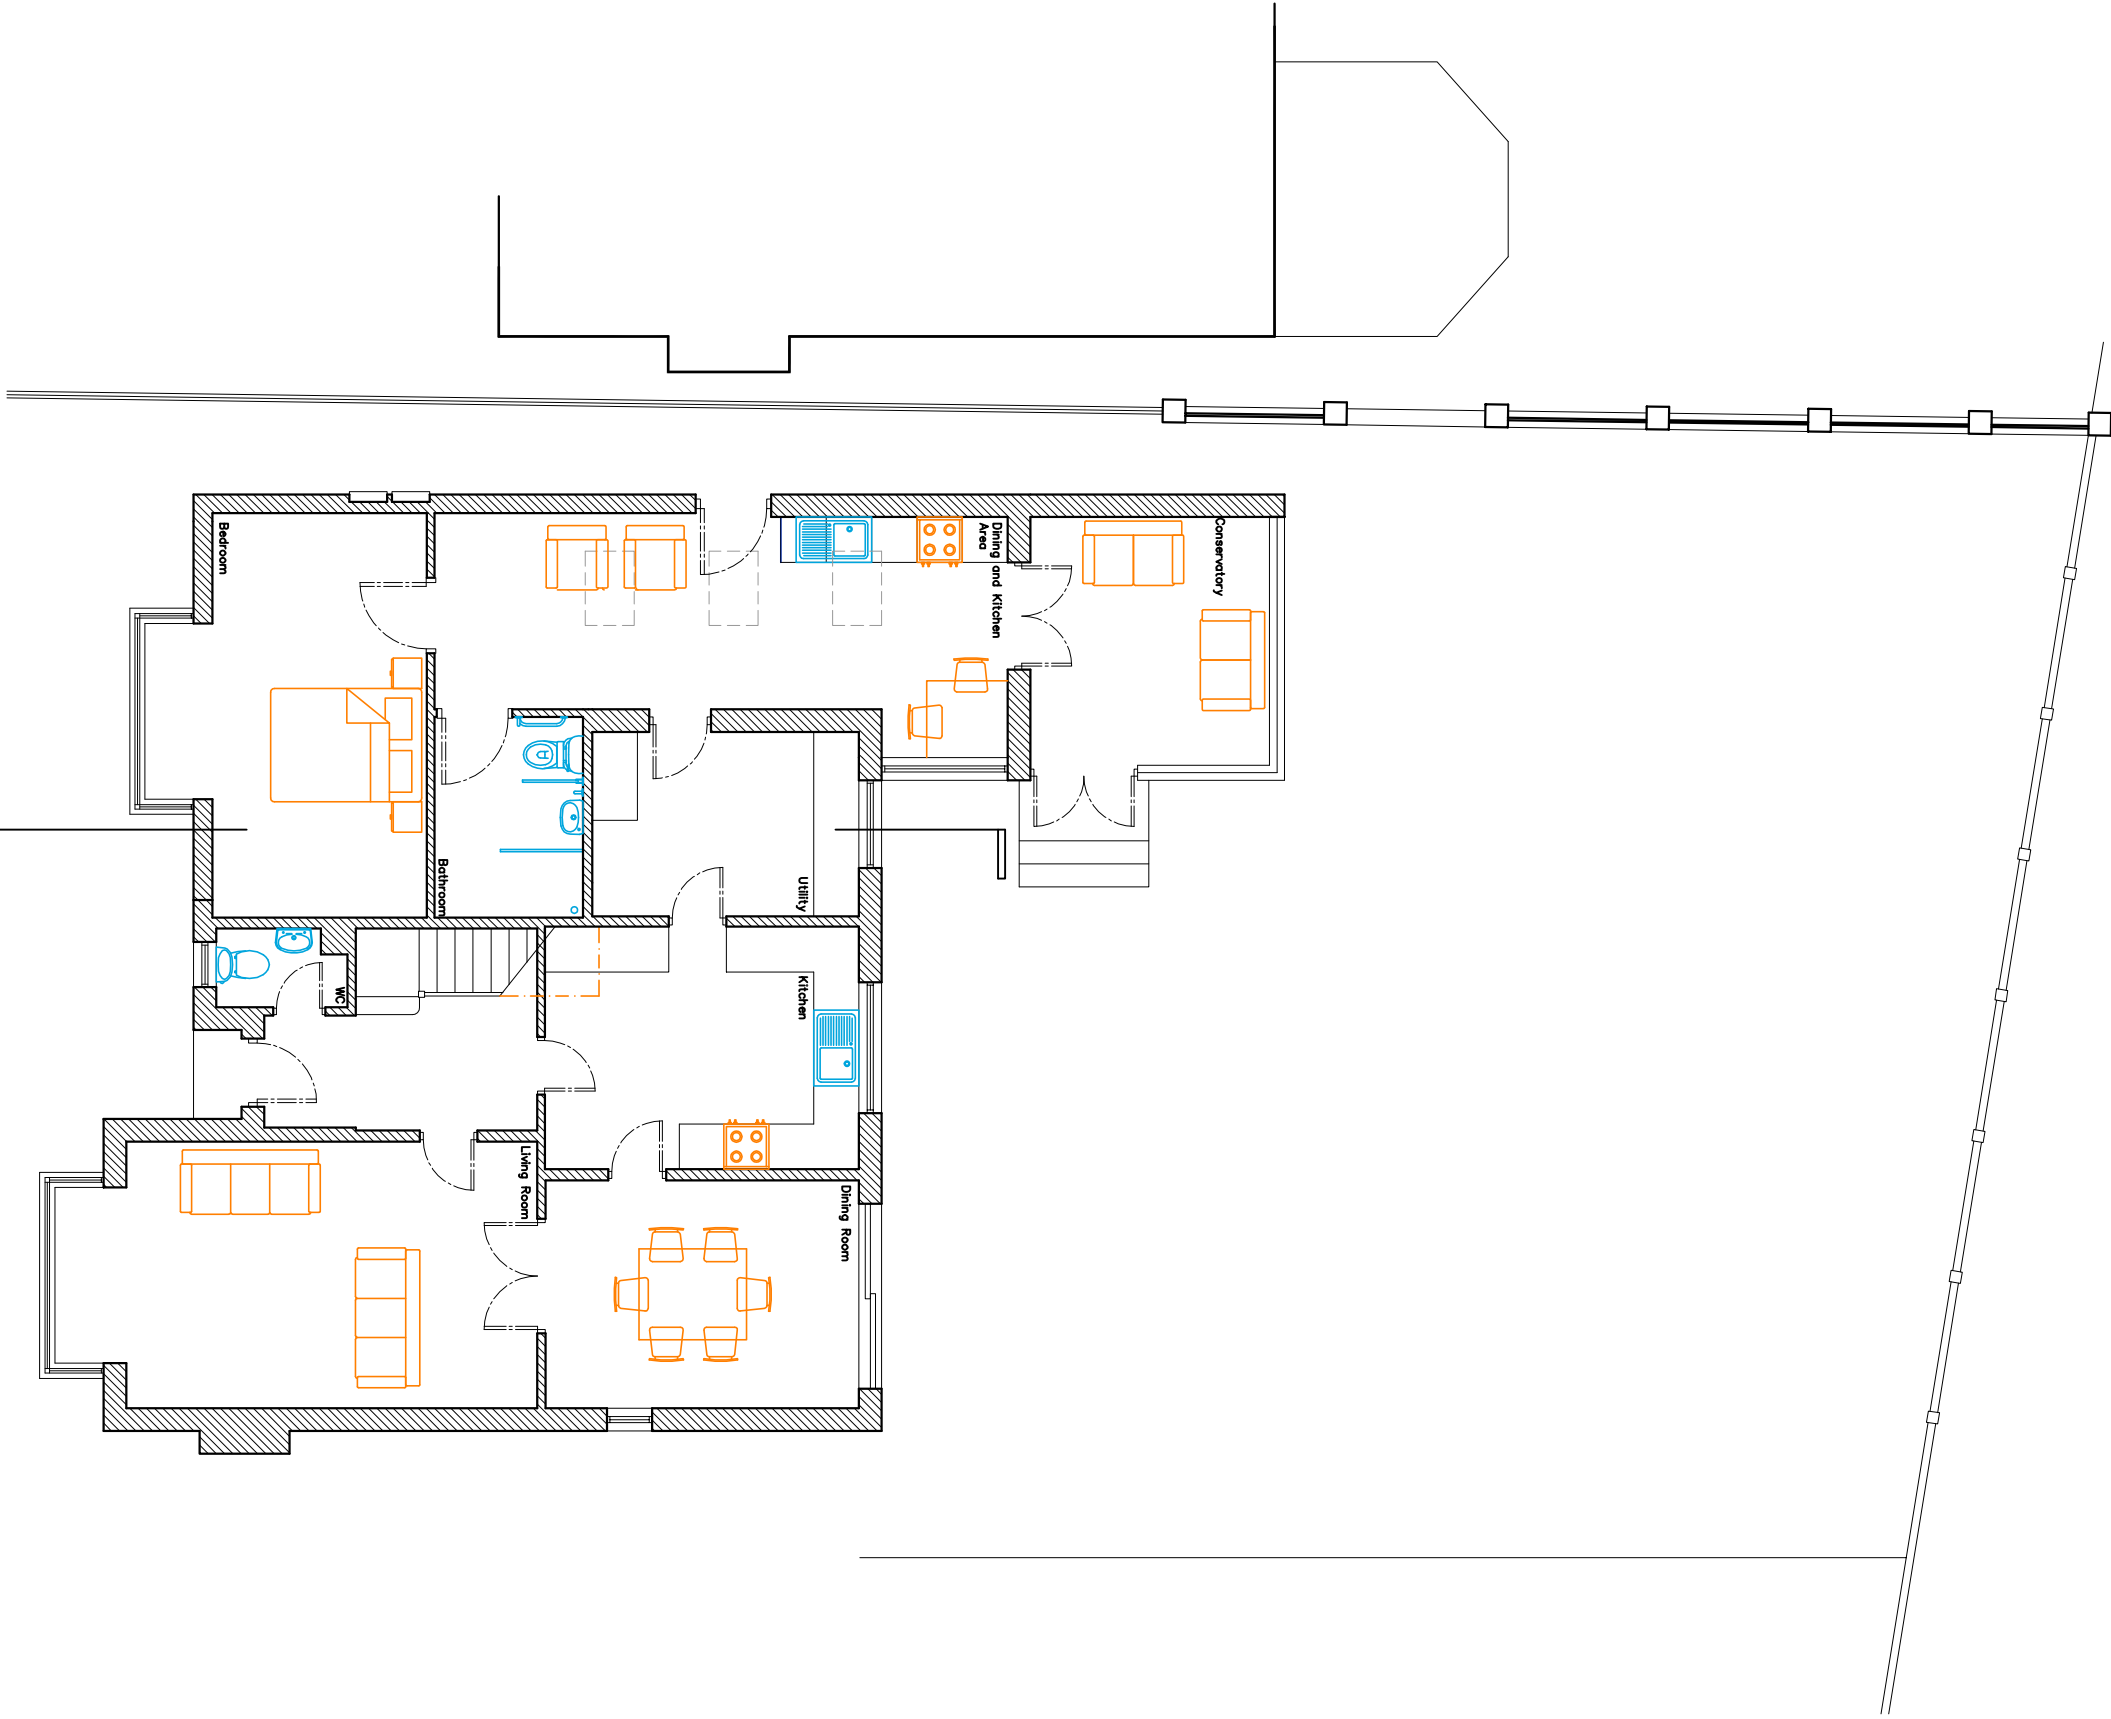

Existing Ground Floor Plan @ 1:100

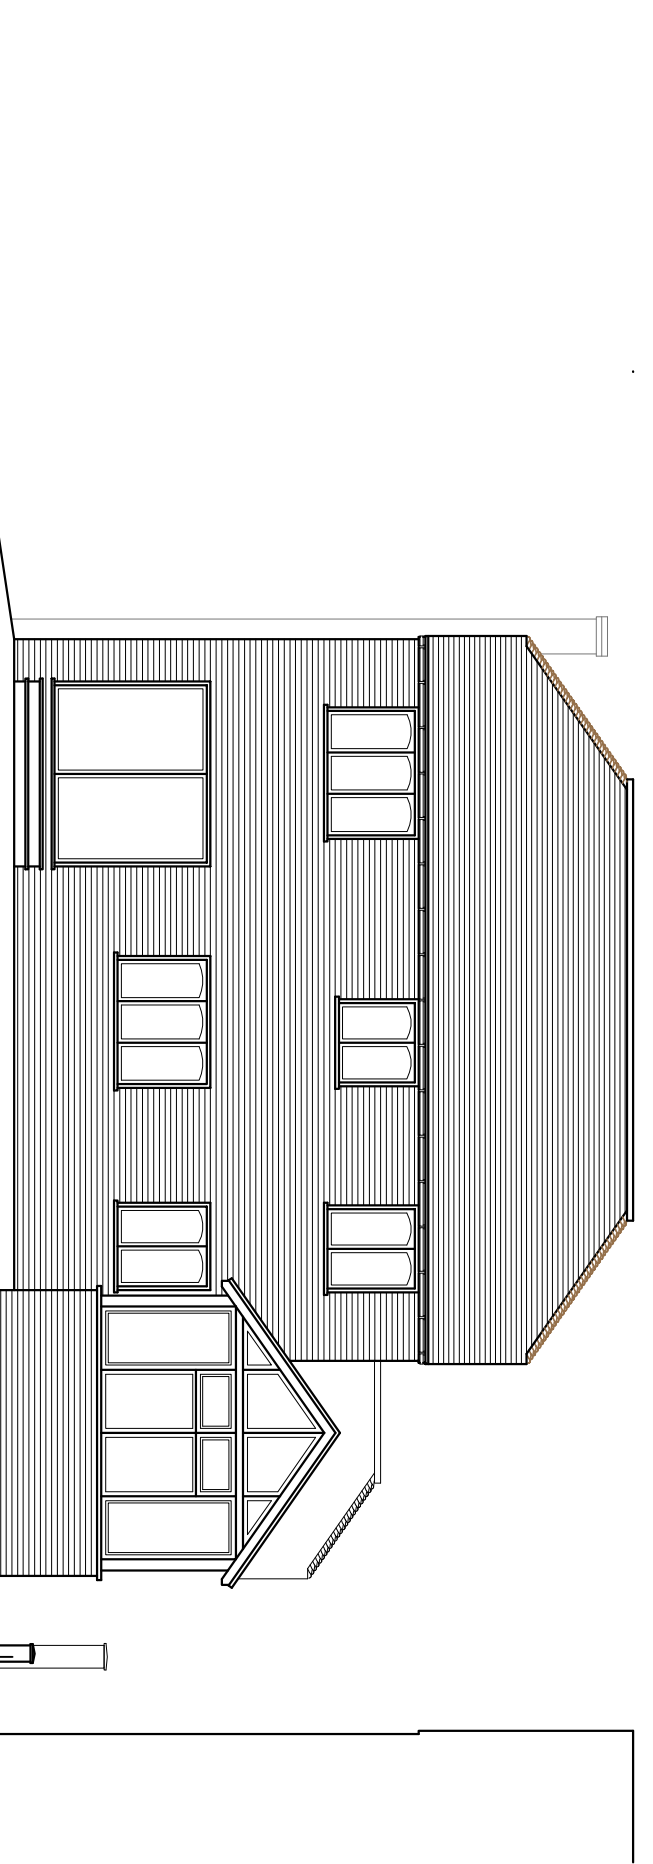

Existing North Elevation [of Deck] @ 1:100

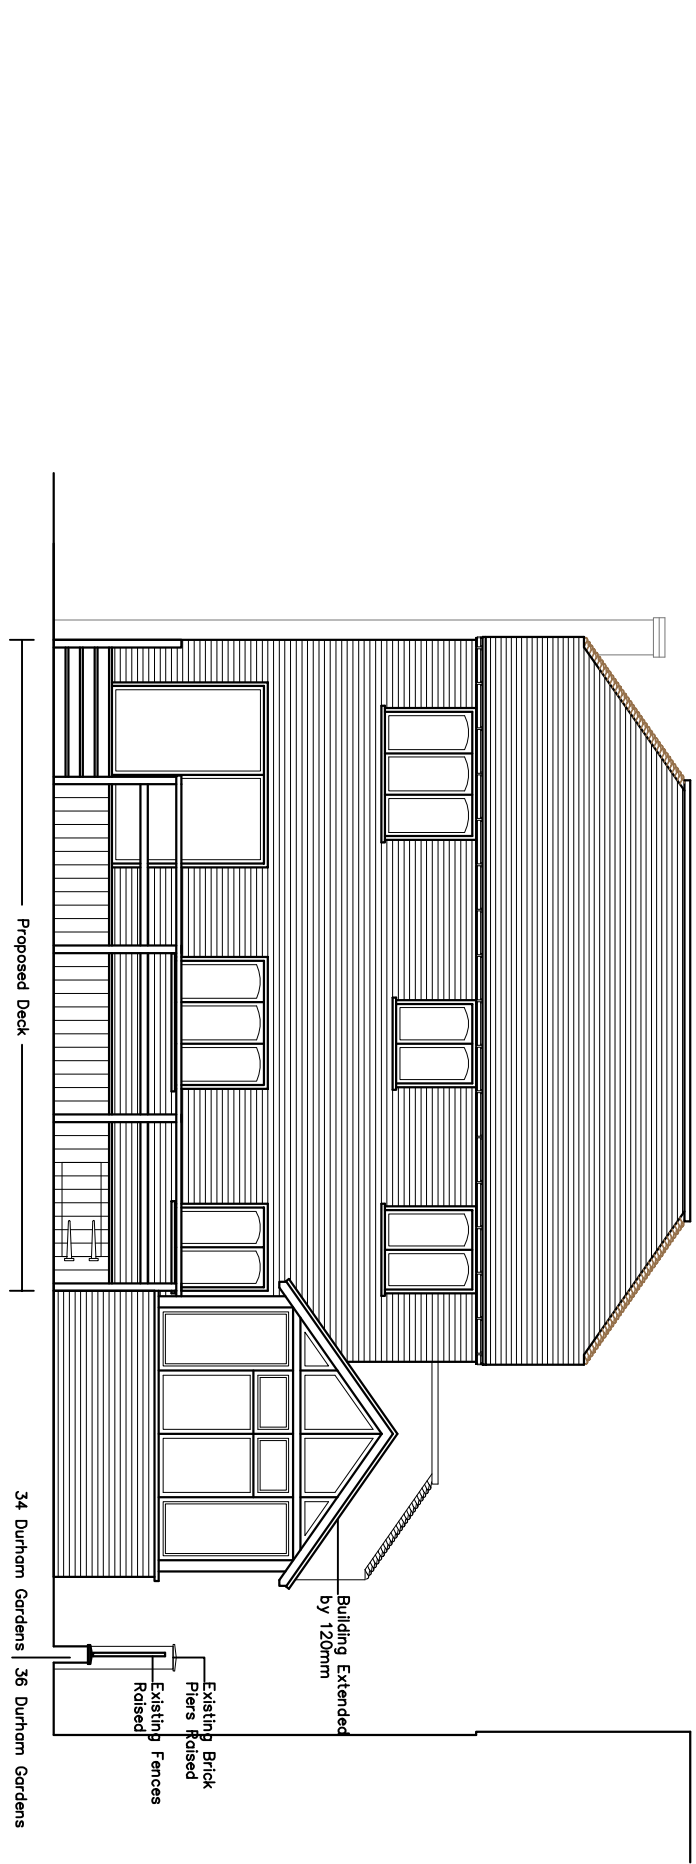

Proposed North Elevation [of Deck] @ 1:100

REV	DATE	AMENDMENT	DRAWN

hd architects	Heley Davies Architects Ltd 1 The Old Flour Mill, Barnsley, S70 7BT 01439 307 715 mail@hdaarchitects.co.uk
CLIENT Mr Steve Scully	
PROJECT 34 Durham Gardens, Waterlooville, PO7 7BB Retrospective Planning	
DRAWING Existing and Proposed	SCALE as noted
DATE 28.01.24 DRAWING NUMBER 12167/100	DRAWN TD REVISION