


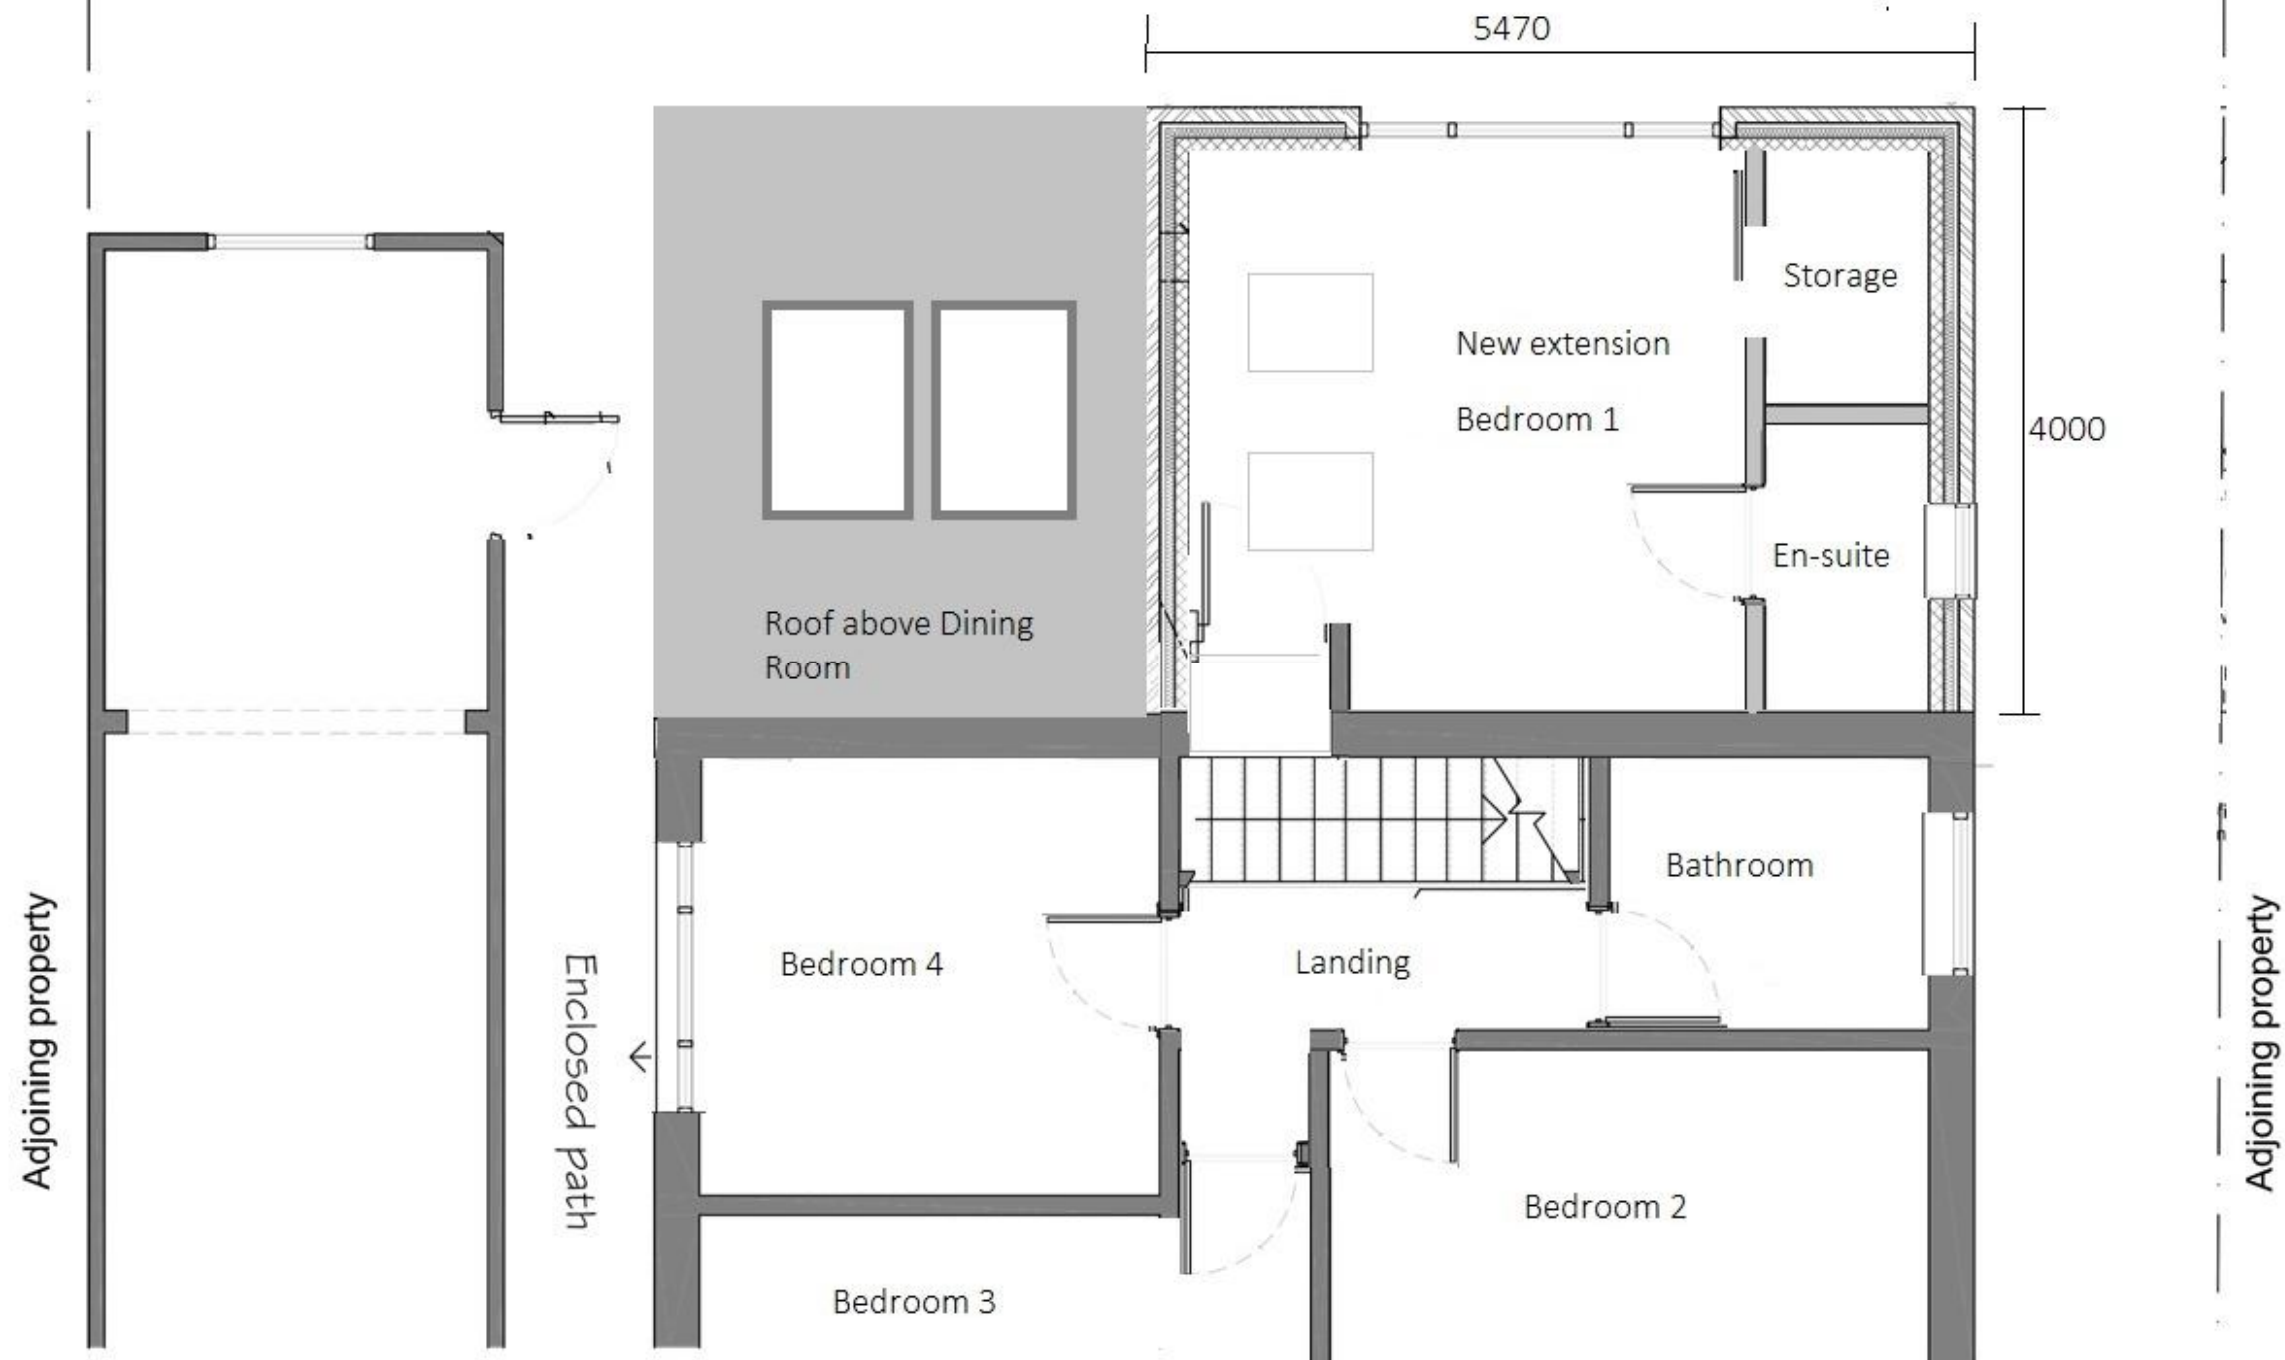

Do not scale from these drawings.

Check Structural Engineers notes before building anything.

Building Control sign off to be completed at each relevant stage. Any element which requires sign off must be left available to view by BCO.

Drawings are for Building Control use, not for construction. Any issues on site must be raised with the BCO, S.E or Architect.

CLIENT

Mr & Mrs Edgington
10 Highlands Close
Emsworth
Hants
PO10 7JP

PROJECT

Rear extension to
10 Highlands Close

TITLE

Proposed First
Floor Plan

Rev	Description	Date	PM
A	Changes in accordance with BCO notes	11.12.14	MD
REVISIONS			

BUILDING_CONTROL

Scale : 1:50@A3

Date :

Drawn by : LE

Drawing No:

A	B	C	D	E	F	G	H
J	K	L	M	N	P	Q	R
S	T	U	V	W	X	Y	Z