


ALL DIMENSIONS TO BE CHECKED ON SITE.
COPYRIGHT PROTECTED.

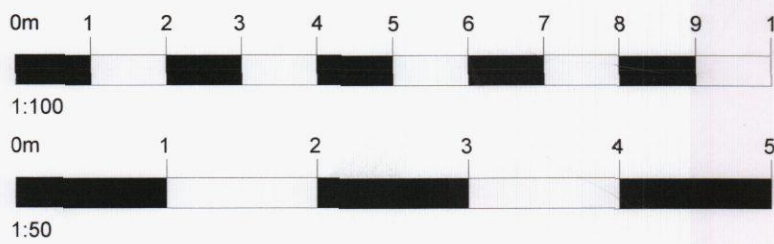


OTHER LAND UNDER APPLICANTS CONTROL
PROPOSED TROLLEY BAY LOCATIONS


TROLLEY BAY GRAPHIC REF:
2012_TrolleyBay_BagForLife.all
INSTALLED TO BOTH SIDES OF
TROLLEY BAY
FULL ALUMINUM ANODIZED SHELTER
TROLLEY BAY GRAPHIC REF:
M&SBag_Cutout.jpg INSTALLED TO
BOTH SIDES OF TROLLEY BAY
3mm CLEAR GLASS - POLYCARBONATE




01 SIDE ELEVATION
406 1:20 TROLLEY BAY

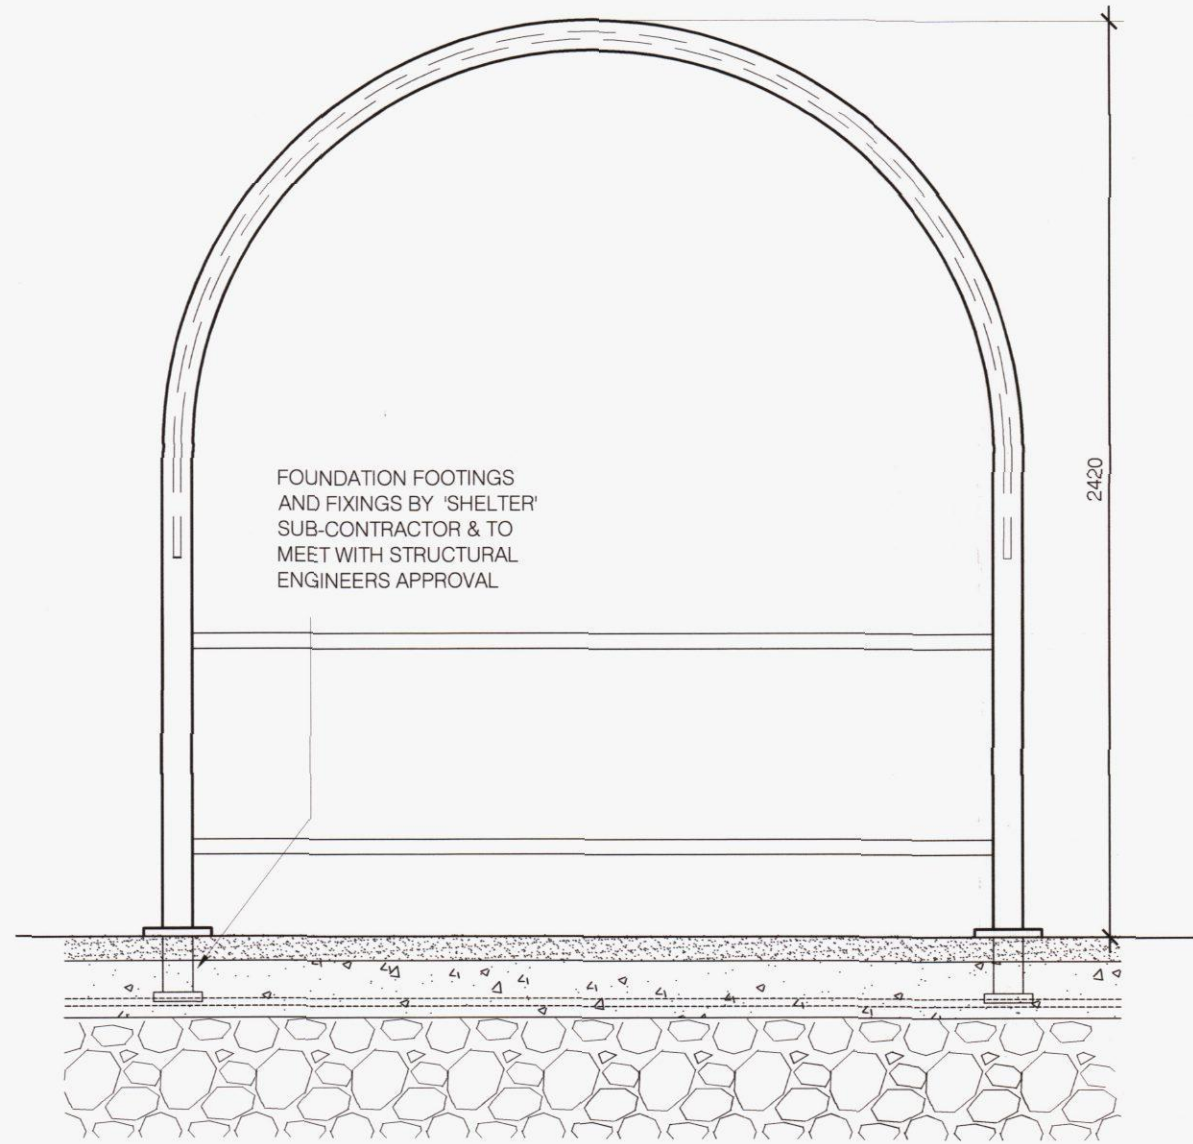


02 FRONT ELEVATION
406 1:20 TROLLEY BAY

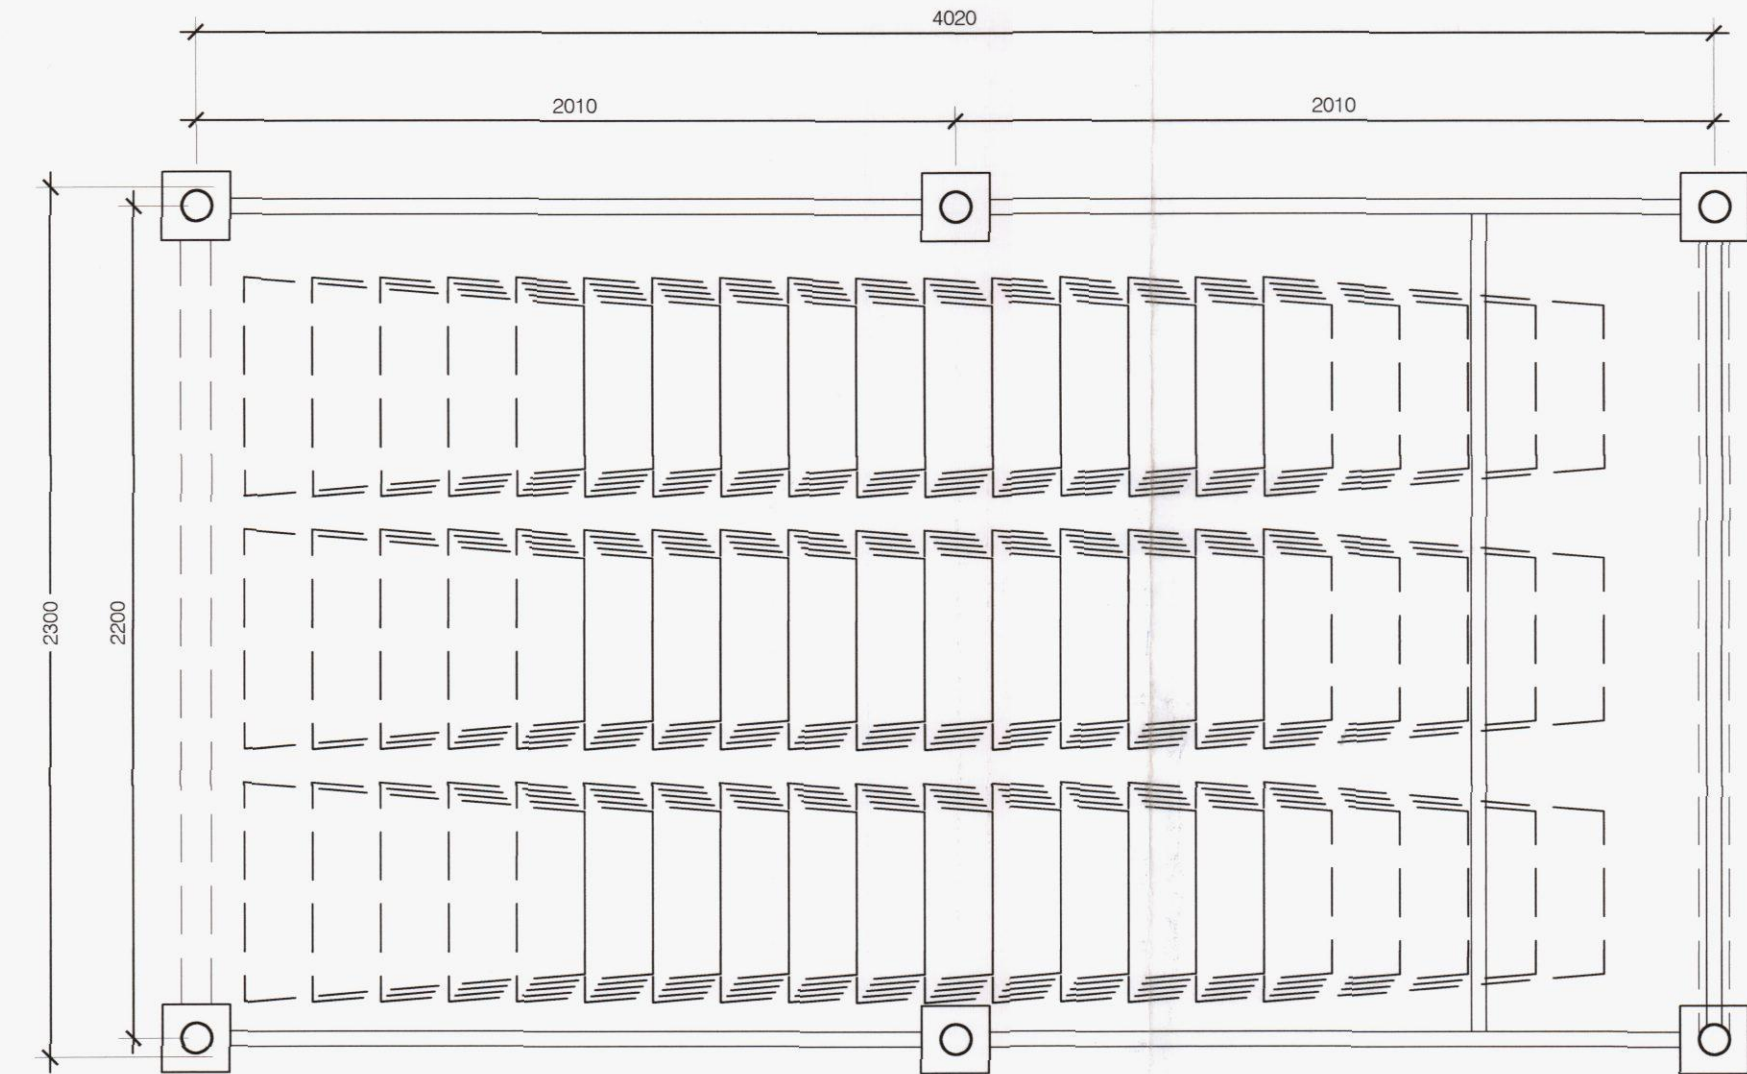

03 TYPICAL TROLLEY BAY PLAN
406 1:20 TROLLEY BAY

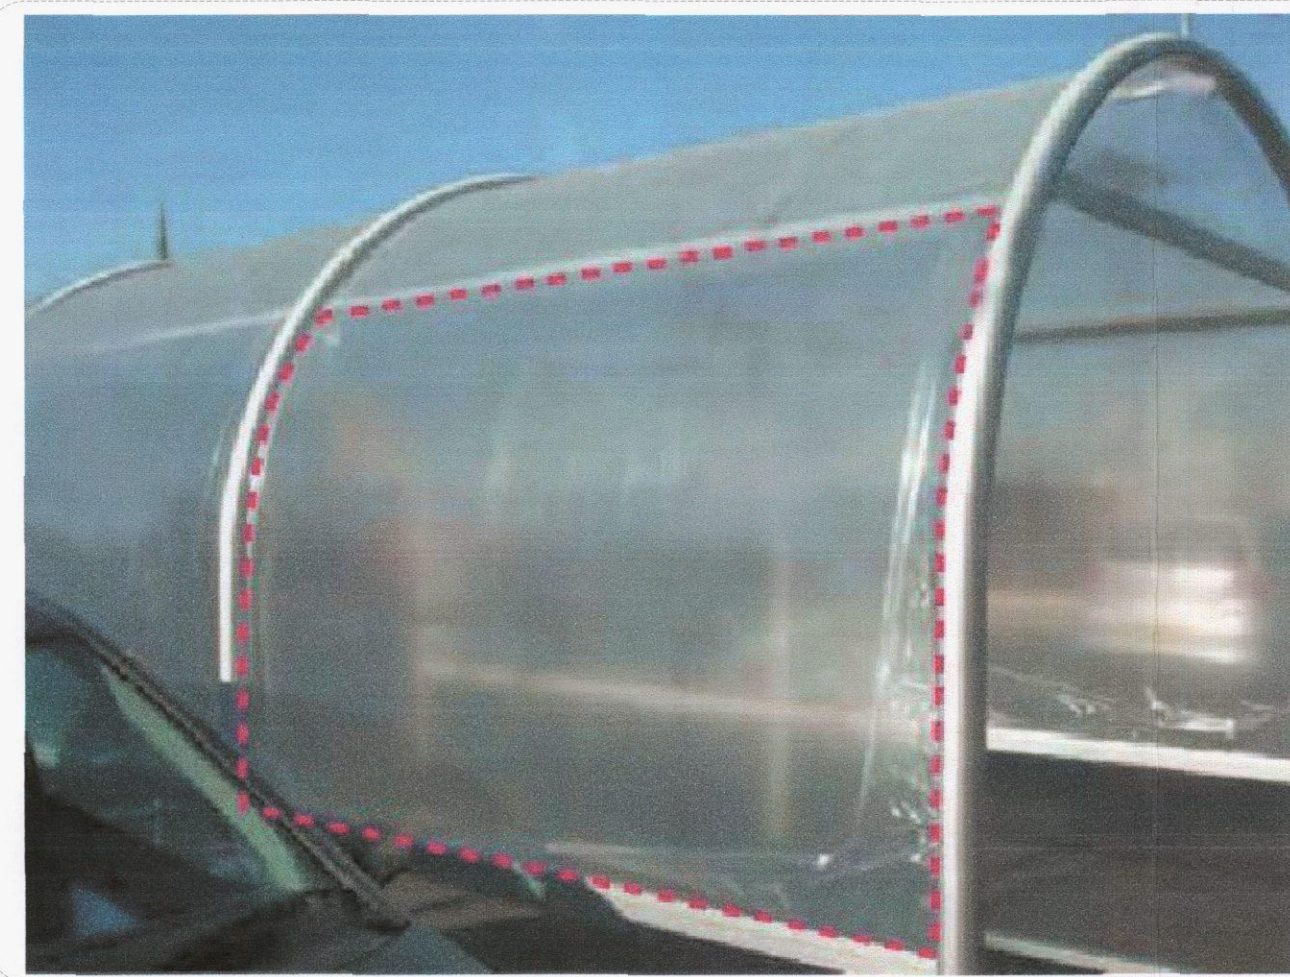

04 ADVERTISING AREA
406 NTS TROLLEY BAY

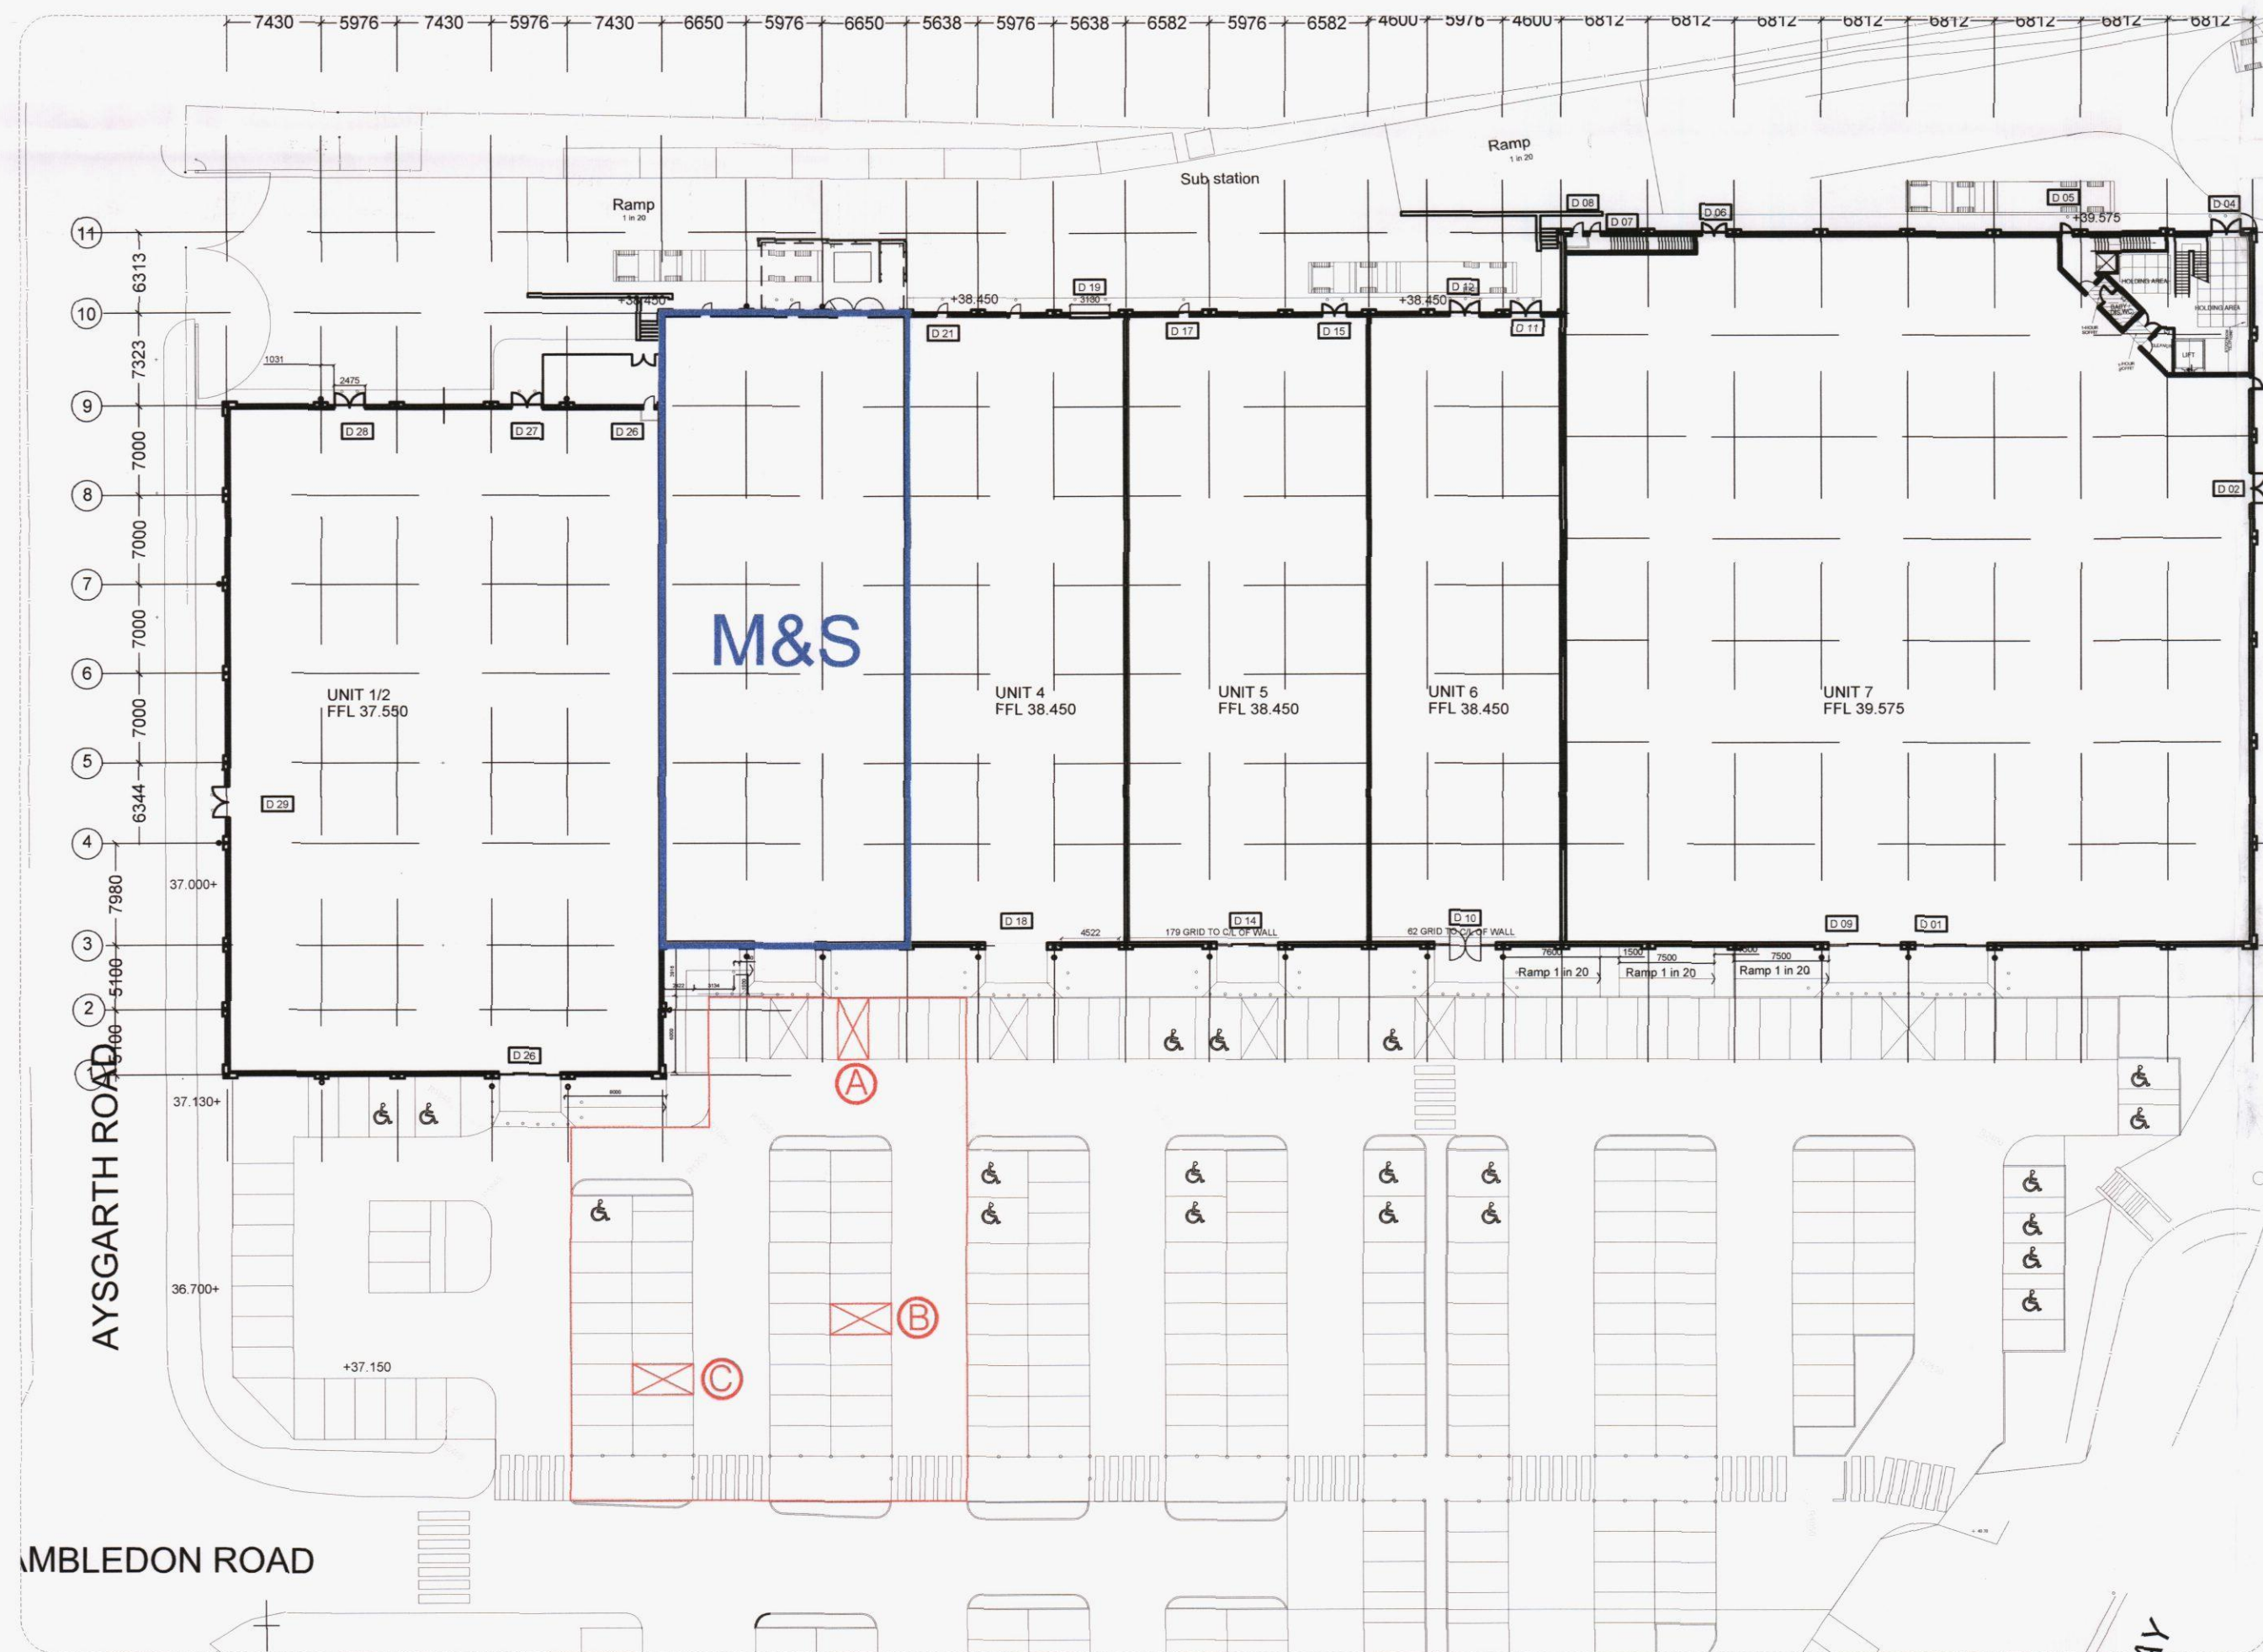

05 SITE PLAN
406 1:500 GROUND FLOOR

01 12.11.13 UPDATED TO PLANNERS COMMENTS LT TC

REV DATE DESCRIPTION DRAWN CHECKED

LOCATION FIGURE

M&S

STORE NAME
WATERLOOVILLE
COUNTRY
UNITED KINGDOM
PROJECT
NEW SIMPLY FOOD

DRAWING
TROLLEY BAY
LOCATION & DETAILS

CONSULTANT
LEWIS AND HICKEY LTD
DISCIPLINE DESCRIPTION
ARCHITECTURE

CONSULTANT LOGO
L&H
LEWIS AND HICKEY
18 Farnham Road
Guildford
Surrey
GU1 4XA
Tel: 01483 560908
Fax: 01483 560660
Email: guildford@lewishickey.com

SCALE PAPER SIZE DATE DRAWN CHECKED
1:100 A1 02.10.13 LT TC

STORE NUMBER PROJECT No DISCIPLINE CODE DRAWING No
Q0198GRW001 A 406

CONSULTANT PROJECT No STATUS REVISION
G4007 P 01