




Location Plan

©Crown Copyright. All rights reserved. Licence no. 100041040

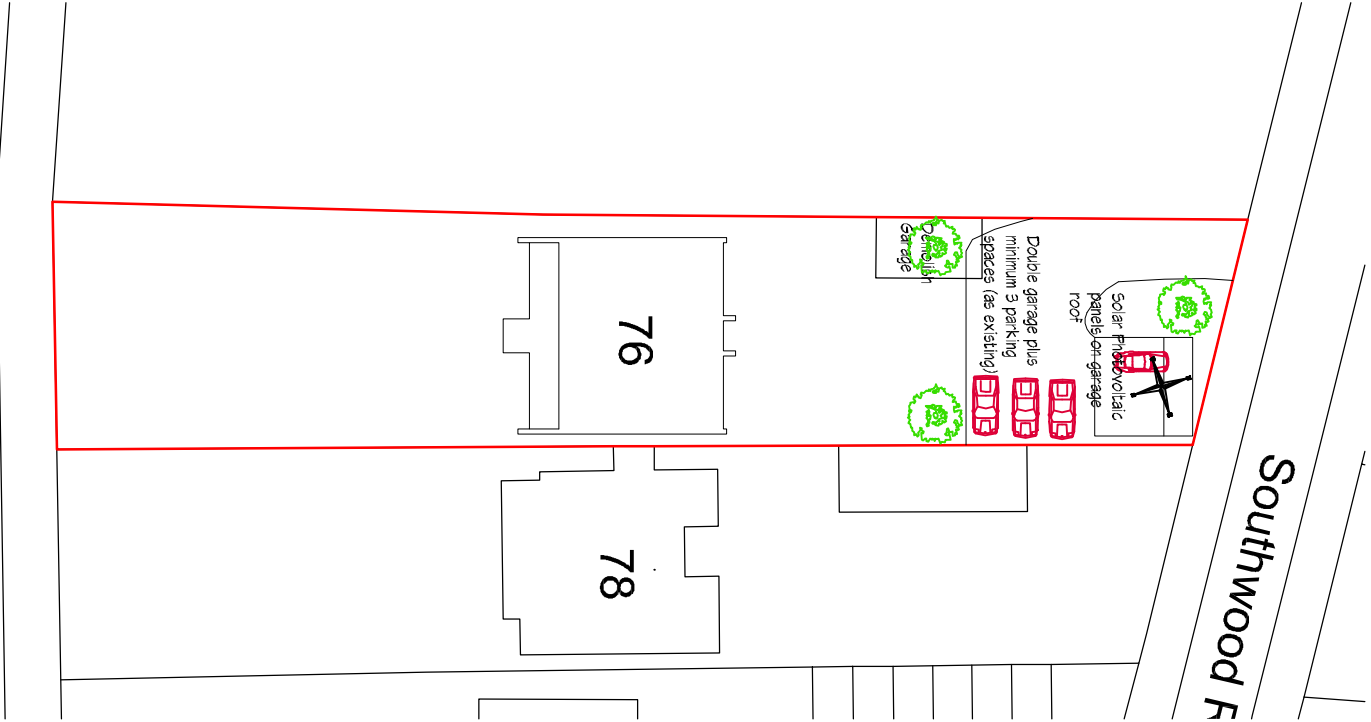

Site Plan

Project Proposed Replacement of 76 Southwood Road, Hagling Island, Portsmouth for Mr & Mrs Greenwood		abe Chris Yorke Design & Architectural Services Tigh Mor, Southgore Lane, North Leverton, Retford, DN22 0AA. Tel: 01427 884026		LABC Landscape Architecture Building & Construction	
Drawing Site and Location Plan		abe Chartered Institute of Architectural Technologists		LABC Landscape Architecture Building & Construction	
Scale 1:500 & 1:1250		Date Sep 2012		Sheet A3	
Drawing Number PC074/01		Drawn C.J.Y.		Revision A	