


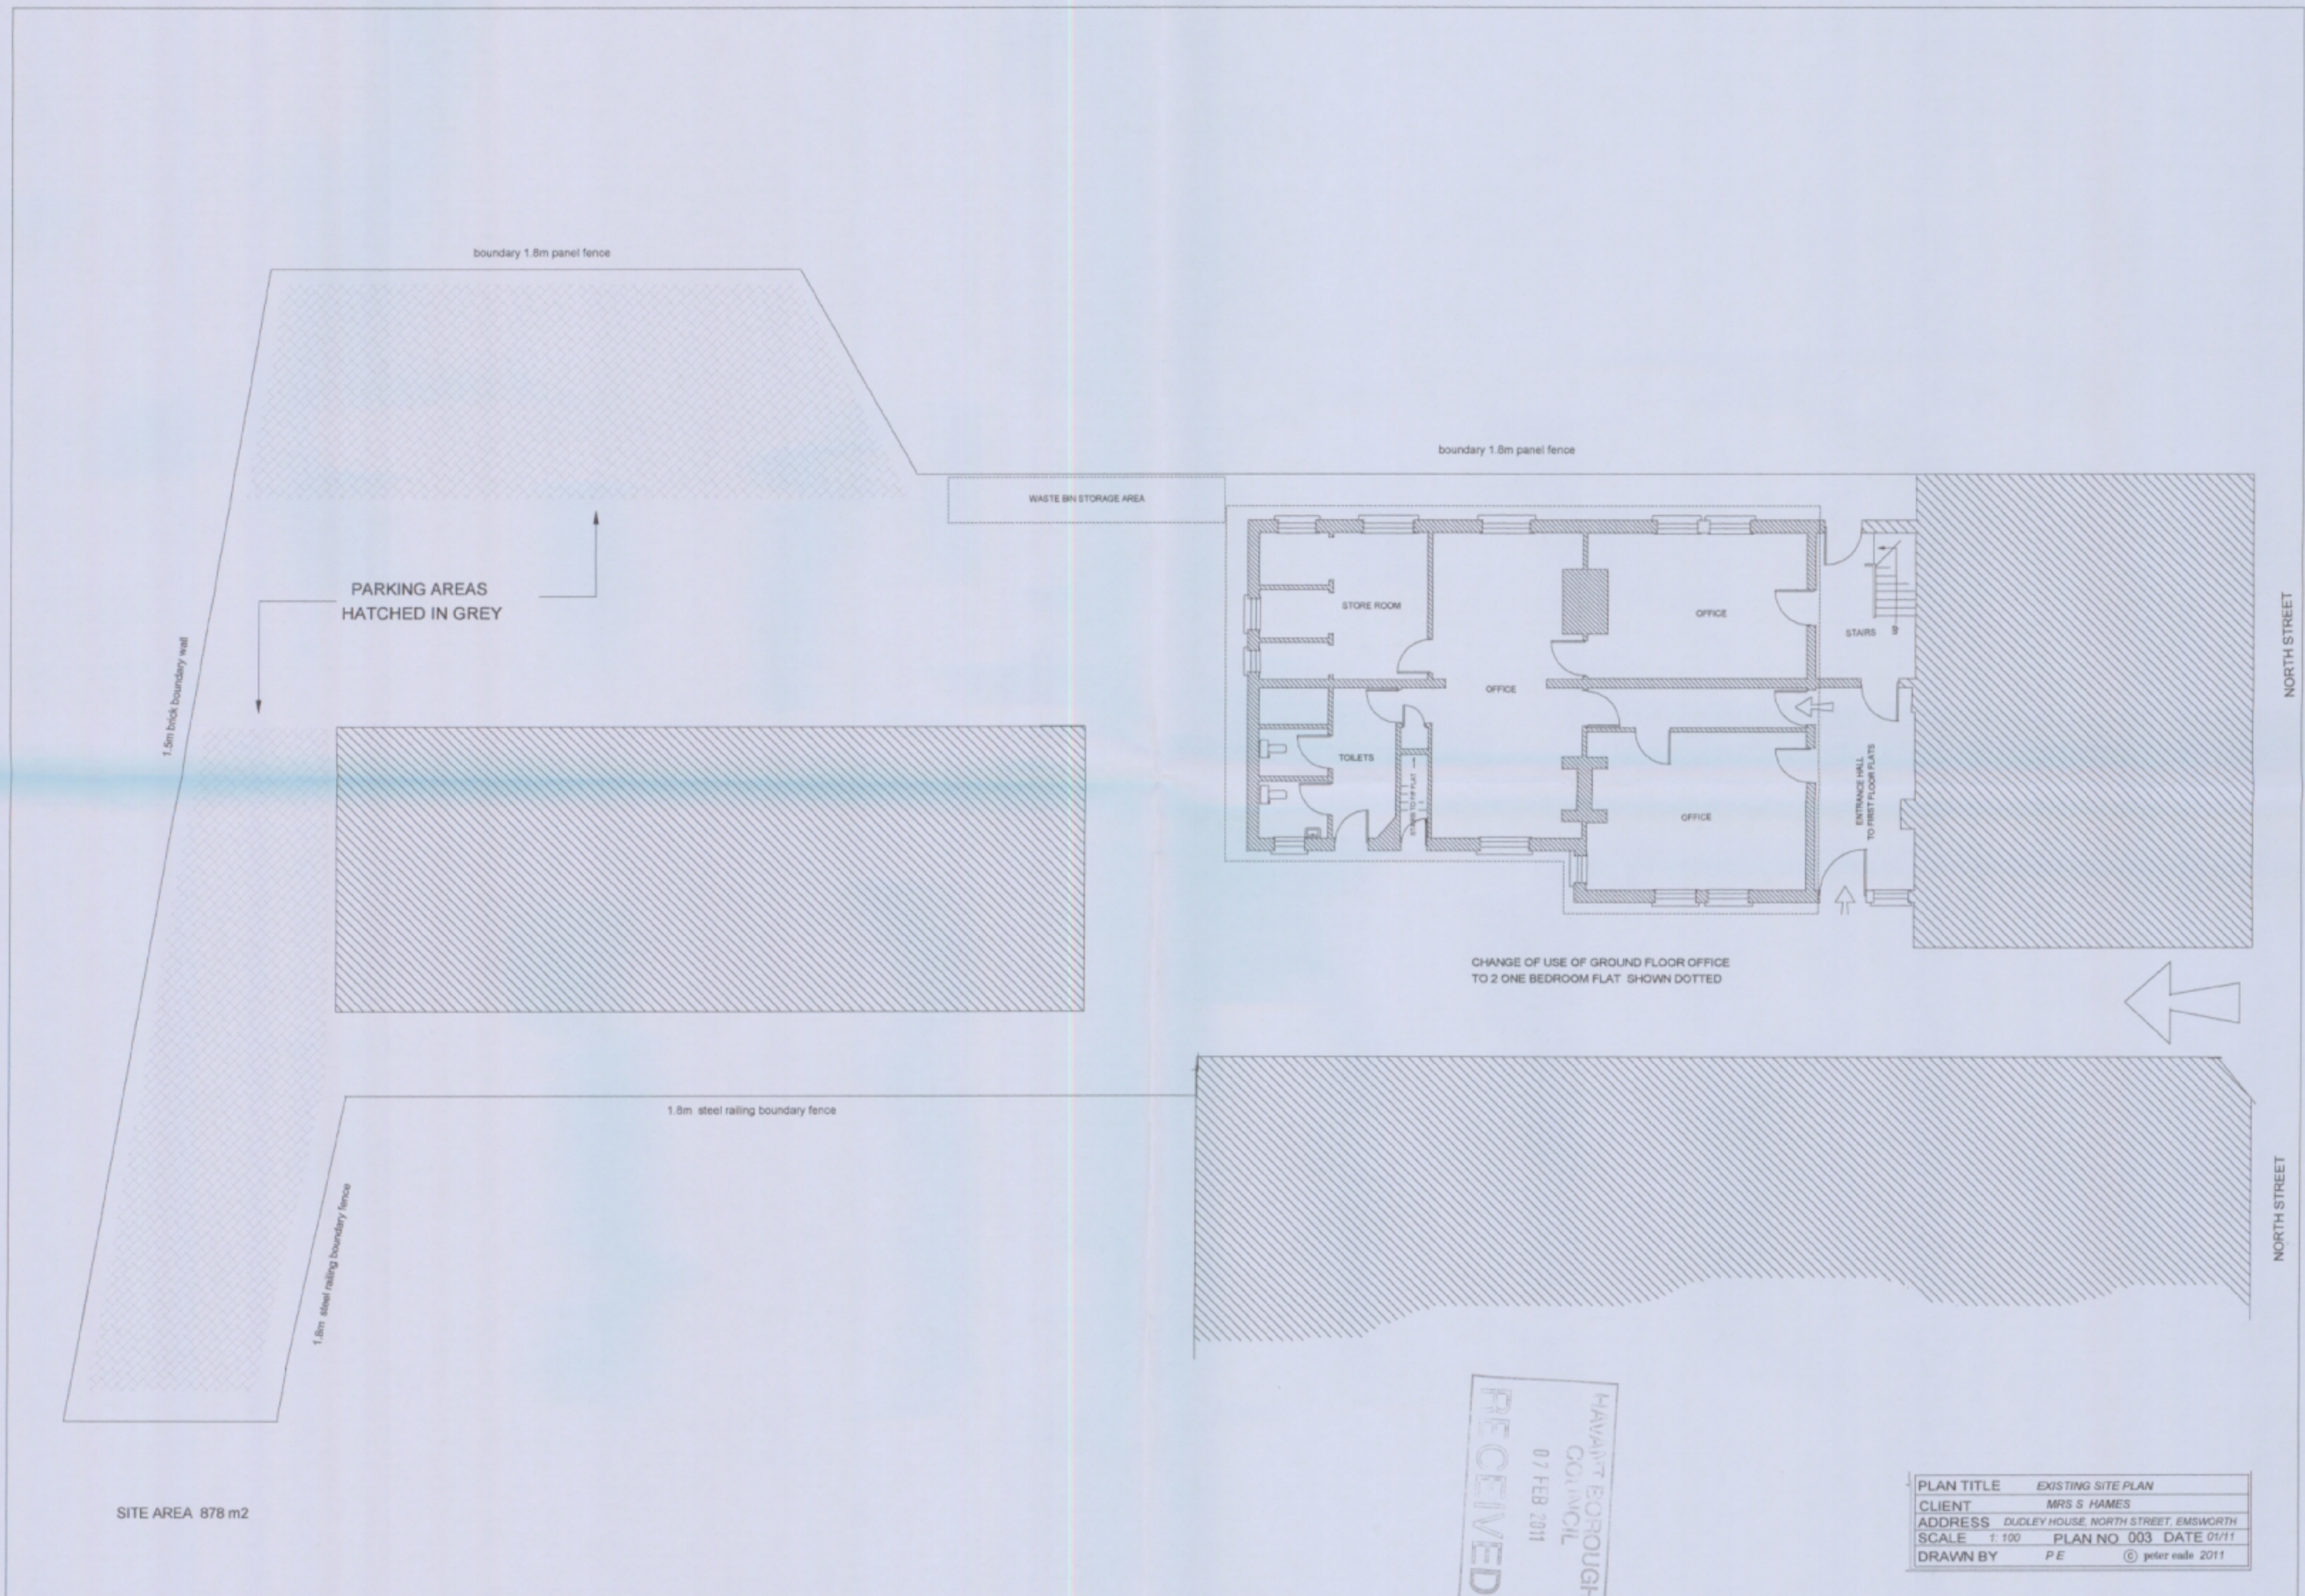

RECEIVED
Havant Borough Council
07 FEB 2011

PLAN TITLE	EXISTING SITE PLAN
CLIENT	MRS S HAMES
ADDRESS	DUDLEY HOUSE, NORTH STREET, EMSWORTH
SCALE	1:100
PLAN NO	003
DATE	01/11
DRAWN BY	PE
	© peter eade 2011