

VALID APPLICATION


24 DEC 2010

DIRECTOR OF ENVIRONMENT
HAMPSHIRE COUNTY COUNCIL

- Uses**
- | | |
|-----------------------|----------------------|
| English | Art |
| Maths | Technology |
| Science | Sports Hall / Dining |
| Humanities | SEN |
| Languages | Library |
| General Teaching | Admin / Offices |
| ICT | Assembly Hall |
| Music | Kitchen |
| Drama/Dance | Nursery |
| Plantrooms | Int. Circulation |
| WC / hygiene / change | Stores |
| Activity Studio | Construction/Vehicle |
| Community | Hair and Beauty |
| Hydrotherapy | Sixth Form |
| Light/Sound | Therapy |




Ground Floor Plan

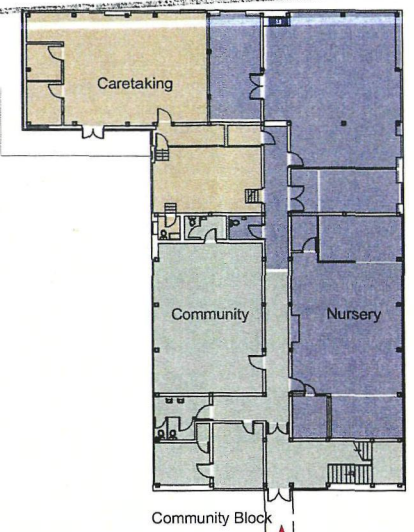

HAVANT BOROUGH COUNCIL

14 JAN 2011

RECEIVED

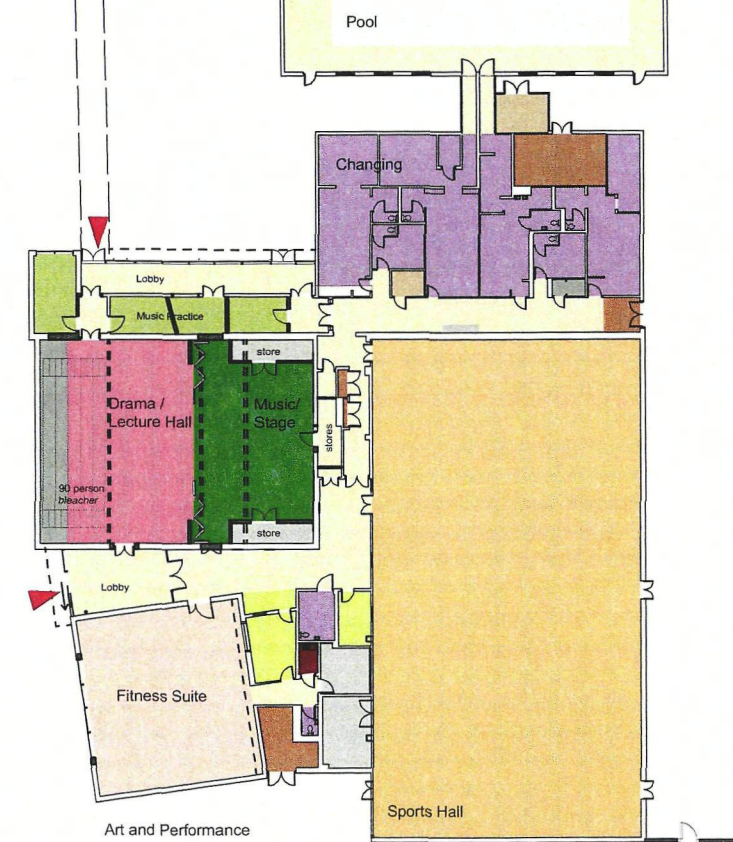

Planning



Property, Business and Regulatory Services,
Three Minsters House,
76 High Street, Winchester SO23 8UL.
tel: (01962) 847801

Notes	
1 This drawing is © copyright Hampshire County Council 2009. No unauthorised reproduction permitted. All rights reserved.	3 This map is reproduced from Ordnance Survey material with the permission of Ordnance Survey on behalf of the controller of Her Majesty's Stationary Office © Crown Copyright. Unauthorised reproduction infringes Crown Copyright and may lead to prosecution or civil proceedings. (100019180), (2009)
2 No dimensions are to be scaled from this drawing	

rev	description	date	by

PROJECT Havant Academy Wakeford Way, West Leigh			SHEET CONTENTS Proposed Ground Floor with curriculum	
SCALE 1:500 @ A3	DATE Sept 2010	DRAWN. ARCTRU	DRAWING No. P9076-201	REVISION F
			FILE REF. P9076-200	