




existing

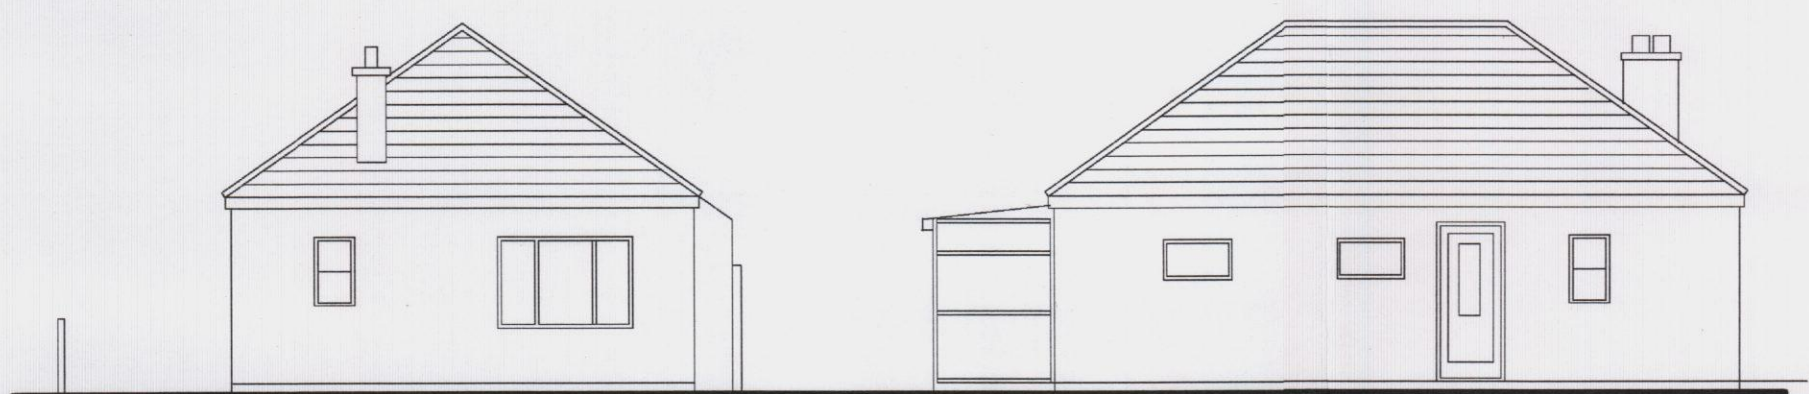


FRONT ELEVATION SIDE ELEVATION

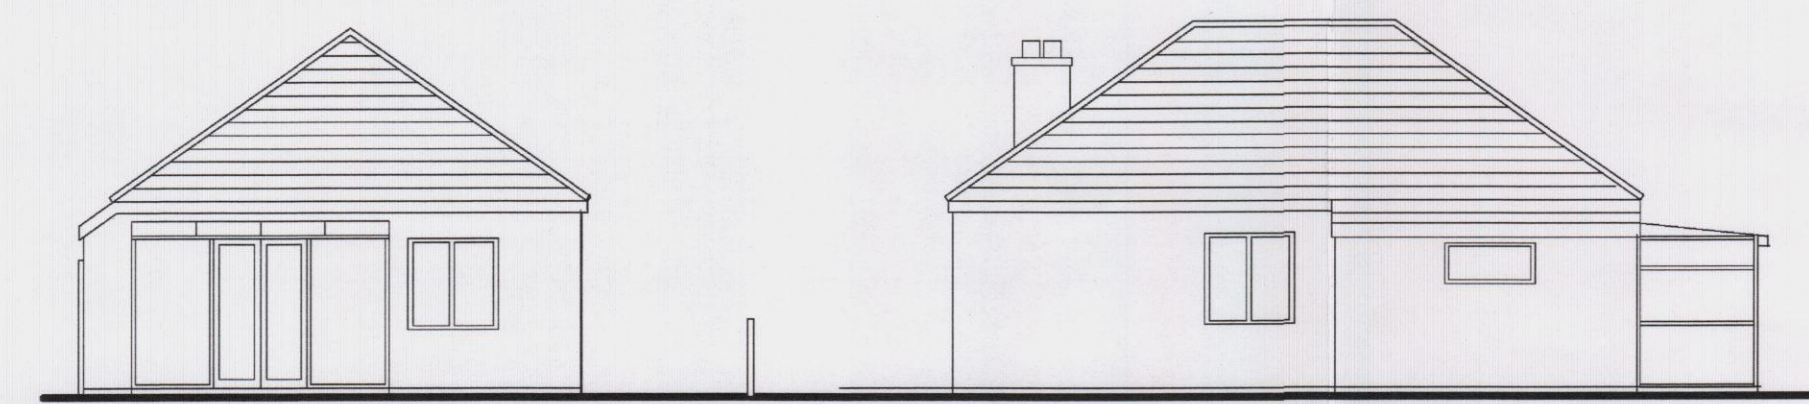

REAR ELEVATION SIDE ELEVATION

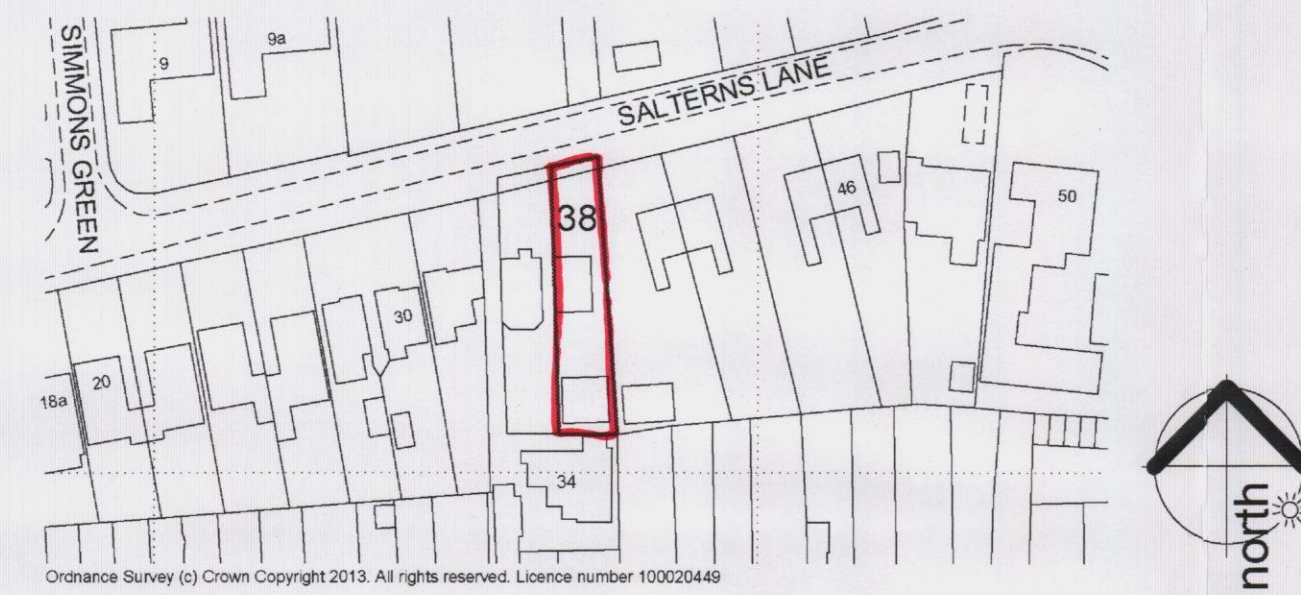


LOCATION 1:1250

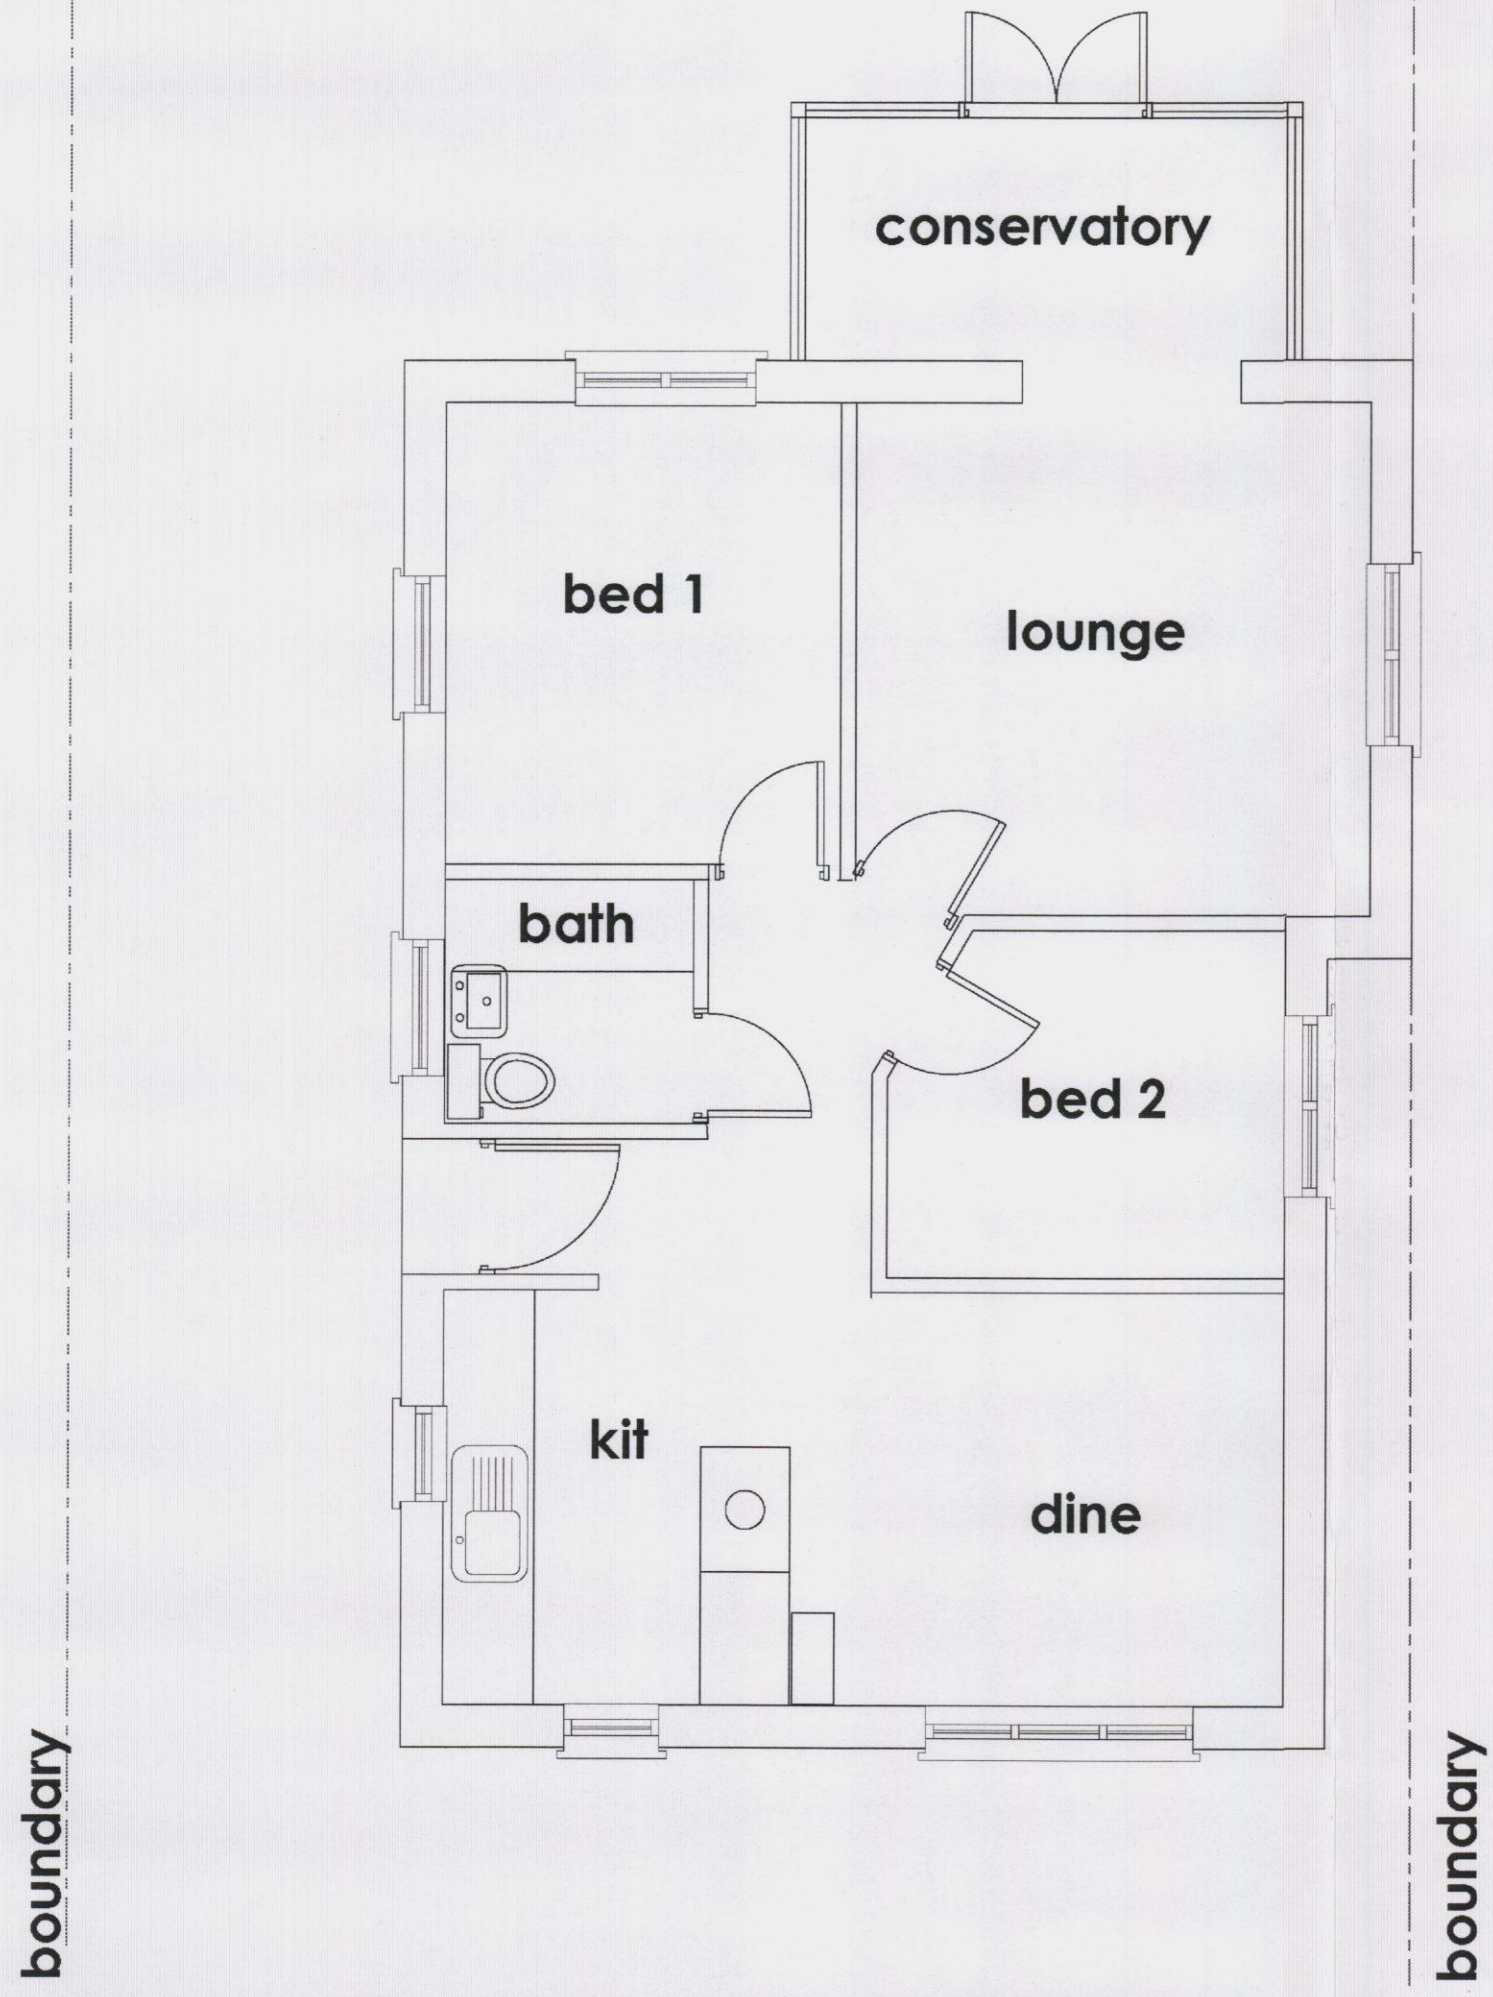


GROUND FLOOR PLAN


proposed

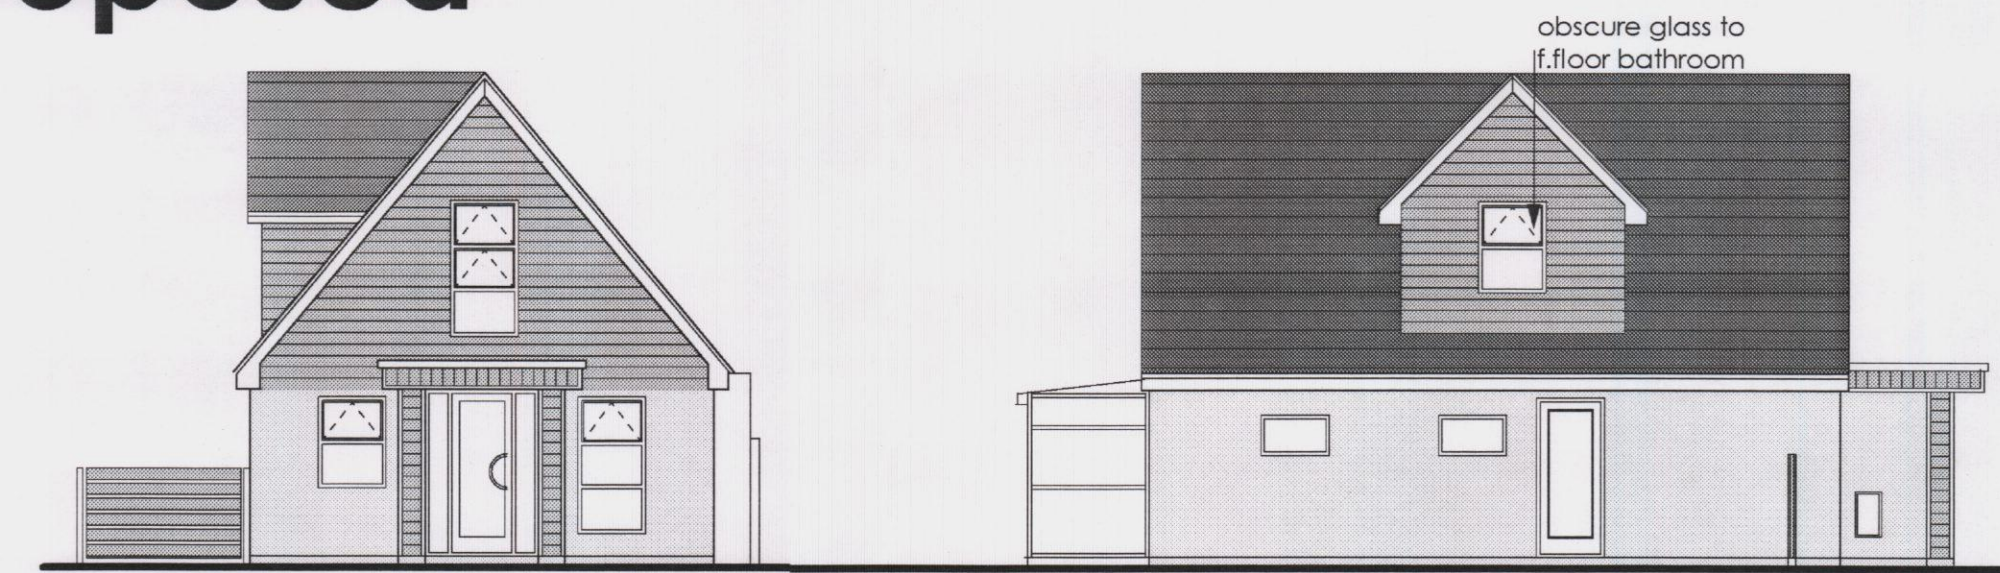


FRONT ELEVATION SIDE ELEVATION

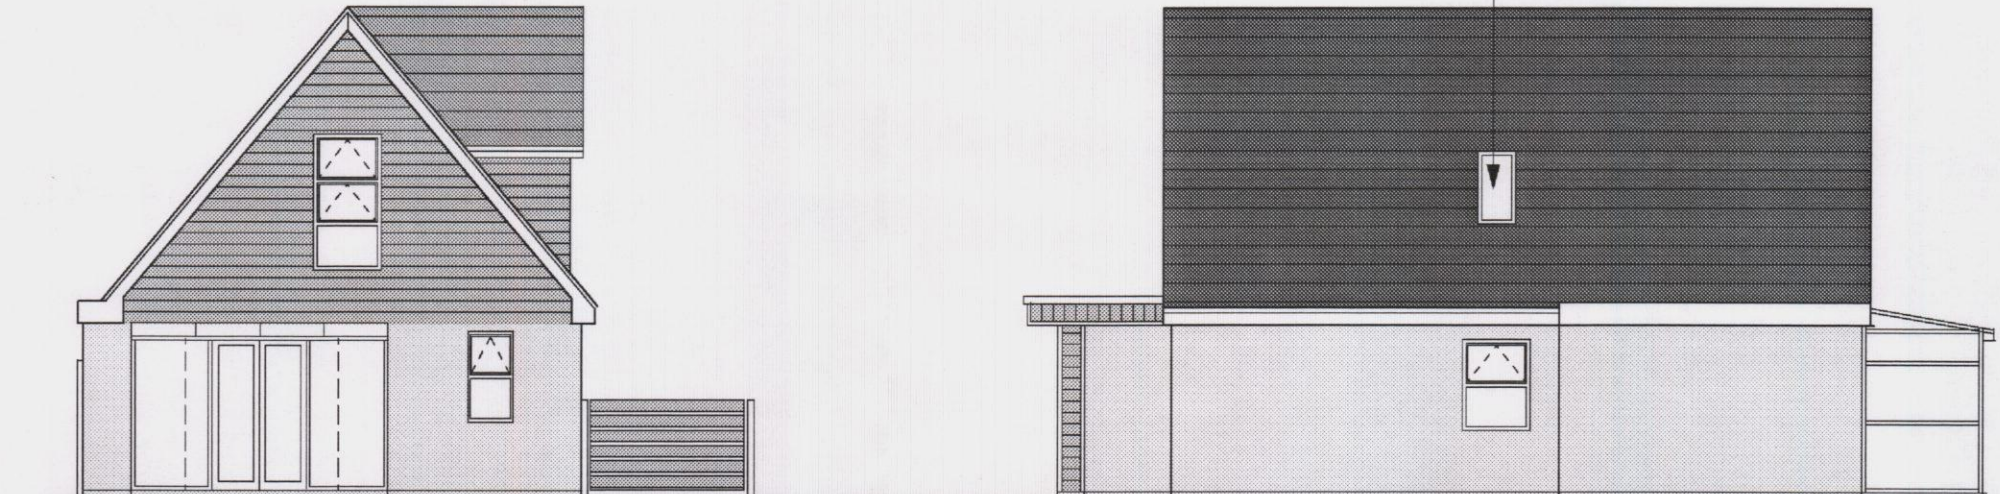


REAR ELEVATION SIDE ELEVATION

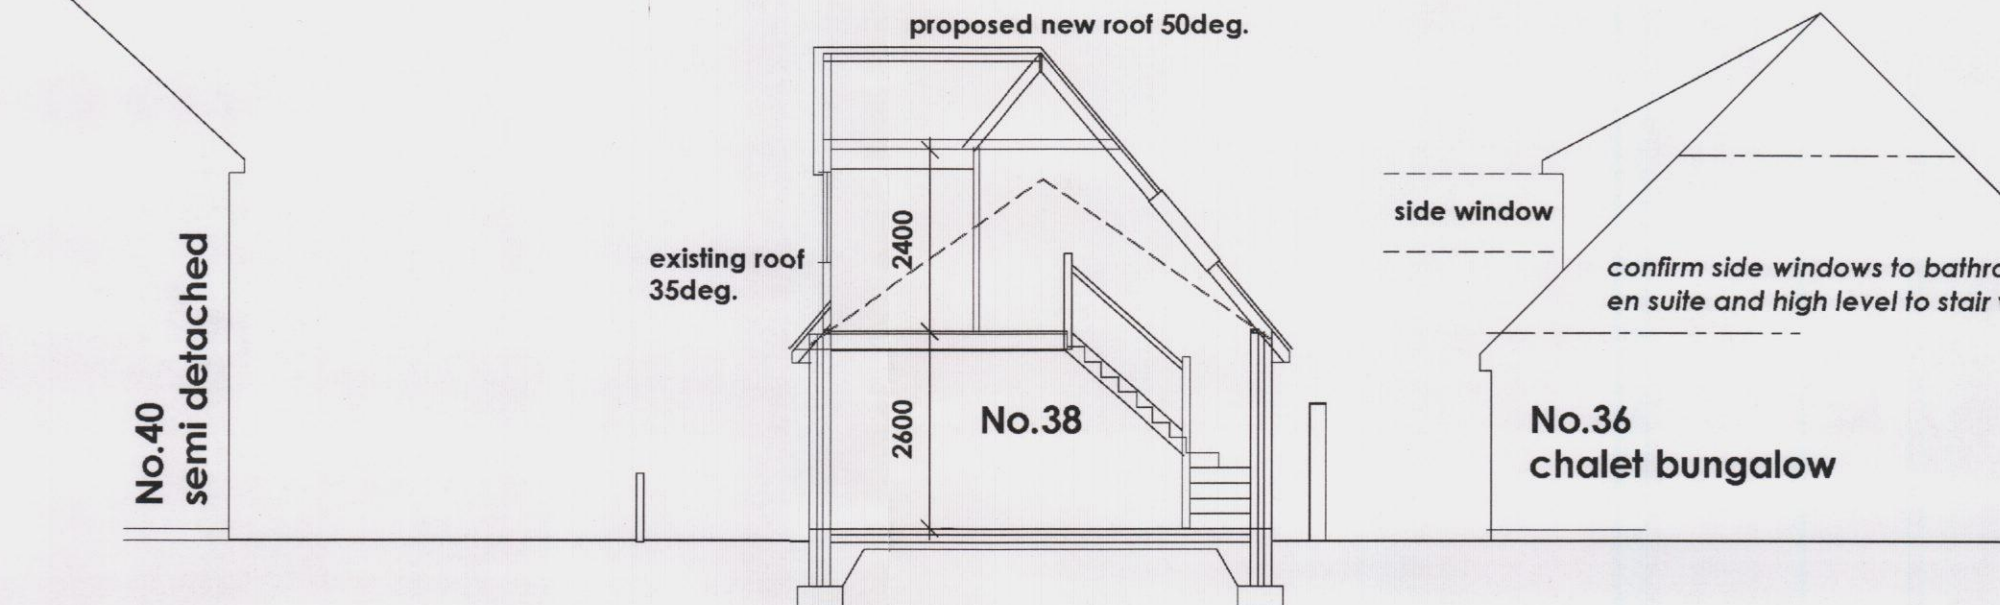


SECTION THROU, EXTENSION and ADJACENT PROPERTY

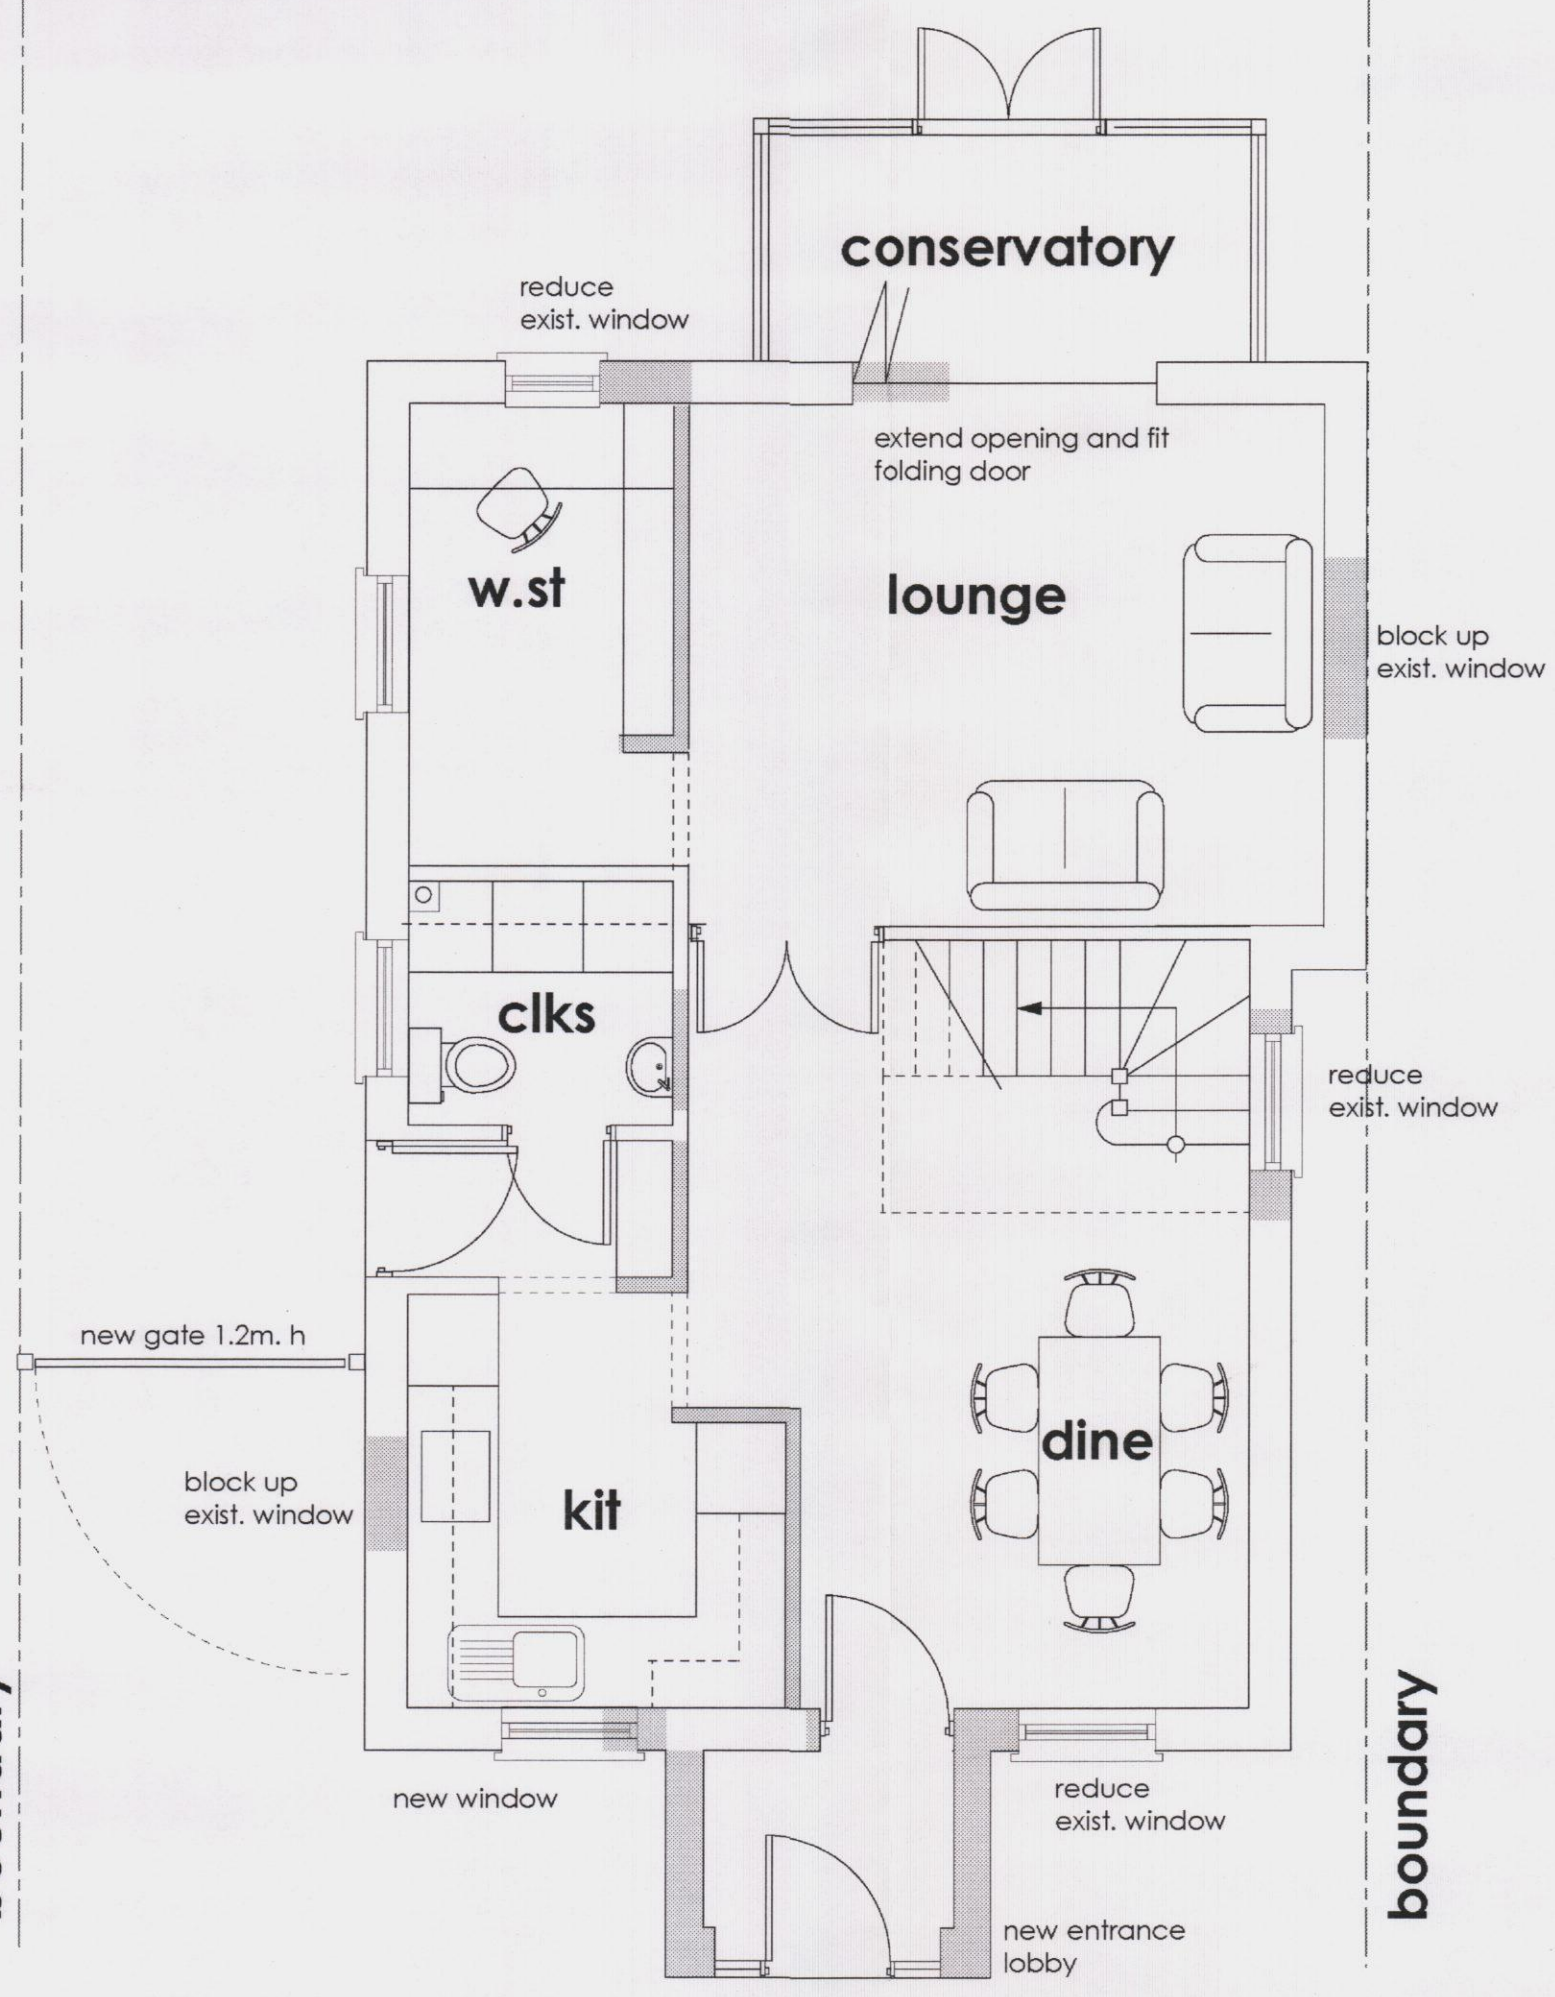

GROUND FLOOR PLAN

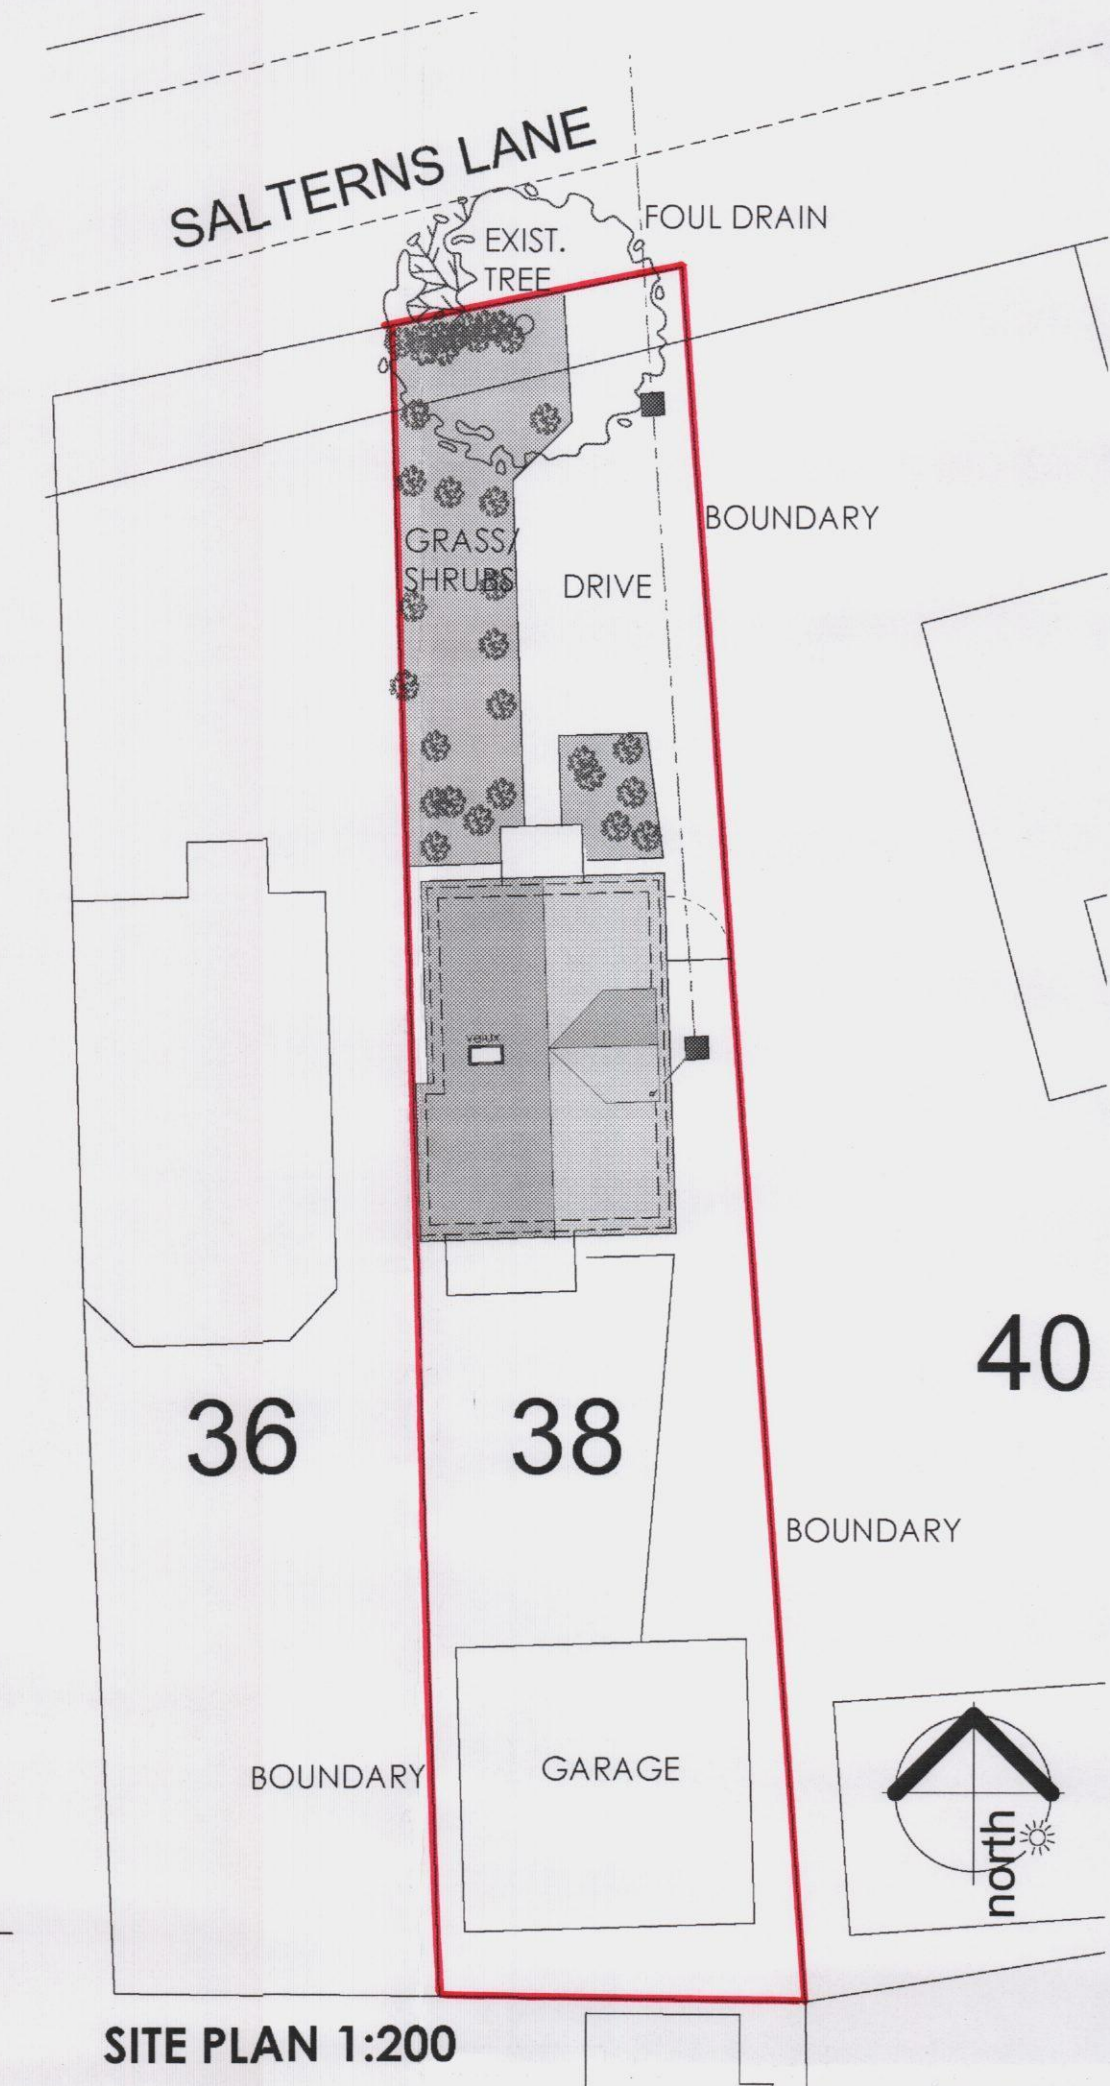


SITE PLAN 1:200

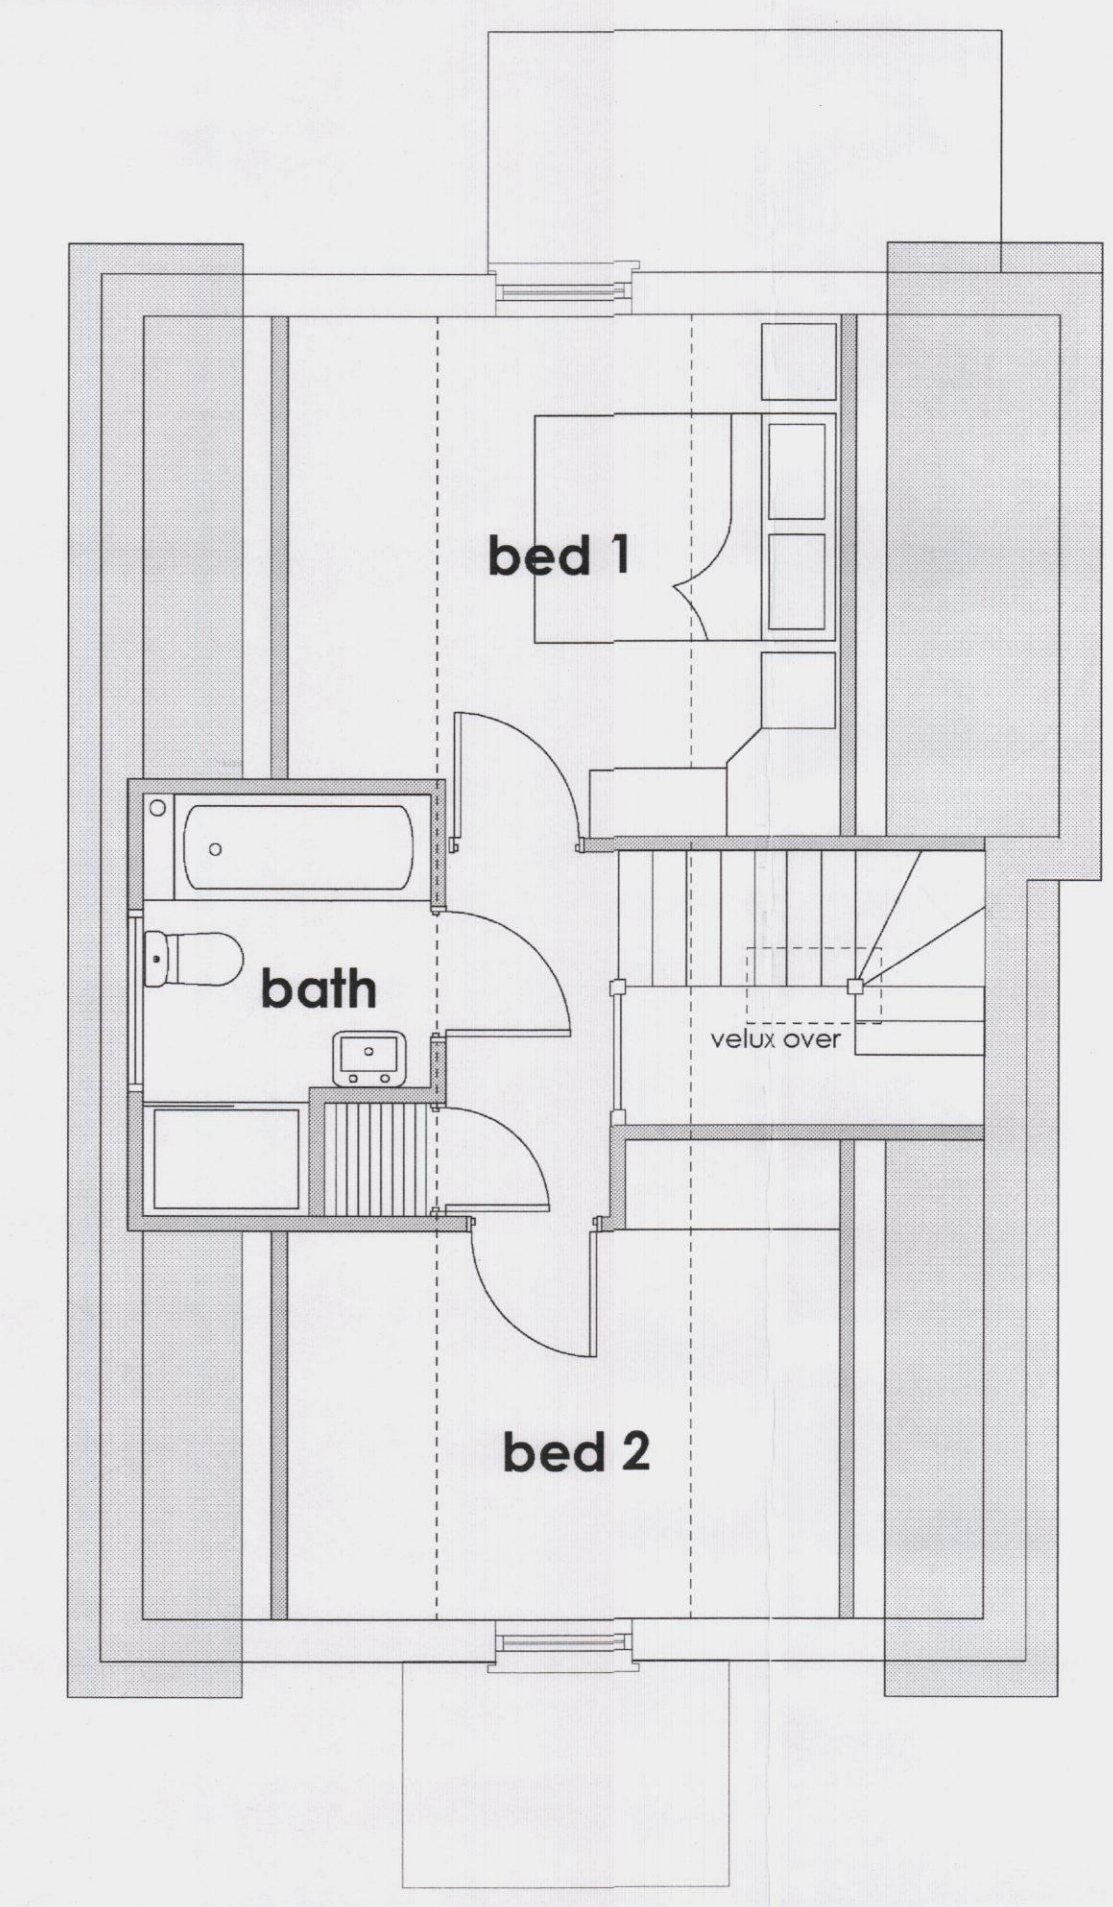

FIRST FLOOR PLAN

NOTES materials

ROOF: Marley Eternit fibre cement slates Thrutone. Colour - blue/black
CLADDING: Marley Cedral weatherboard. Colour - blue/grey C10
RENDER: As existing. Colour - cream
WINDOWS, DOORS, FASCIAS: UPVC Colour - white.

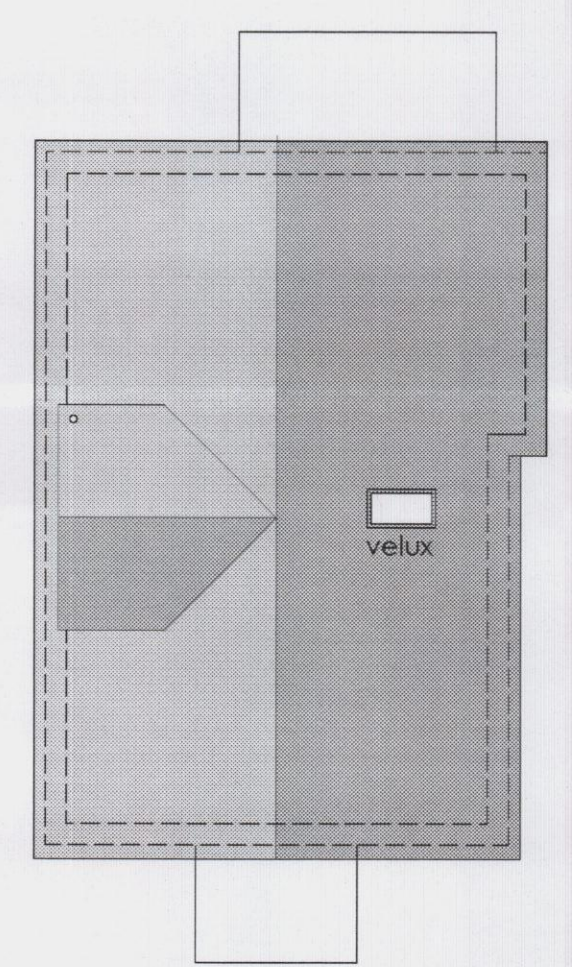

ROOF PLAN 1:100 SCALE

0 1 2 3 4 5M
AT 1:100 SCALE



EXISTING AND PROPOSED PLANS, ELEVATIONS, SECTION, SITE PLAN, LOCATION PLAN

TITLE
38 SALTURNS LANE
HAYLING ISLAND
HANTS PO11 9PJ

SCALE: 1:50 1:100 1:200 1:1250
DATE: FEB 2013
DRWG NO: DJA/001 **REV NO:** -

D.ALLEN
Architectural Technician
62 Havant Road
Hayling Island, Hants PO11 0PY
Tel: (02392) 467620
E-mail: haylingplans@btinternet.com