




PROPOSED BLOCK PLAN

SCALE 1:200 @ A3 / ROOF PLAN / BOUNDARY FENCES ETC/.

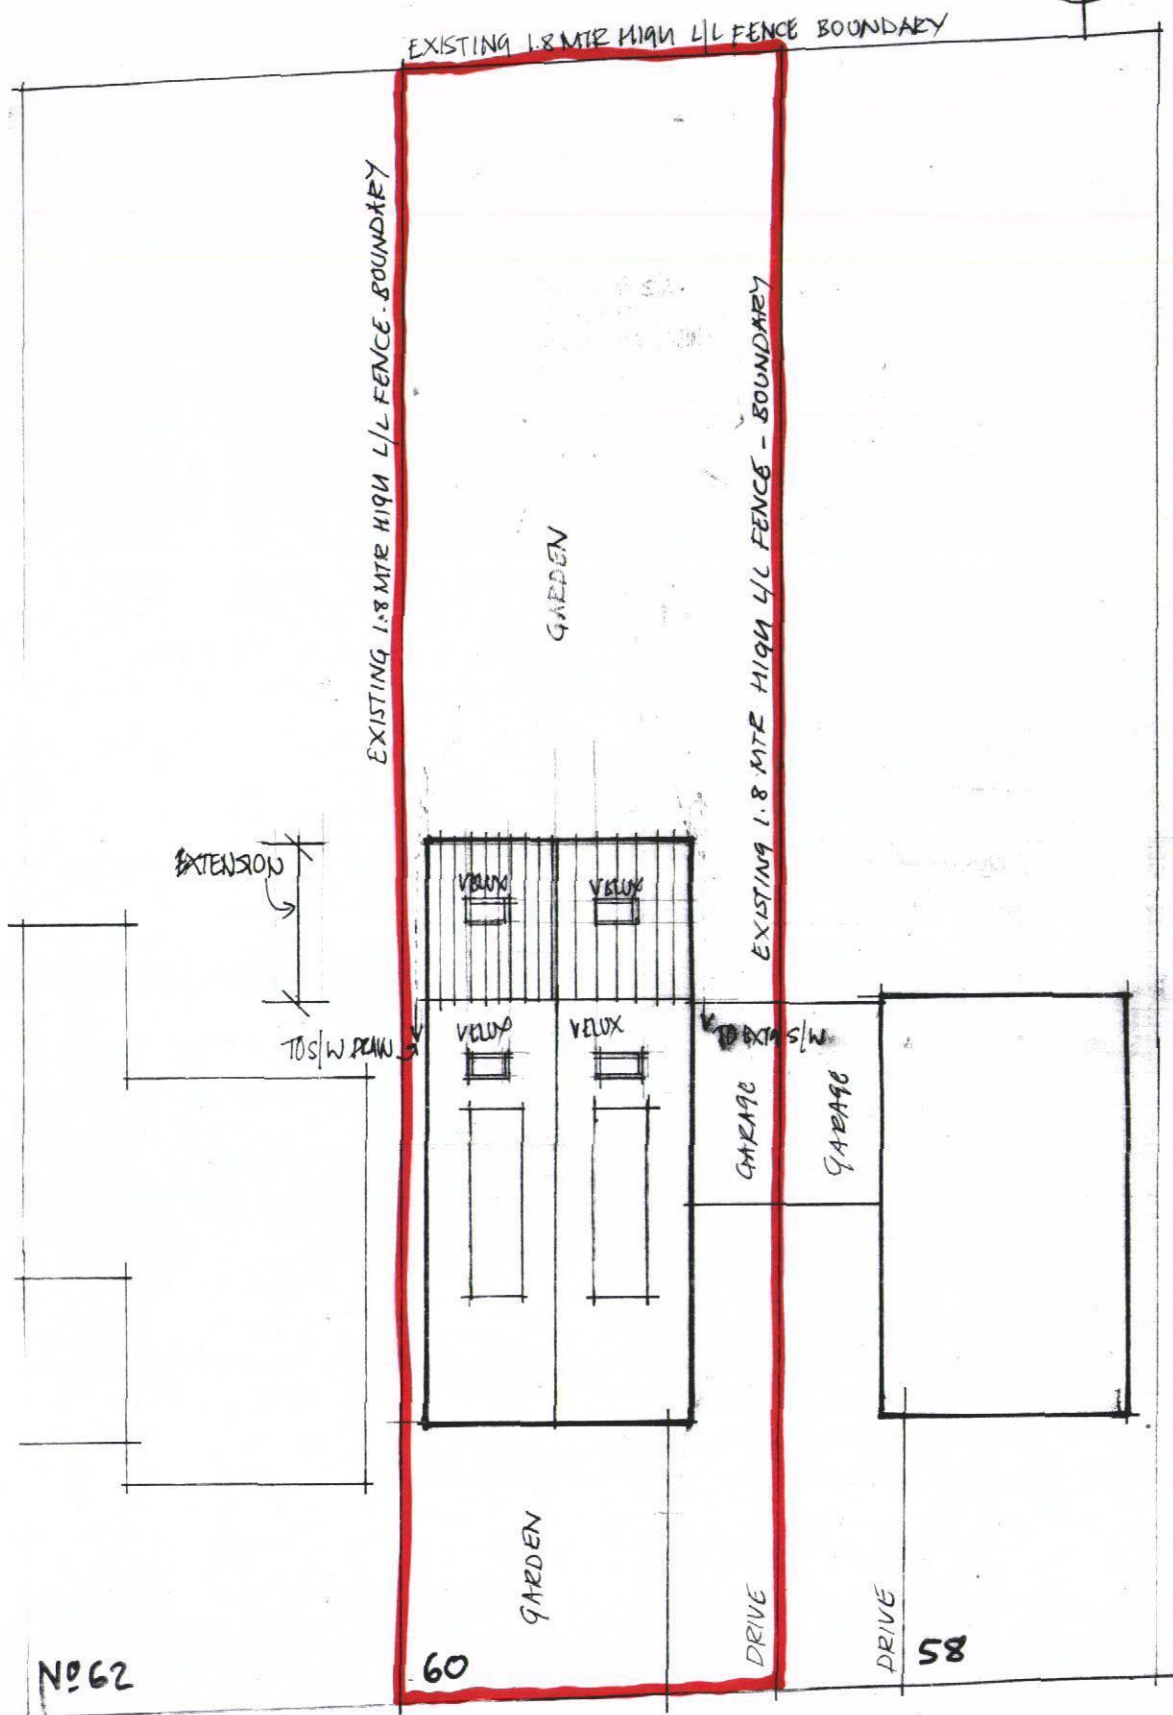

SITE-LOCATION PLAN

SCALE 1:1000 @ A3

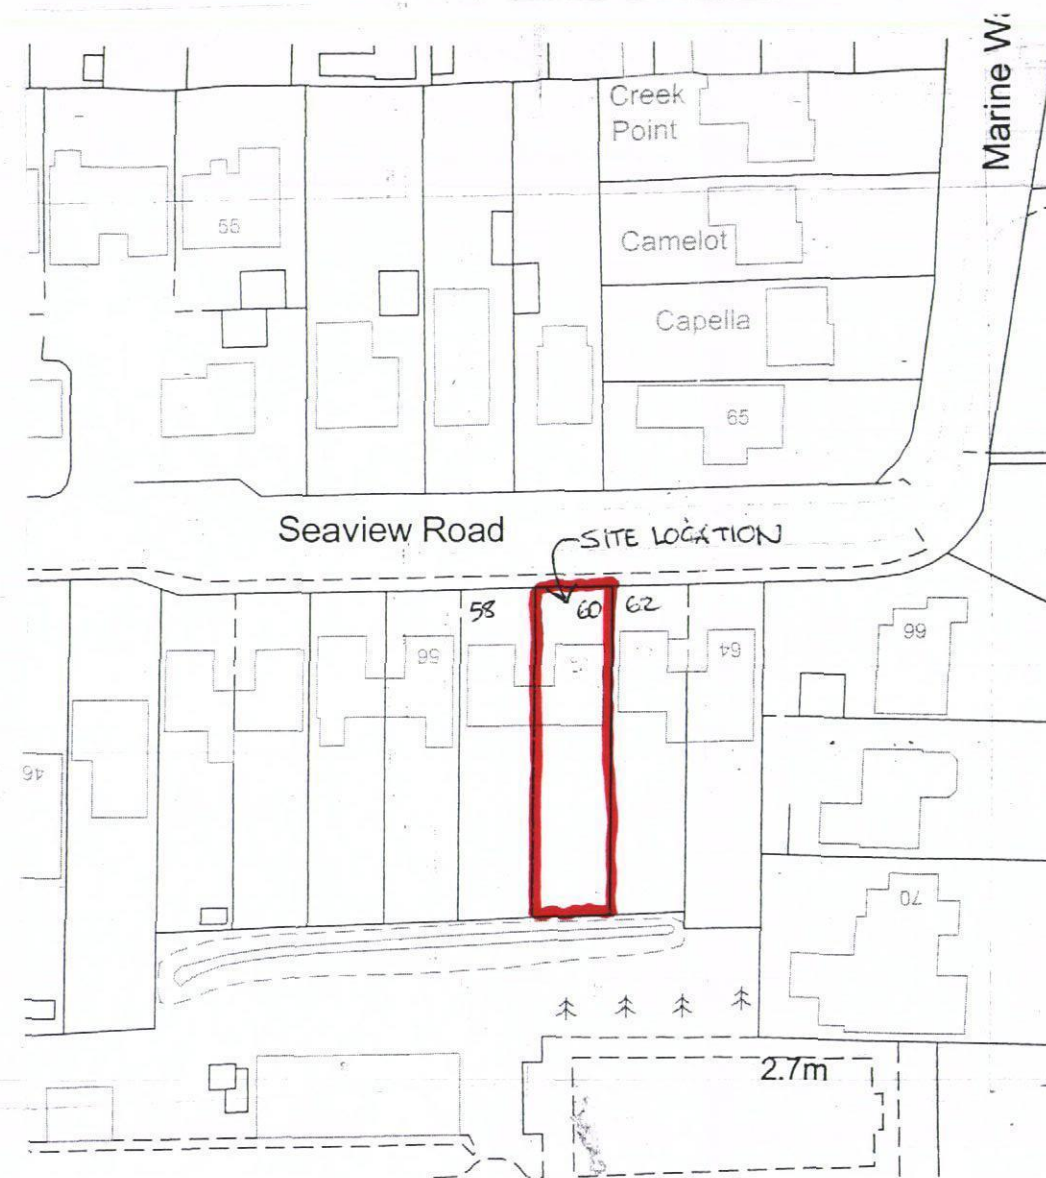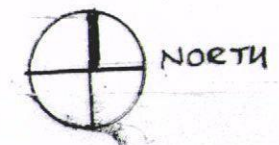

O/S LICENSE N° 001045389. DATED 06/06/2012

