


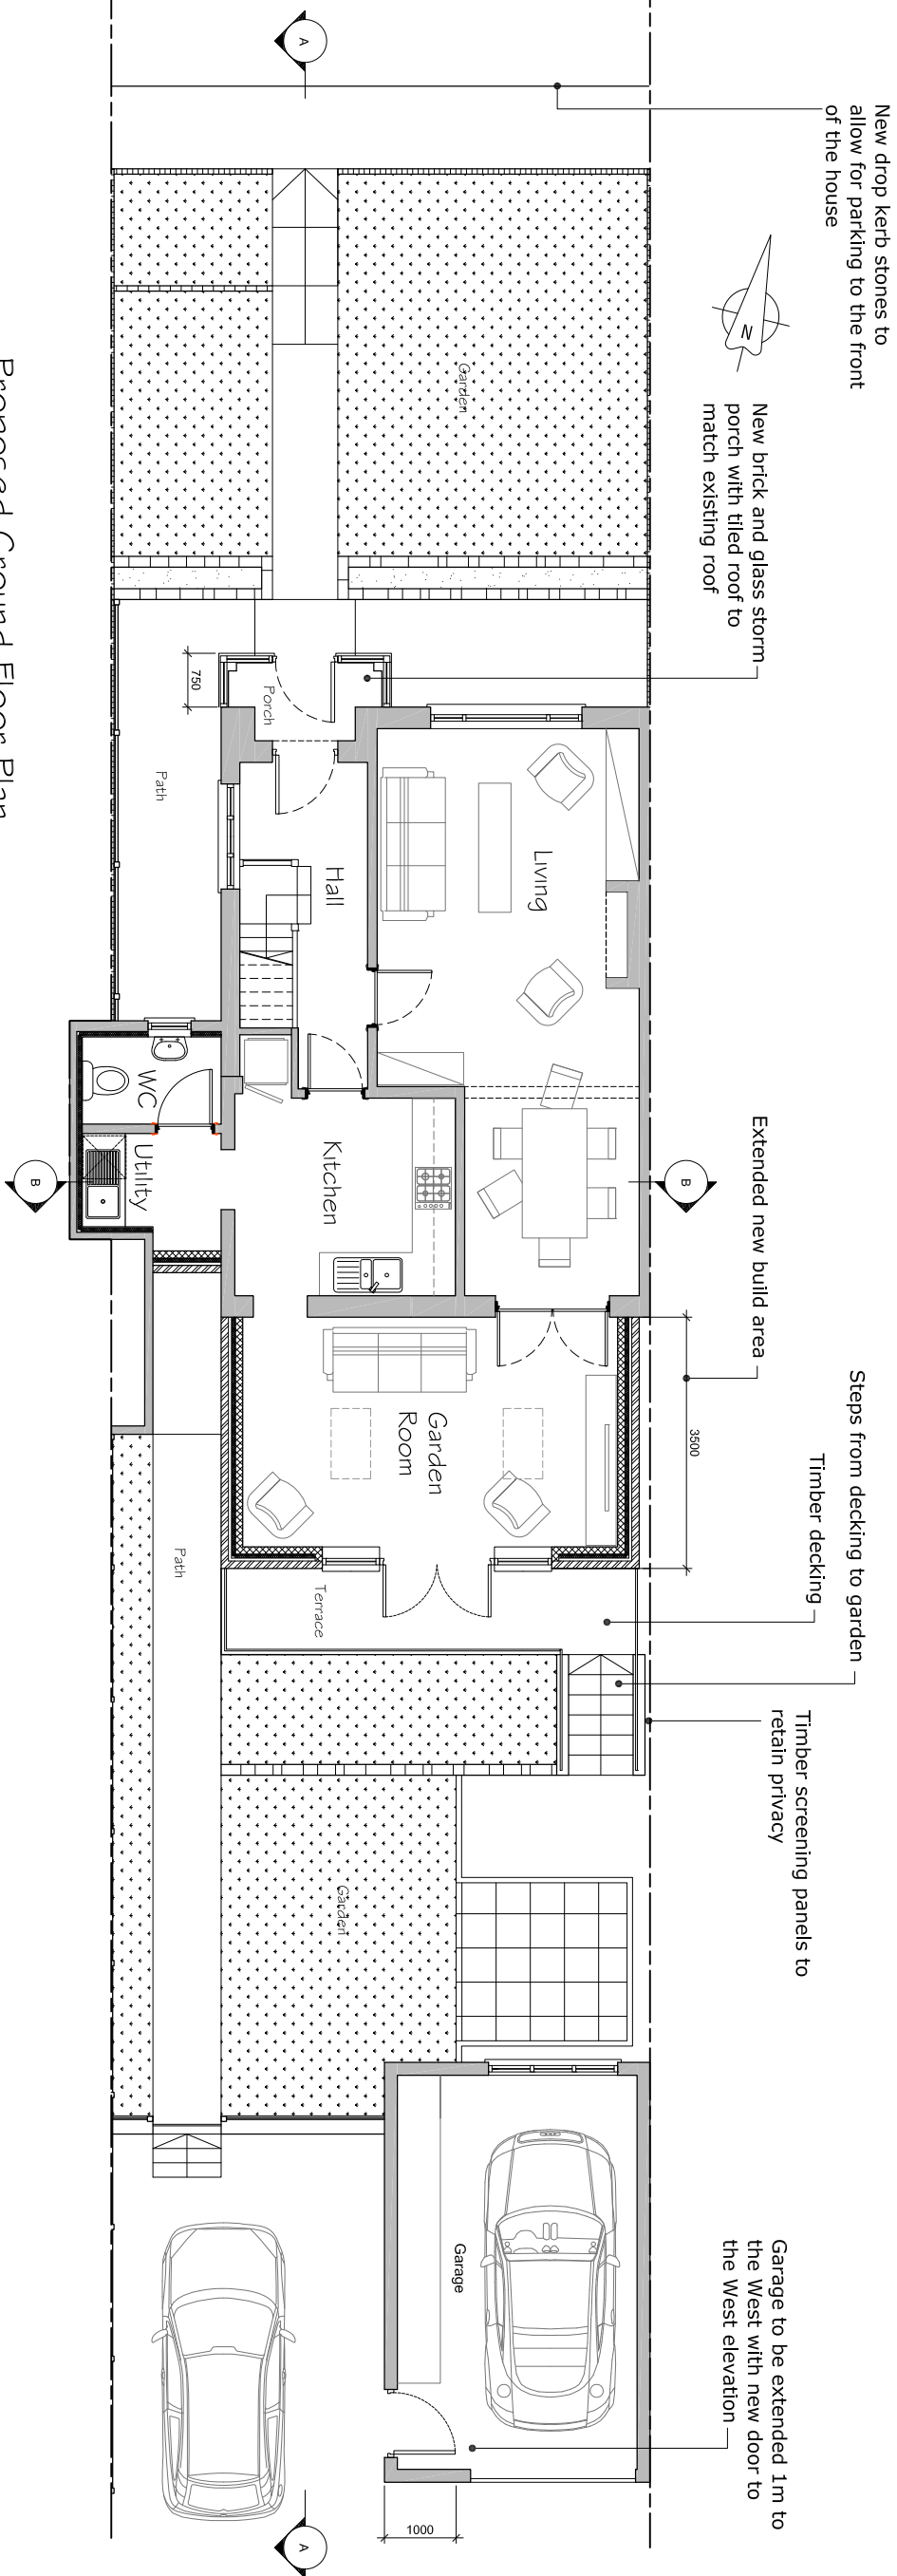

Proposed Ground Floor Plan

REVISIONS			Design		
Rev	Date	Description	By	PM	
B	05.01.15	Final Door Removal from Utility	MD	MD	
A	15.12.14	First Issue	SN	JMM	
CLIENT			TITLE		
Steve & Sue Plummer 22 Fortunes Way Havant, Hampshire PO9			Alterations to 22 Fortunes Way Proposed Ground Floor Plan		
Scale @ A3: 1:100 Date: 14 Dec 2014			Drawing No: 191.14.K06_105		
Drawn by: SN Checked by: MD			Reference: B		
Design Drawn Ltd THE CLOCK TOWER GREAT SOUTHSEA STREET SOUTHSEA, HAMPSHIRE PO5 3BY T: 02392 837 149 E: INFO@DESIGNDRAWN.COM W: WWW.DESIGNDRAWN.COM			DESIGN DRAWN LTD THE CLOCK TOWER GREAT SOUTHSEA STREET SOUTHSEA, HAMPSHIRE PO5 3BY T: 02392 837 149 E: INFO@DESIGNDRAWN.COM W: WWW.DESIGNDRAWN.COM		