

All rights reserved. Limited reproduction and distribution permitted for the sole purpose of the planning for this named development only. Figured dimensions are to be taken in preference to scaled dimensions and any discrepancies are to be reported to the Architects.

Rev Date Drawn Check'd Details

- A

06.14

RDB

Scheme revisions to reflect Planners comments
- B

07.14


RDB

Redesign roof to Plots 1 and 2
- C

14.14

RDB

Scheme revisions to reflect planners comments

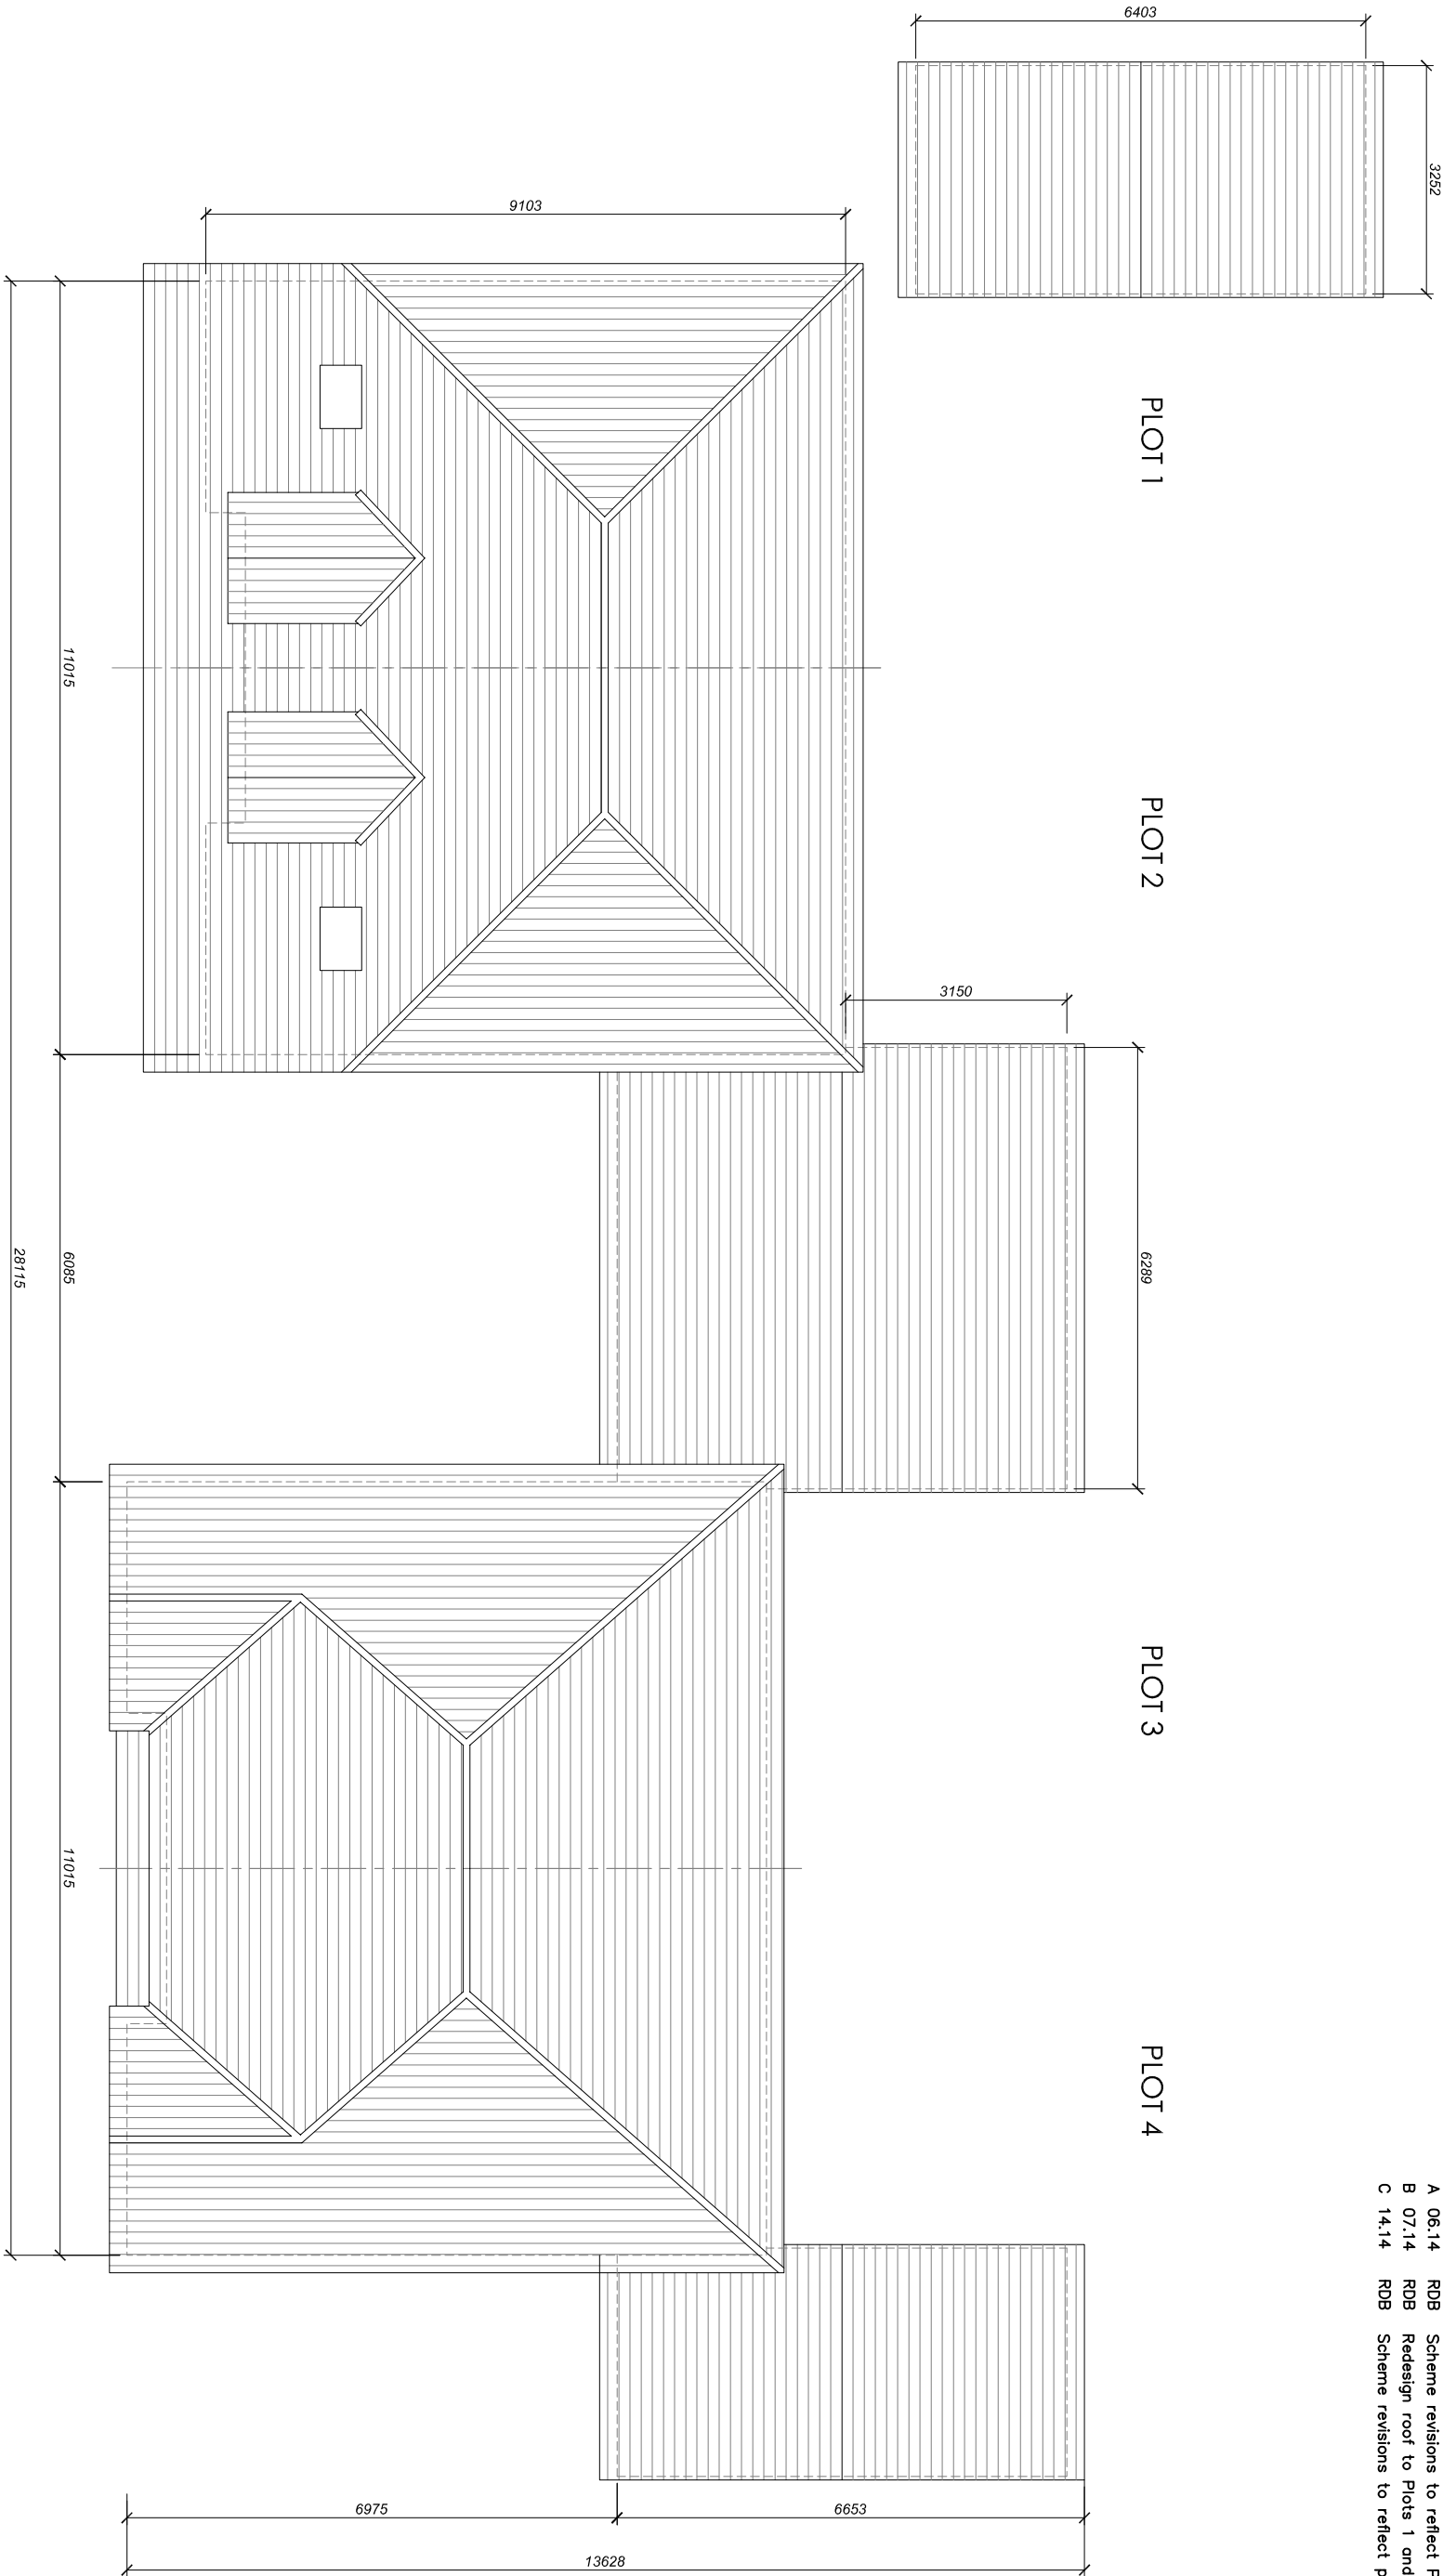

1. Roof Plans

scale 1:100



Project
109 London Road
Cowplain

Title
Roof Plan

Scale
1:100

Date
Jan 2014

Drawn

Checked

Job No.
2013.078

Drawing. No.
PL.05

Revision
C