



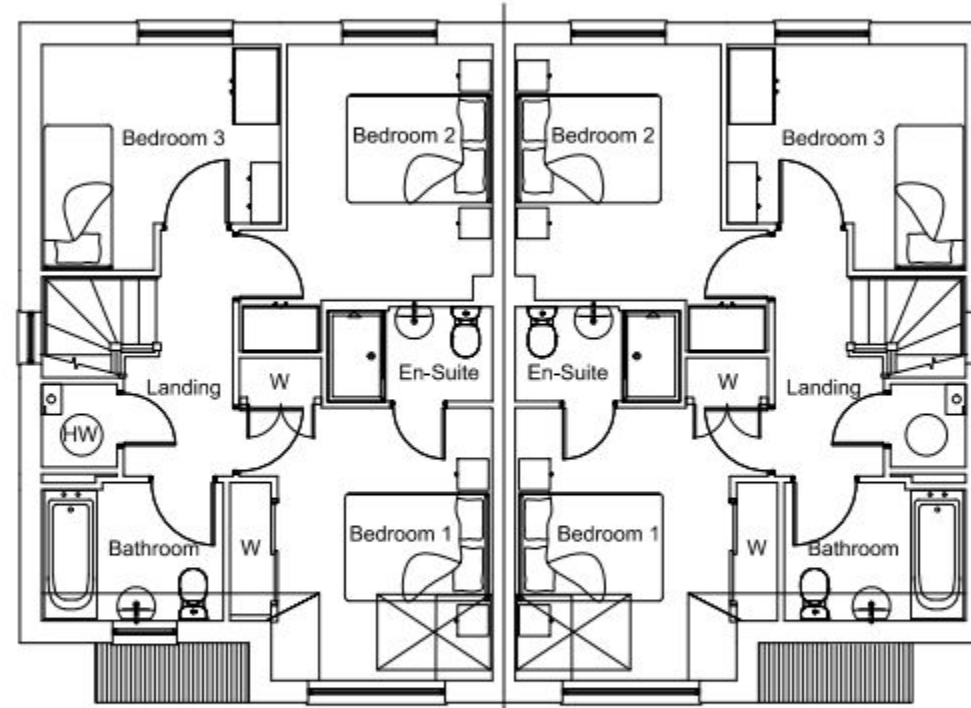

First Floor Plan

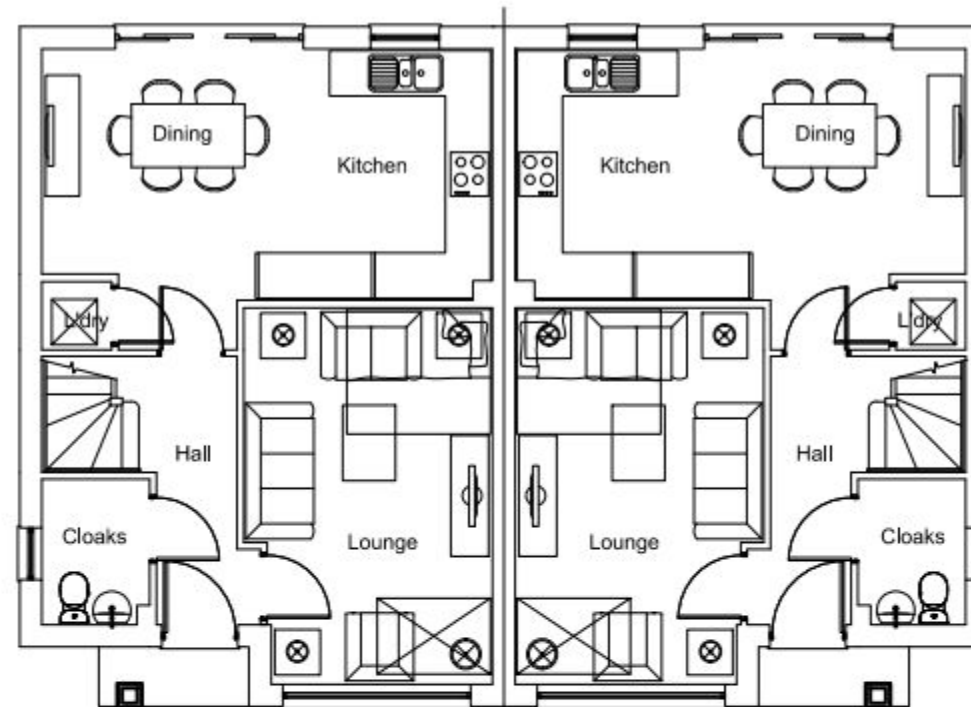

Ground Floor Plan

Housetype	LET	Variation	LTH	PLOT No. As Drawn 9-10,97-98,167-168, 169-170 183-184, 220-221
Bedrooms	3	Persons	5	
Sq.ft	1027	Sq.m	95.41	

scale 1:100



NOTES

Permission is granted to scale from this drawing for the purpose of Local Authority Planning Approval only. In all other circumstances DO NOT scale from this drawing. Please contact this office for any additional information required.

Contractors, Sub Contractors and Suppliers are to check all relevant dimensions and levels of the site and building before commencing any shop drawings or building work. Any discrepancies should be recorded to the Architect.

Where applicable this drawing is to be read in conjunction with the Consultants' drawings.

This drawing is the copyright of Tetlow King Ltd ©. All rights reserved.

Ordnance Survey Data © Crown Copyright. All rights reserved. Licence No. 100007369. Plots would be built in the alternative of brick or render notwithstanding the illustrative notation of elevational details on the plot layout.

REV	DESCRIPTION	DATE	AUTH	CHK'D
A	Plot numbers updated	24/04/14	RDP	

PLANNING



PROJECT
Berewood, Phase 2
Waterlooville
For: Redrow Homes (Southern)

DRAWING
House Type Letchworth
Lifetime Homes
Floor Plans

SCALE	DATE	AUTHOR	CHK'D
1:100 @ A3	Oct 2013	ND	
JOB NO.	DRAWING NO.	REV	
REDR130524	HT.LET.p	A	