


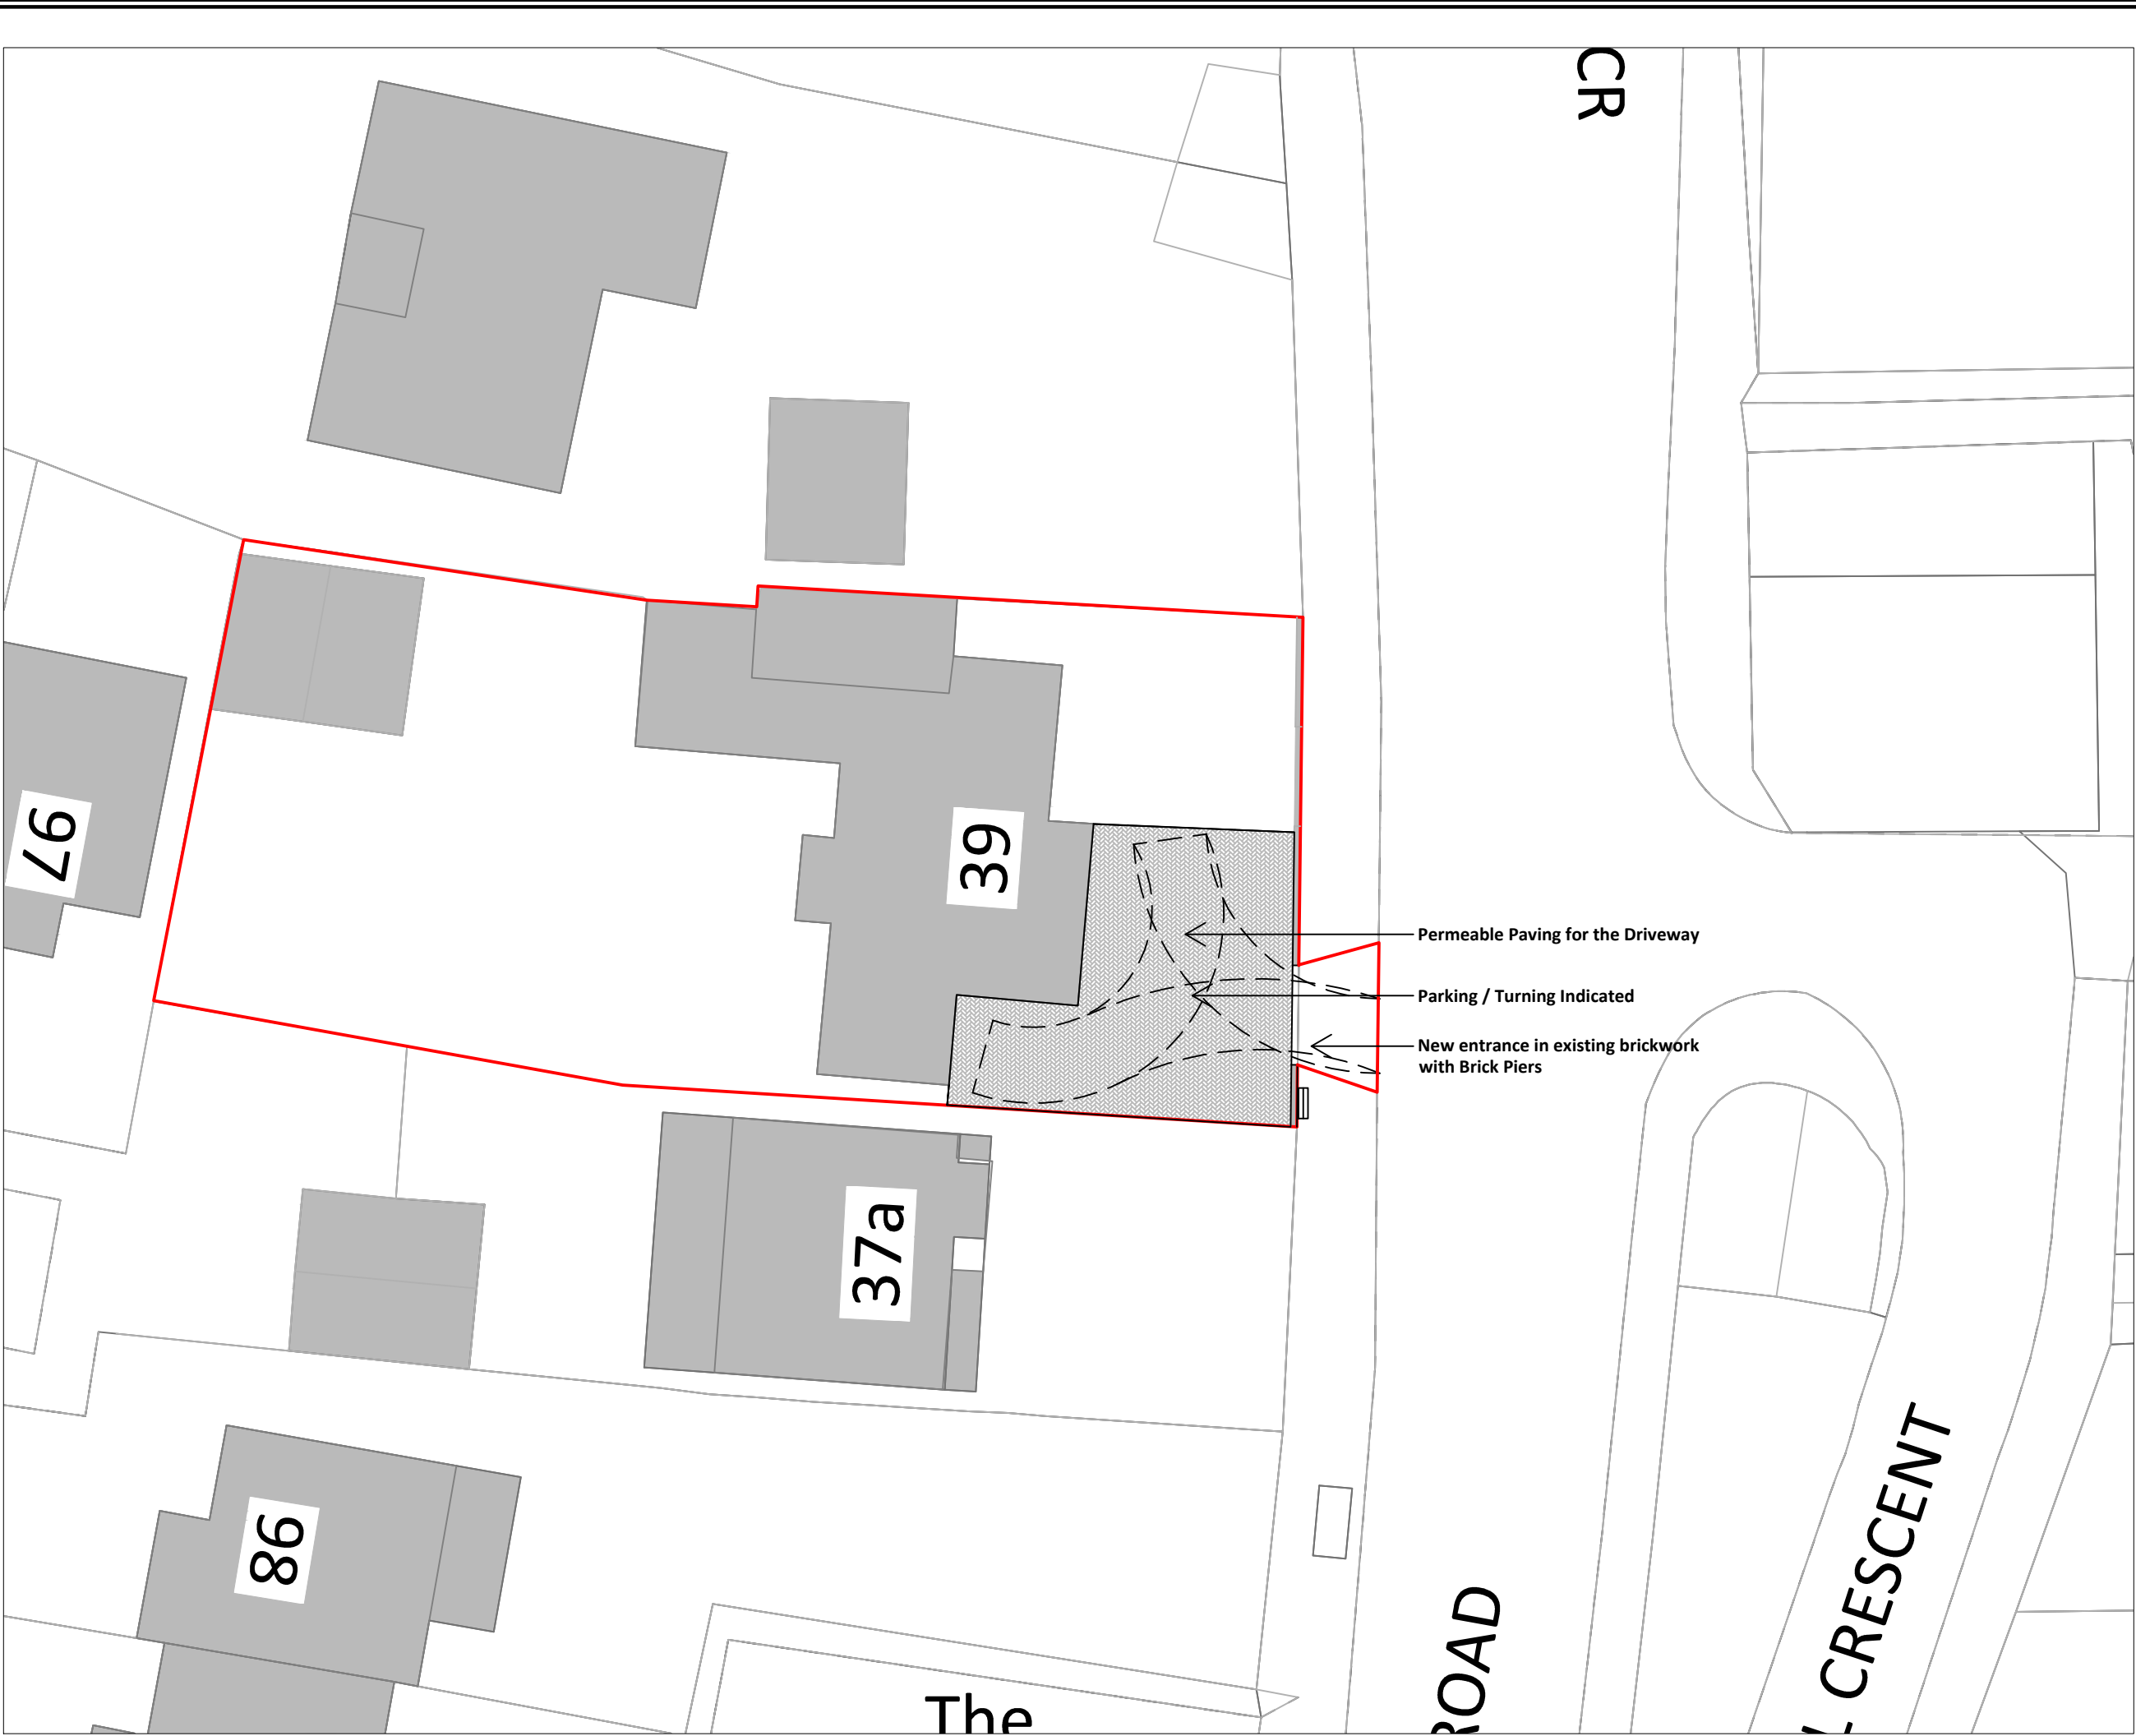

General Notes

All works to be carried out to the satisfaction of the local authority and should comply with current building regulations, relevant British standards, codes of practice, manufacturer's instructions / recommendations, NHBC recommendations and good building practices

All dimensions are to be checked on site prior to work commencing and any discrepancies notified to the client


Do not scale the drawings

All local authority approvals to be given in writing before any works start on site otherwise all work will be done at the clients own risk

The drawings are to be used for pricing and local authority approval purposes only and guidance to the contractor.

Any suspected omissions or discrepancies on the drawings should be notified to the client before work commences on site

Maps are provided by Streetwise Maps Ltd
© Crown Copyright. Licence Number 100047474

 

C	Red line amended as requested	JP	--	28/10/14
B	Revised to Client Comments	JP	--	22/10/14
A	First Issue	JP	--	16/10/14
Rev.	Description	Drw	Chk	Date

Client Julian Curry	
Project 39 London Road Purbrook, Waterlooville PO7 5LF	
Title Site Plan	
Drawing Number 1748-100	Revision C
Scale 1:200 / A3	