



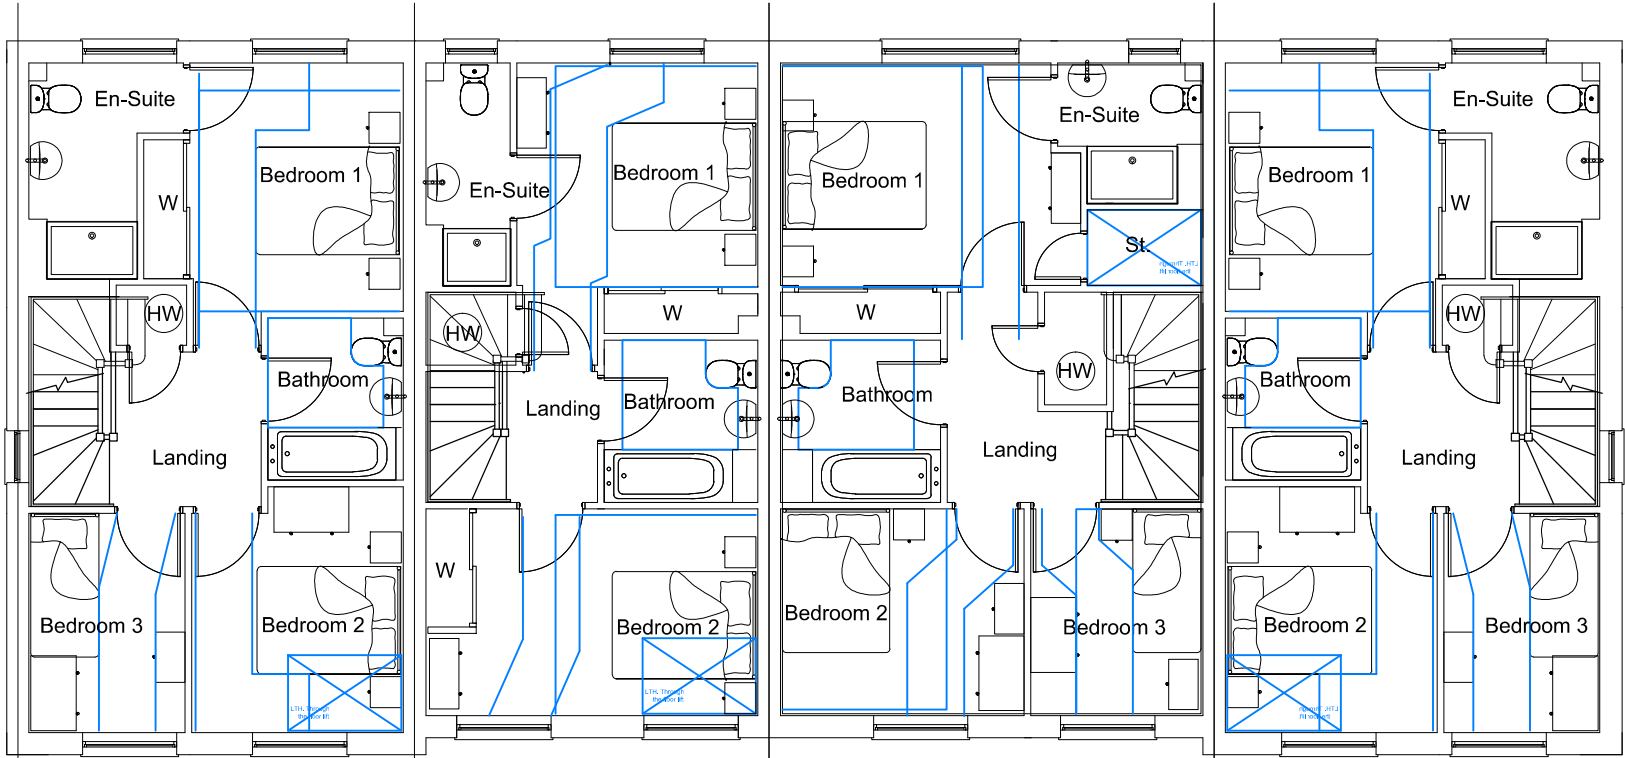

First Floor Plan

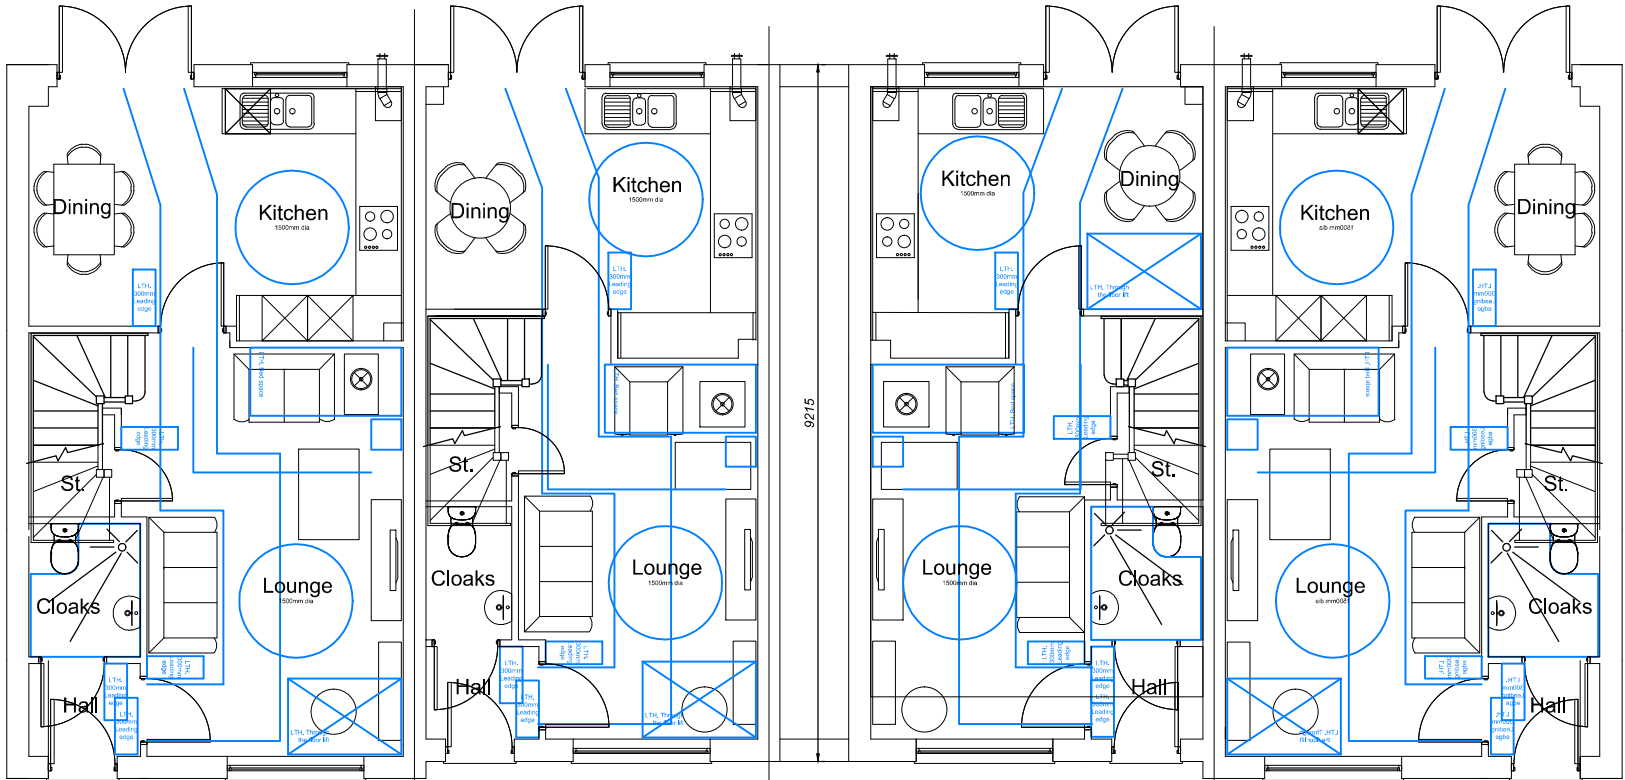

Ground Floor Plan

Housetype	MAL	Variation	LTH	Housetype	LED	Variation	LTH	Housetype	LED3	Variation	LTH
Bedrooms	3	Persons	5	Bedrooms	2	Persons	4	Bedrooms	3	Persons	5
Sq.ft	944	Sq.m	87.69	Sq.ft	815	Sq.m	75.75	Sq.ft	926	Sq.m	86.07



NOTES				
Permission is granted to scale from this drawing for the purpose of Local Authority Planning Approval only. In all other circumstances DO NOT scale from this drawing. Please contact this office for any additional information required.				
Contractors, Sub Contractors and Suppliers are to check all relevant dimensions and levels of the site and building before commencing any shop drawings or building work. Any discrepancies should be recorded to the Architect.				
Where applicable this drawing is to be read in conjunction with the Consultants' drawings.				
This drawing is the copyright of Tetlow King Ltd ©. All rights reserved.				
Ordnance Survey Data © Crown Copyright. All rights reserved. Licence No. 100007359 Plots would be built in the alternative of brick or render notwithstanding the 'illustrative' notation of elevational details on the plot layout.				
REV	DESCRIPTION	DATE	AUTH	CHK'D

PLANNING

TETLOW KING
 ARCHITECTS - URBAN DESIGNERS - SUSTAINABILITY CONSULTANTS
 Building 300, The Grange, Romsey Road, Michelmersh, Romsey, Hampshire, SO51 0AE
 Tel: 01794 367703 Fax: 01794 513517 Web: www.tetlowking.co.uk

PROJECT
Berewood, Phase 2
 Waterlooille
 For: Redrow Homes (Southern)

DRAWING
Plots 136-139, 162-165
Floor Plans
Lifetime Homes

SCALE	DATE	AUTHOR	CHK'D
1:100 @ A3	Dec 2013	ND	
JOB NO.	DRAWING NO.	REV	
REDR130524	P136-139.p		