


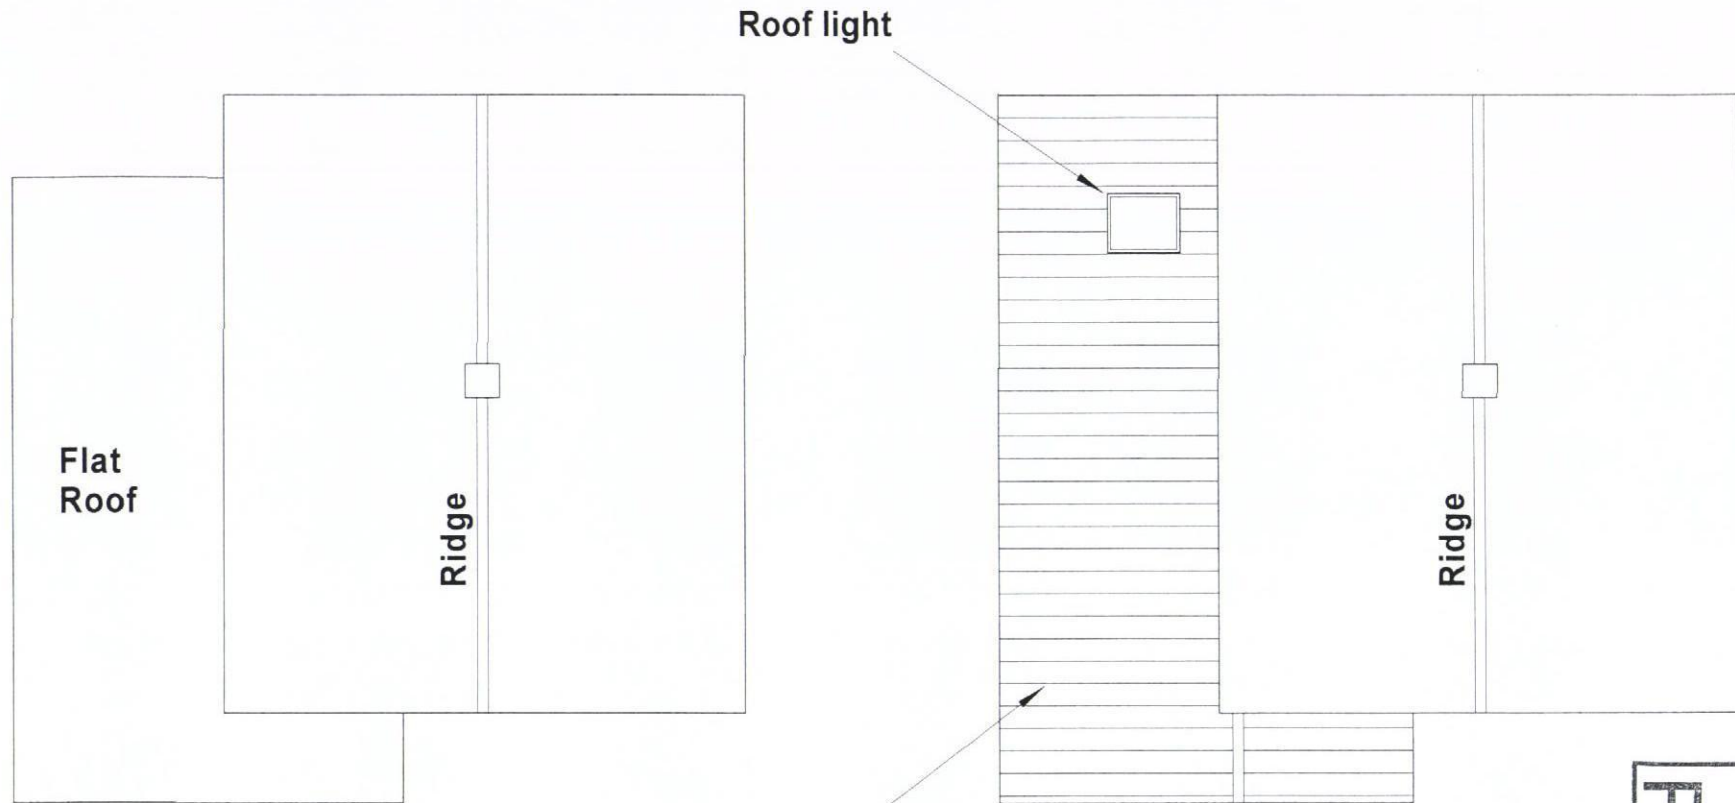

Existing Roof Plan


Proposed Roof Plan

0 1 2 3 4 5 6 Metres

Scale 1 : 100 @ A4

Notes

1. Property not within flood plain area.
2. New floor level same as existing floor level.
3. No significant changes in ground level.

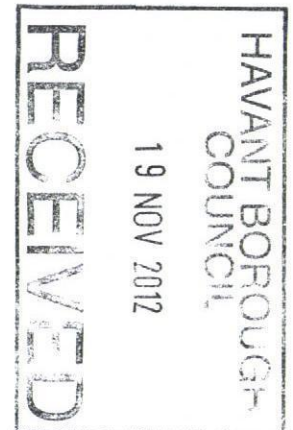

Roof Plans

104 DURLEY AVENUE, COWPLAIN, WATERLOOVILLE.

Drg. No. 06