


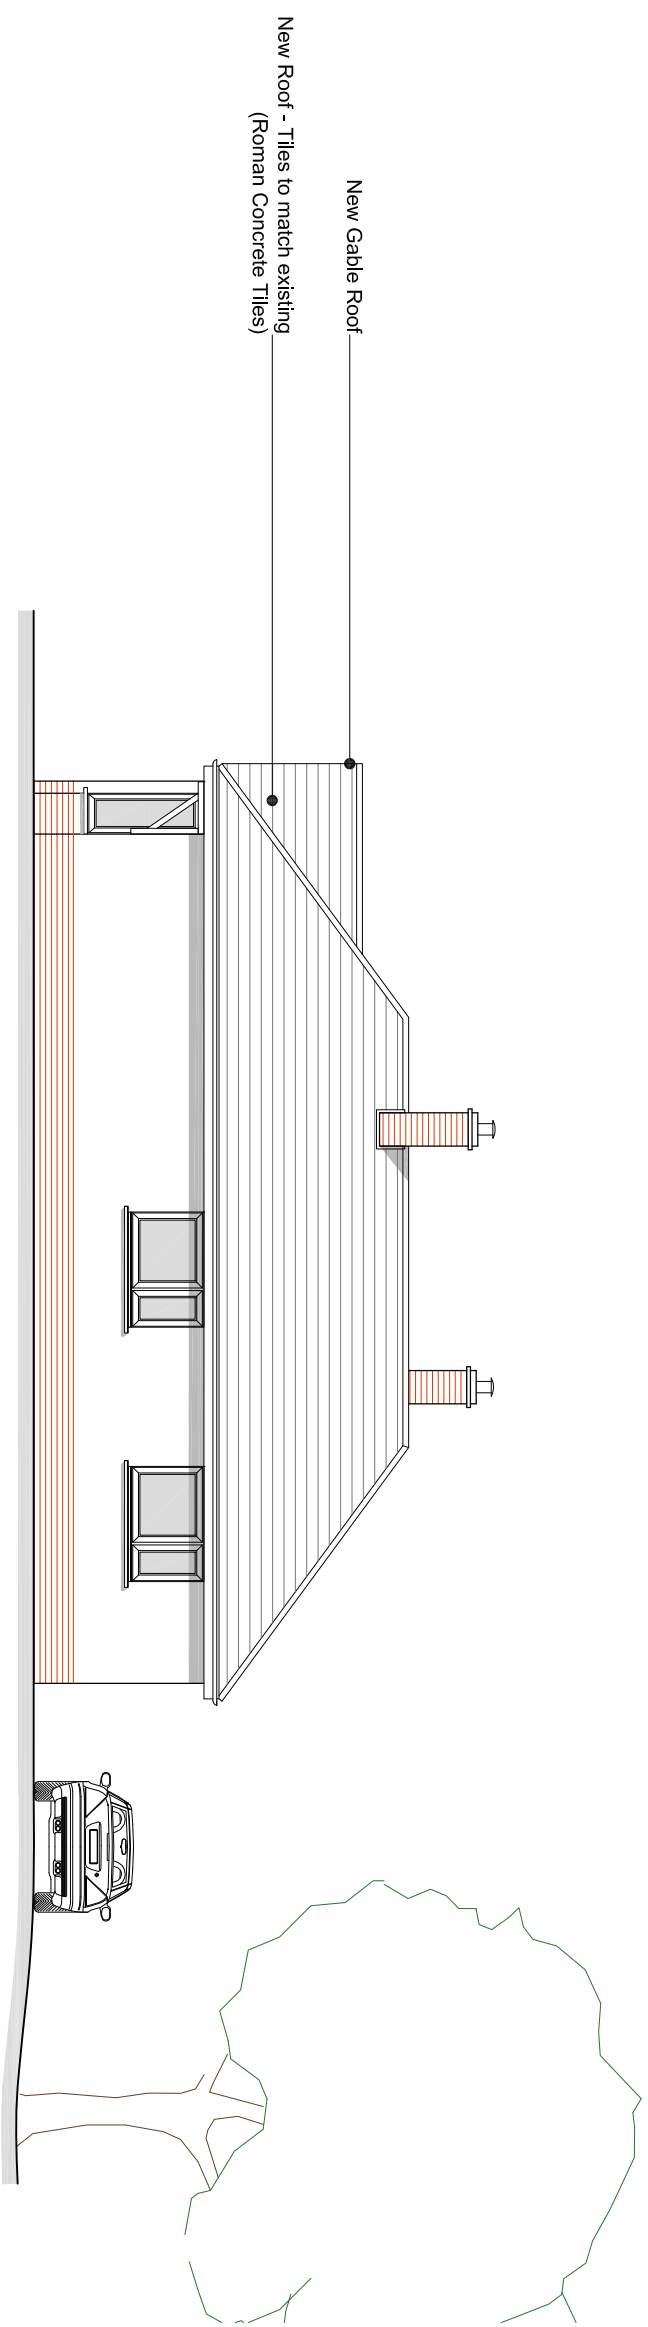

Proposed North Elevation
Scale 1 : 100

Rev	Date	Description	By	FM
A	16.02.15	First Issue	FB	MD

REVISIONS

0

1

1.5

2

3

4

5m

Design Team Studios LLP
Copyright Reserved
Check Dimensions on Site

© Crown copyright and database rights (2015)
Ordnance Survey 0100031673
© Local Government Information House Limited copyright and database rights (2015) 0100031673

DRAWING STATUS:
Planning

REVISION:
A

PROJECT
Alterations and extension to
32 South Road, Hayling Island
CLIENT
Mr & Mrs Friend
Scale @ A3: 1:100
Date: © Feb 2015

Drawn by: FB
Checked by: MD

DRAWING TITLE
Proposed North Elevation
DRAWING NUMBER:
202.P106_A