
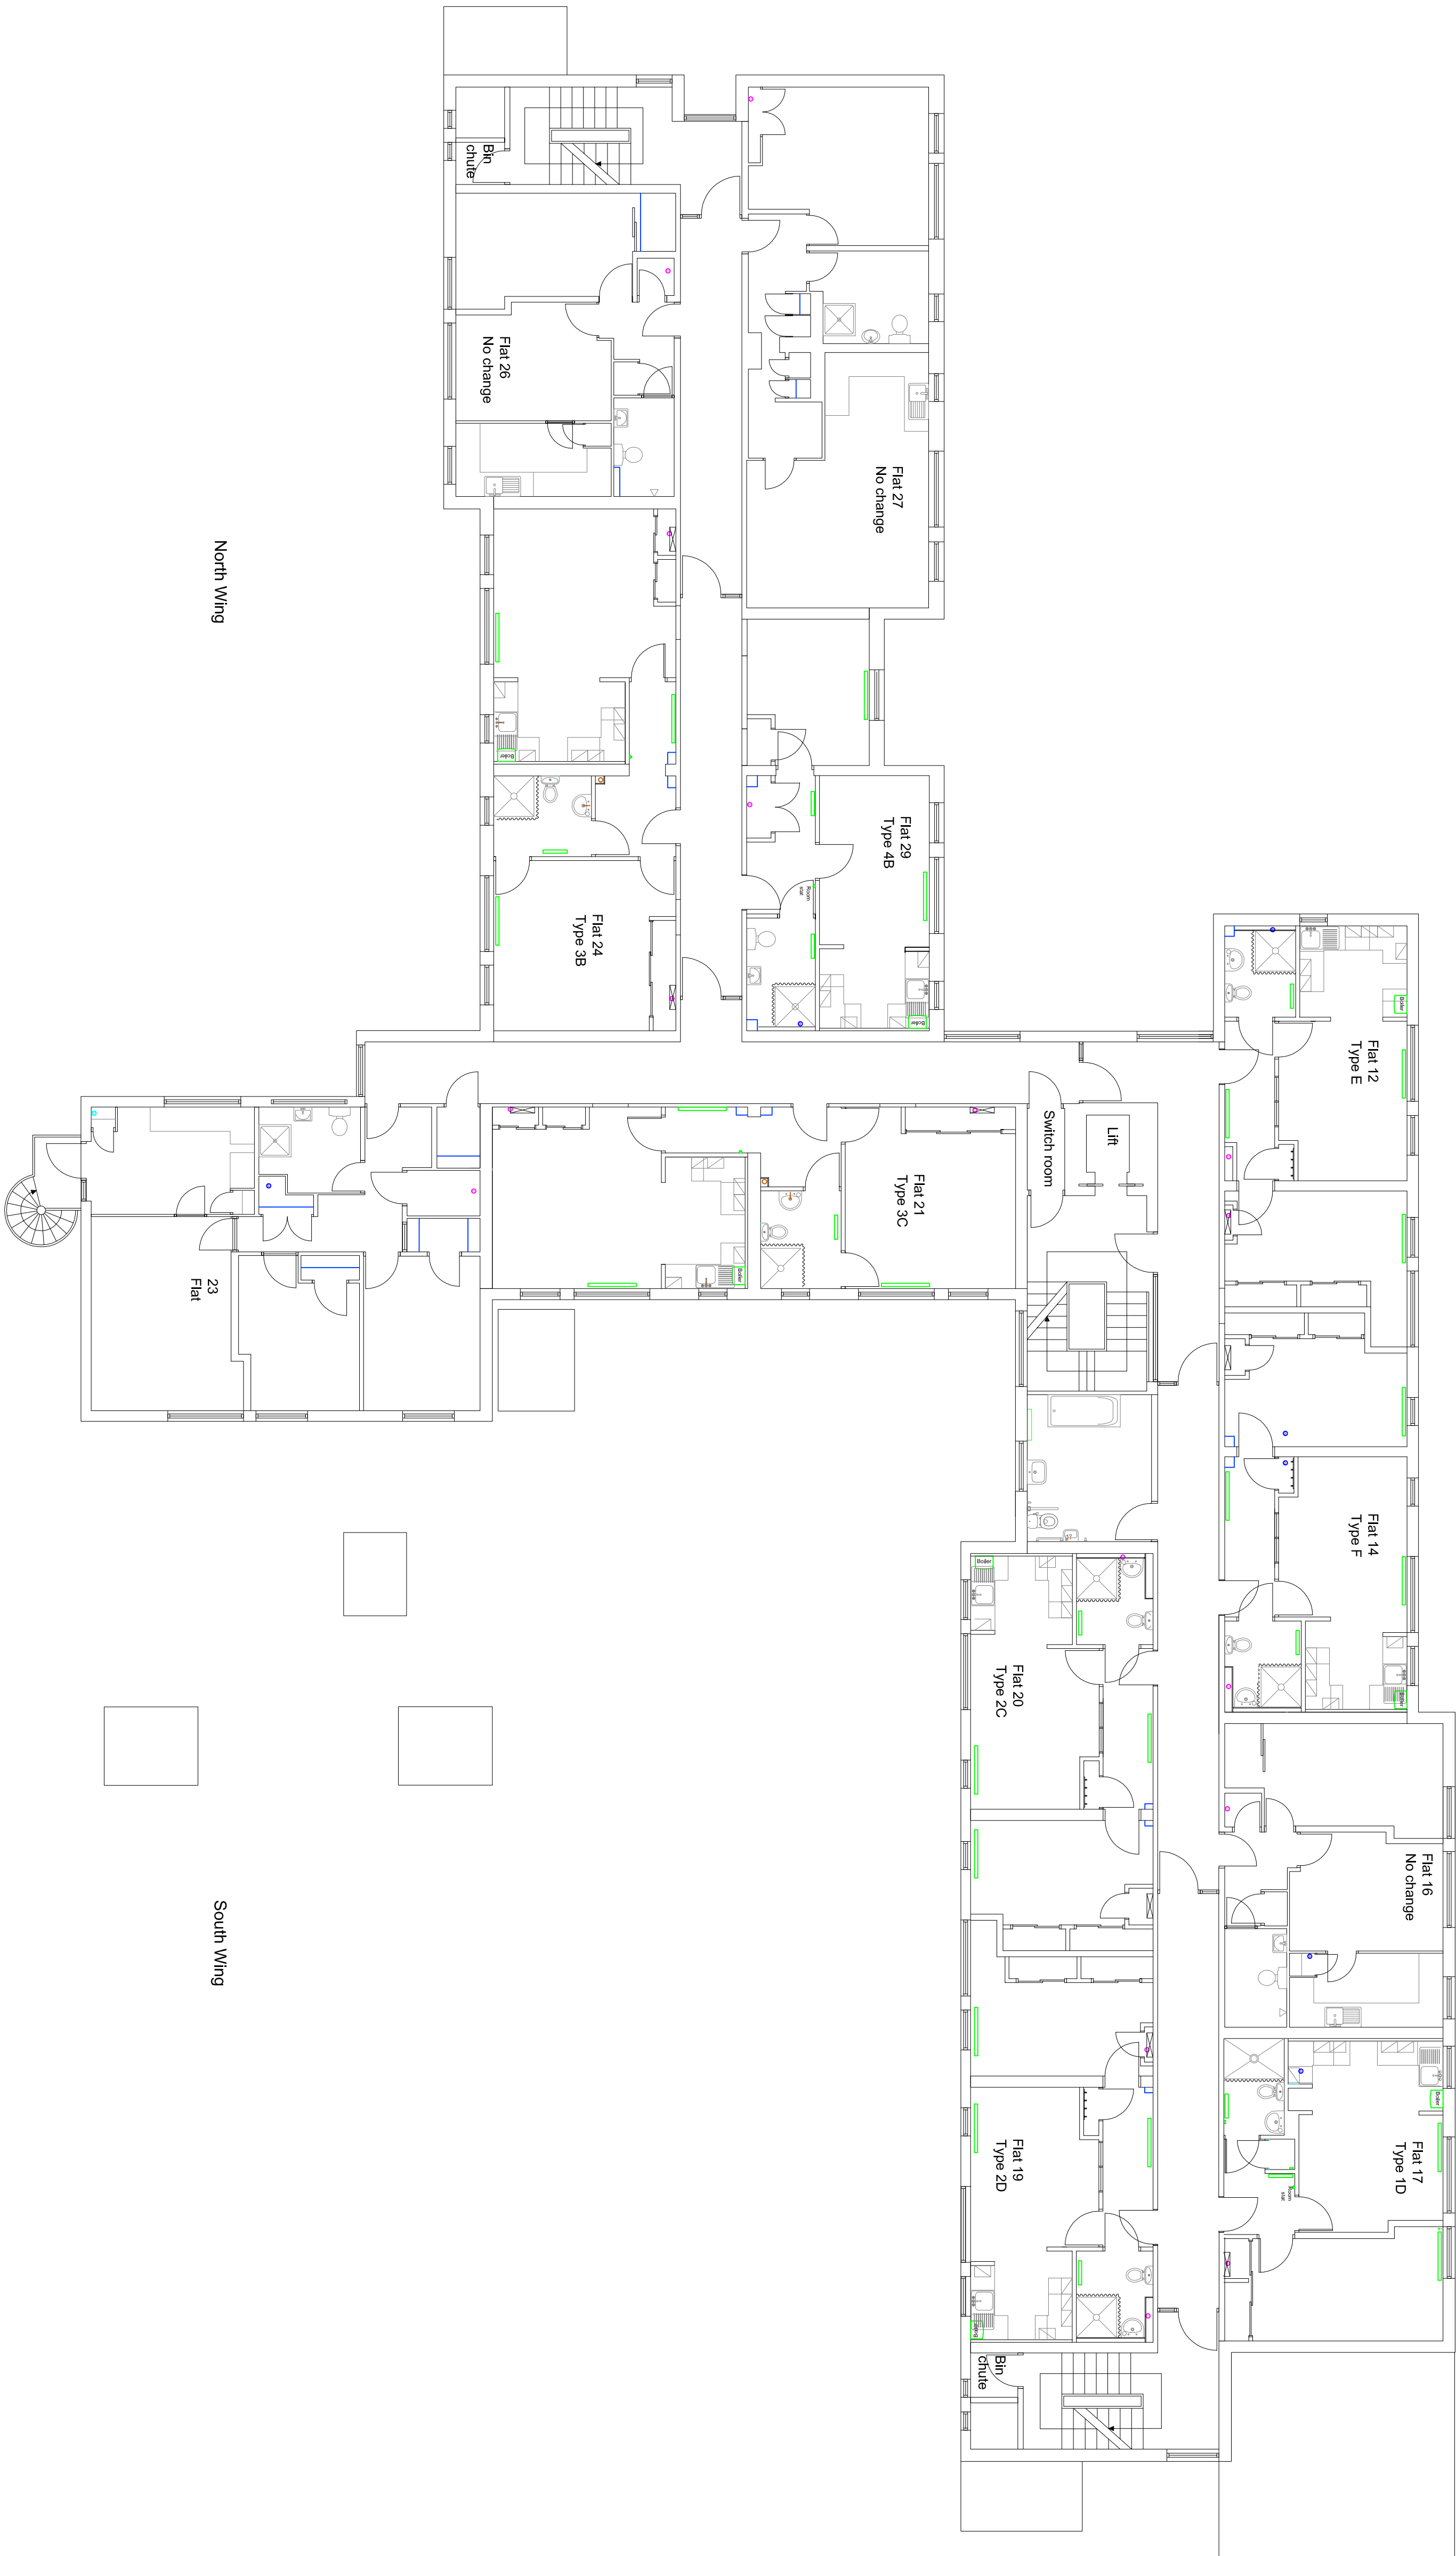


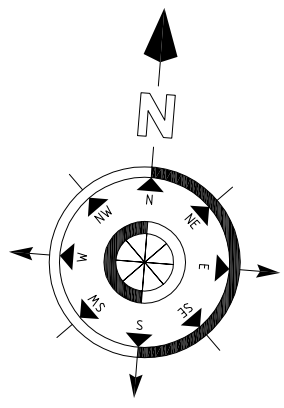

Dwg No.: PFTL04807		Prepared by:	Date:
DATE: Sept 2014			
SCALE: 1:100 @ A1			
DRAWN BY: ST			
CHECKED:			
CLIENT: Peterborough City Council			
PROJECT: ALTERATION AND REFURBISHMENT PROJECT AT CONNORS KEEP ROBIN GARDENS, PO8 8XJ			
TITLE: PROPOSED FIRST FLOOR PLAN			
PARKER TORRINGTON			
COPYRIGHT: The copyright of this document lies with Parker Torrington Limited. No use or copying of this document is permitted without the written consent of Parker Torrington Limited other than for the purposes of copying for contract documentation and for the use of the client.			
Parker Torrington Limited, Church Lane, Peterborough, Cambridgeshire, PE1 1JY. Tel: 01753 620423 Fax: 01753 620424 Email: info@parker-torrington.co.uk			
PLANNING			