




01 Location plan
scale - 1:1250

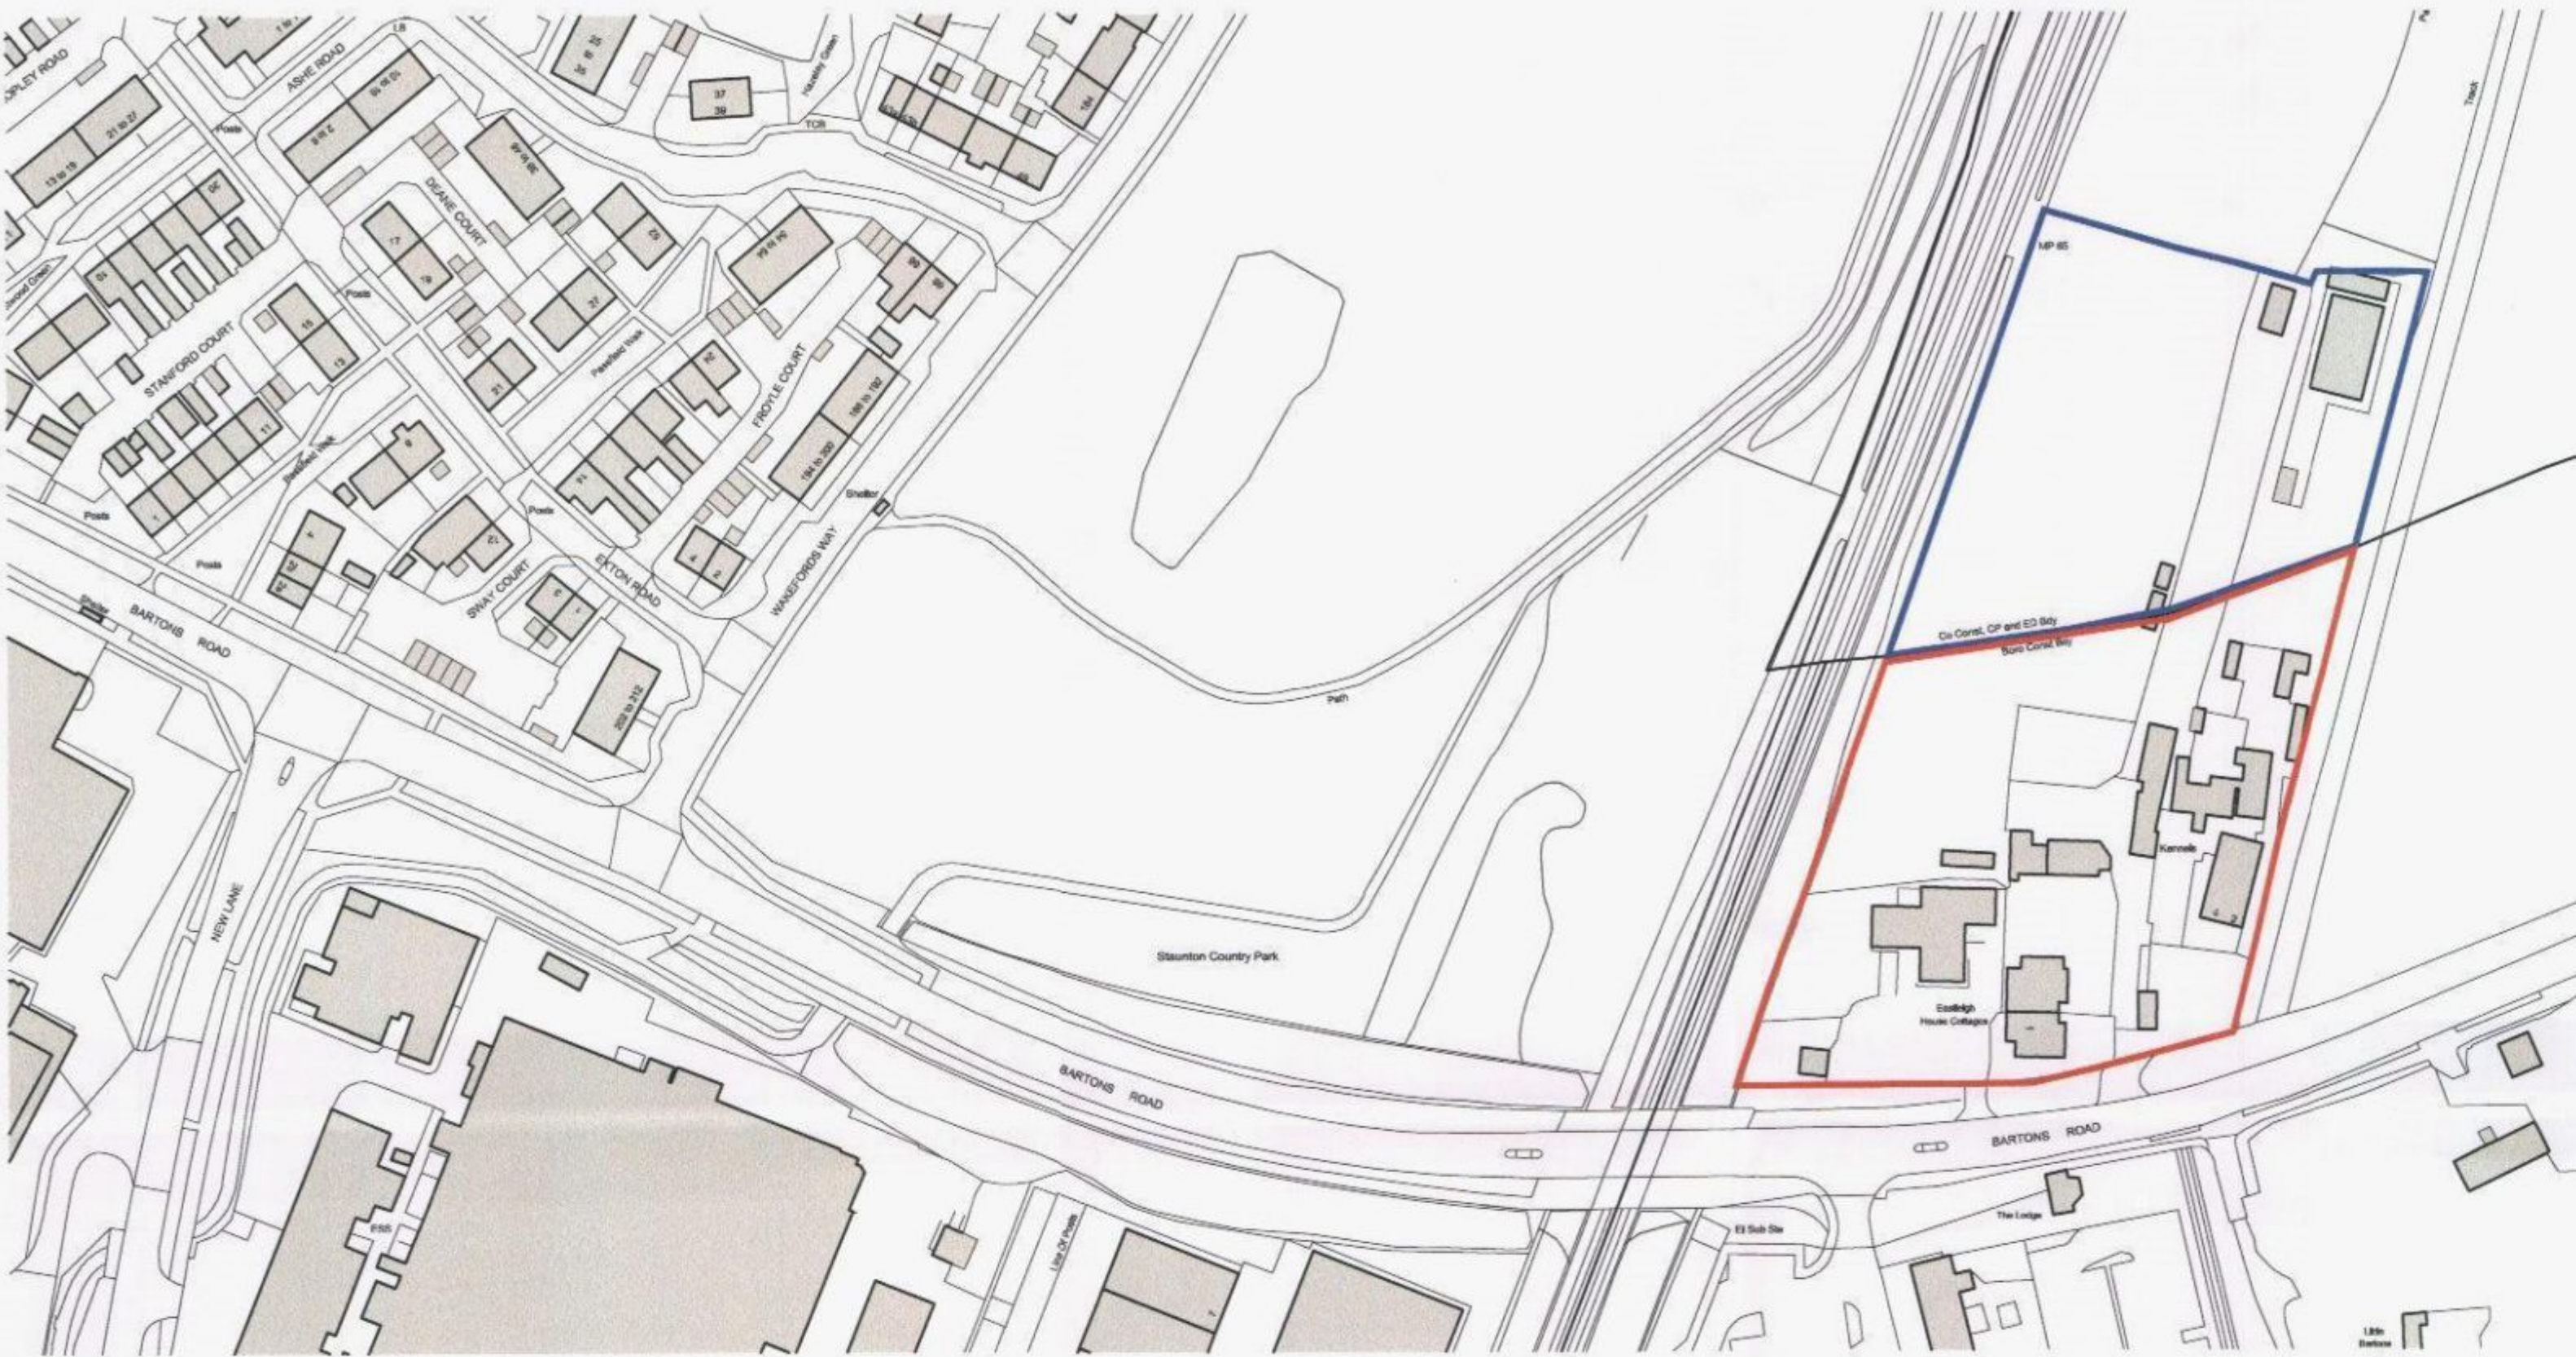

02 Existing Site Block Plan
scale - 1:500

General Notes
Survey of the site and existing buildings as per survey drawings received from Hampshire Land Surveys Ltd received April 2013.
OS data reference licence number 100022432 received July 2014, valid for 12 months only.
All drawings are subject to Local Authority consent.
The details shown are for design intent purposes only and are subject to further design development with suppliers and sub-contractors.
Do not scale off drawings, if in doubt ask.

A 15.08.14 Planning Issue			GR	MD
Rev.	Date	Details	Drawn	Checked
Issued for: PLANNING				
Project/Client:			Project No:	
Bartons Road			14021	
Havant			Dwg No:	
Linden Homes (Southern)			01	
Drawing:			Rev:	
Location & Existing Site Plan			A	
			Scale:	
			Varies @A1	
Drawn By:			Date:	
GR			15.08.14	
Checked By:			Date:	
MD			15.08.14	



0 5 10 15m
Scale 1:500

0 25 50 125m
Scale 1:1250



15 Glasshouse Studios, Fryern Court Road, Fordingbridge
Hampshire, SP6 1QX T: (01425) 655806/653639
© BrightSpace Architects Ltd. Contractors must work only to figured dimensions which are to be checked on site.
Registered Office - 17 Northover Rd, Portsmouth, Hampshire, PO4 8GJ. Registered Number - 0799908