



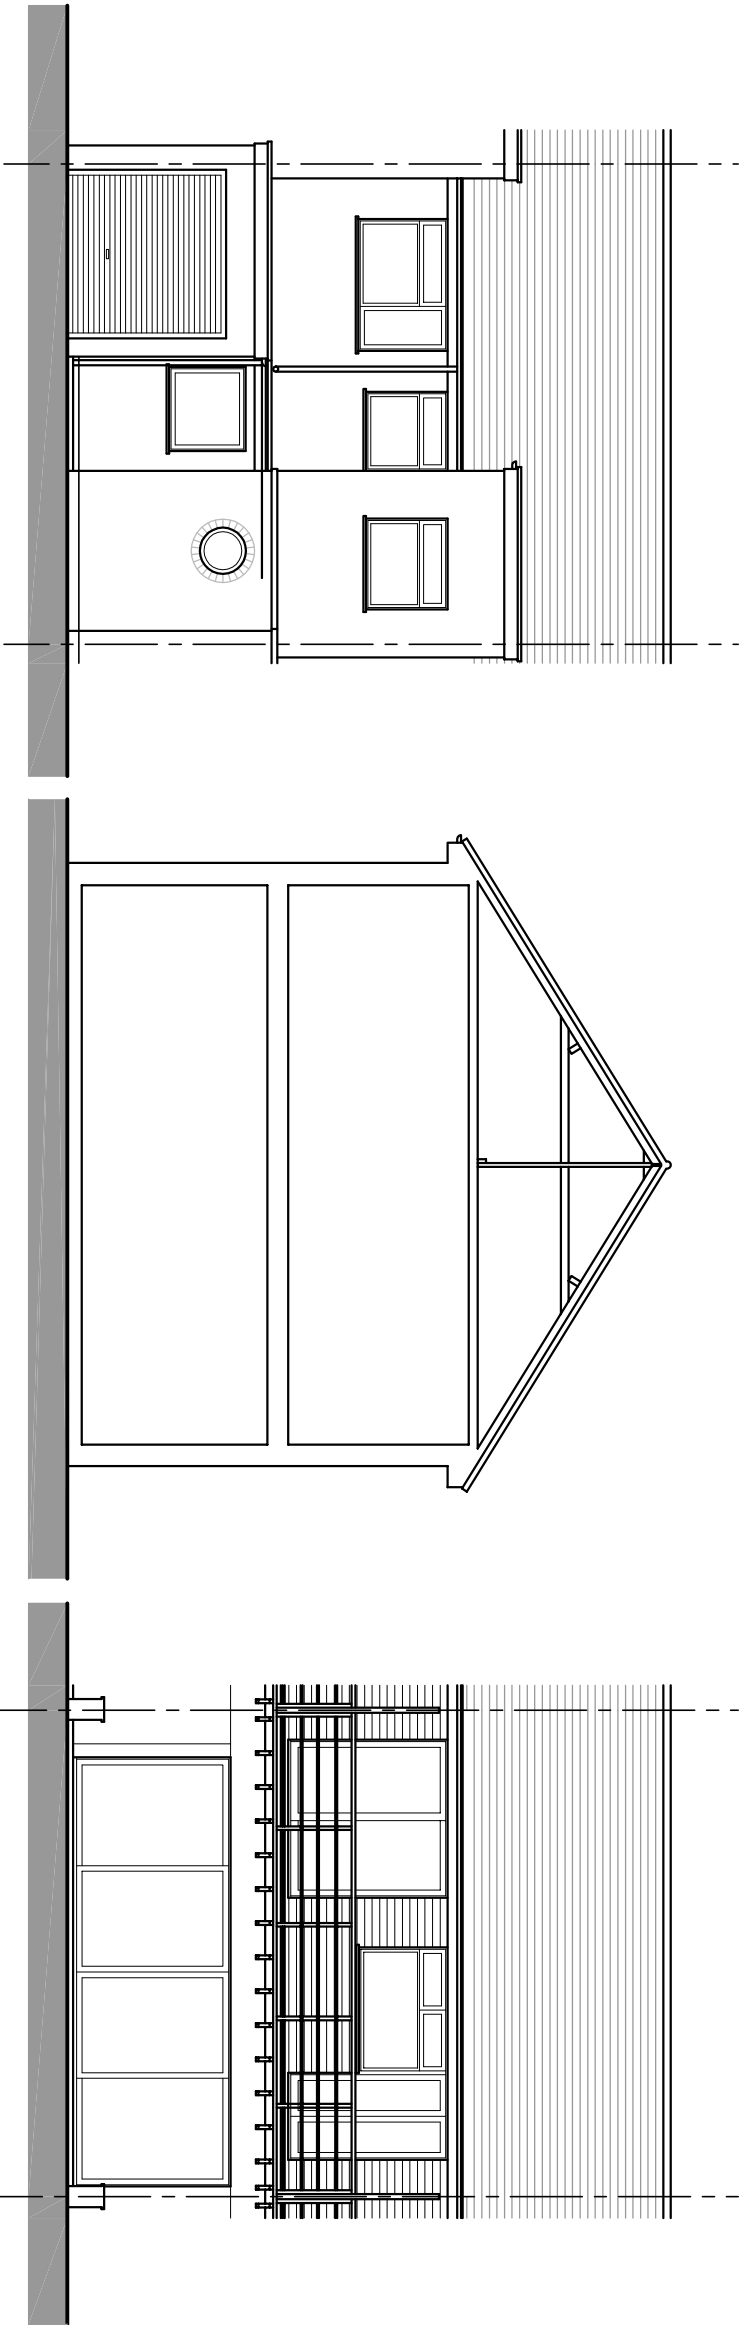


FRONT ELEVATION

SECTION

REAR ELEVATION

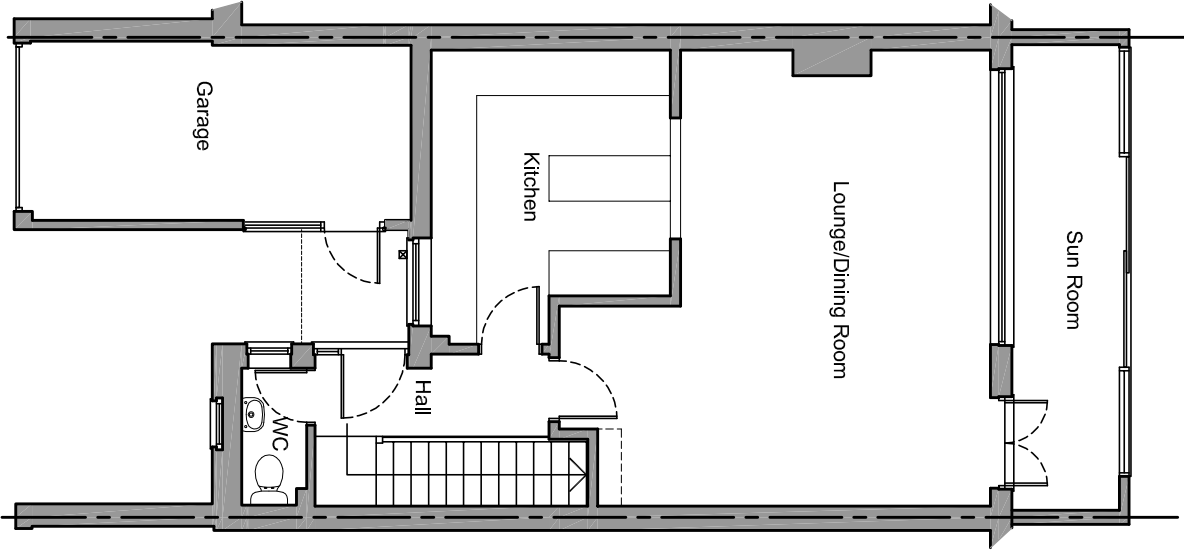

EXISTING GROUND FLOOR PLAN

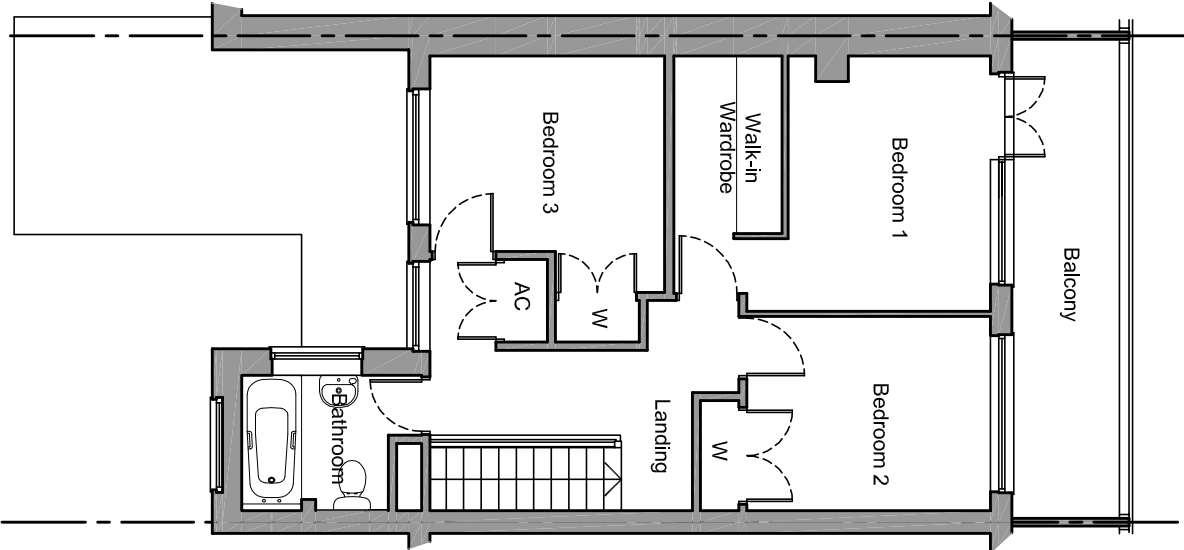

EXISTING FIRST FLOOR PLAN



Client: Mr & Mrs Timms			
Address: 4 Marina Close, Emsworth, PO10 7BG.			
Drawing title: Existing Plans & Elevations			
Scale: 1:100	Date Drawn: 26.11.13	Drawn by: JAS	
Job No: 0158	Dwg No: PL02	Rev: -	
Status: Planning Submission			