



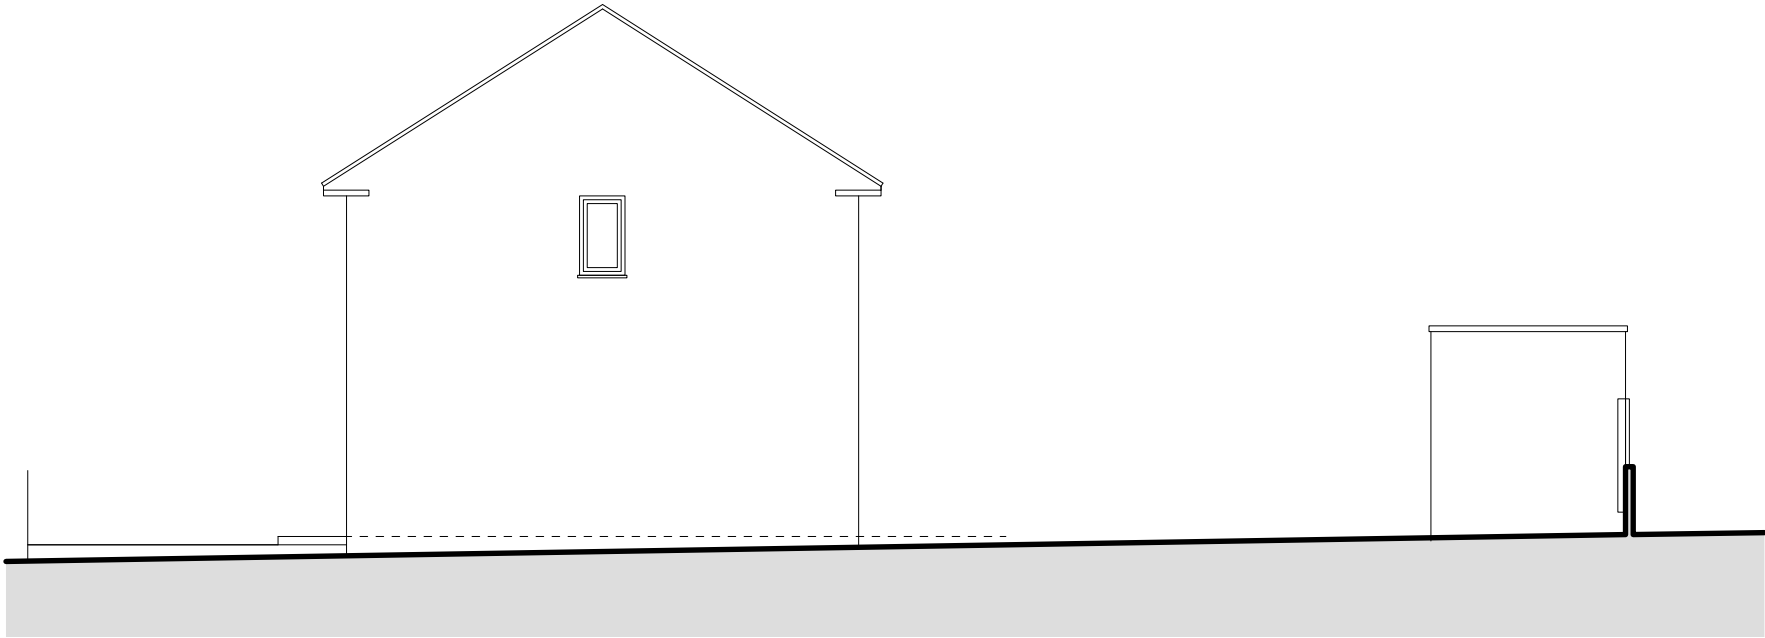


EXISTING SIDE (NORTH) ELEVATION 1:100

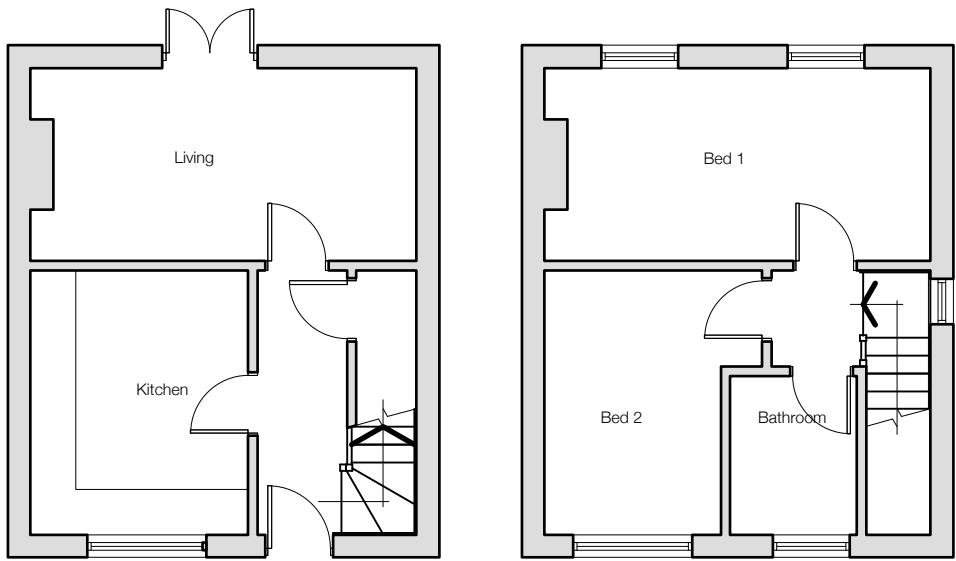

EXISTING GROUND FLOOR PLAN 1:100 EXISTING FIRST FLOOR PLAN 1:100



EXISTING FRONT (EAST) ELEVATION 1:100

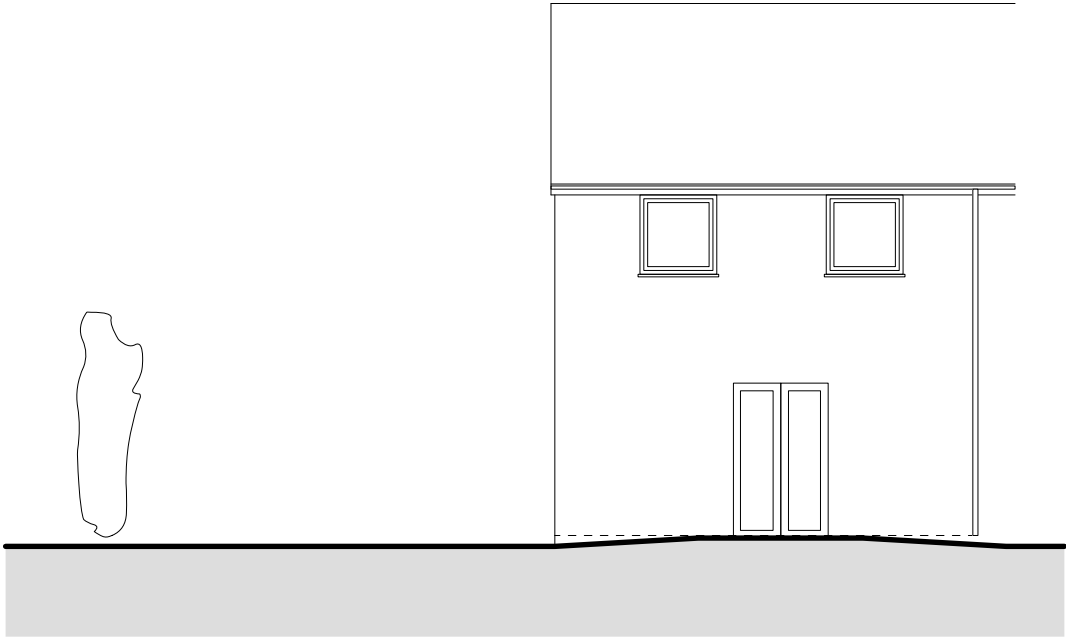

EXISTING REAR (WEST) ELEVATION 1:100

general note

DO NOT SCALE FROM THIS DRAWING.
Scaling only for Local Authority purposes.
Dimensions to be checked on site.
All dimensions are in millimetres unless stated.
This drawing and information displayed is the confidential property of
RMW Associates and shall not be copied or used for any purpose without the written consent of the company.
© RMW Associates.

revision

P1:29/04/14: ISSUED FOR COMMENT
P2:28/07/14: Plans added
P3:31/07/14: Window shown on first floor plan



1:100

RMW Associates
Studio 2 Mary Rose Court Portsmouth Hants PO5 2JD
T: +44(0)77 8066 7466 F: +44(0)70 9286 4487 E: mail@rmw-associates.co.uk

client	drawing title		
Mr Len Coles	PLANNING		
46 Bondfields Crescent	Existing Elevations		
Leigh Park			
Hampshire			
project	scale @ A1	scale @ A3	drawn by
Proposed Side Extension at 67 Bondfields Crescent		1:100	GMP
Leigh Park	date	status	checked by
Hampshire	APRIL 2014	PRELIMINARY	GMP
	drawing no.		revision no.
	151-1001		P3