



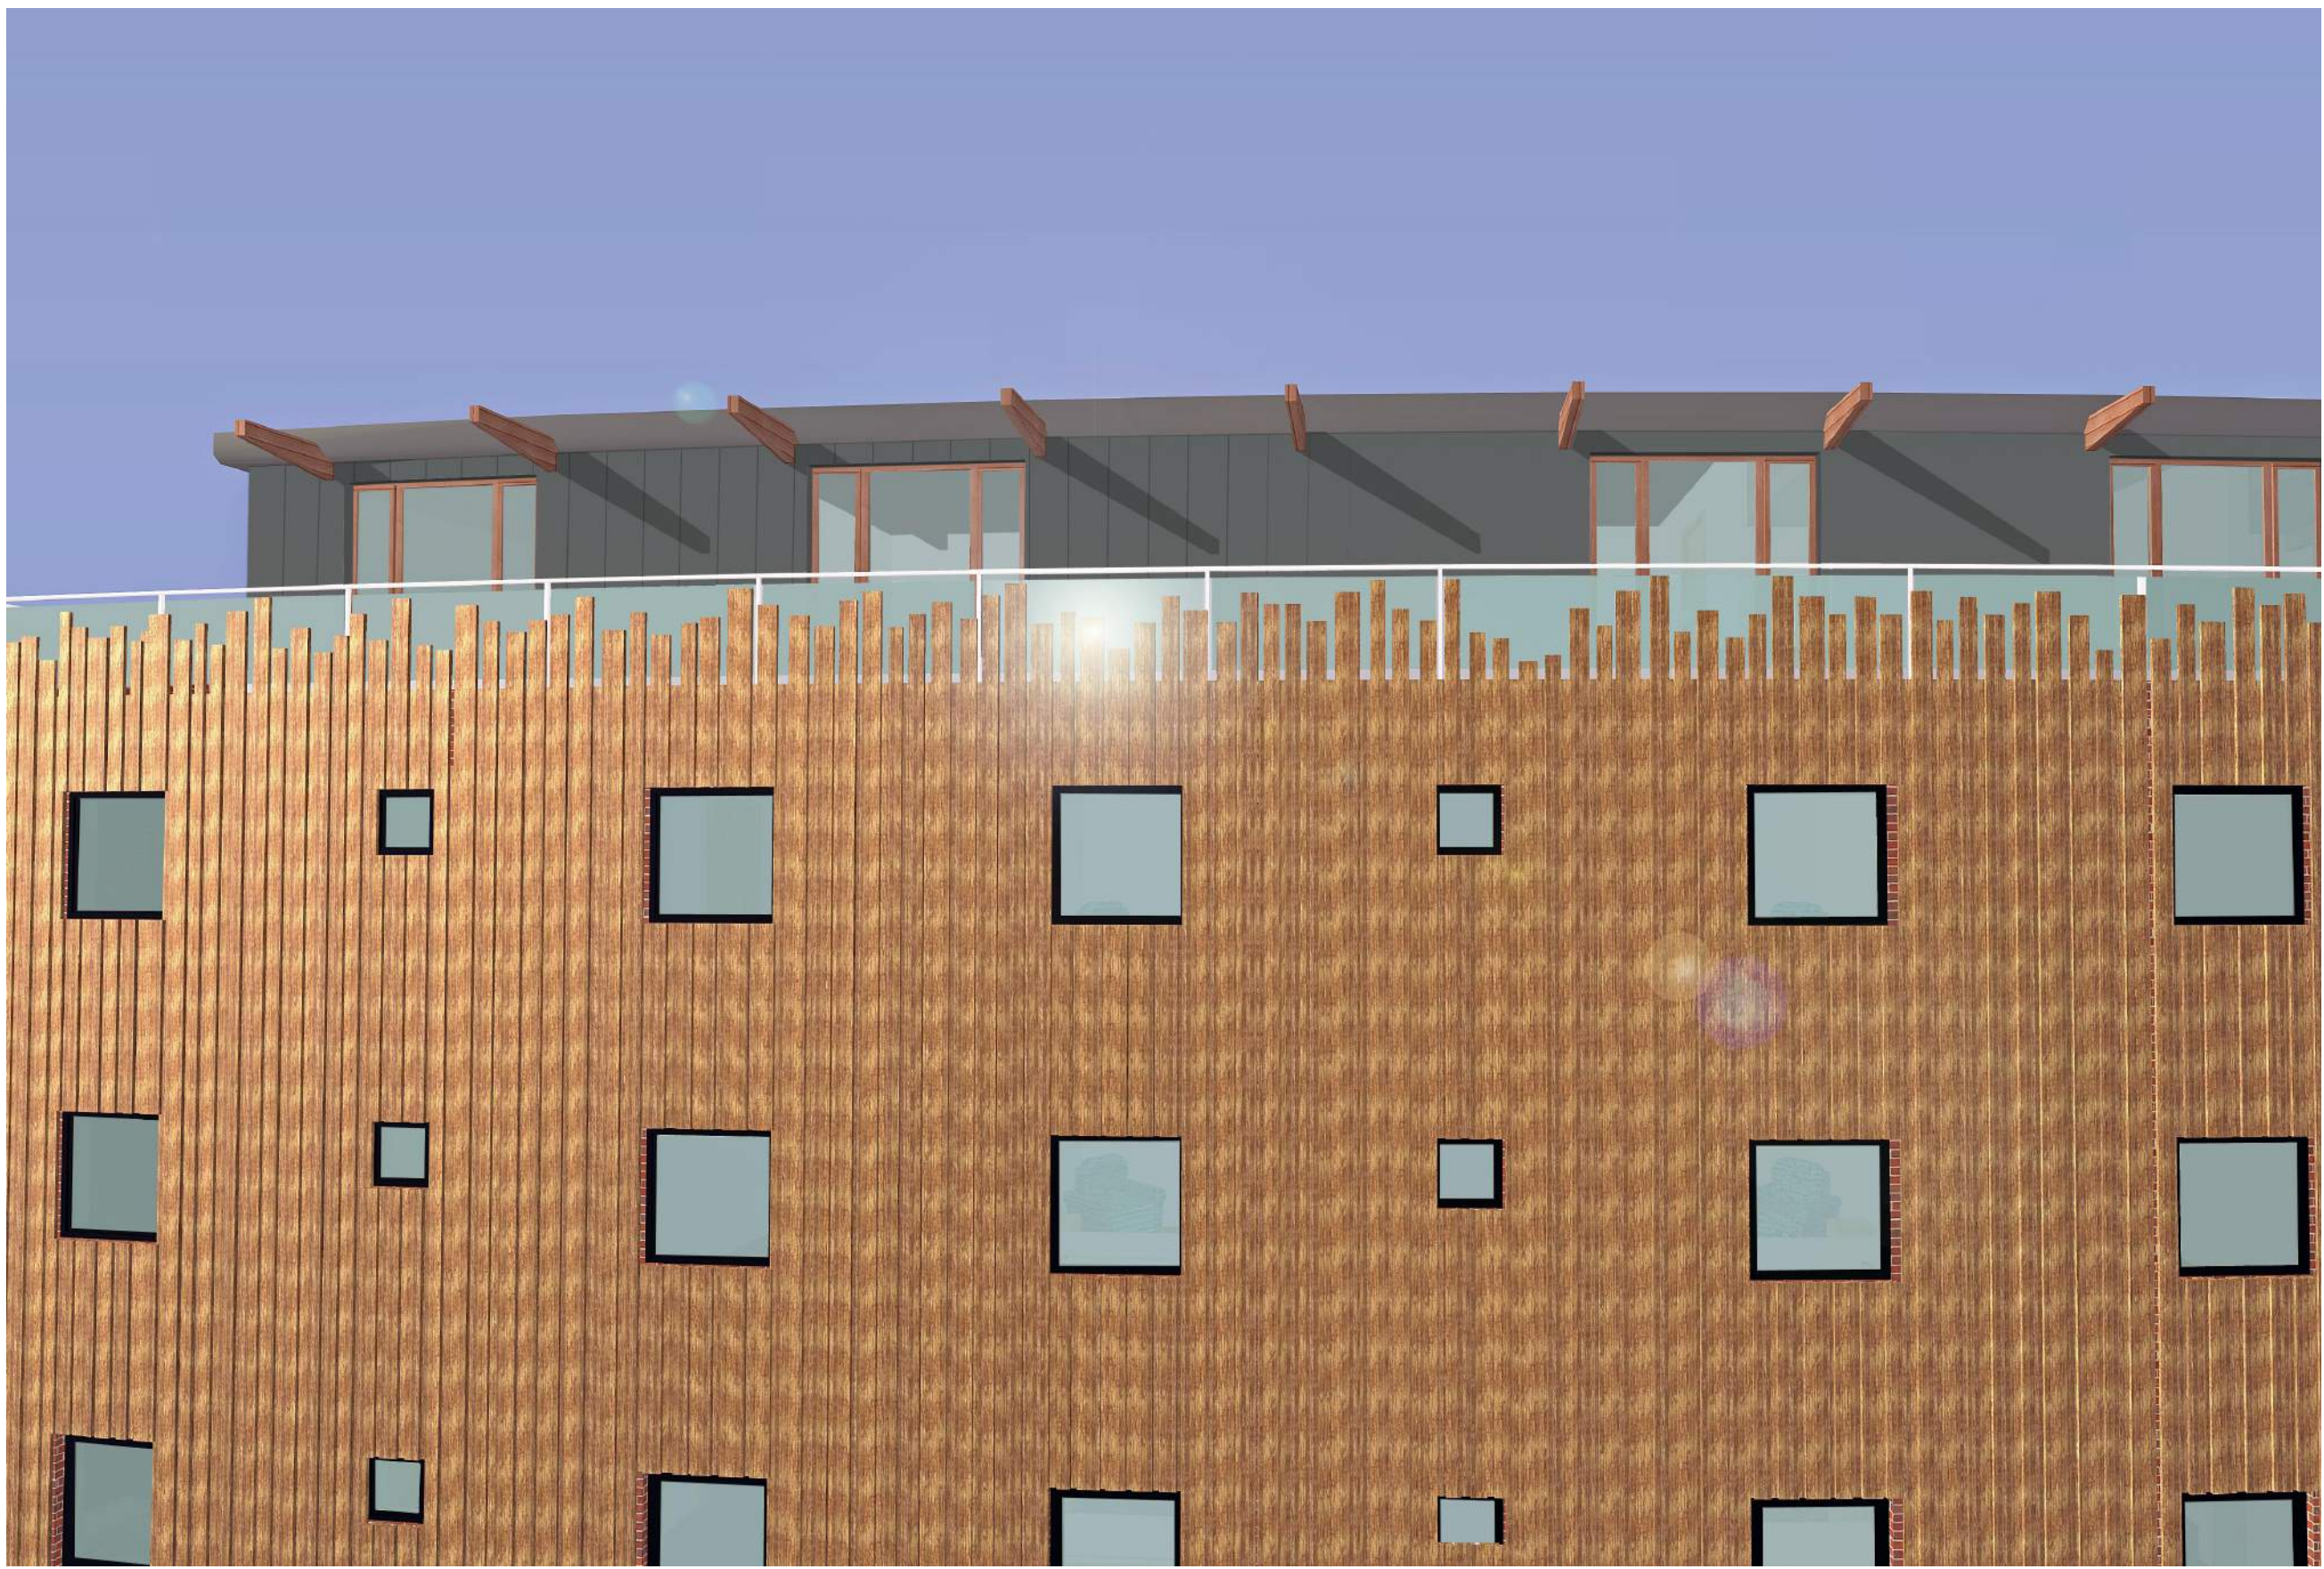

Detail view of North Elevation

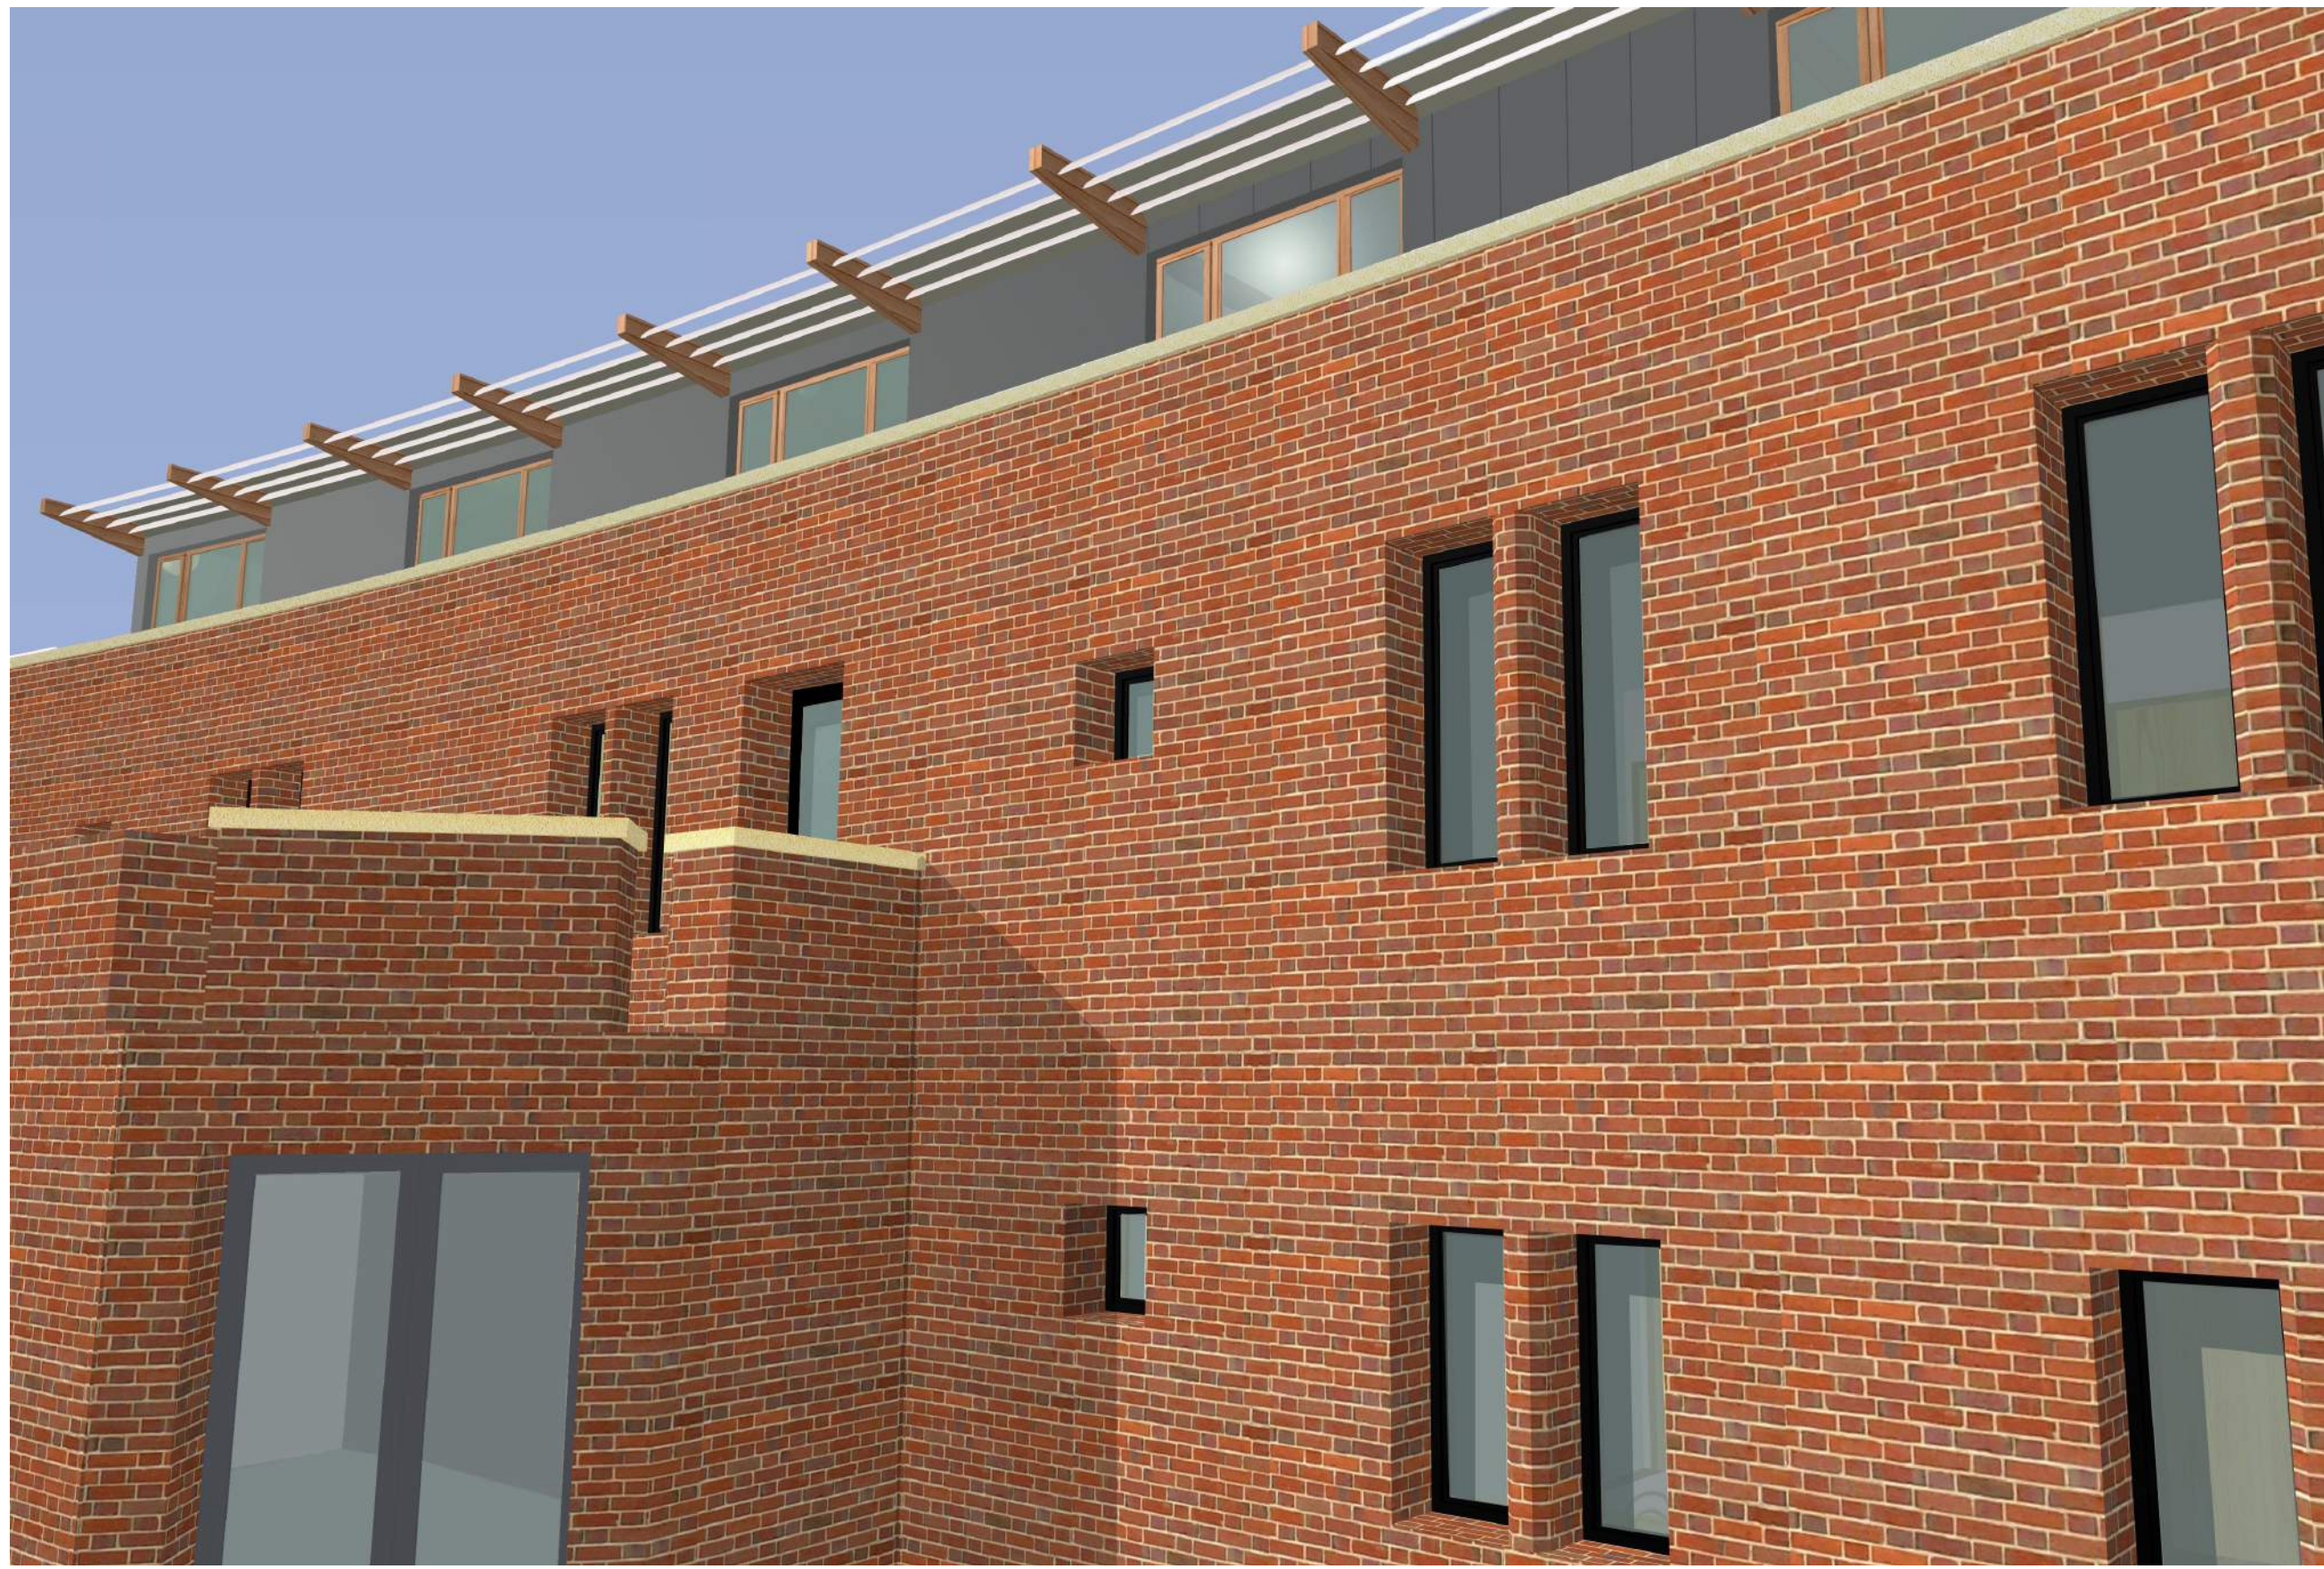

Detail of Brickwork and Windows on South Elevation

1:1


Materials:
 The north elevation is to be clad with a rain screen of Oak strips of varying sizes from 75mm to 175mm wide. To be fixed using screws back to frame with Oak plugs to avoid fixings being visible.
 The South, West and East elevations are faced in thick brickwork (Southern Brick and Tile Horsham Red Multi) Joints in brickwork to be 6mm. Mortar to be a white lime colour to match the existing castle. See site sample panel.
 Brick wall to be capped with stone capping.
 All windows below the terrace level are to be Velfac composite type windows or similar. Dark Grey Powder Coated Aluminium to outside face with warm pre finished timber to inside face.
 Terrace level windows are to be Timber Casement with natural finish.



View from the North East



View from the East

 

revisions & notes: A 09/04/14 ISSUED FOR CLIENT COMMENTS SAB
 B 28/04/14 ISSUED FOR PLANNING SAB

project: EXTENSION TO BELMONT CASTLE
 NURSING HOME
 PORTSDOWN HILL ROAD
 BEDHAMPTON
 drawing name: Material Details
 status: Planning Application
 date: April 14
 scale: N/A
 drawn: SAB



Project No. **4055** drawing No. **1306** rev **B**