


SUPERSEDED

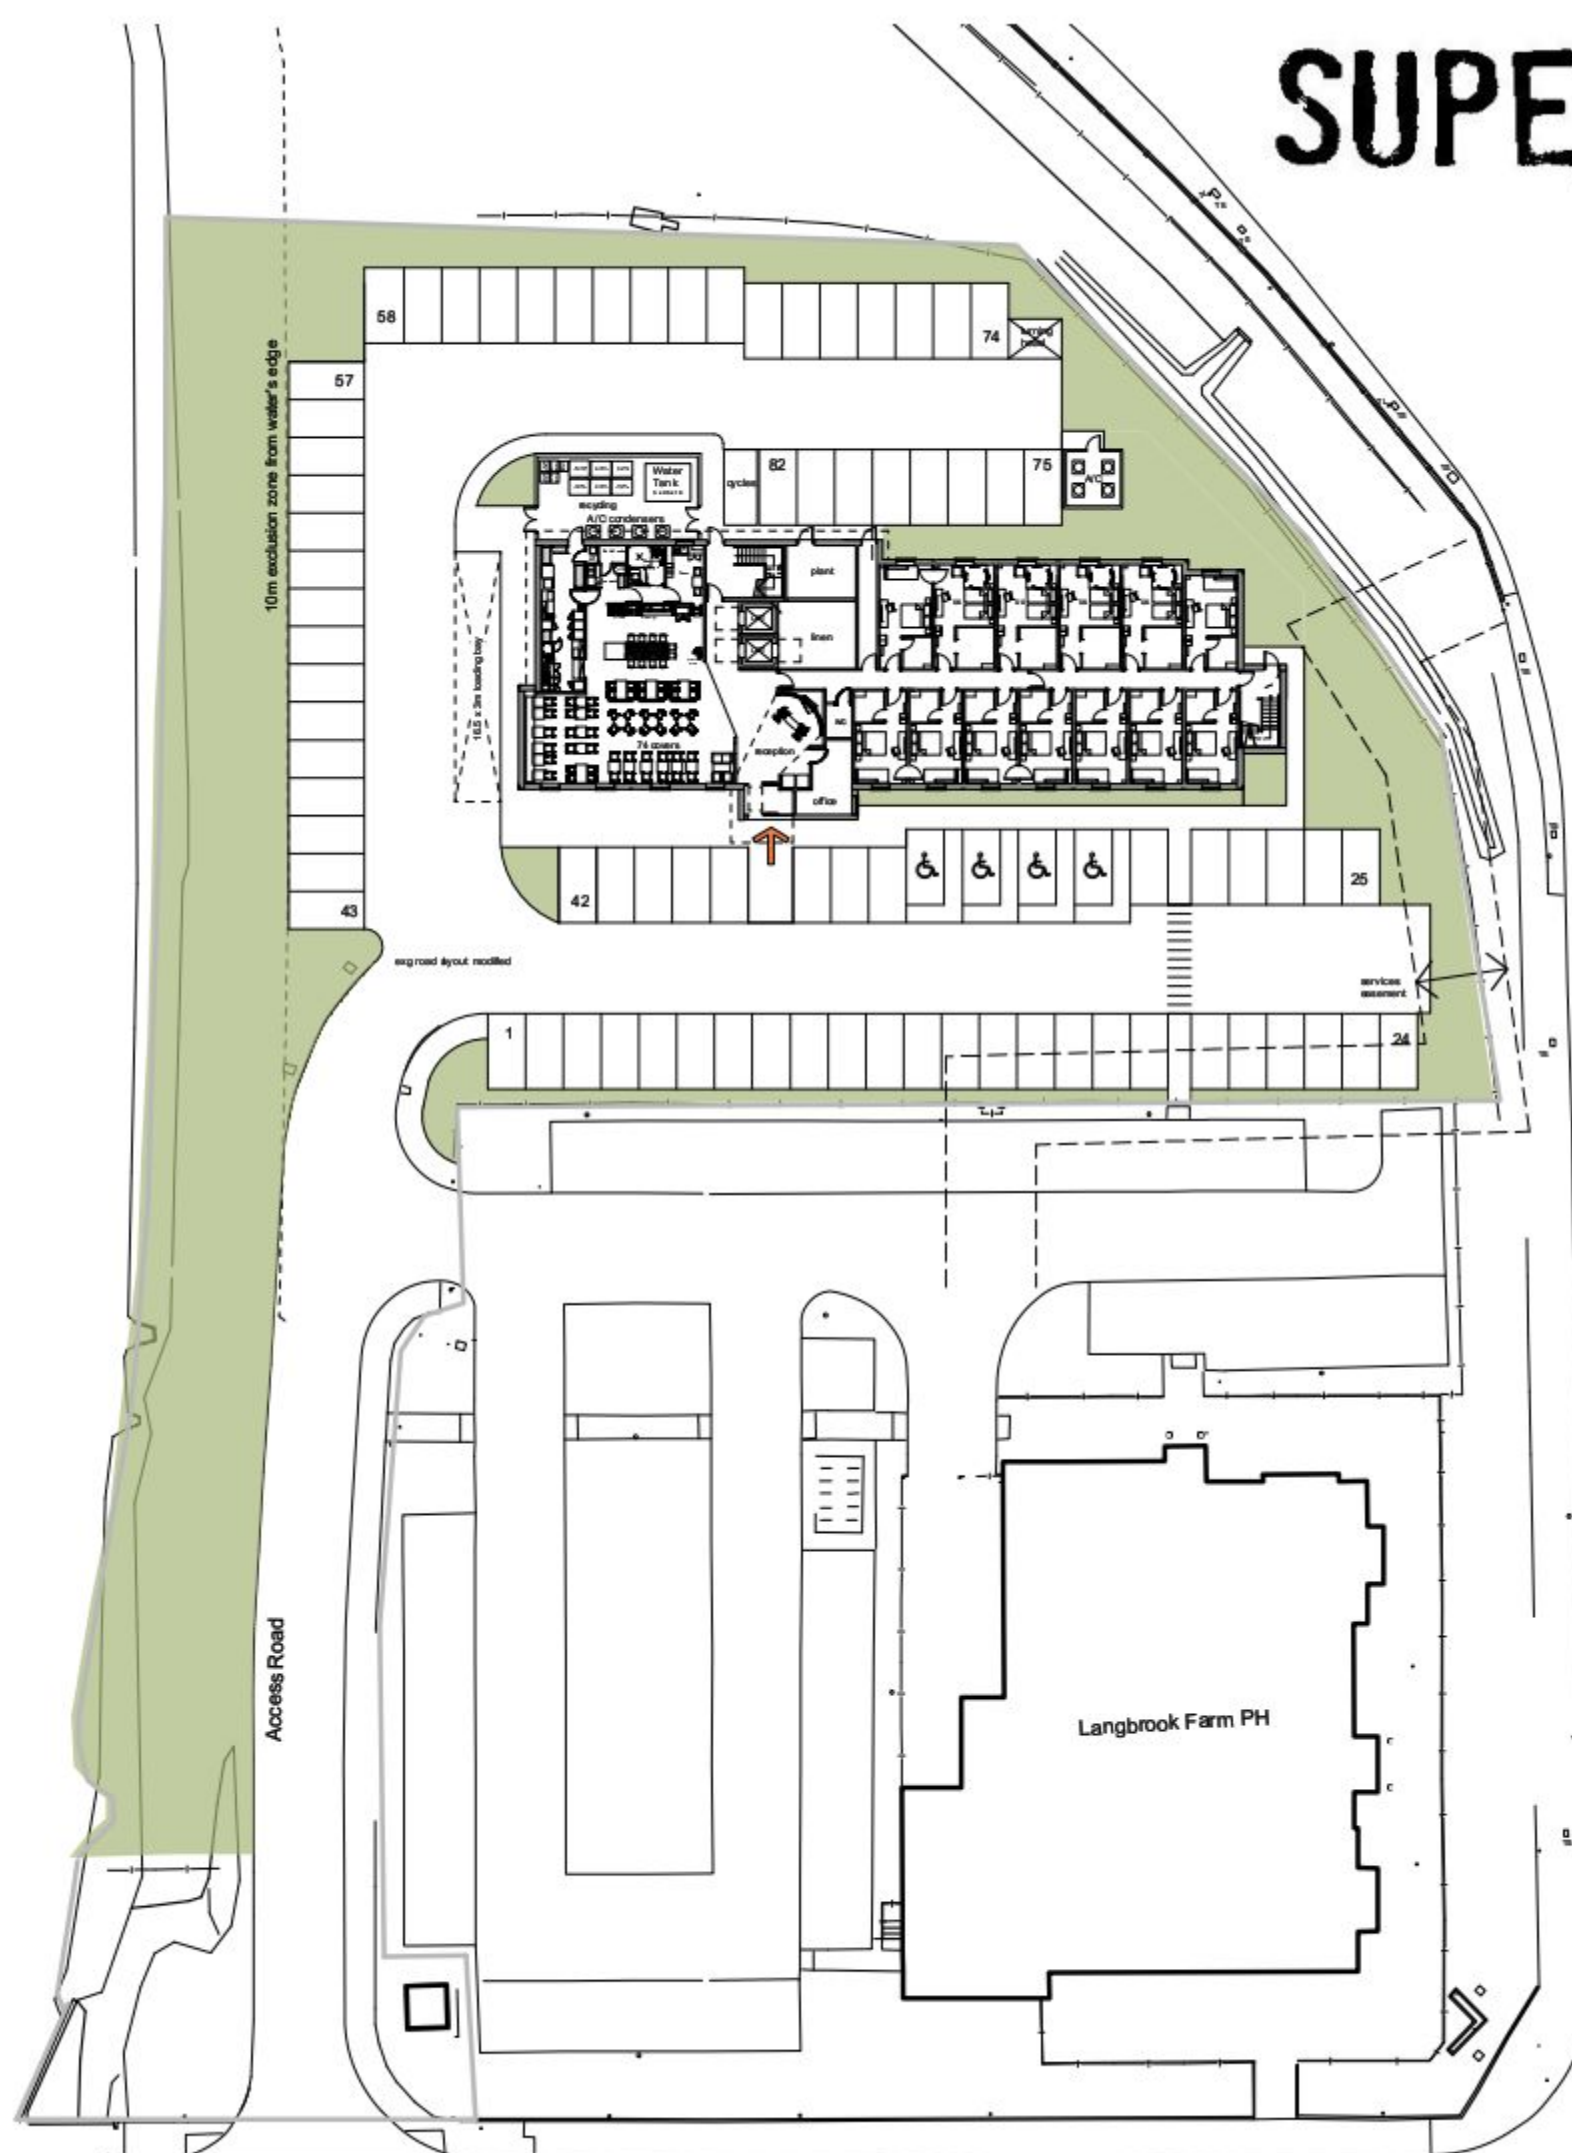

This drawing is the copyright of Axiom Architects. It is for planning application purposes only & may not be reproduced in whole or in part without permission. Drawings edged for planning approval may be reproduced by the Planning Authority in accordance with the Copyright (Material Open to Public Inspection) (Marking of Copies of Plans and Drawings) Order 1990 and must carry the relevant copyright restriction note. Do not scale from drawings.



D	25.11.14	On a Basement notes; Scale Bar added; Building Plan updated	PF
C	06.11.14	Service Yard amended to suit revised footprint	PF
B	30.10.14	Service Yard and Parking layout amended	PF
A	11.9.14	Redrawn	NW
Rev	Date	Description	By
Brooklands Yard Southover High Street Lewes East Sussex BN7 1HU			

Tel 01273 470269
www.axiomarchitects.co.uk

Client
WHITBREAD GROUP PLC

Project
PREMIER INN HOTEL
LANGSTONE ROAD
HAVANT, PO9 1SA

Drawing

PROPOSED SITE PLAN

Scale	Status	Date	Drawn	Checked
1:500 @ A3	planning	11.9.14	nw	

Drawing No.	Revision
-------------	----------

3654/P2 **D**

AXIOM
ARCHITECTS