






FRONT ELEVATION

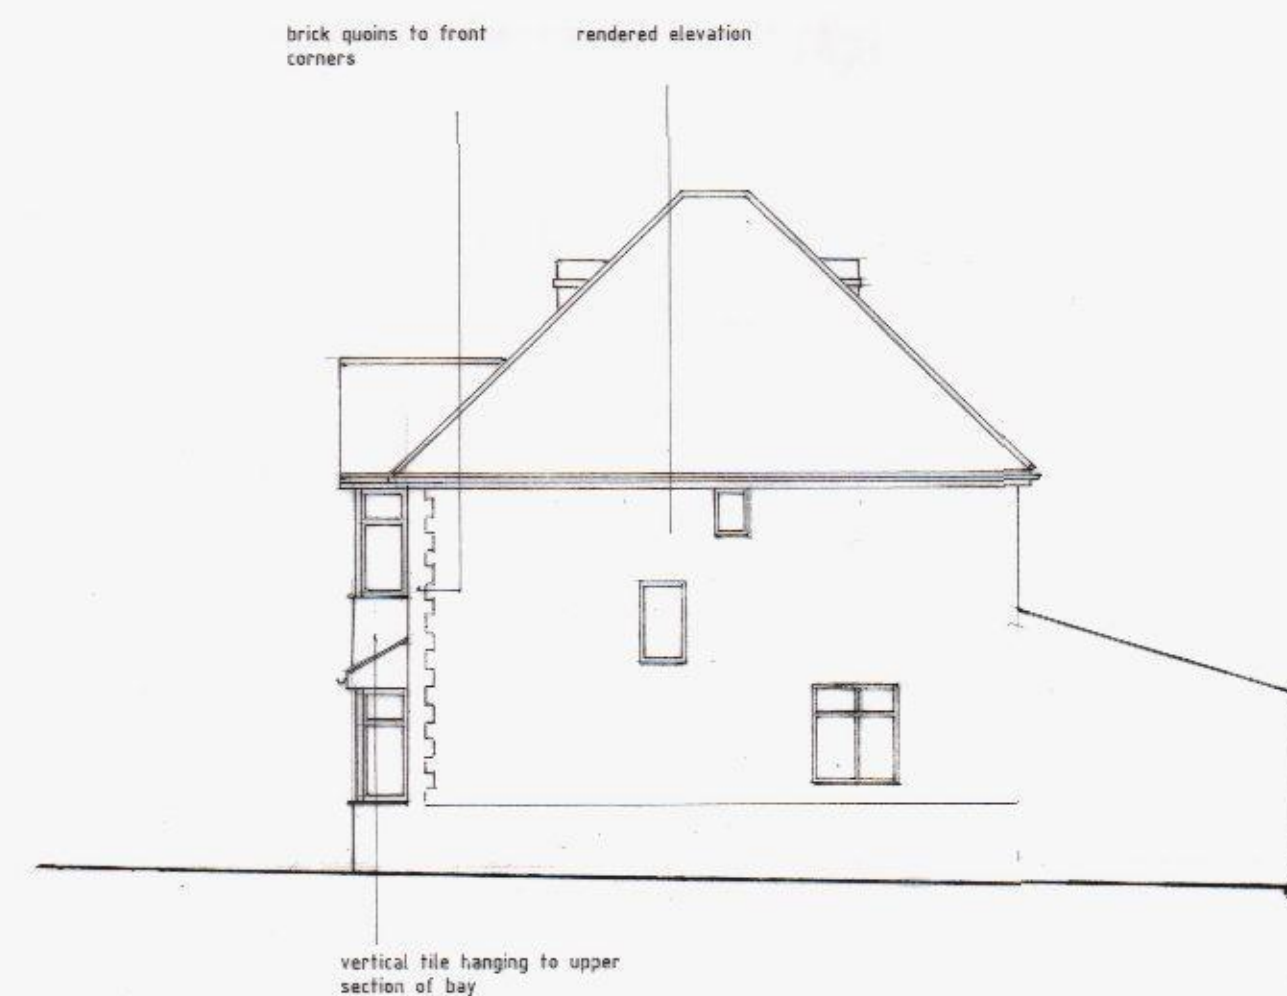


SIDE (EAST) ELEVATION

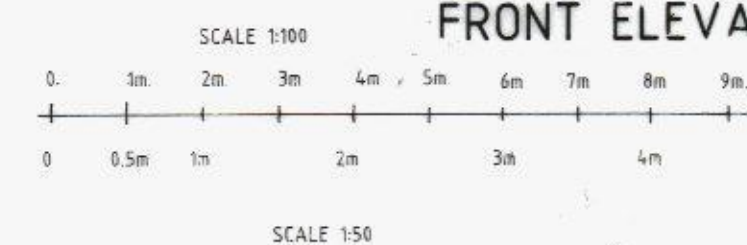


REAR ELEVATION

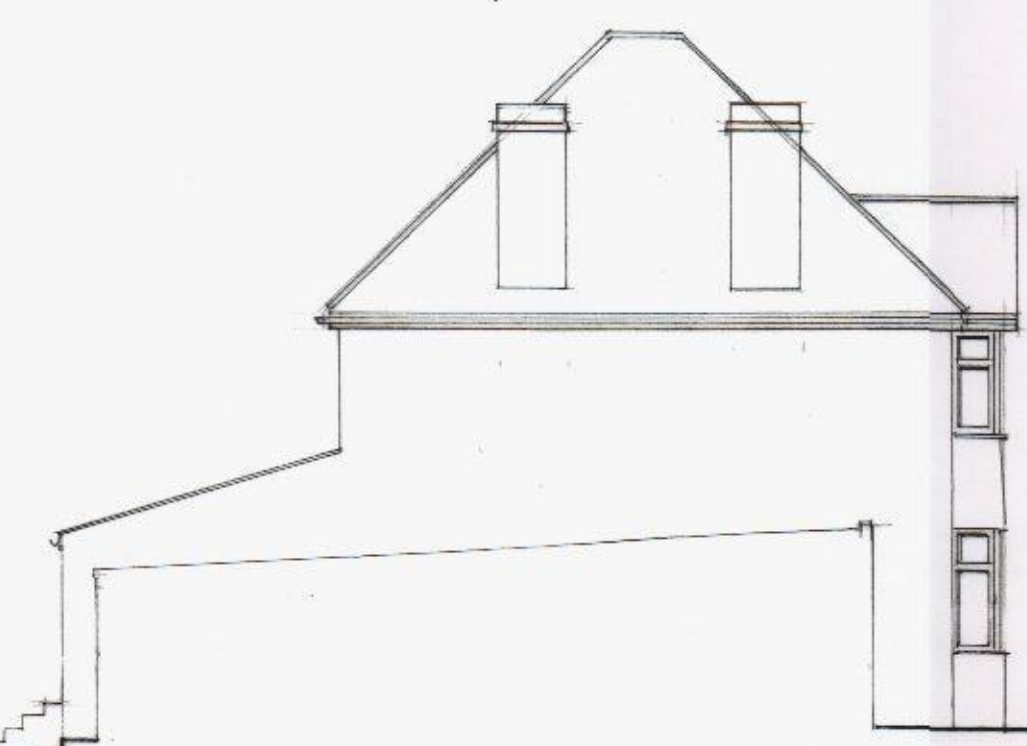

SIDE (WEST) ELEVATION

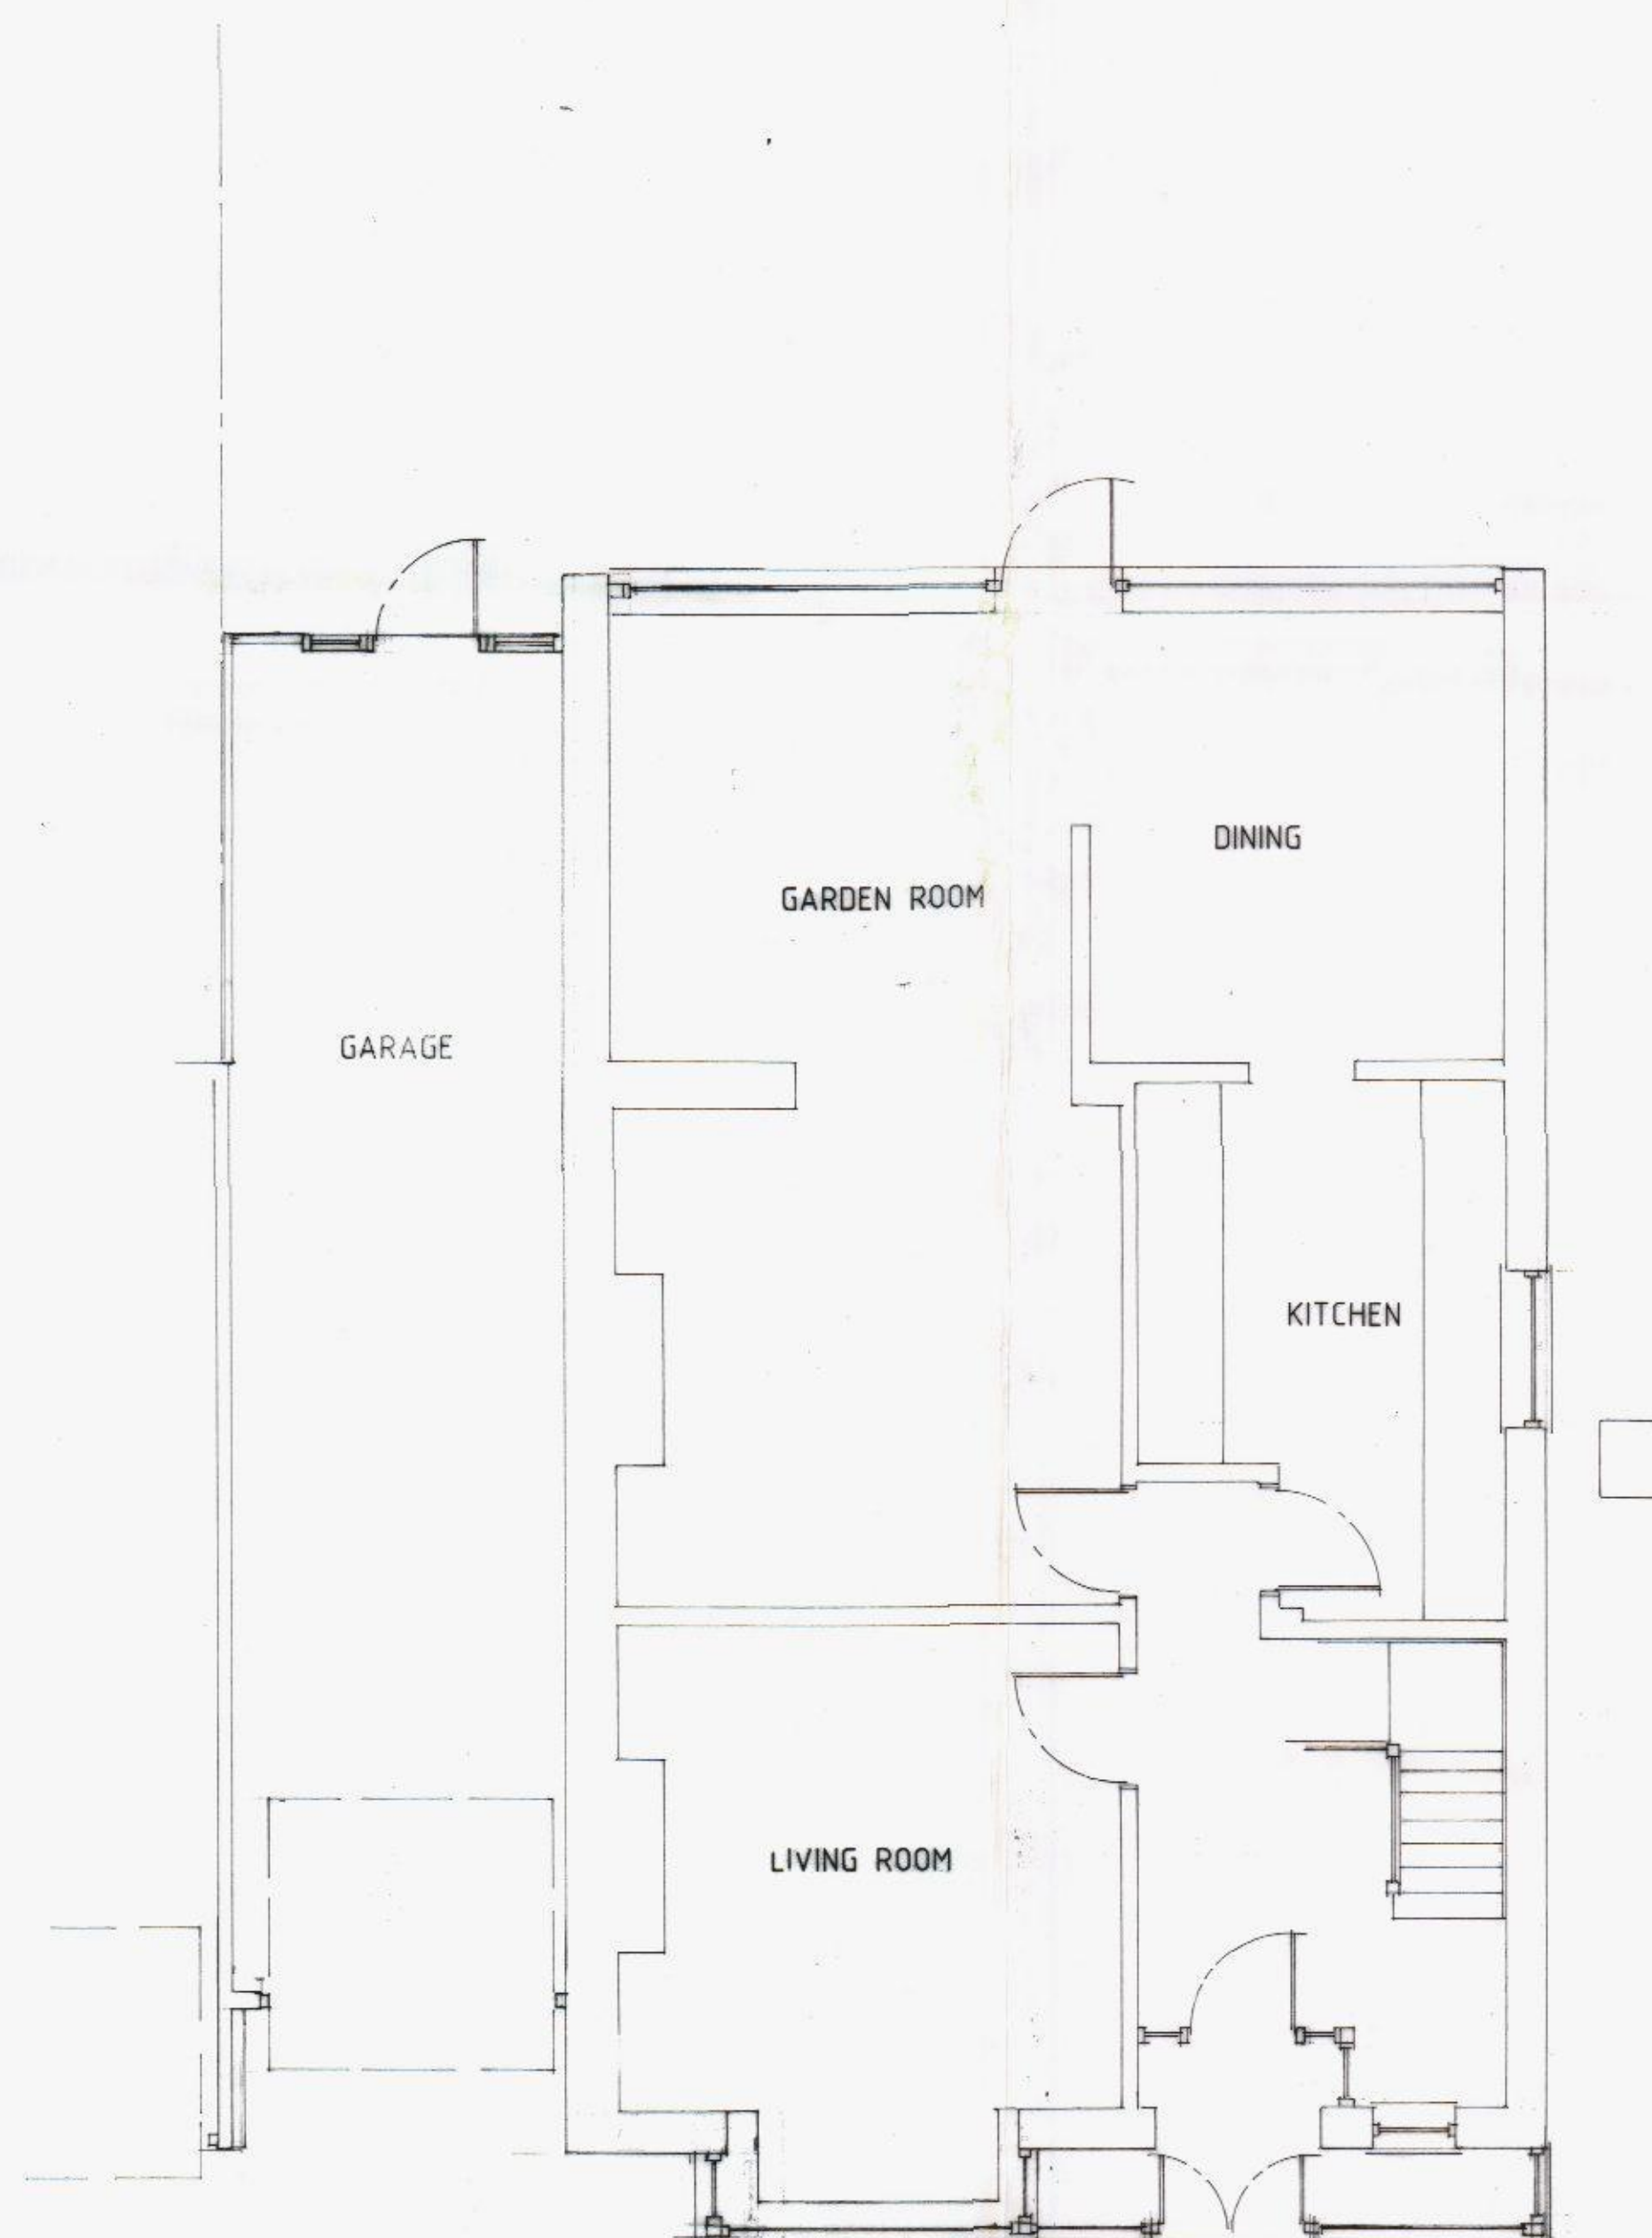

GROUND FLOOR

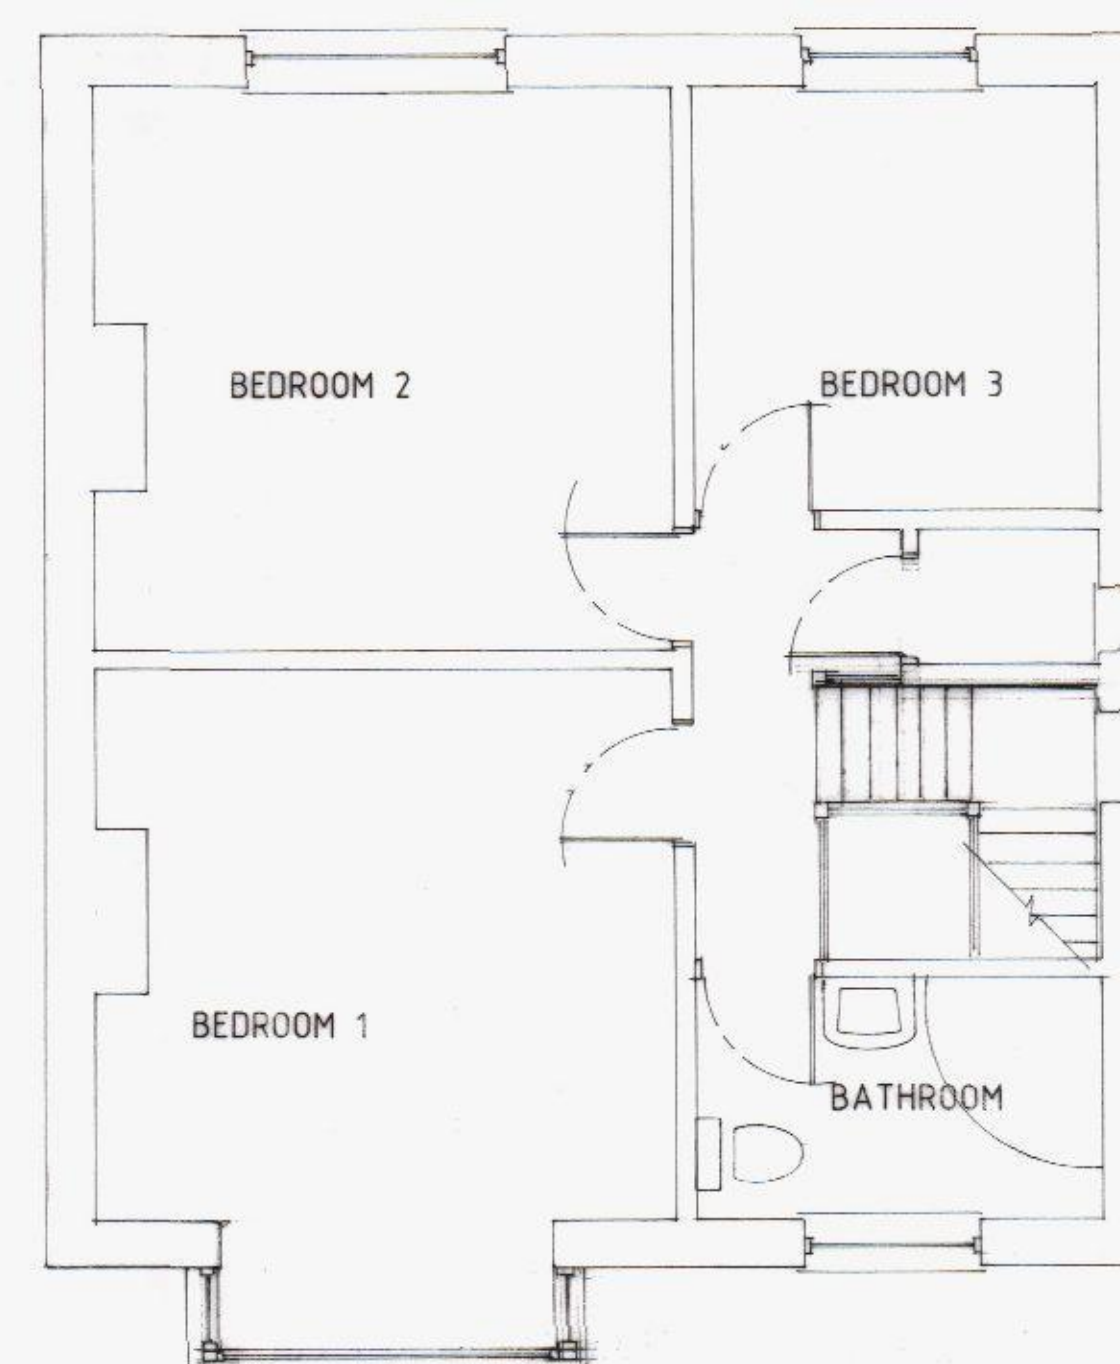

FIRST FLOOR

LOFT CONVERSION, REAR EXTENSION
& ALTERATIONS

51 THE DALE
WIDLEY
WATERLOOVILLE
HAMPSHIRE
PO7 5DB



MR & MRS SHAWL

DRAWING: EXISTING PLANS & ELEVATIONS

SCALE: 1:50 1:100

DRG No. 1016/1 DATE: JULY 2013



Space & Style Home Design
Cornerways,
Gomer Lane,
Alverstoke,
Hampshire
PO12 2QW
Tel: 02392 525 100

This drawing is to be read in conjunction with any accompanying calculations, drawings, notes or specification. All dimensions on site supersede drawing and to be checked and verified by contractor prior to ordering materials. Any discrepancies or changes to be referred to Space & Style Home Design.

© Copyright 2013 this drawing cannot be copied, reproduced or used without the consent of Space & Style Home Design.