

SUPERSEDED



front elevation



side elevation

Materials Schedule

Plots 28 & 29	
Roof	- terracotta concrete interlocking tiles matching half round ridge and hip tiles
Walls	- orange/red facing bricks generally red features
Fascia	- white Upvc
Gutters	- black Upvc
Windows	- white Upvc
Front Door	- hardwood



side elevation




rear elevation



plots 28 & 29 3b house 887 ft²
affordable

ground floor

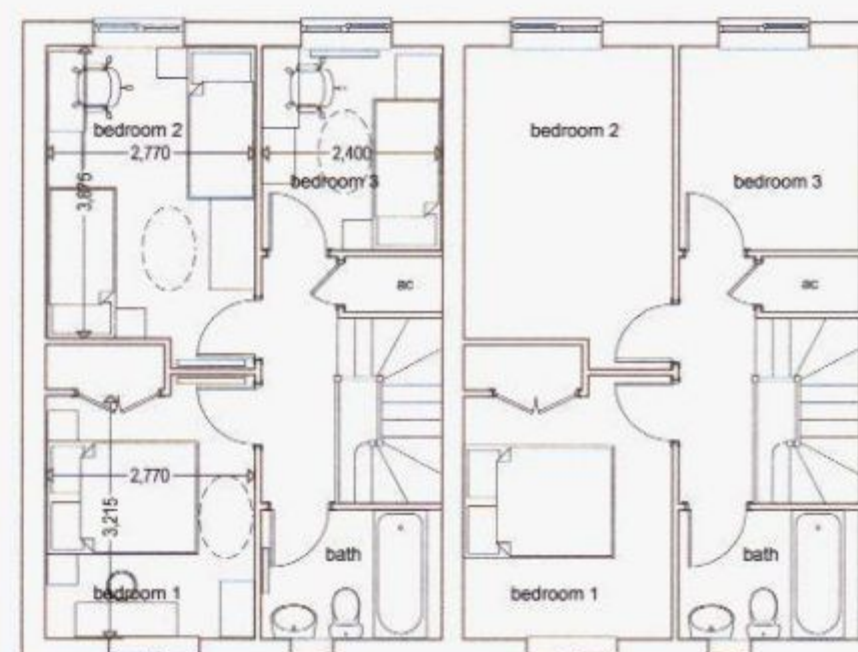

first floor




Victoria House 14 St John's Road Hedge End Southampton Hampshire SO30 4AB
Tel: 01494 773077 Fax: 01494 787111 E-mail: sales@crayfernhomes.co.uk

All dimensions are to be checked on site prior to commencement of work.
This drawing is the copyright of Crayfern Homes Limited
and may not be copied, altered or reproduced in any way without their written authority.

PLOTS 28 & 29

DEVELOPMENT AT
SCRATCHFACE LANE
BEDHAMPTON
HAMPSHIRE

FOR
CRAYFERN HOMES LIMITED

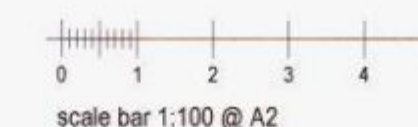

scale bar 1:100 @ A2

SCALE: 1:100 @ A2 DATE: OCT 2012 DRAWING NO: 02.12_237