
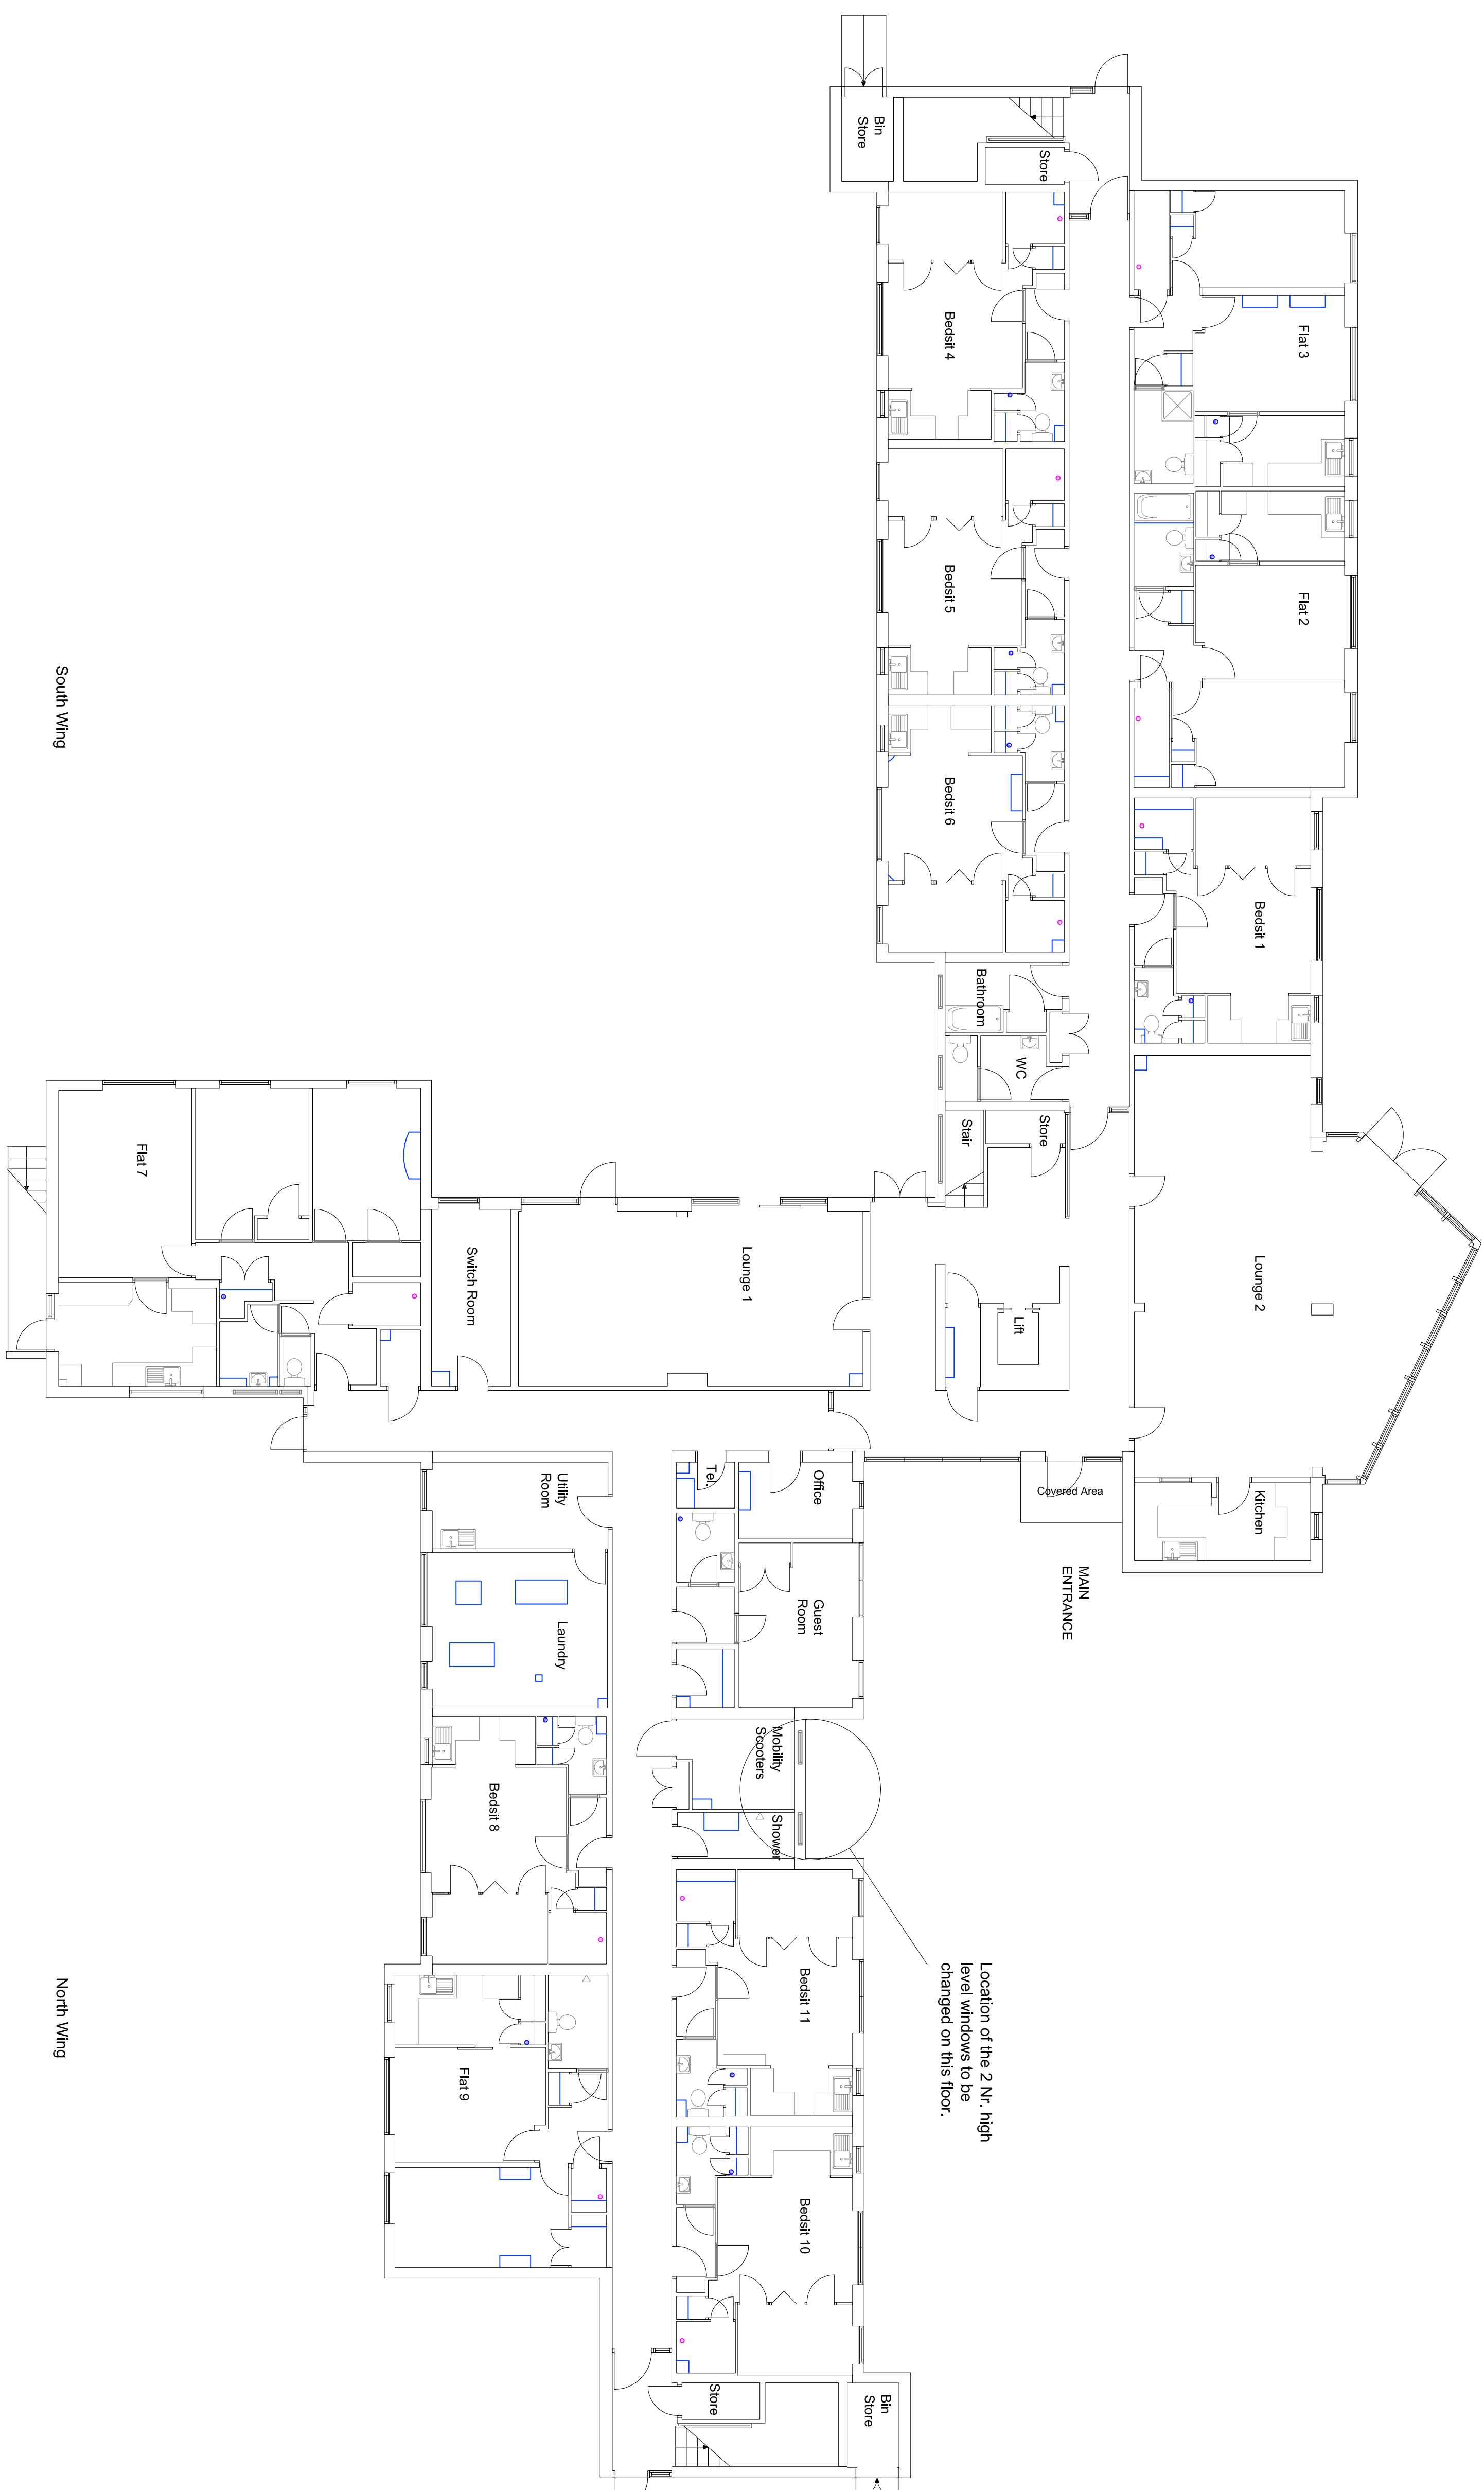


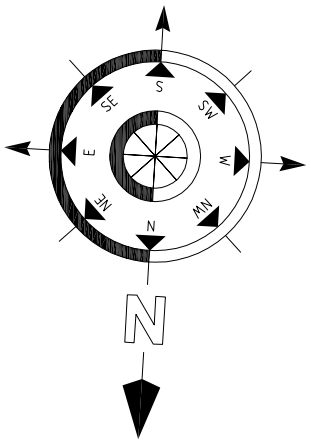

Draw No: PT11/05003 DATE: May 2014 SCALE: 1:100 (B/A) DRAWING BY: ST CHECKED:	CLIENT: Portsmouth City Council PROJECT: ALTERATION AND REURISHMENT PROJECT AT ST CLARE'S COURT, LEIGH PARK, HAMMANT HAMPSHIRE PO9 4JF	Project Number: 444444 Drawn By: ST Date: 2014/05/01	Approved By: [Signature] Date:
TOWER PARKER TORRENTION	TITLE: EXISTING GROUND FLOOR PLAN	PLANNING	
COPYRIGHT: The information held on this drawing is the property of Parker Torrention Limited. No use or copying this document, or part of this document, shall be permitted without the express consent of Parker Torrention Limited. This drawing is not to be reproduced or copied for any other purpose without the written consent of Parker Torrention Limited.			
		Parker Torrention Limited, Childrens Surrogates 100, The Quadrant, Portsmouth, Hampshire, PO1 2JQ Tel: 023 91 0564 9171 Fax: 023 91 0564 6488 E-mail: address_email@parker-torrention.co.uk	