


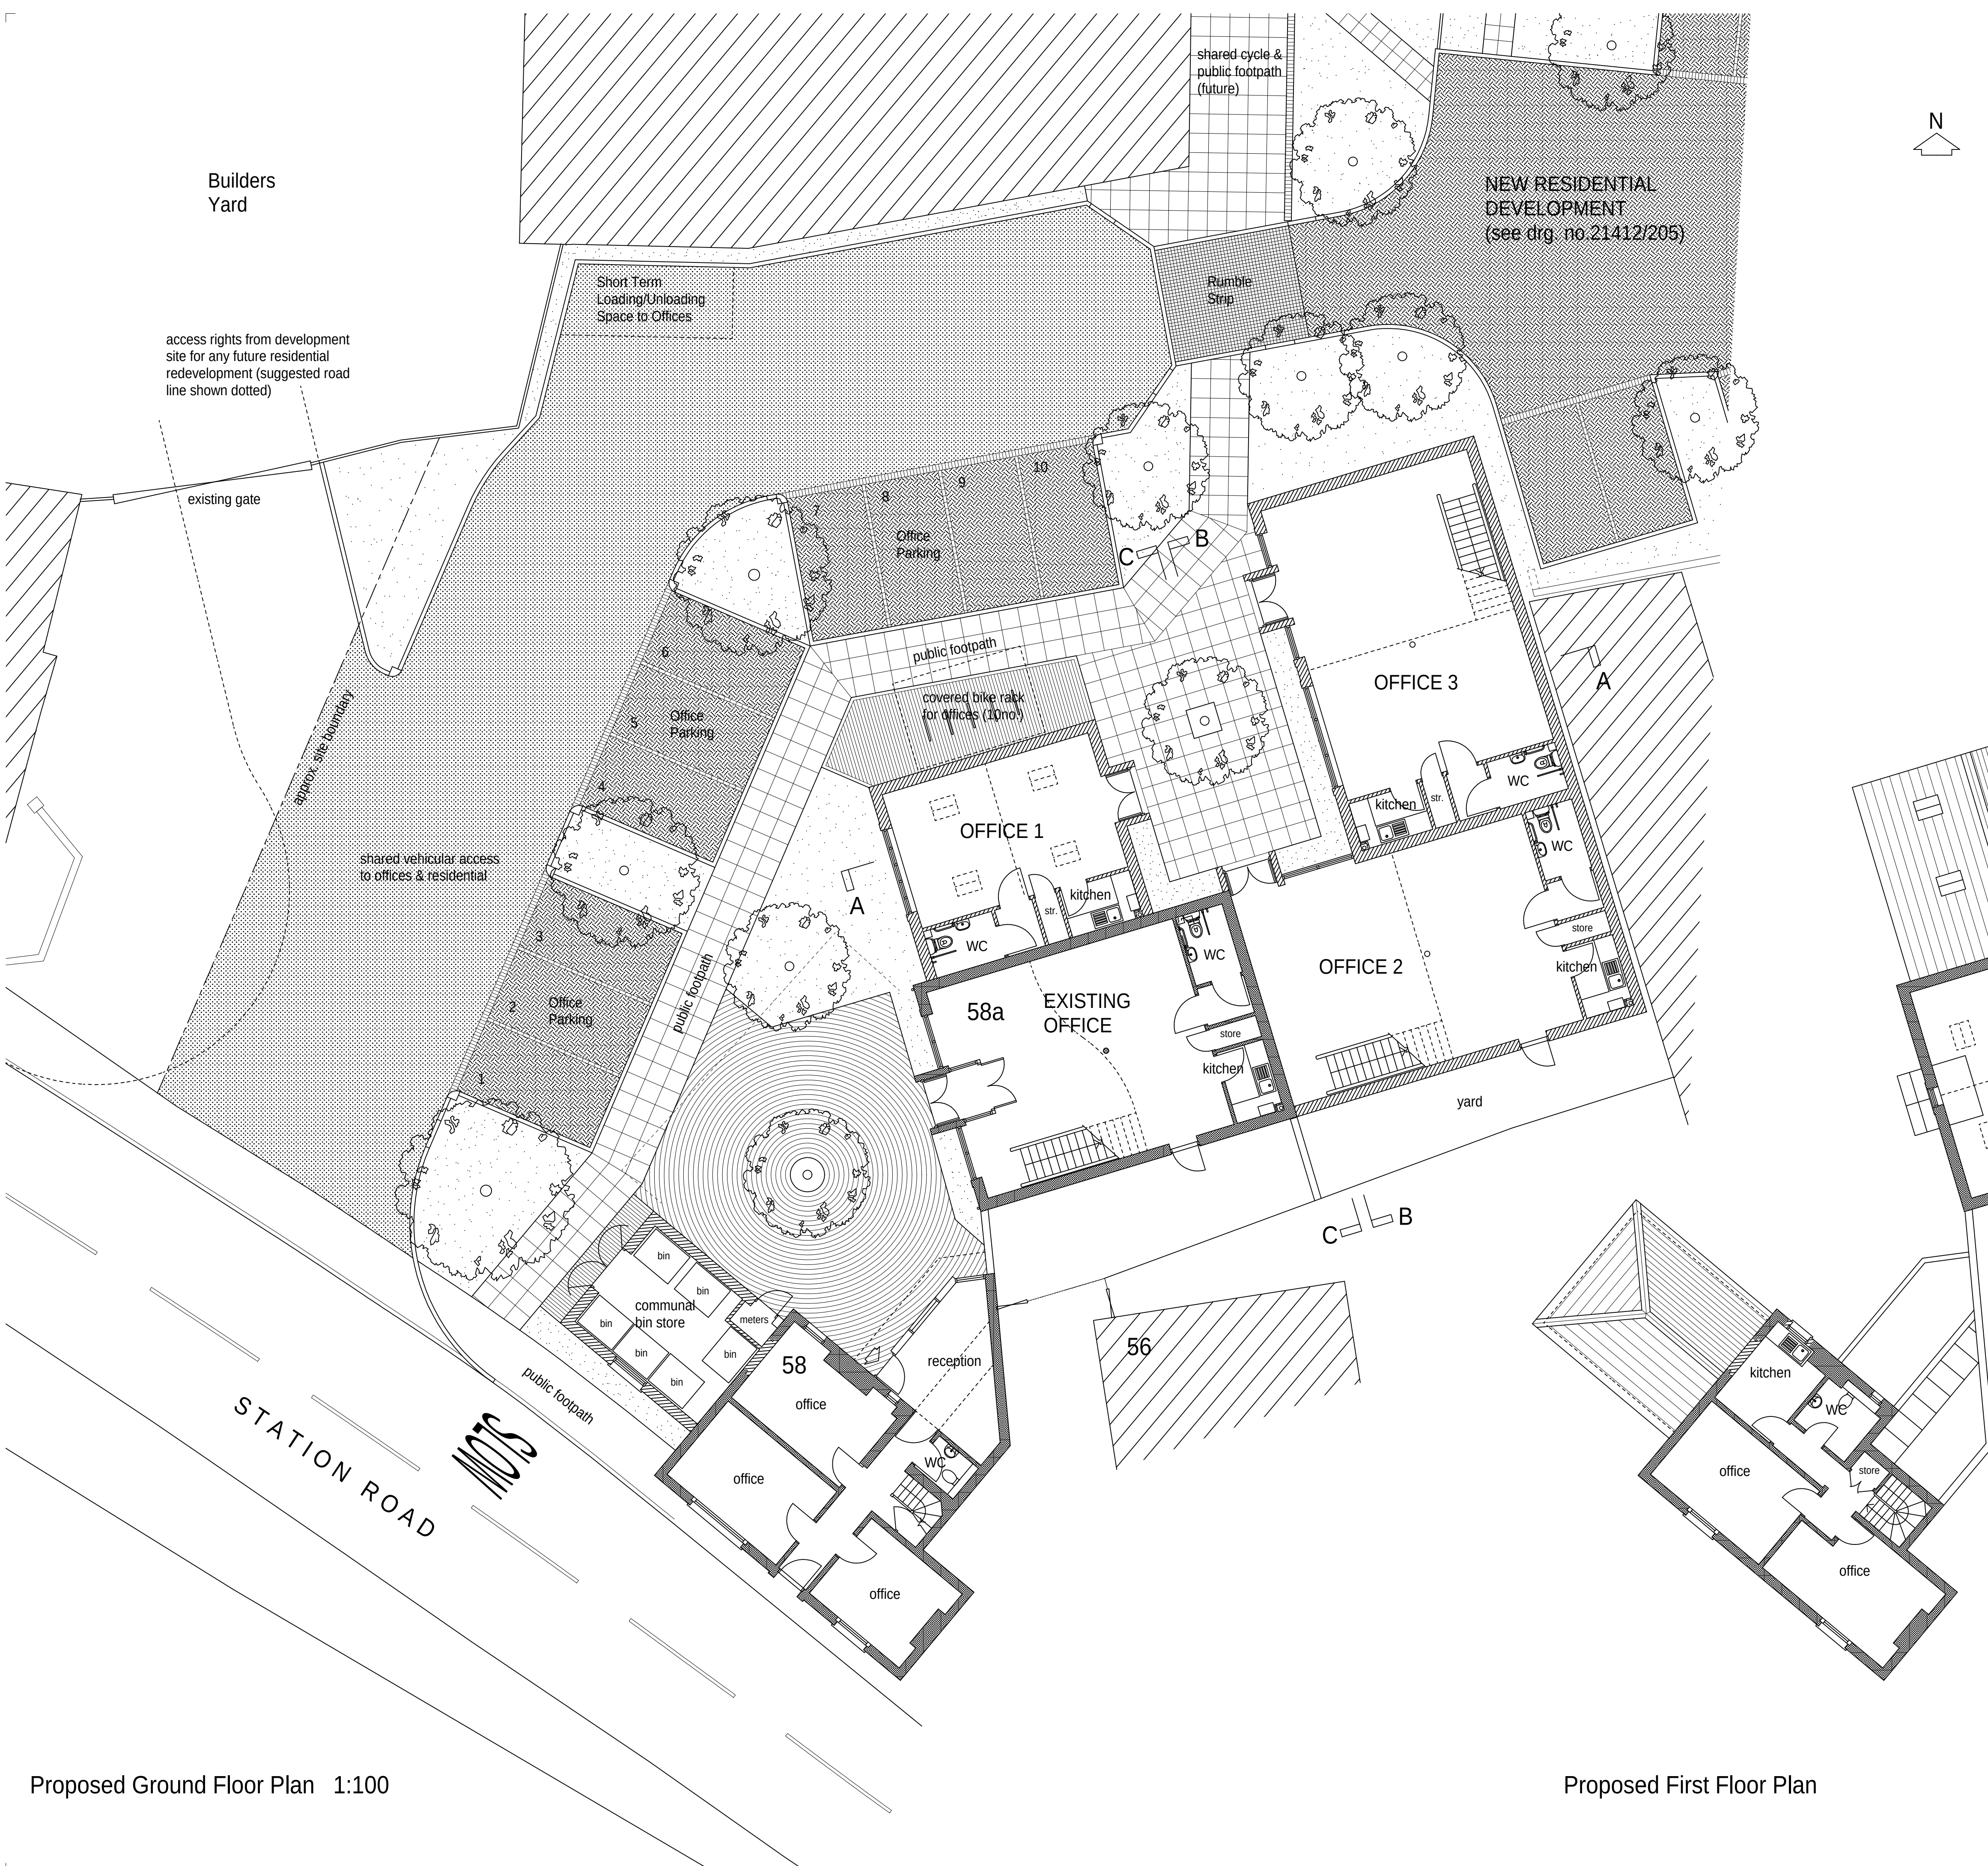


Proposed Ground Floor Plan 1:100


Proposed First Floor Plan

This drawing is the copyright of the Architect and must not be reproduced without permission, except by the Local Planning Authority for planning purposes.

Figured dimensions to be taken in preference to scaled.
Dimensions to be checked on site before work commences.
No deviation from this drawing will be permitted without the prior written consent of the Architect.
Ground floor slabs, foundations, structure, etc., and all work below ground is shown provisionally and inspection of ground conditions is essential prior to work commencing.
Reassessment is essential when the ground conditions are apparent and redesign may be necessary in the light of soil conditions found.
The responsibility for establishing the soil and subsoil conditions rests with the Contractor.

REFER TO SEPARATE SCHEDULE FOR
DETAILS OF EXTERNAL MATERIALS
& FINISHES

  Indicates soft landscaped areas
(see drg. nos. 21412/209 & 210 for planting scheme)

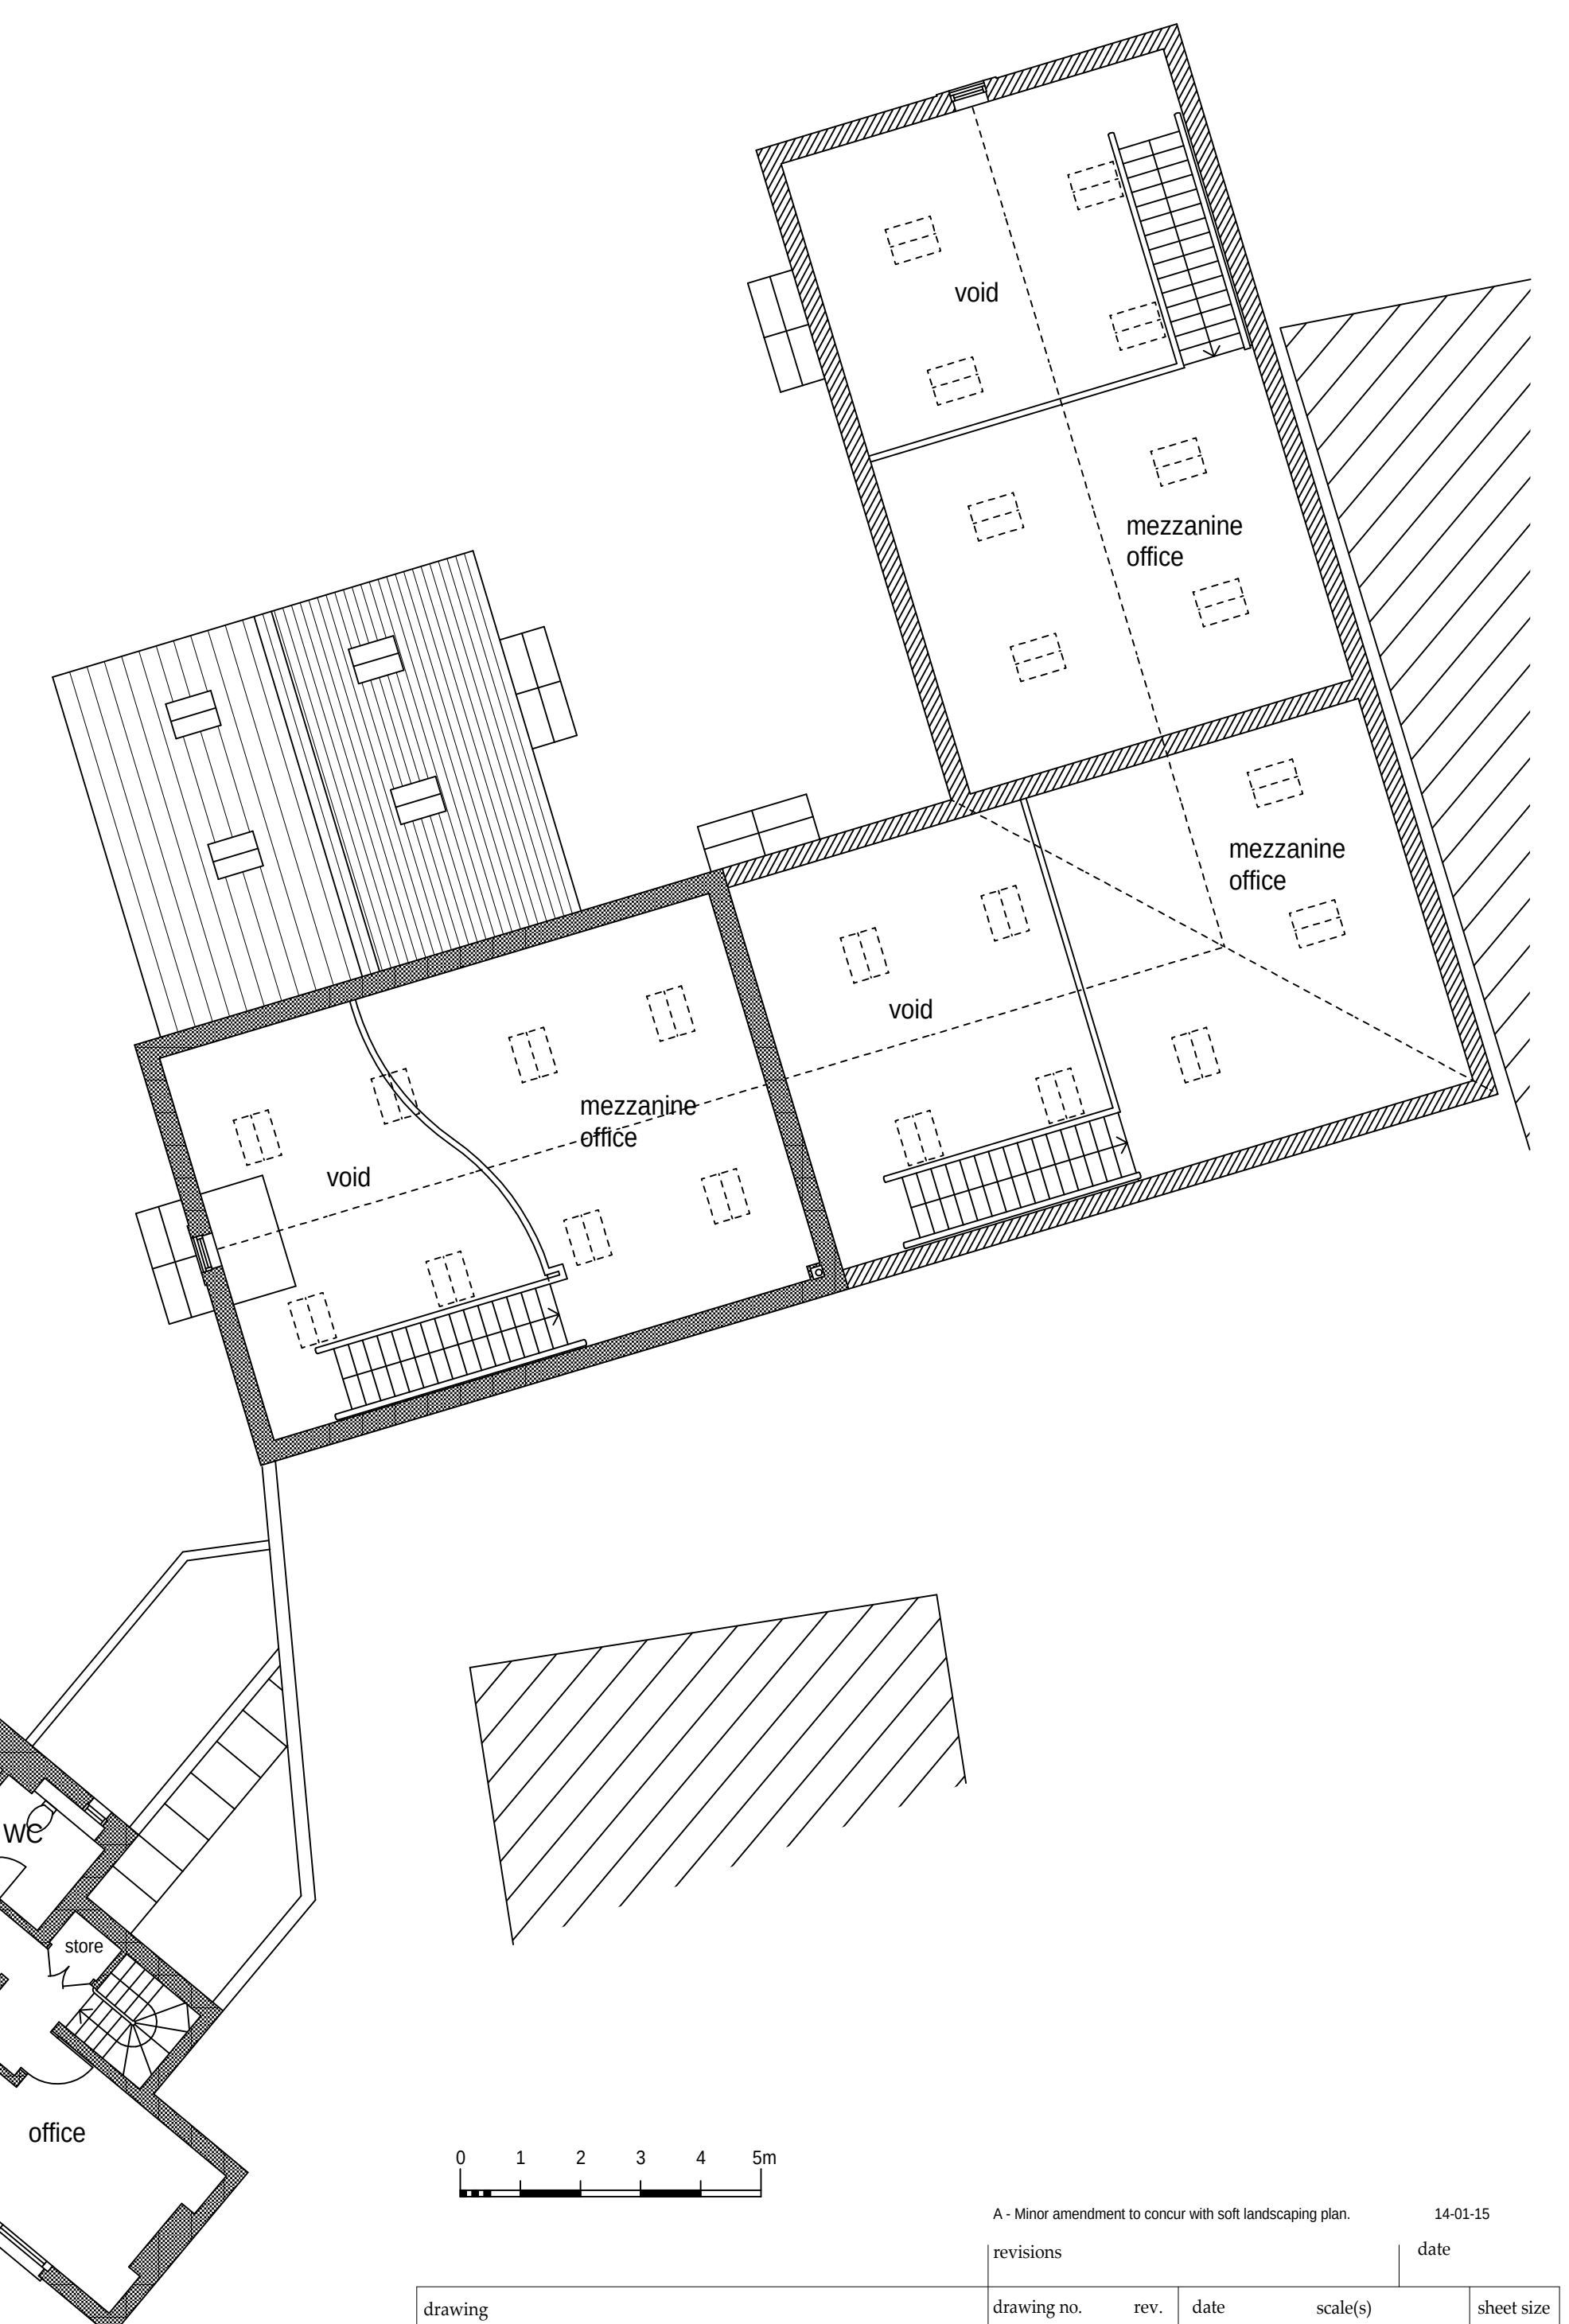

A - Minor amendment to concur with soft landscaping plan.					14-01-15
revisions					date
drawing	drawing no.	rev.	date	scale(s)	sheet size
GROUND & FIRST FLOOR PLANS OFFICE DEVELOPMENT	21412/203	A	OCT 2014	1:100	A1
client					
N P SLYDELL					
project					
PROPOSED RESIDENTIAL & COMMERCIAL REDEVELOPMENT OF HAYDEN GARAGES & ADJOINING SITES, 58-64 STATION ROAD HAYLING ISLAND, HAMPSHIRE PO11 0EL					
Jeffrey Douglas Chartered Architect					
60a Sinah Lane Hayling Island Hampshire PO11 0HH Tel: (023) 9246 8889 E-mail: jdd@jeffreydouglas.co.uk					