



NOTES

1. The contents of this drawing are copyright.
2. Do not scale. ~~Measured dimensions only~~ to be used.
3. Contractors must verify **all** dimensions and report any discrepancies before putting work in hand or making any stop orders.

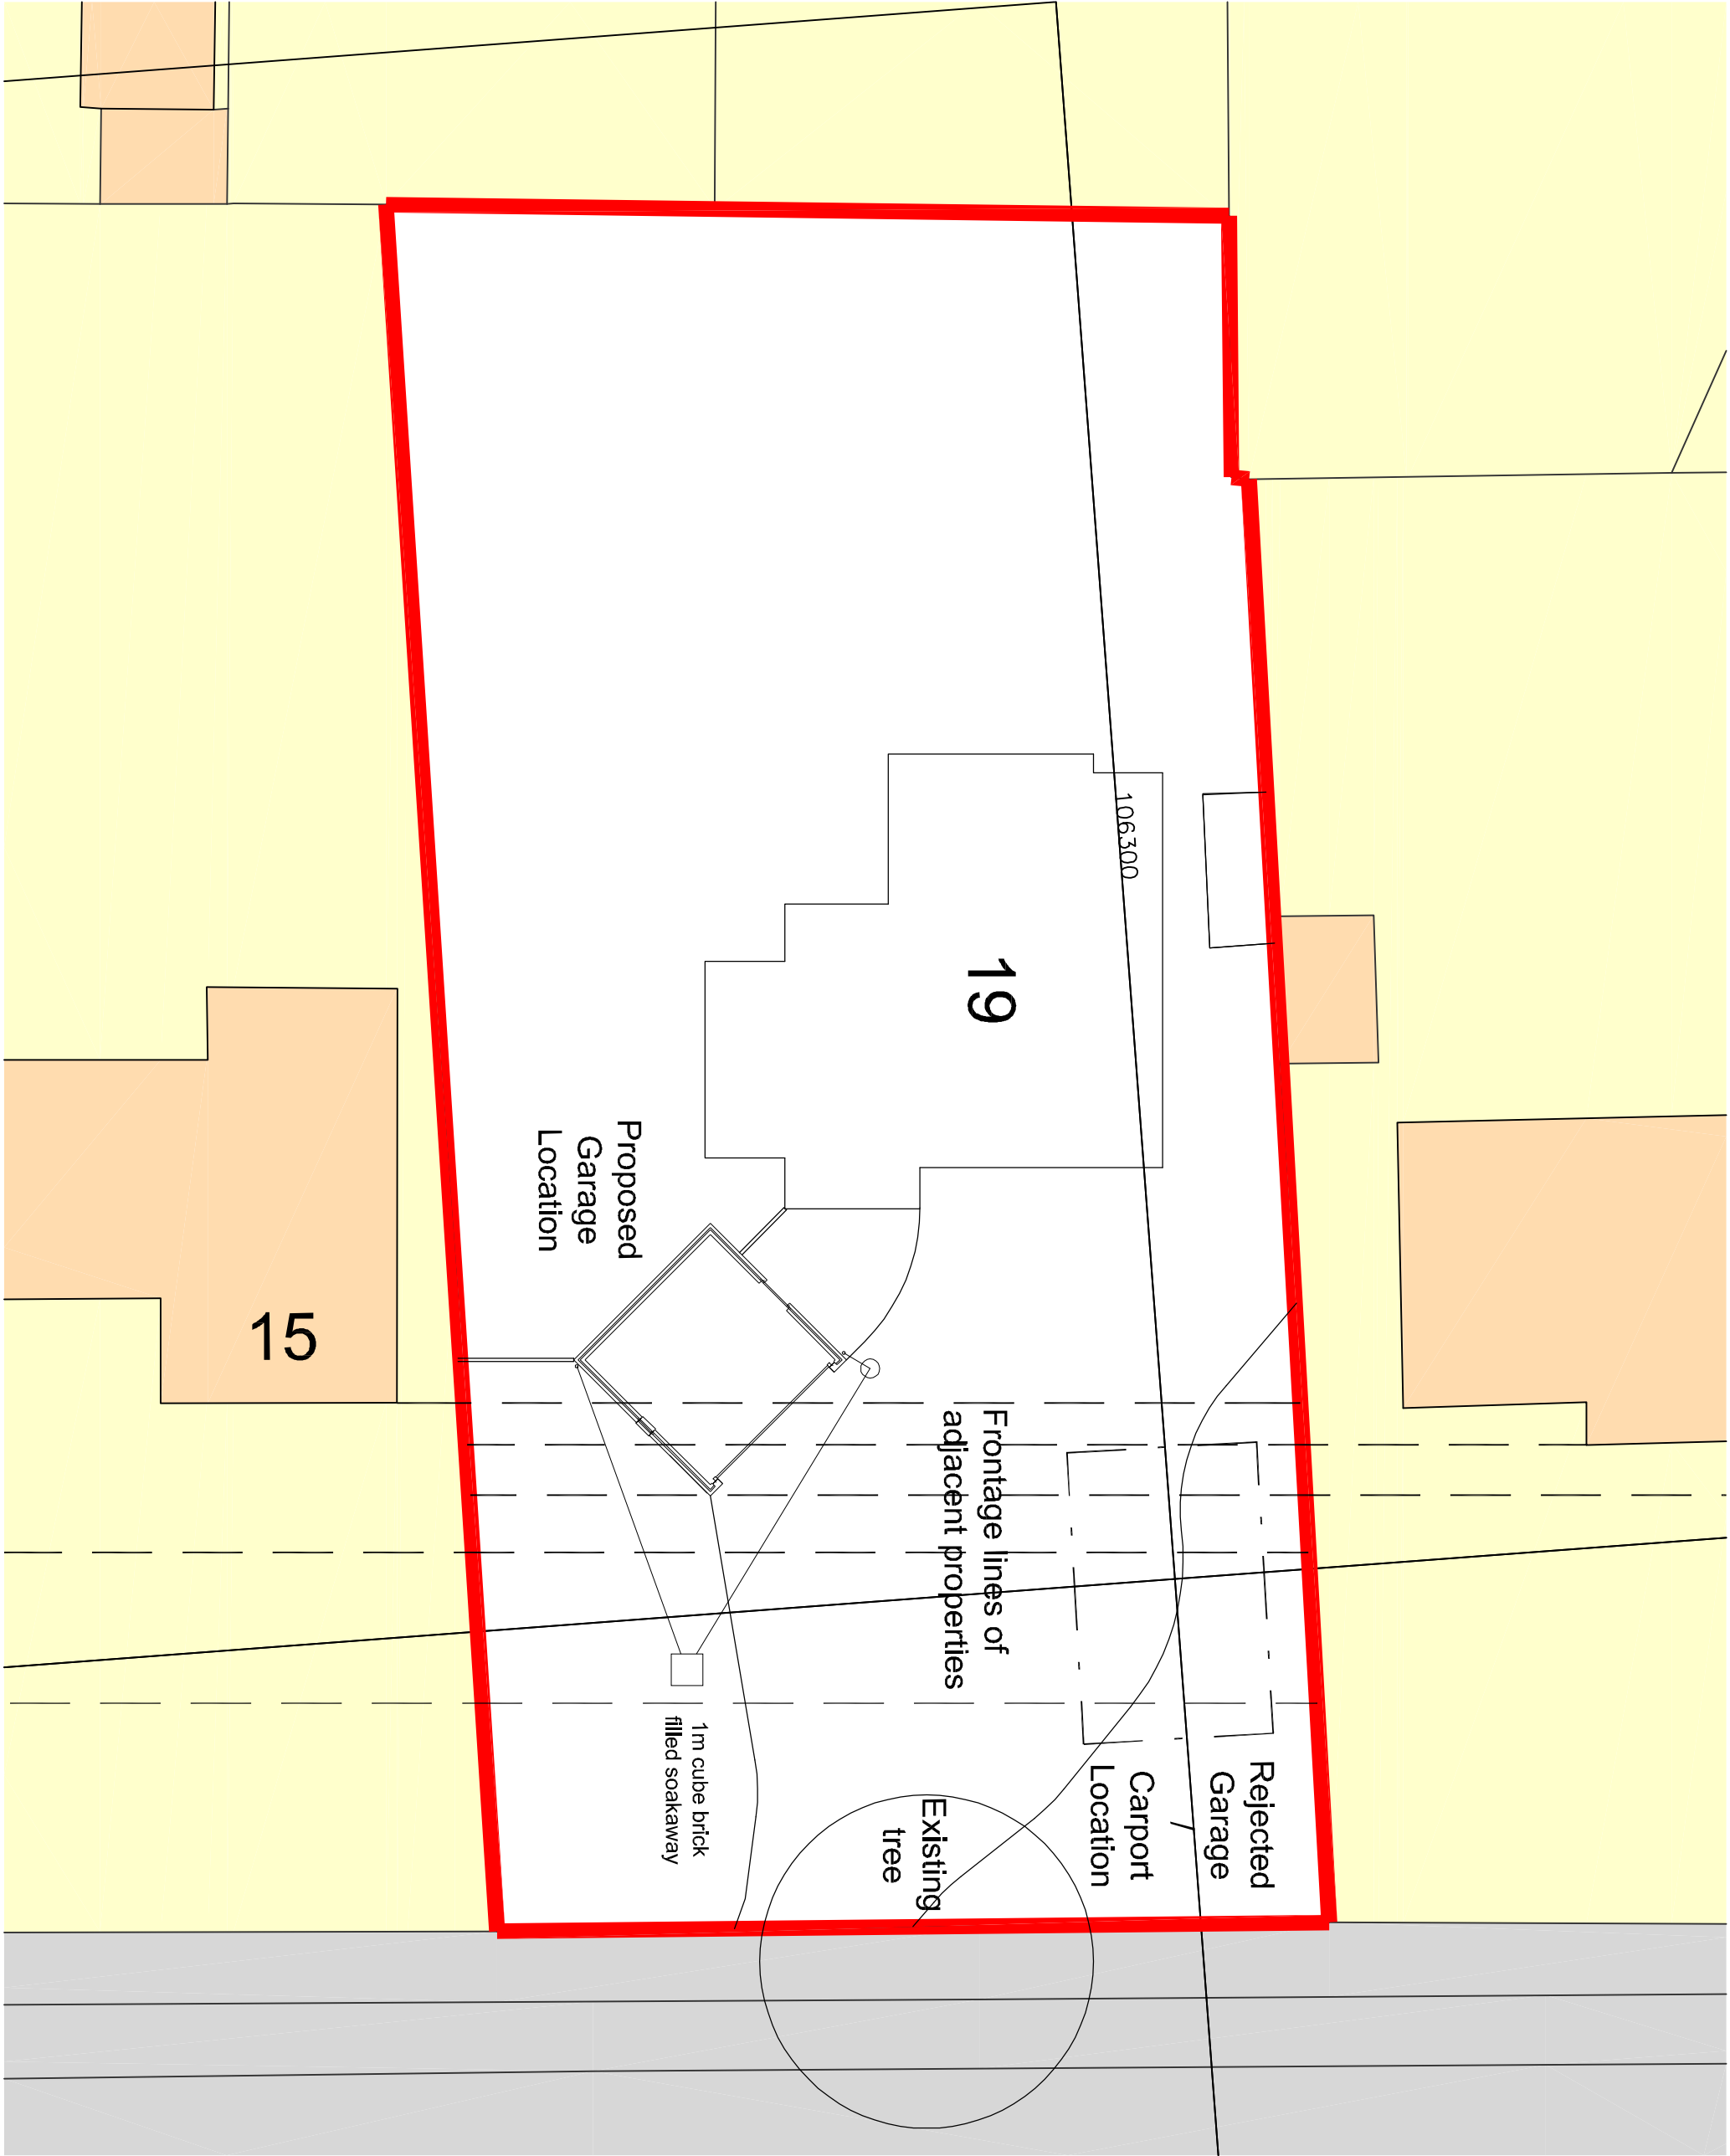

Site Plan

1:200

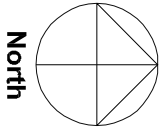

Scale 1:200 Drawing size A3

Rev.	Date	Details	Drawn	Checked
B	July 14	Site door relocated	TA	ACA
A	June 14	drainage added	TA	ACA

PLANNING

Project Name: **19, Castle Avenue Havant**
Project No: **1341**
Drawing No: **003**
Scale: **B**

Drawn By:	Date:	Checked By:	Date:
ACA	Dec 13	TA	Dec 13

Proposals Plan