



NOTES

- 1. The contents of this drawing are copyright.
- 2. Do not scale. Figured dimensions only to be used.
- 3. Contributors must verify all dimensions and report any discrepancies before putting work in hand or making any shop drawings.

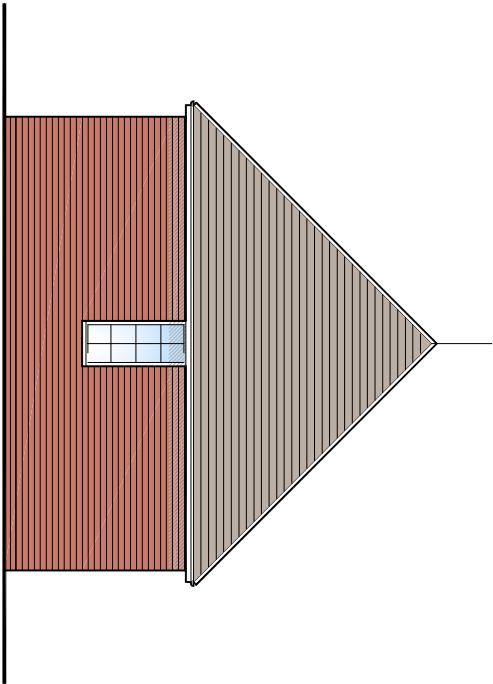


South West Elevation
1:100

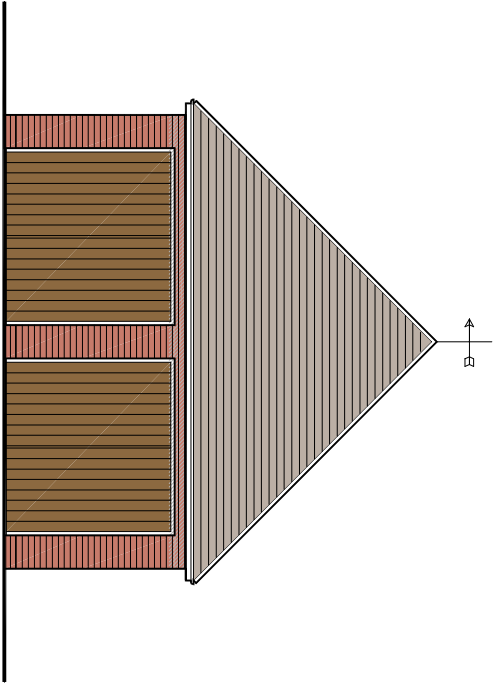


South East Elevation
1:100

0m 2.5m 5m

Scale 1:100 Drawing size A3

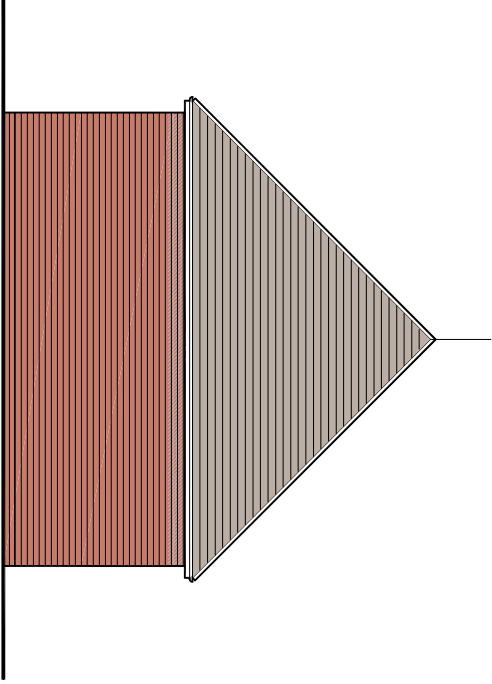

North East Elevation
1:100

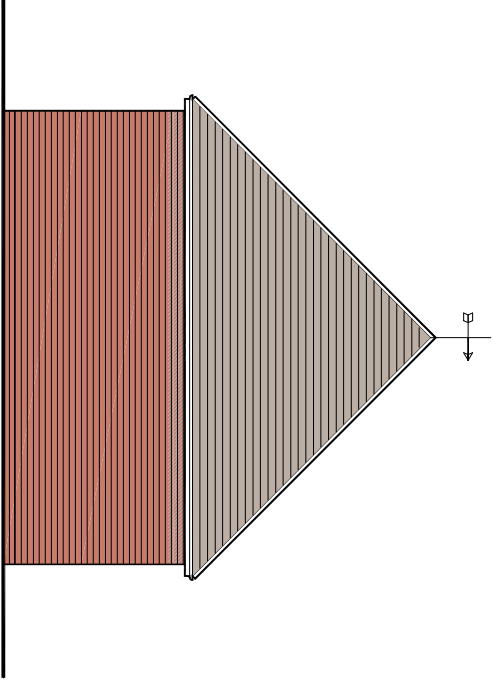

North West Elevation
1:100

Rev.	Date	Details	Drawn	Checked
------	------	---------	-------	---------

Issued By:

PLANNING

Project/Client: **19, Castle Avenue Havant**
Project No: **1341**
Drawing No: **004**
Rev: **004**

Scale: **1:100 @ A3**

Drawing: **Proposed Garage Elevations at 45 deg to frontage**
Drawn By: **ACA**
Checked By: **TA**
Date: **Mar 14**

Allies
ASSOCIATES

41 The Vulcan,
Gumhart Quays,
Portsmouth, PO1 3BF
Tel: 0845 474 0458
mail@alliesassociates.co.uk
www.alliesassociates.co.uk
Architecture Master Planning Appeals

© Allies Associates. Copyright must only be shown if the drawing is to be used for other purposes.