



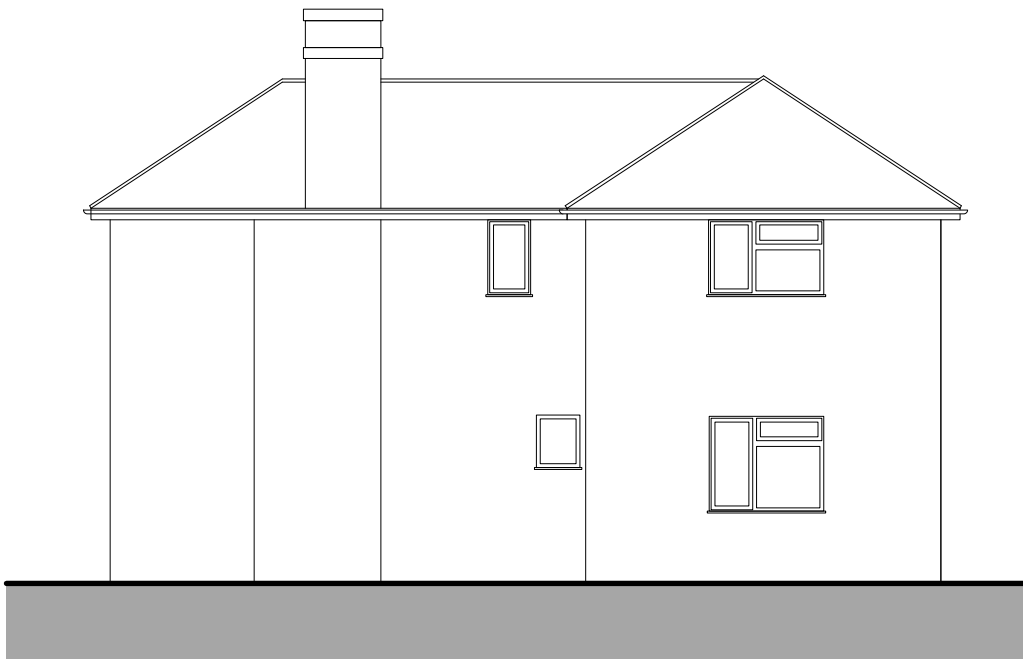


EXISTING EAST ELEVATION 1:100



EXISTING NORTH ELEVATION 1:100

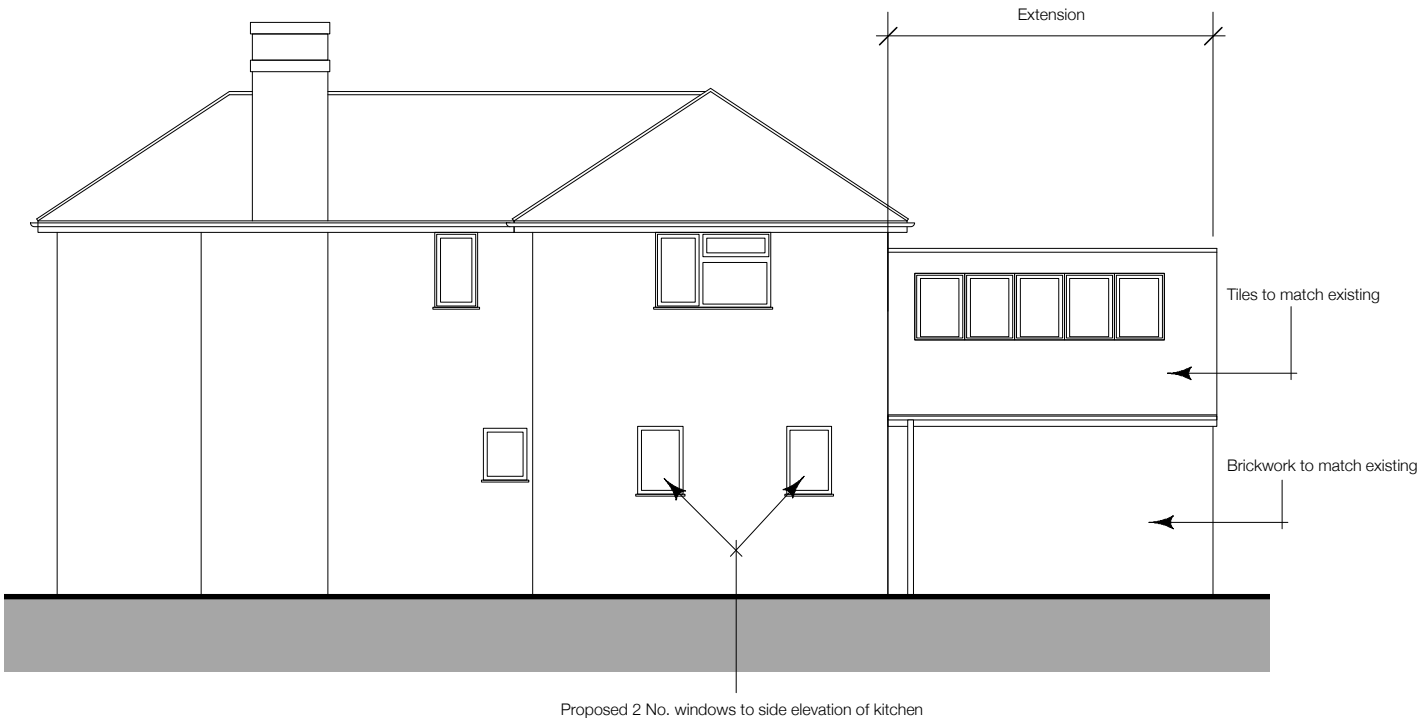

PROPOSED EAST ELEVATION 1:100

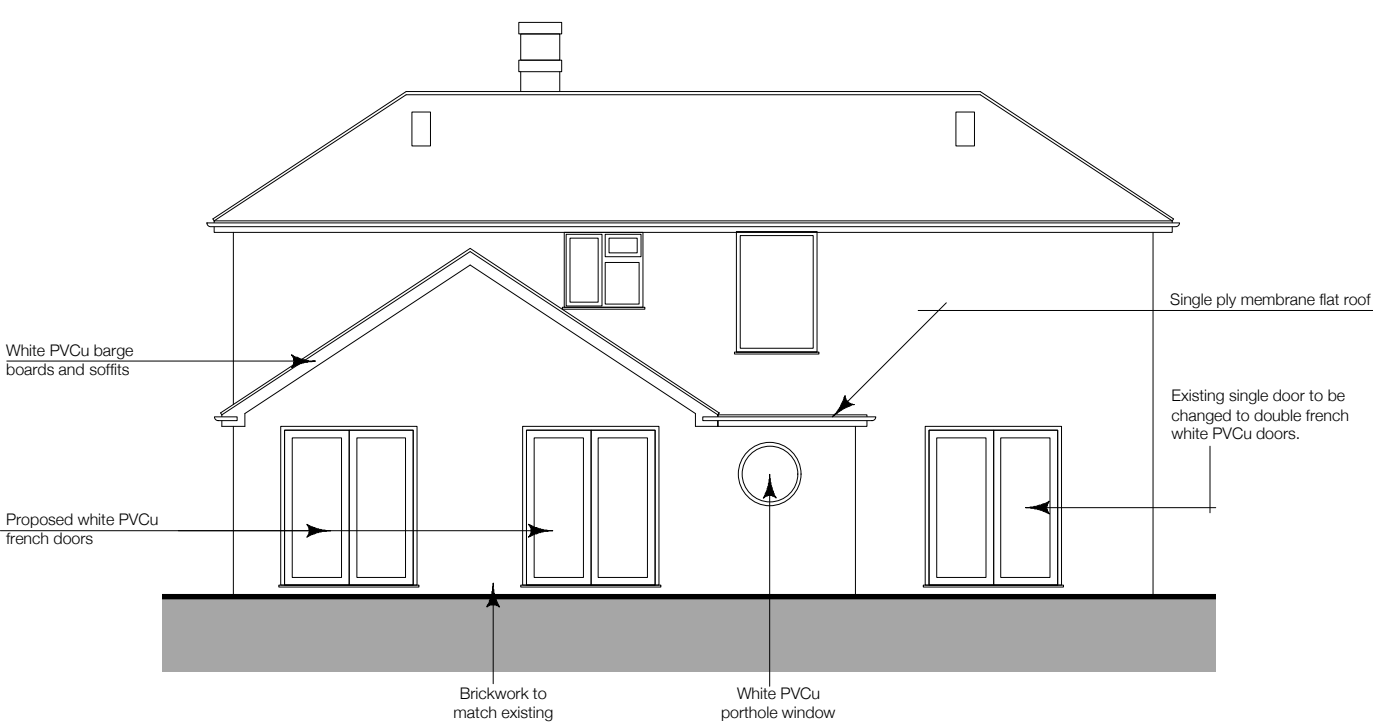

PROPOSED NORTH ELEVATION 1:100

general note

revision
P1:26/08/14: Issued for comment
P2:27/08/14: Issued for Planning Approval



1:100

DPB
HOMES
56 BLACKBROOK PARK AVE
FAREHAM
HAMPSHIRE
PO15 5JW
T: 0845 4761 615
F: 0709 2864 487
E: enquiries@dpbcontractors.co.uk
W: www.dpbcontractors.co.uk

client
Mr & Mrs Grove
13 Fair Close
Bicester
OX26 4YW
project
Rear Extension & Internal Alterations
6 South Close
Havant
Hampshire

drawing title
PLANNING DRAWING
Existing & Proposed North & East Elevations
scale @ A1
date
AUG 2014
drawing no.
13/165/13
scale @ A3
1:100
status
PRELIMINARY
drawn by
checked by
revision no.
P1