


- 01 Existing Brickwork
- 02 Painted Brickwork (White - To Match Existing)
- 03 Clay Roof Tiles
- 04 New UPVC Window With Full Mount
- 05 Window Operated With Window Film From Inside
- 06 Existing UPVC Door
- 07 New Wood and Glass Door
- 08 Painted Wood Trim To Match Existing
- 09 Painted Brickwork (Black - To Match Existing)
- 10 Remove Existing Shed


North Elevation

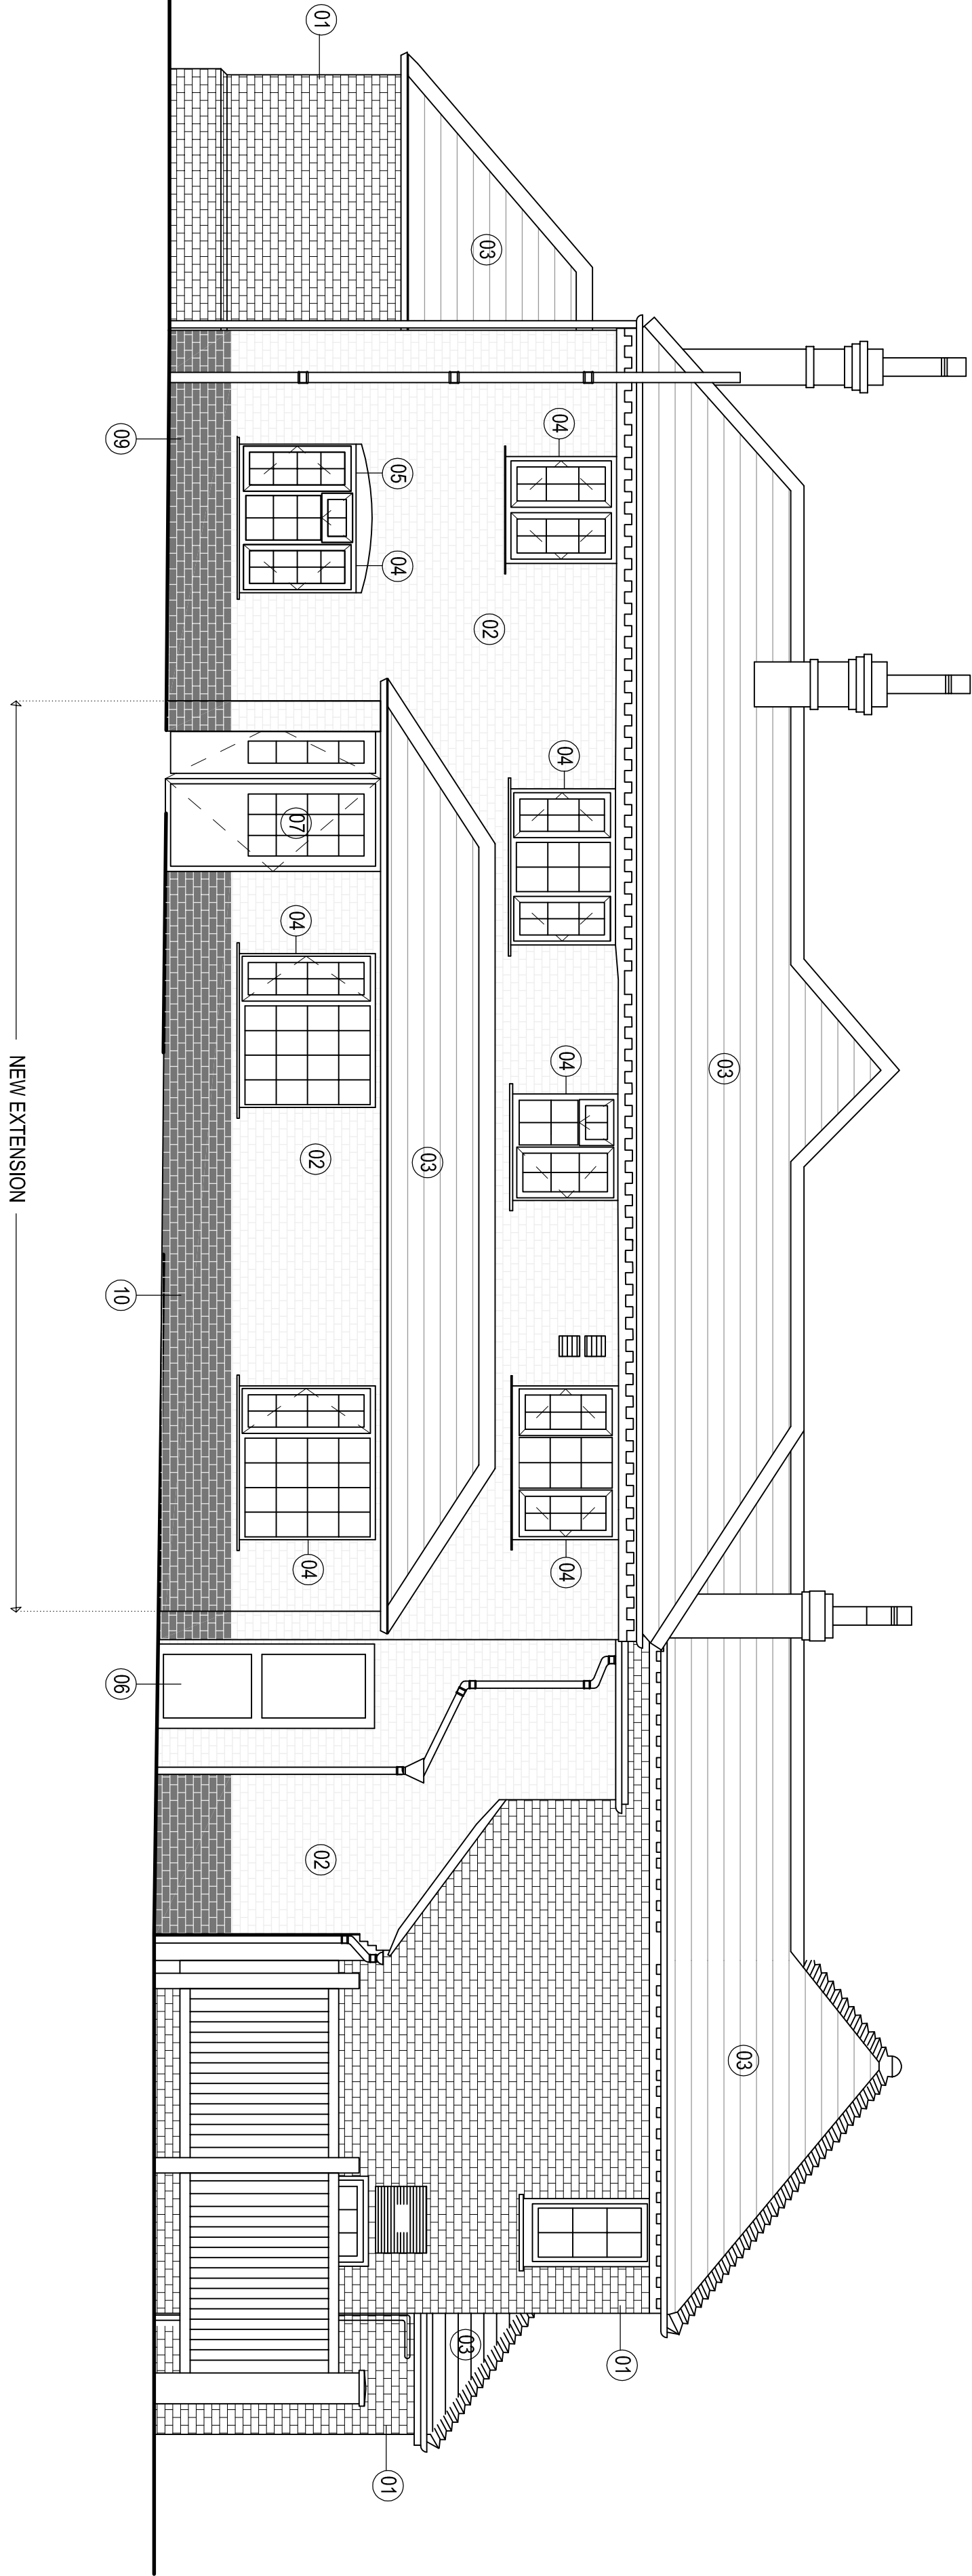

NEW EXTENSION


Existing Building - No Change

West Elevation

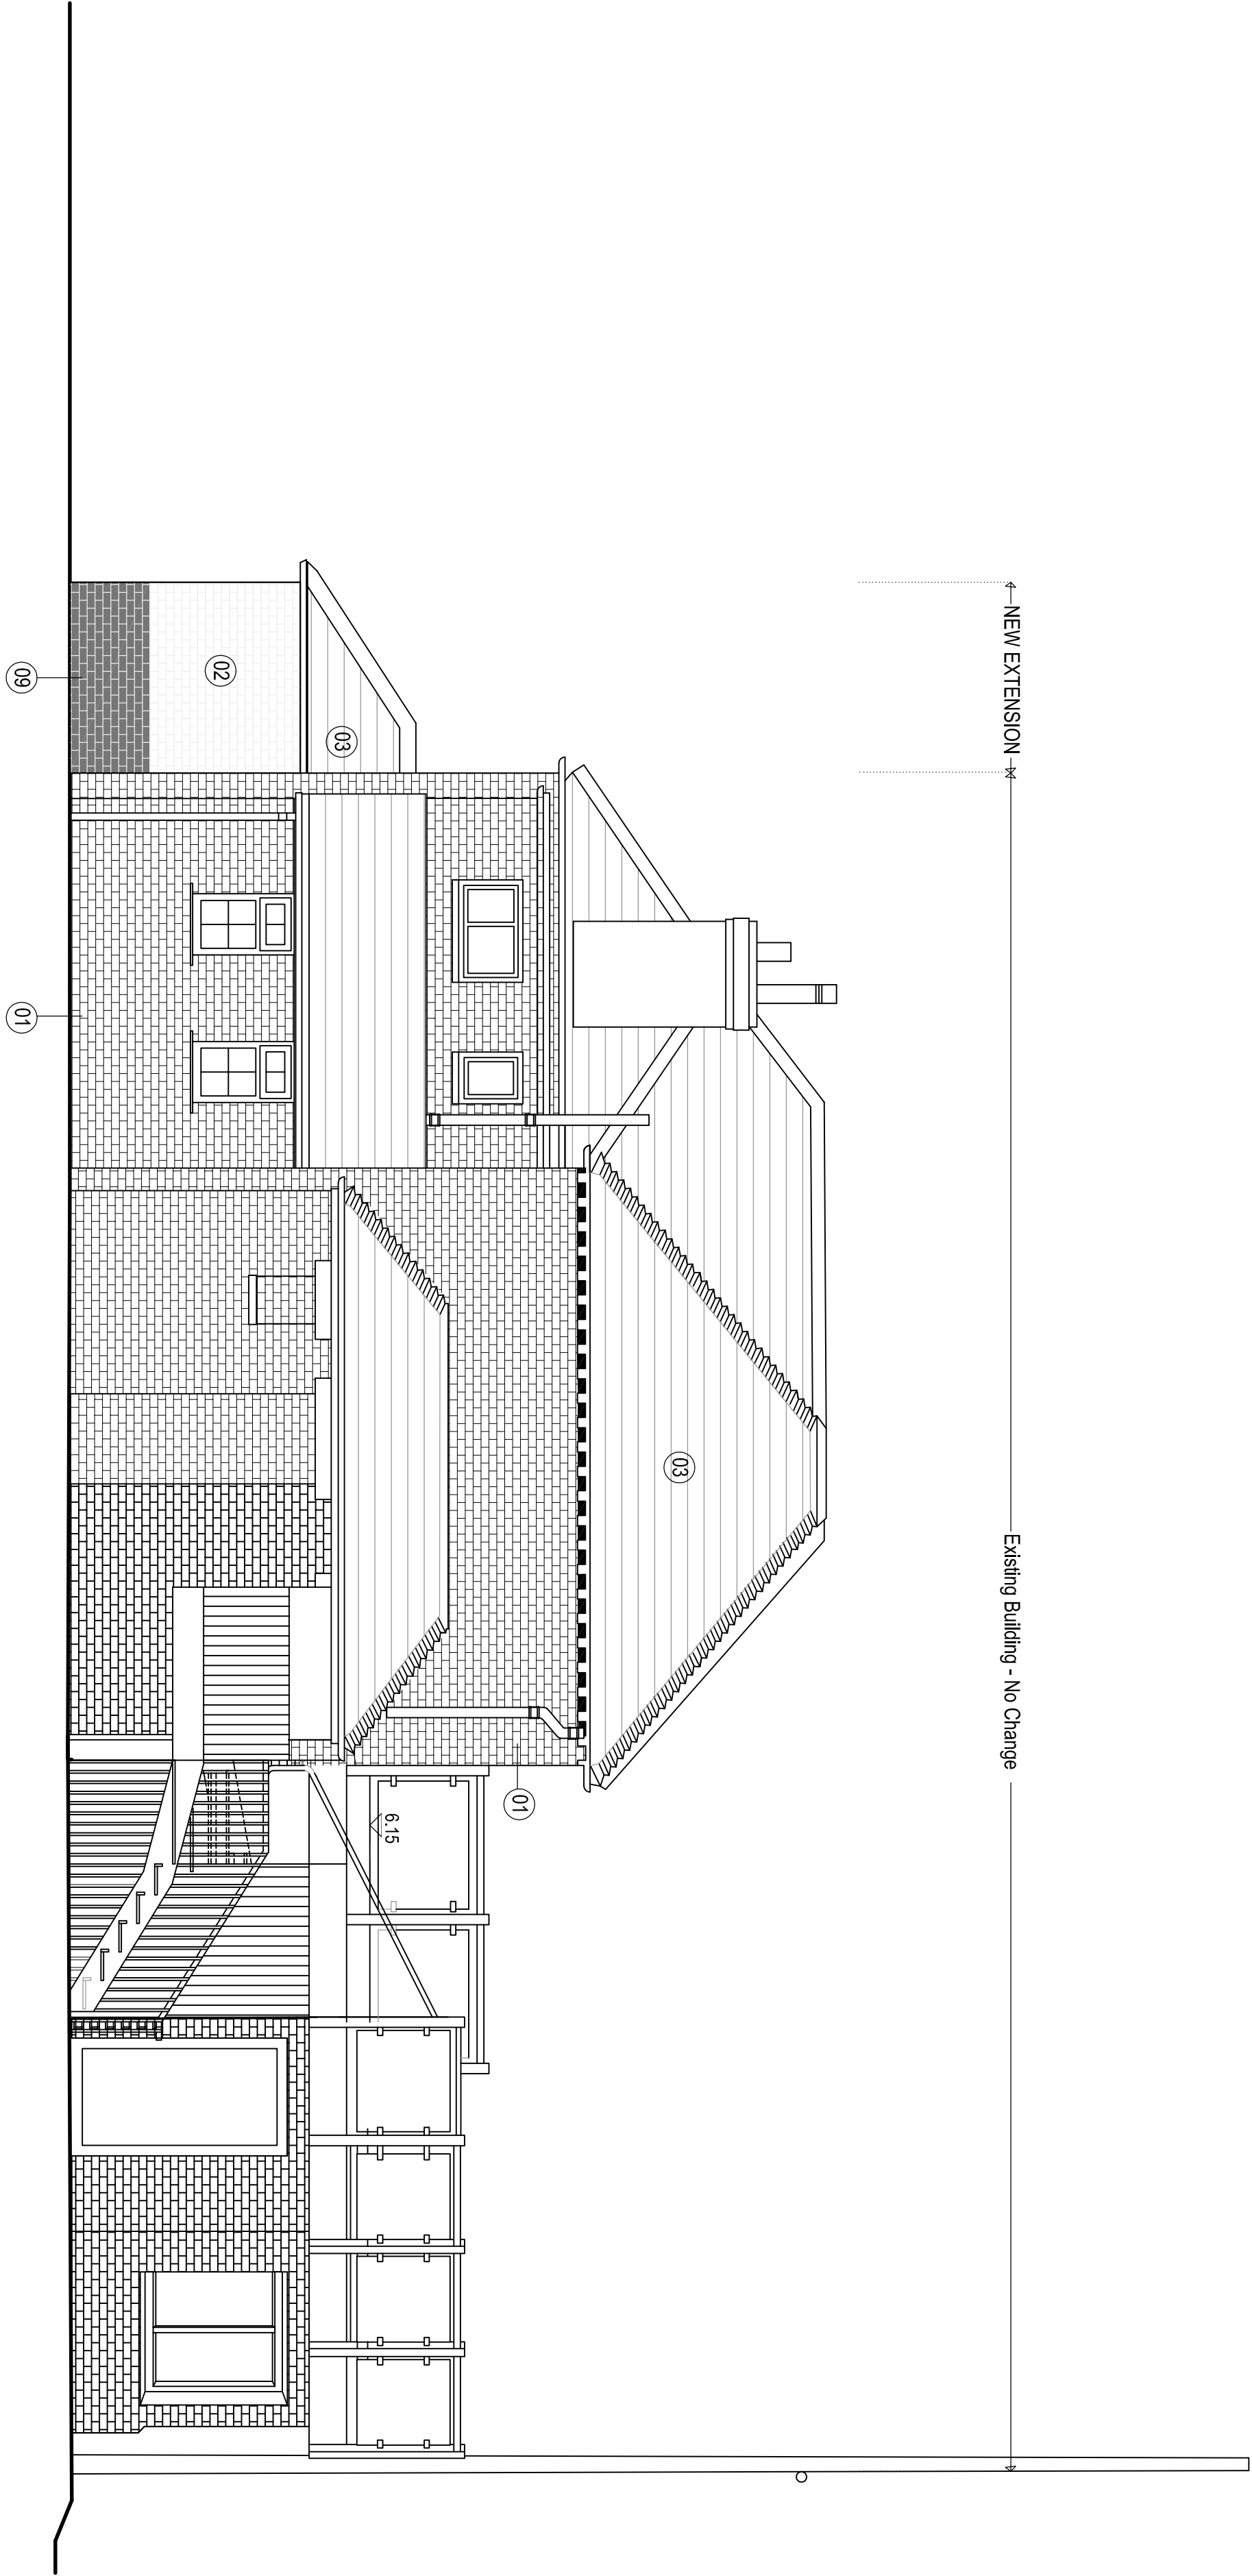

SCALE 1:50


0 0.5 1.0 1.5 2.0 2.5 3.0 3.5 4.0 4.5 5.0

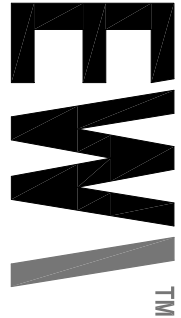

EWI
ARCHITECTS

Wellfield, Chester Road
Preston Brook WAT 3BA
T: +44 1928 752 200
F: +44 1928 755 953

Ensworth Sailing School

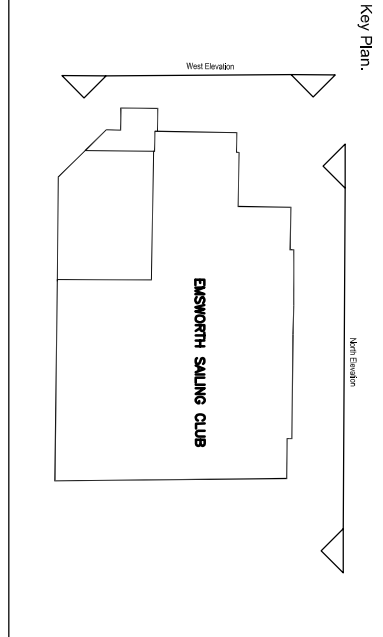

Rev	Date	Revision Note	By	Check

Drawing 916			
Proposed Elevations			
Status	Title Name		Order No.
Planning	Drawn by	checked by	date
	DM		27-06-14
Job No.	CPI Unit	Draw No.	
1999	AG	(01)	03
			Revision