




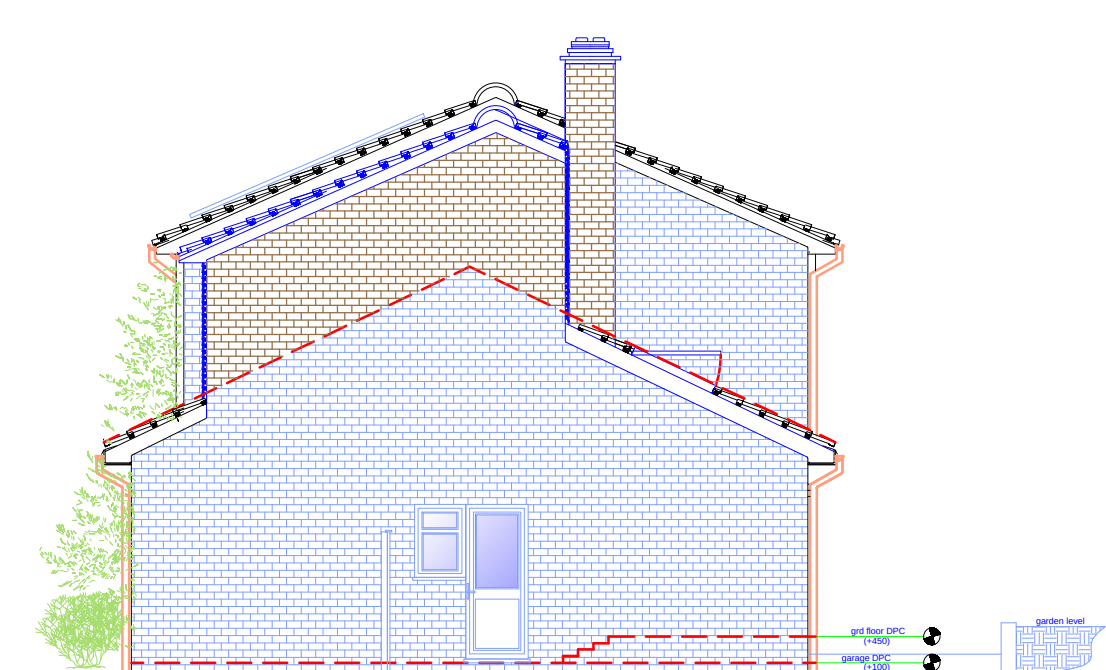


1
PROPOSED
SIDE ELEVATION
1:100

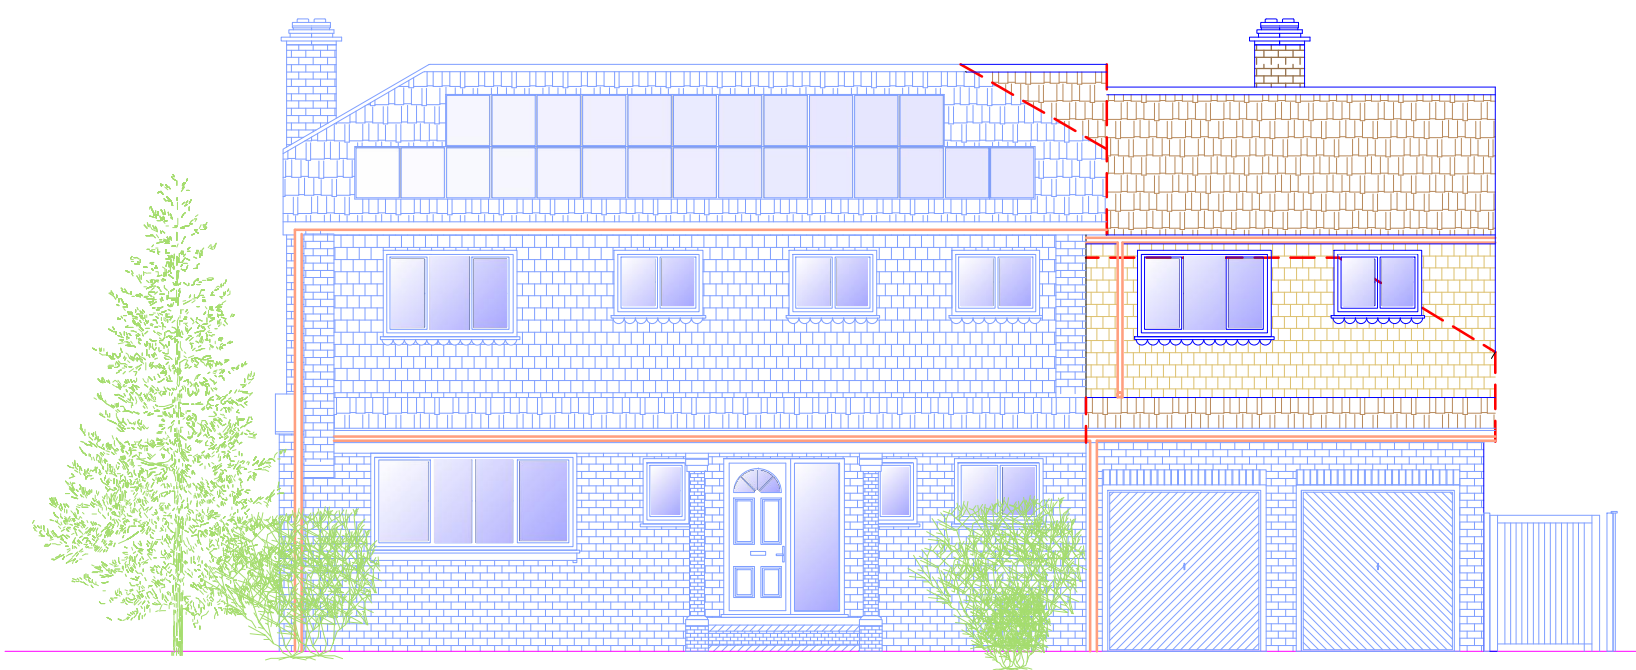


2
PROPOSED
FRONT ELEVATION
1:100

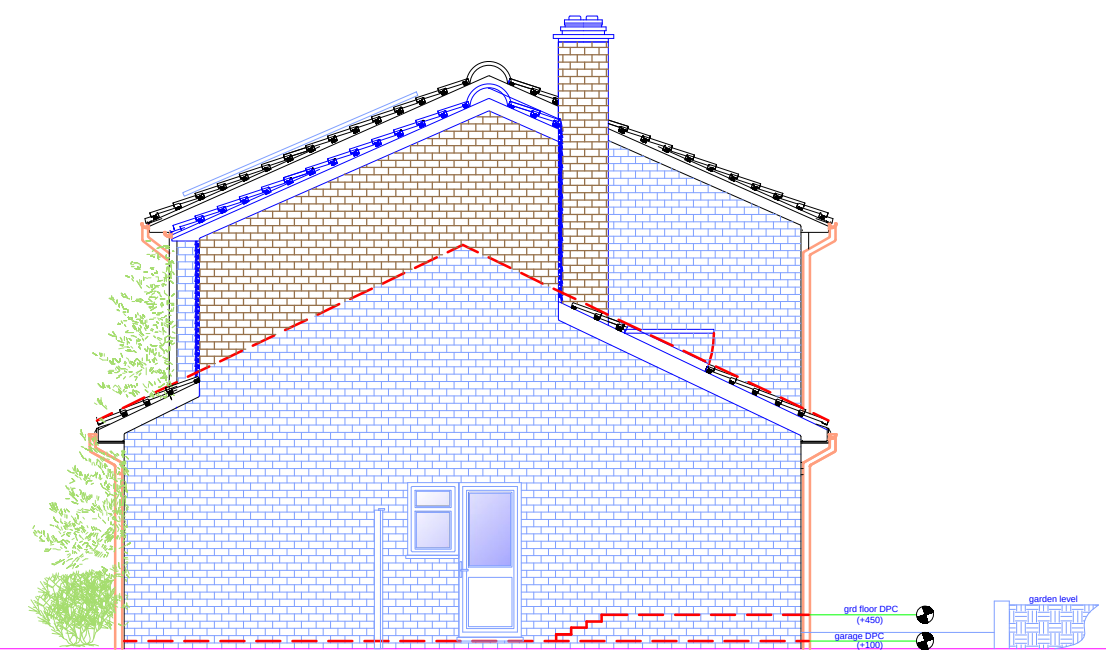


3
PROPOSED
SIDE ELEVATION
1:100

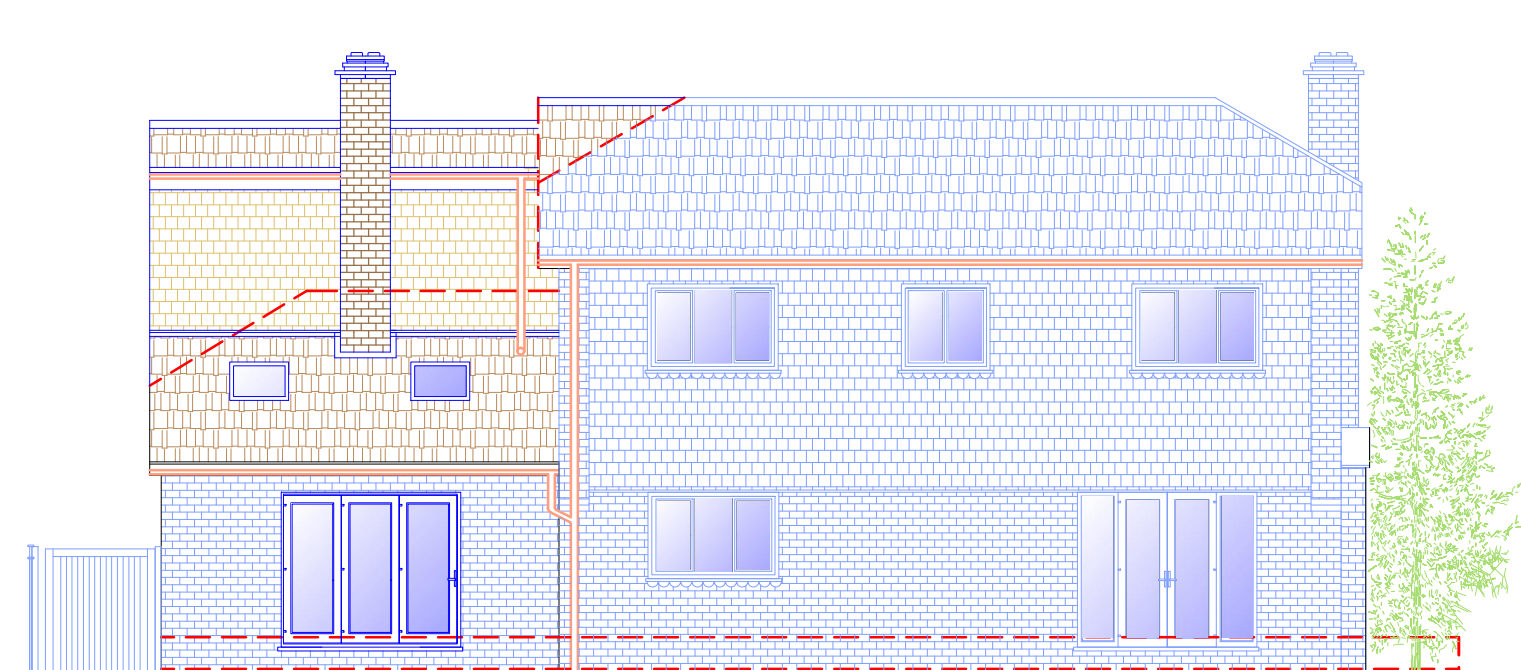

4
PROPOSED
REAR ELEVATION
1:100

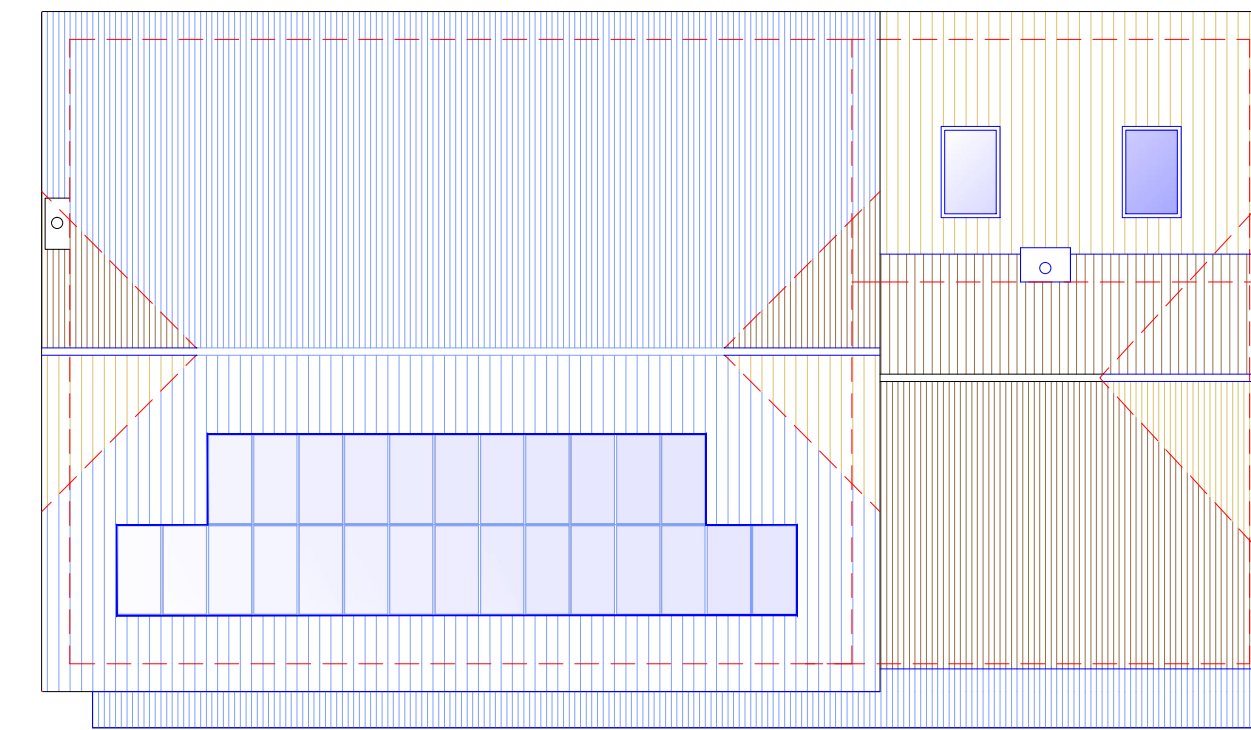


5
PROPOSED
ROOF PLAN
1:50

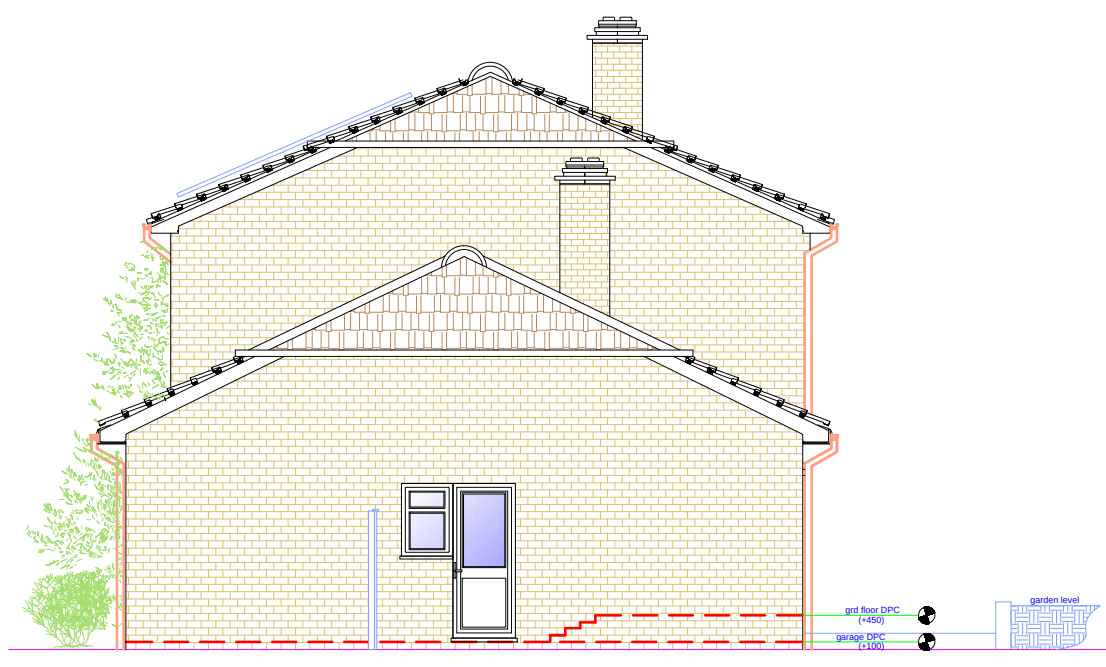


6
EXISTING
SIDE ELEVATION
1:100




7
EXISTING
FRONT ELEVATION
1:100

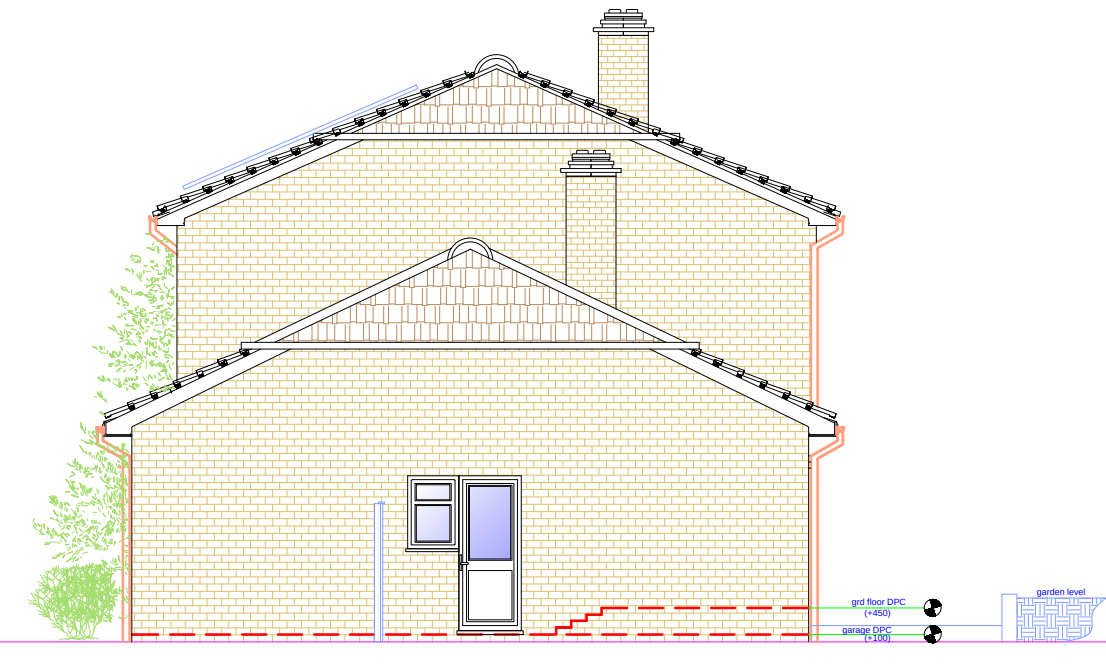


8
EXISTING
SIDE ELEVATION
1:100

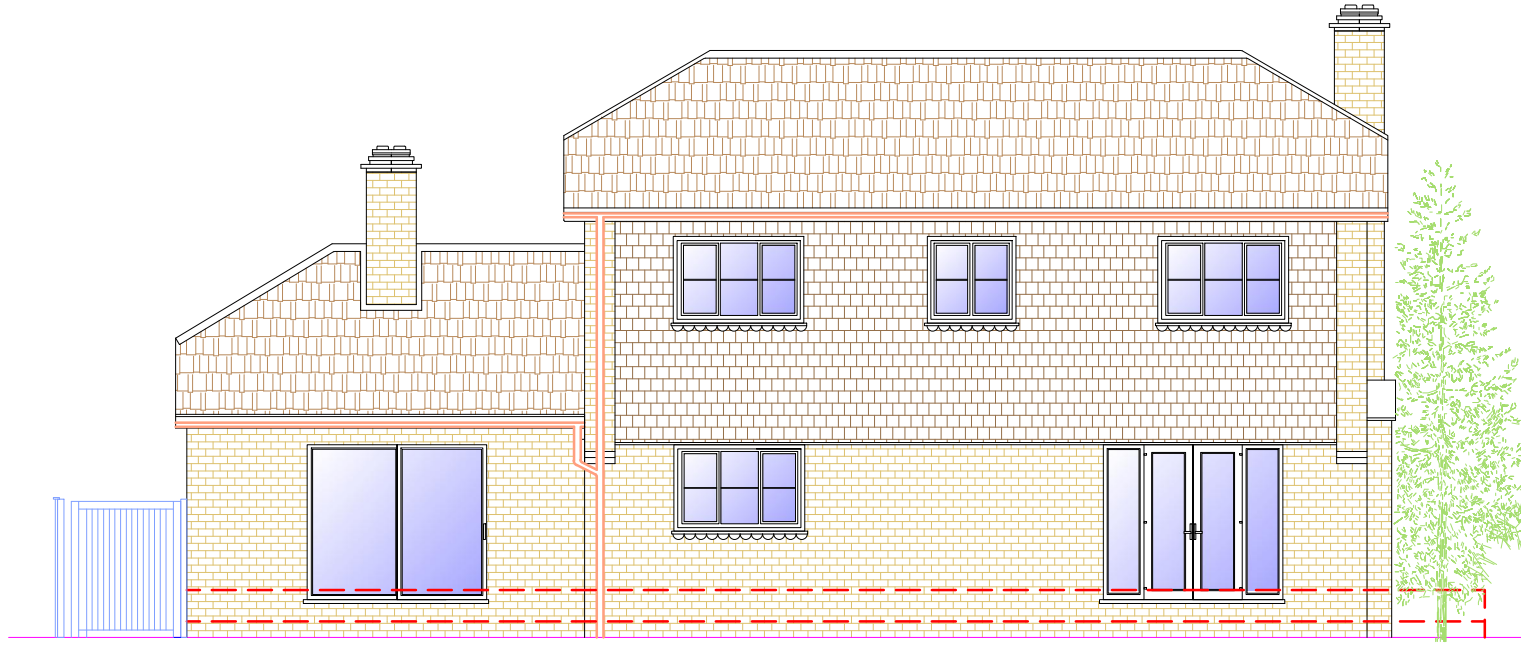


9
EXISTING
REAR ELEVATION
1:100

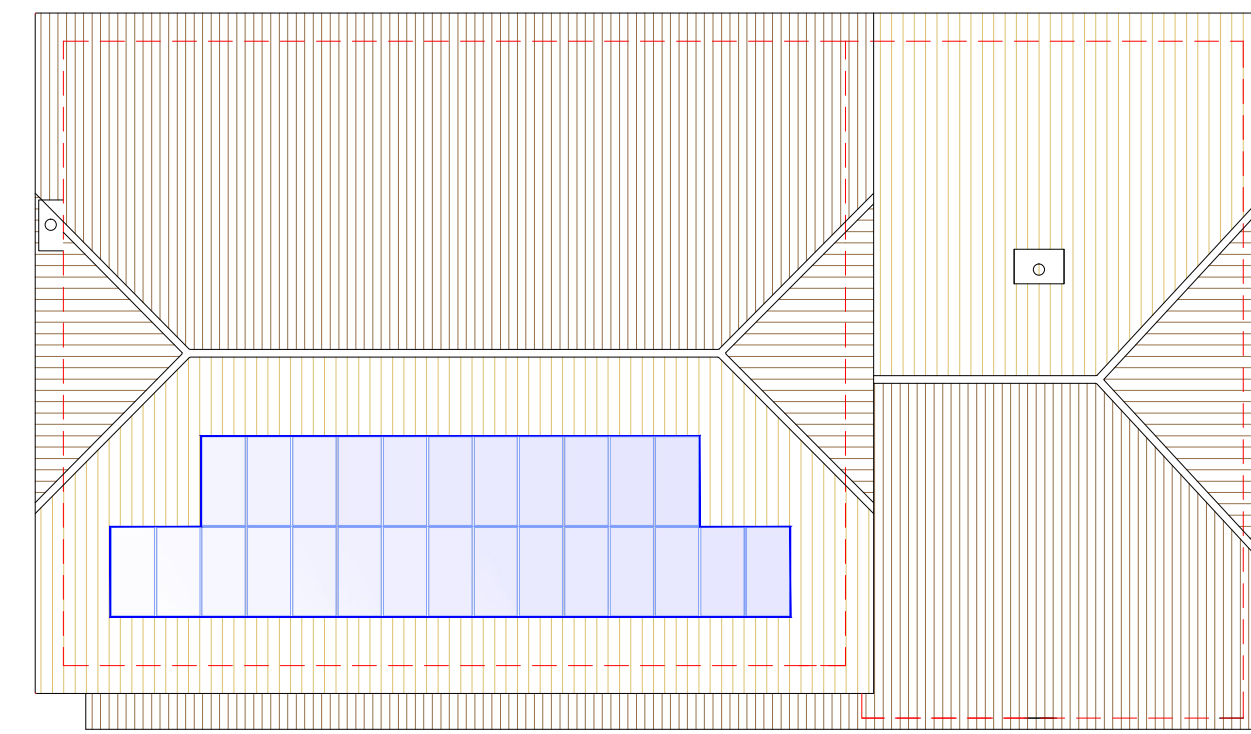


10
EXISTING
ROOF PLAN
1:50

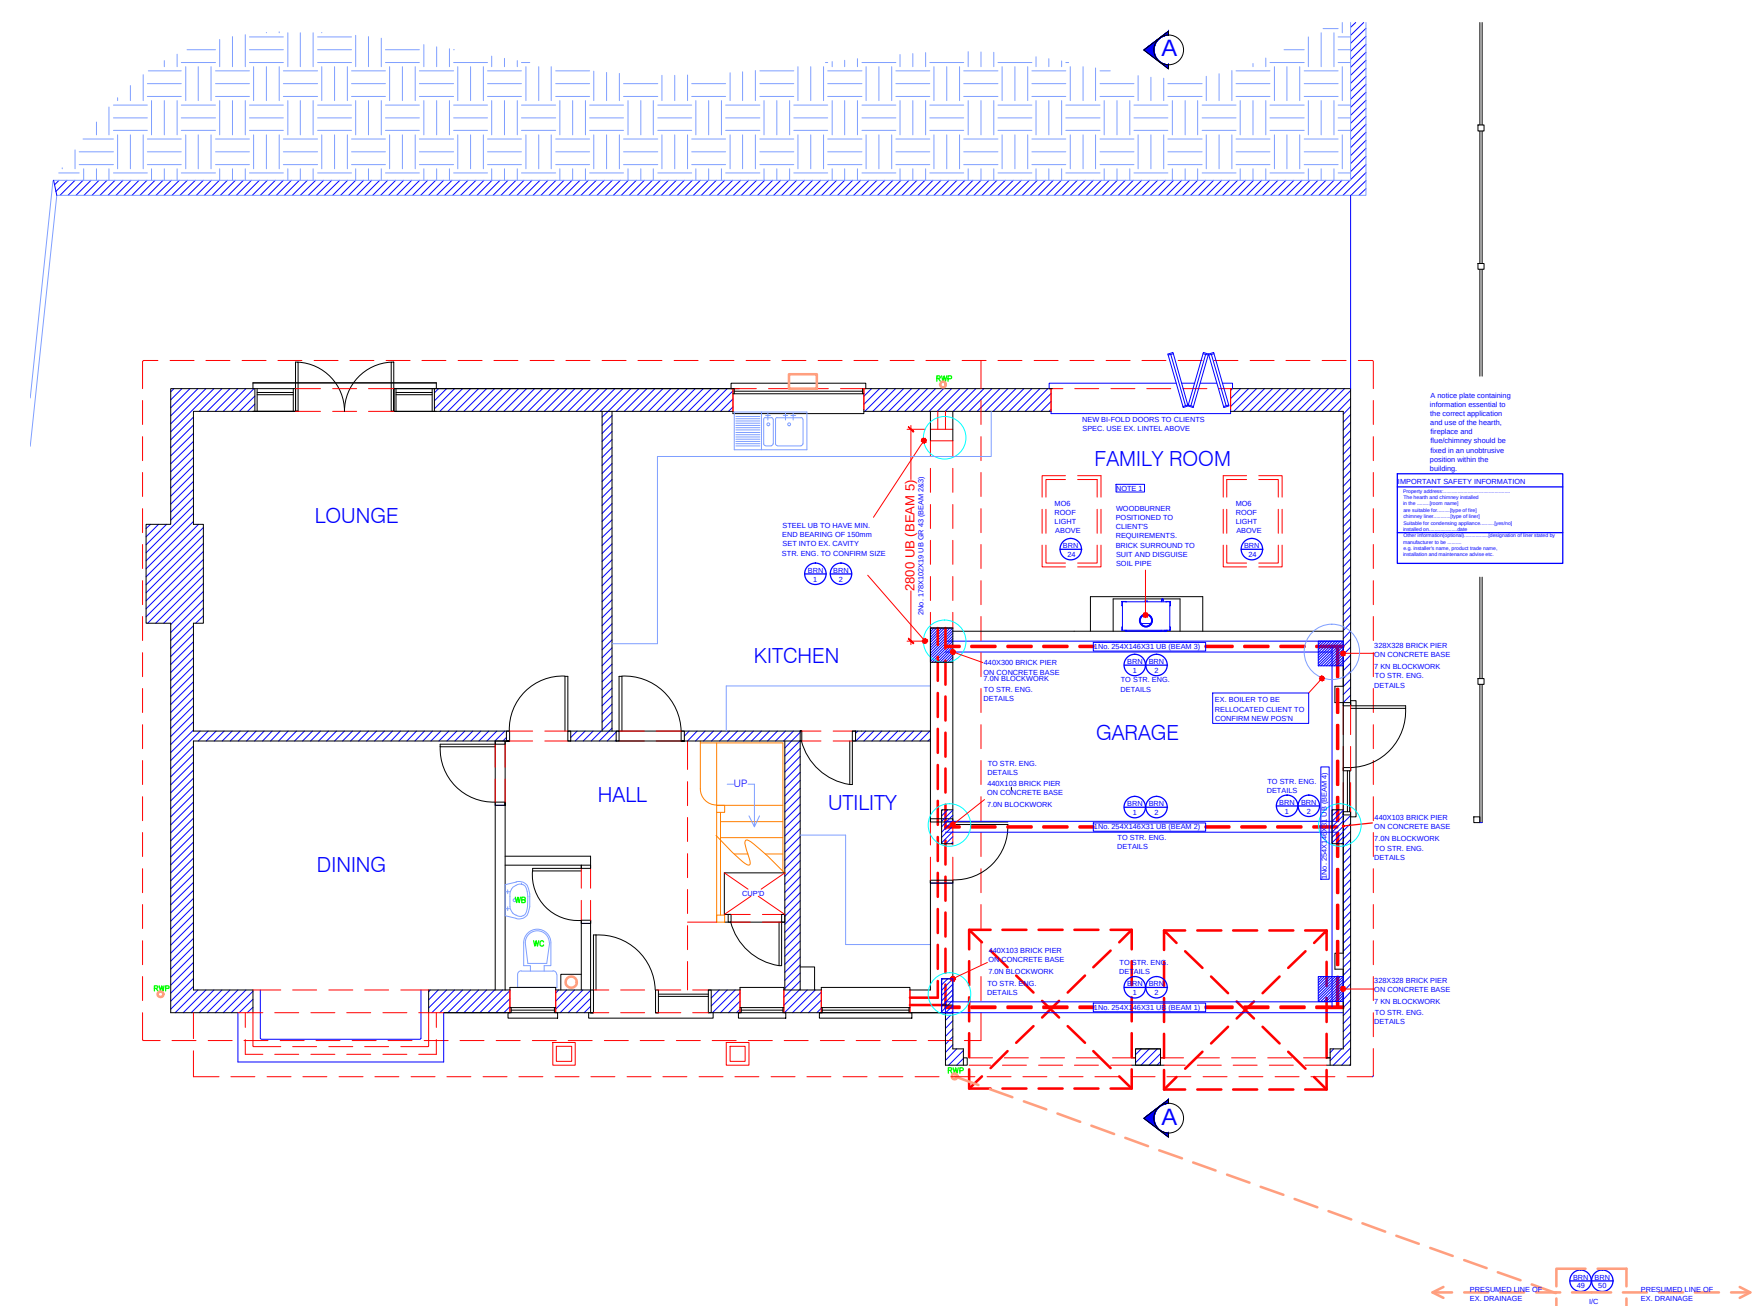


11
PROPOSED
GROUND FLOOR PLAN
1:50

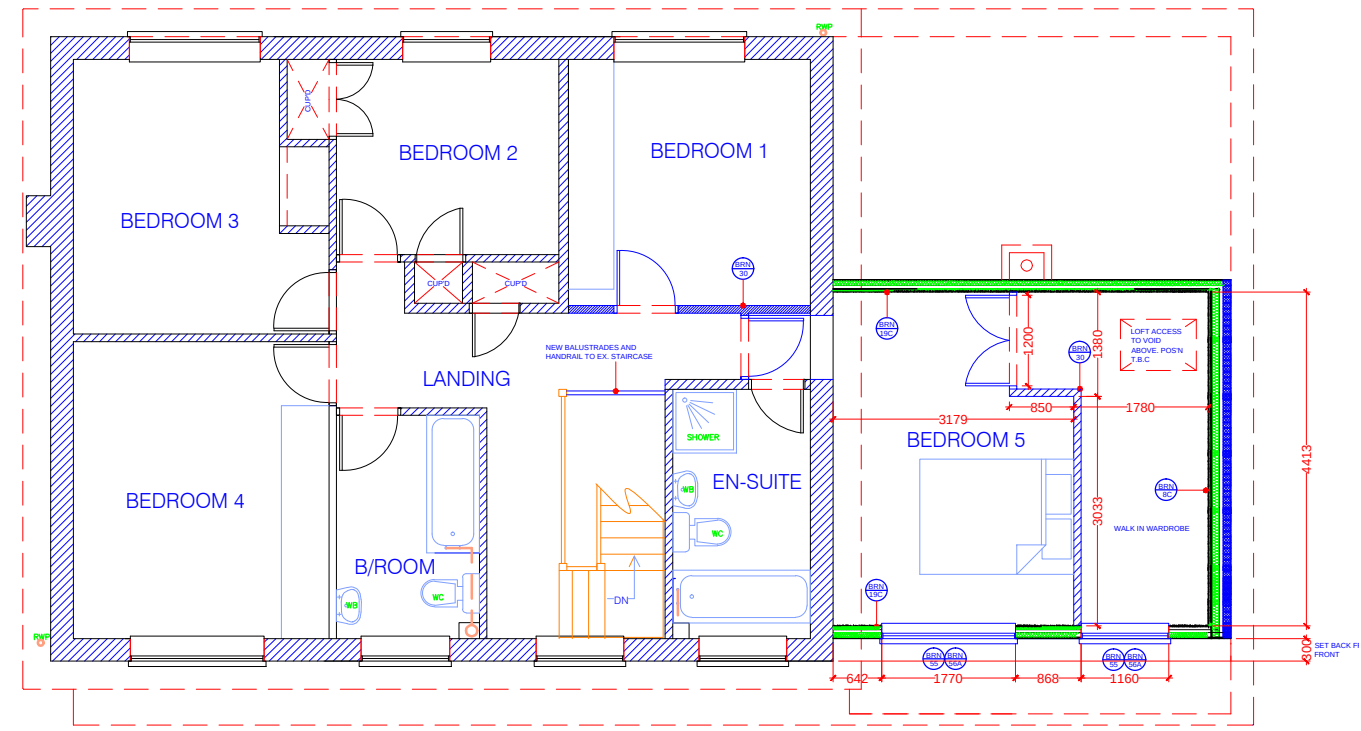


12
PROPOSED
FIRST FLOOR PLAN
1:50

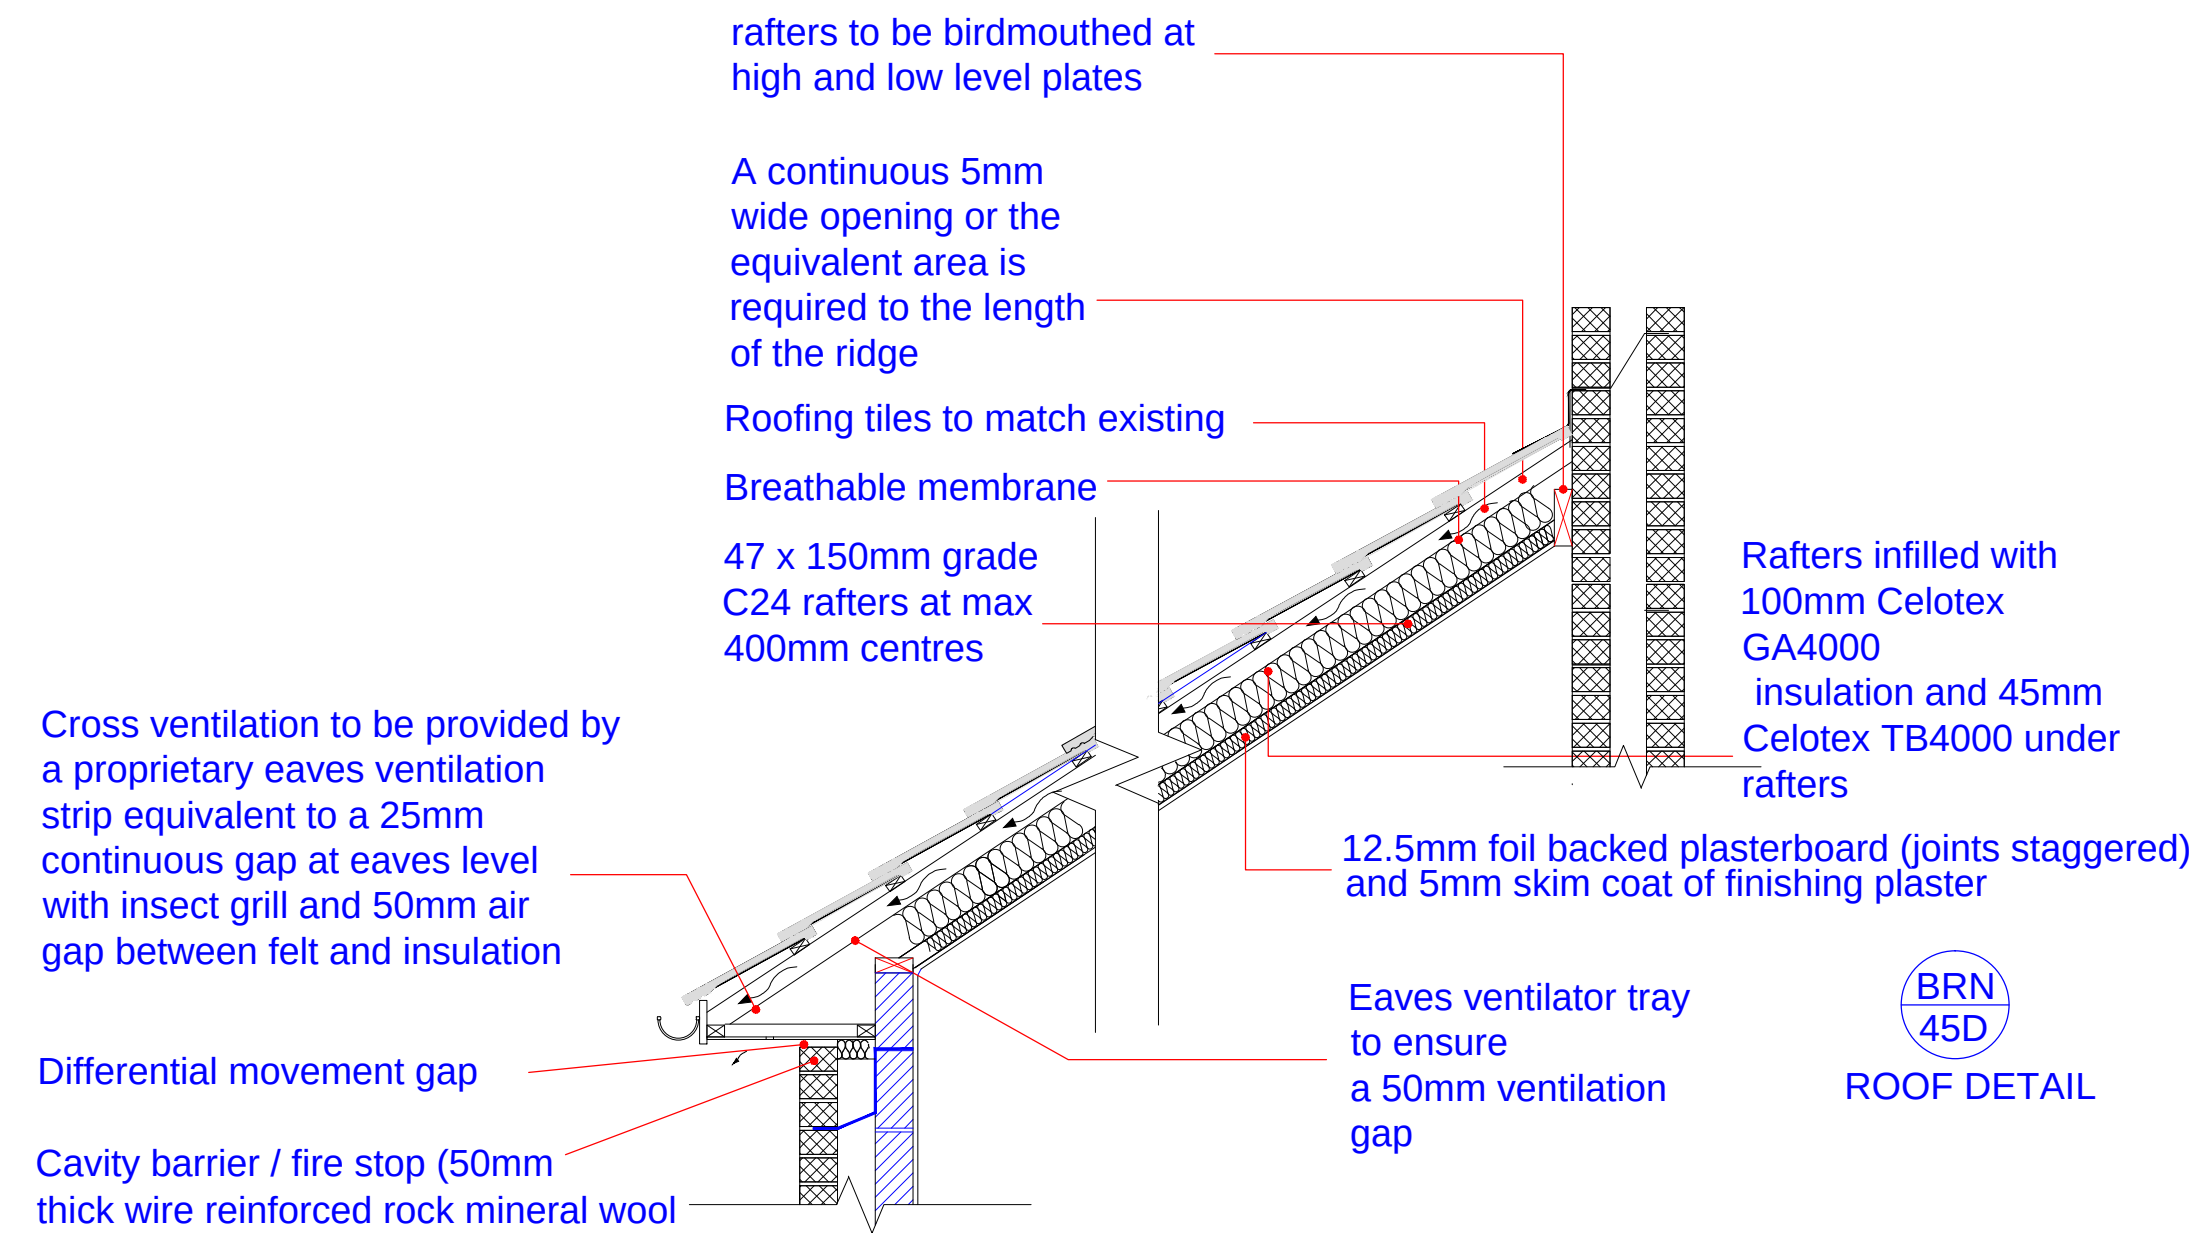


13
PROPOSED
GRD FLOOR ROOF
1:20

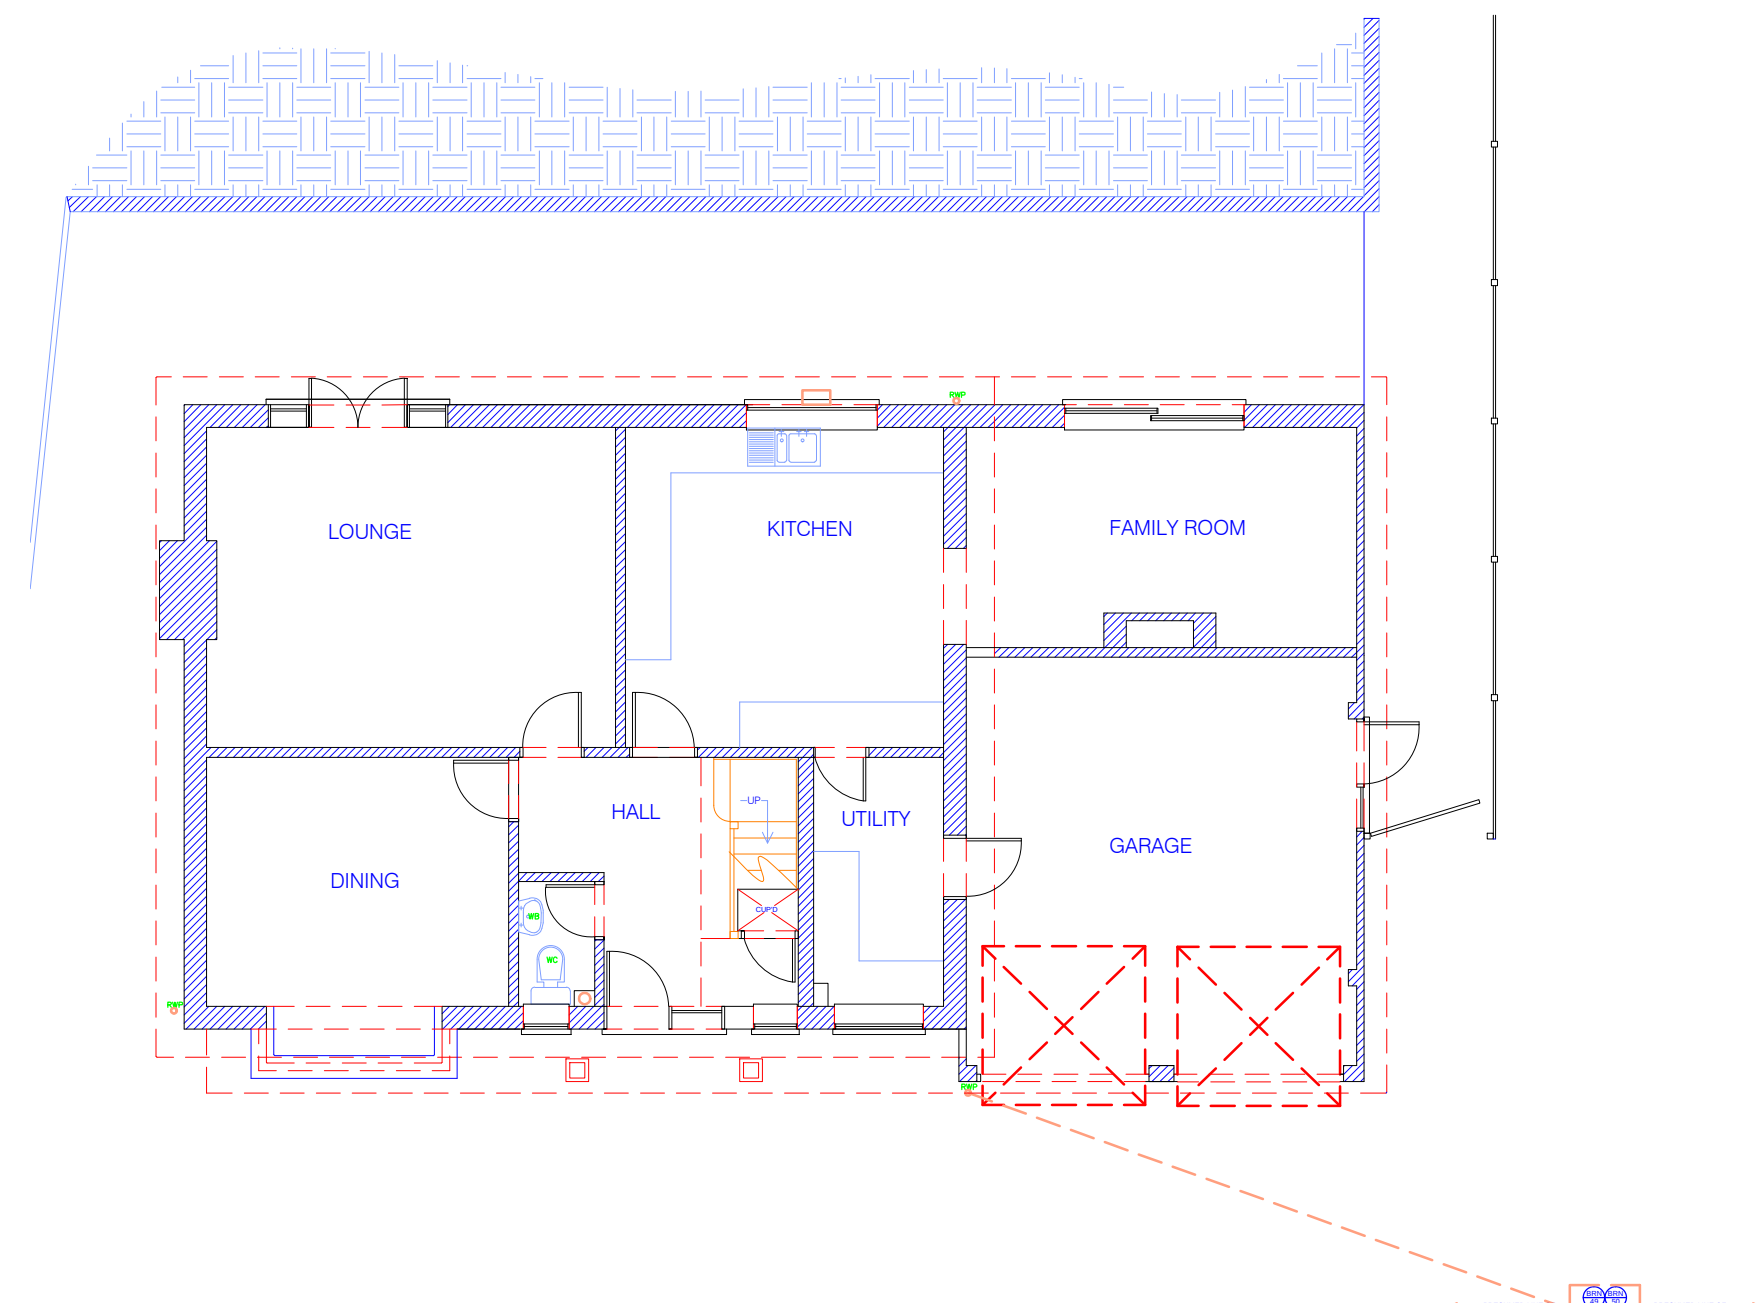


14
EXISTING
GROUND FLOOR PLAN
1:50

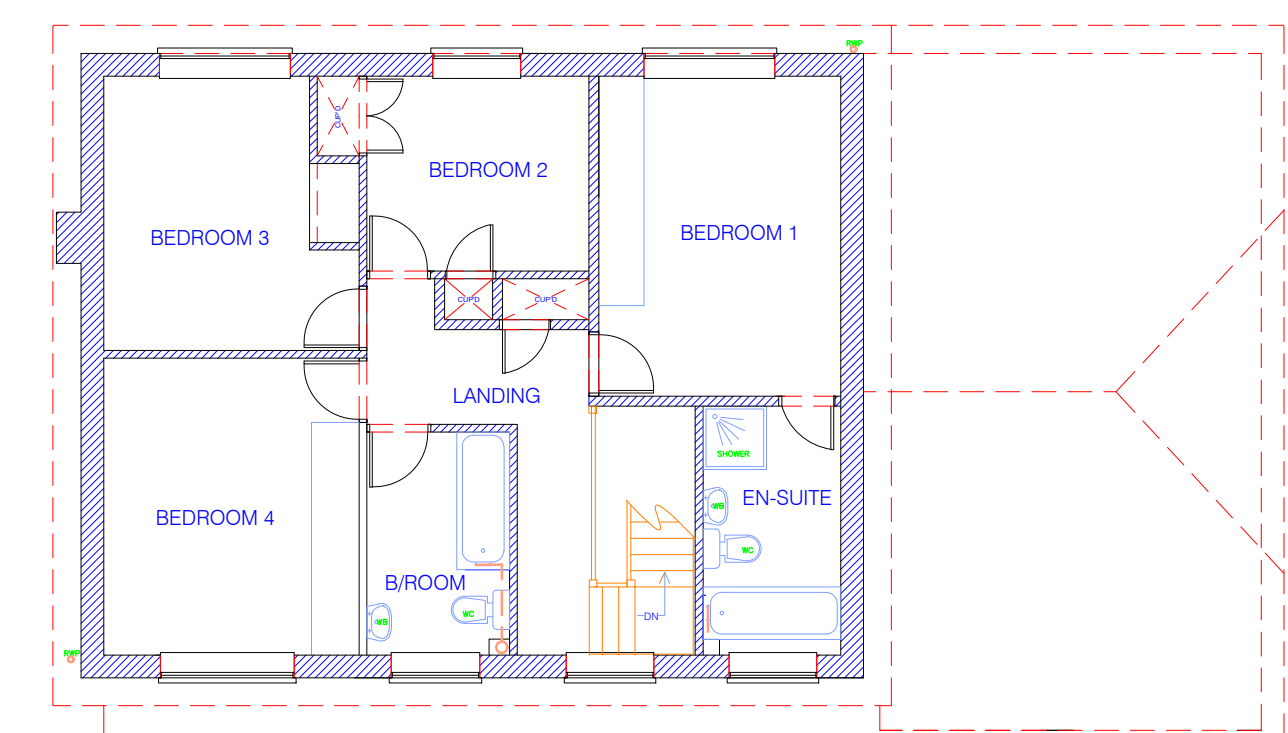


15
EXISTING
FIRST FLOOR PLAN
1:50

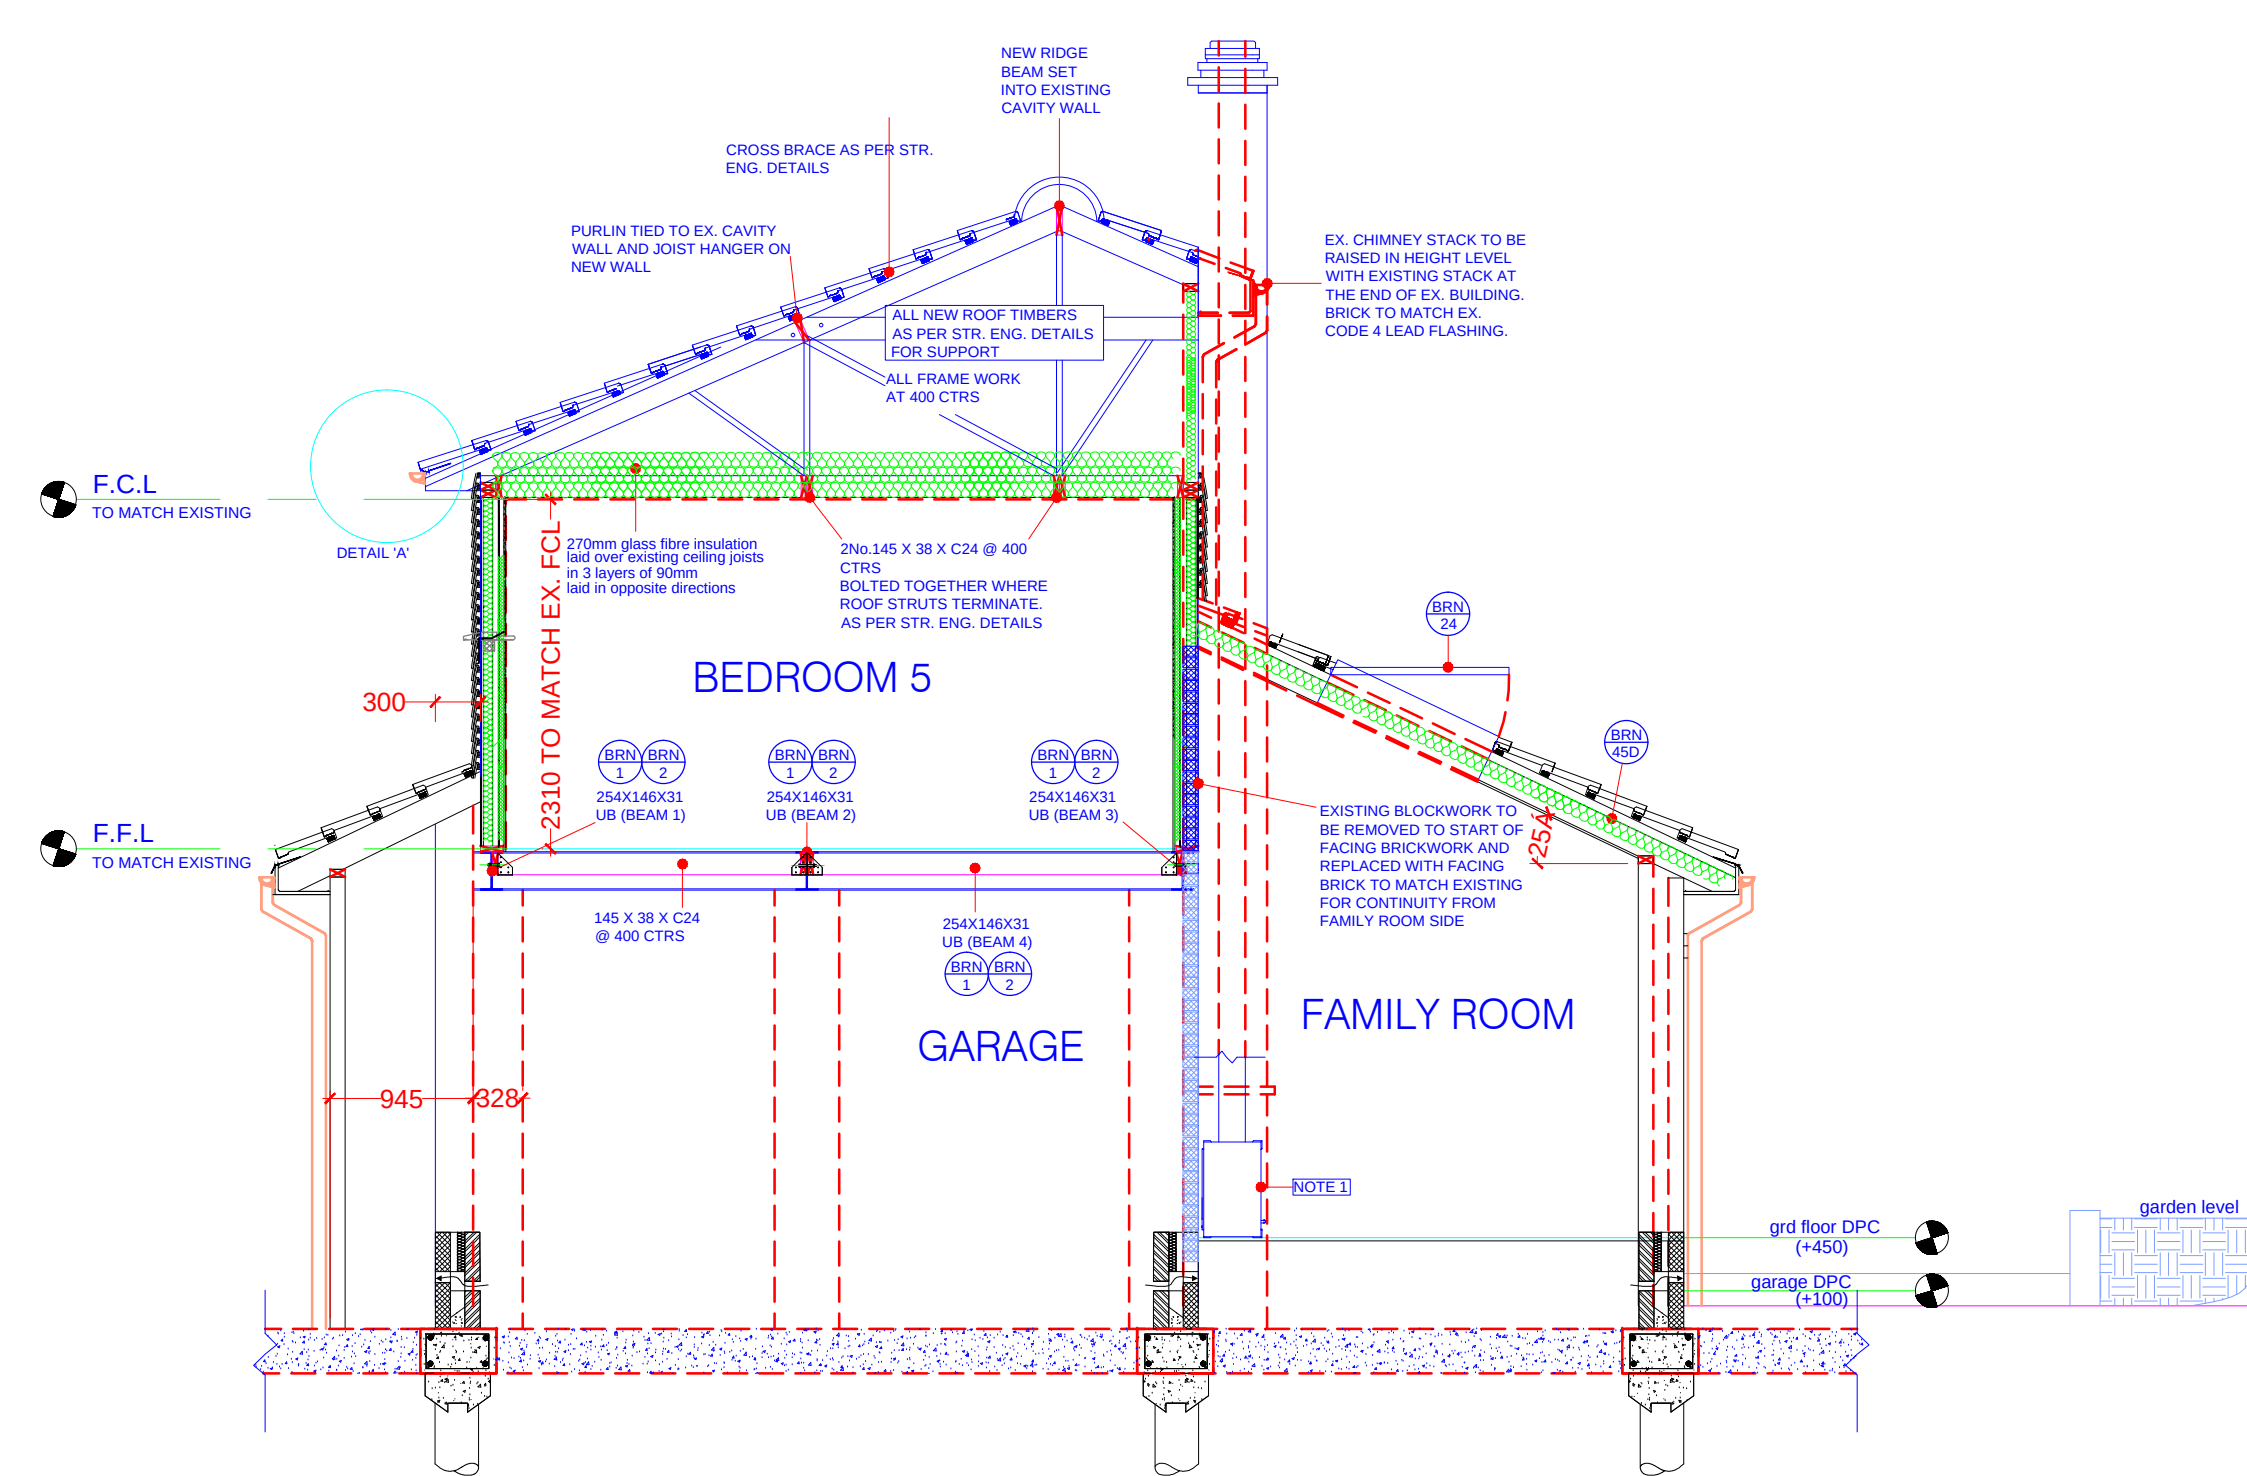


16
PROPOSED SECTION A-A
1:50

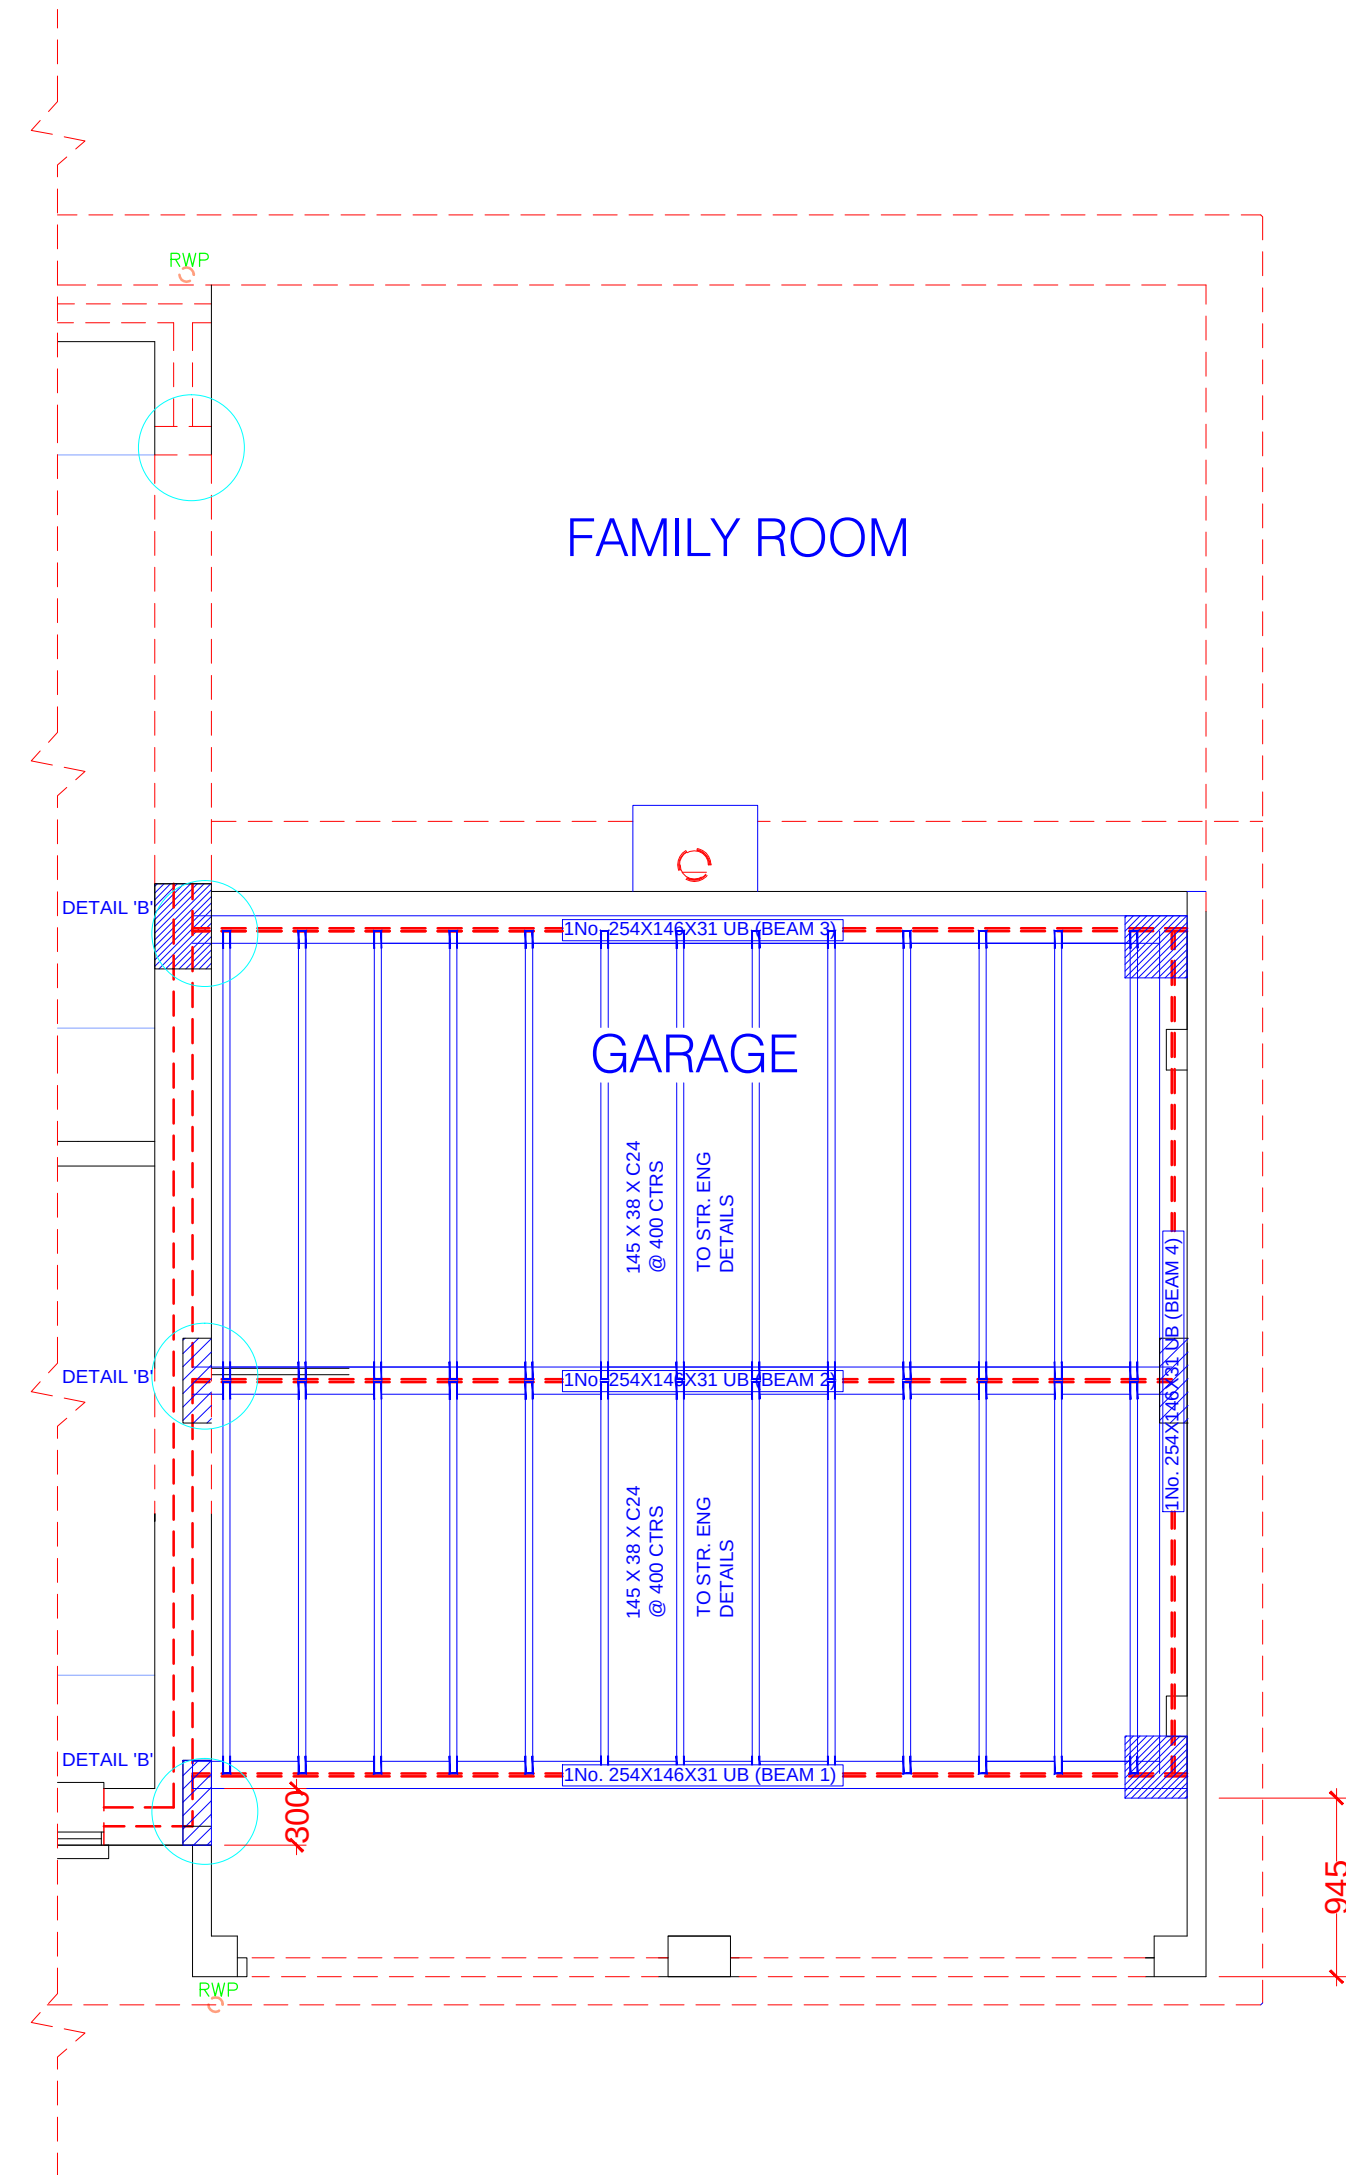


22
PROPOSED
FIRST FLOOR JOIST LAYOUT
1:40

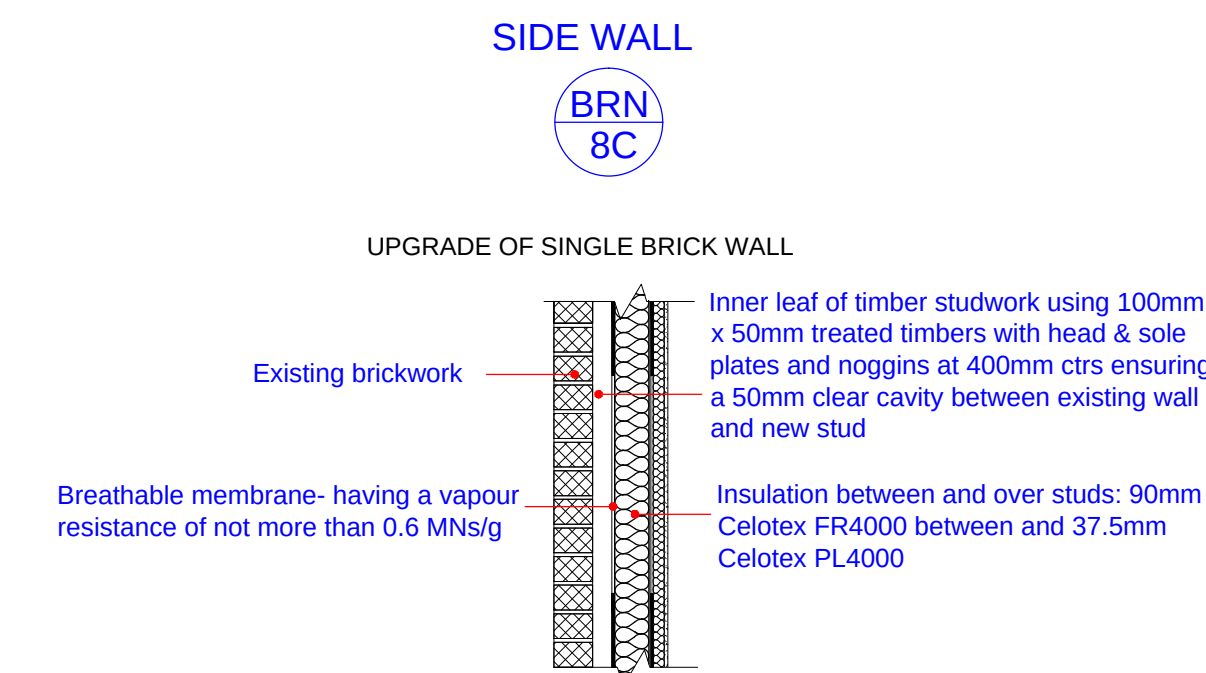


17
PROPOSED
SIDE WALL
1:20

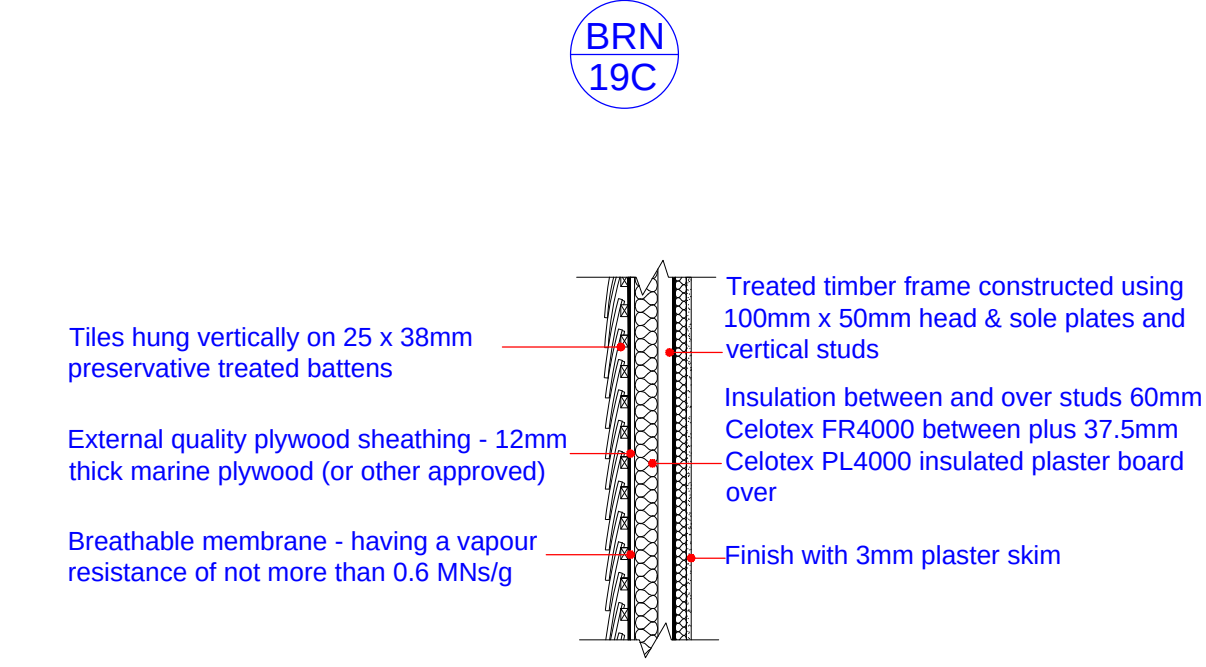

18
PROPOSED
FRONT & REAR WALL
1:20

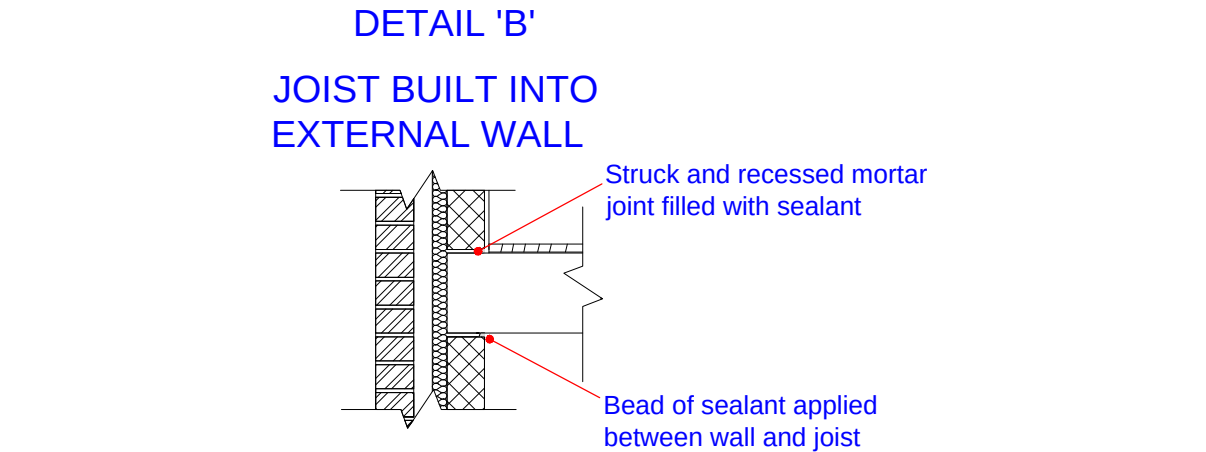

19
PROPOSED
DETAIL 'B'
1:20

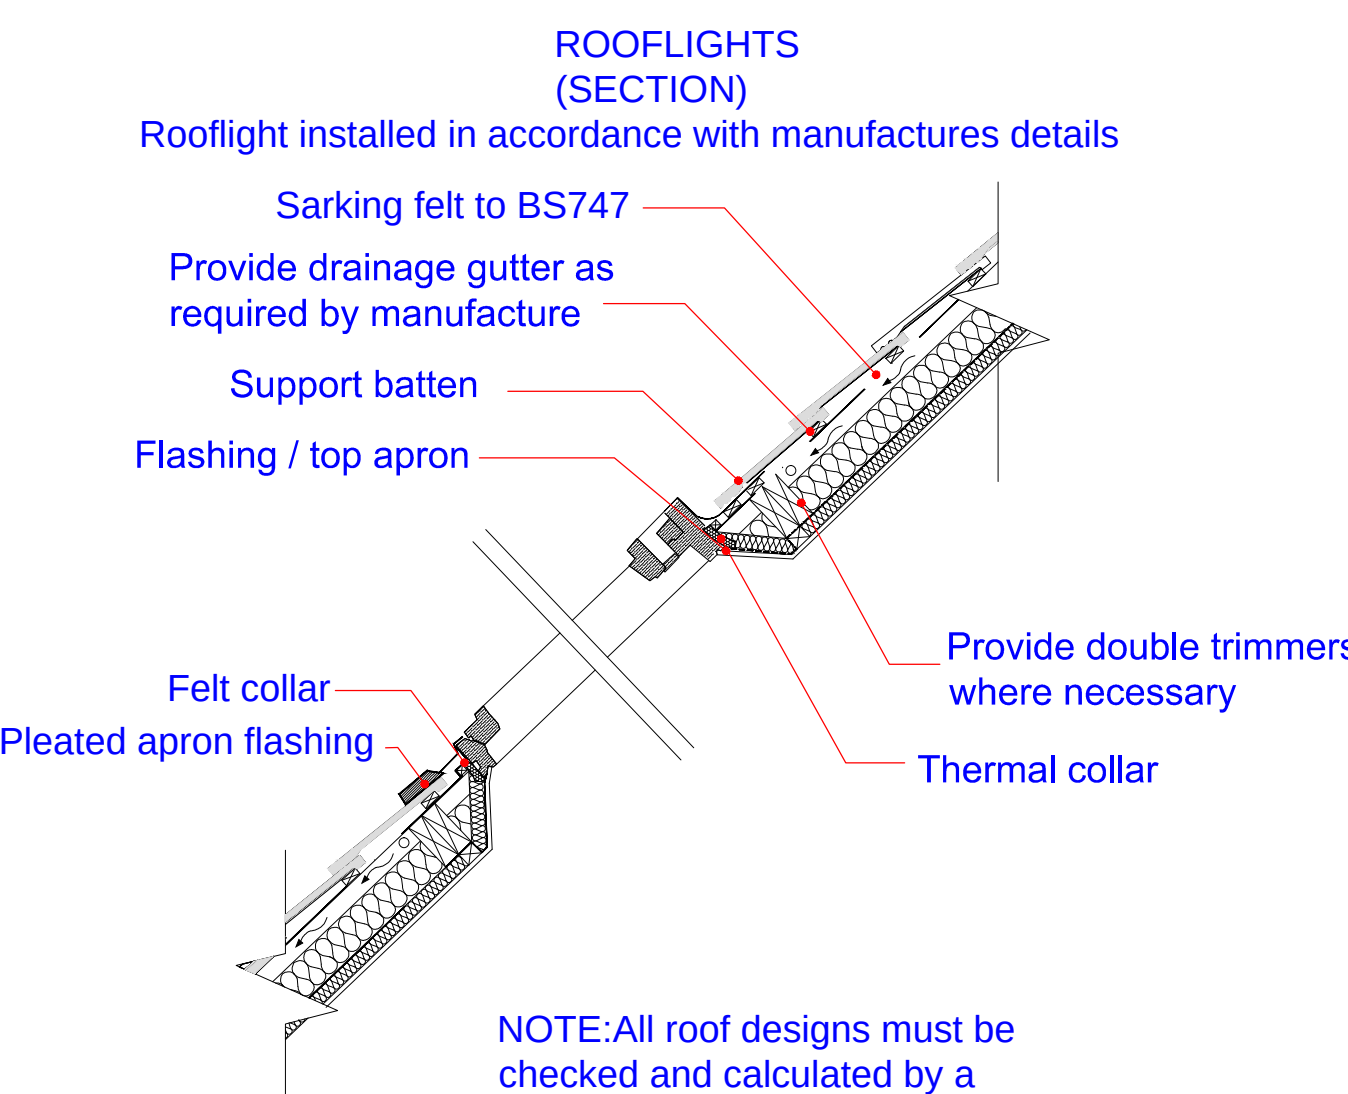

21
PROPOSED
ROOFLIGHT SECTION
1:20

NOTE:
DRAWING: BELLORD 01A TO BE USED IN CONJUNCTION
WITH ASSOCIATED BUILDING REGULATIONS NOTES
BELLORD/BRN.
DIRECTIONAL NORTH ARROW SHOWN ON BLOCK &
LOCATION PLANS BELLORD/BLP.

MODIFICATIONS	ISSUE:
ALTERED RIDGE LINE BY -300mm	03.12.14 - B
TITLE	PROPOSED FIRST FLOOR EXTENSION ABOVE GARAGE
CUSTOMER	MR & MRS BELLORD 1 RIVERDALE AVENUE, WATERLOOVILLE, HANTS, PO7 8QN
DRAWN BY:	
DRAWING NO:	BELLORD 01A 1 OF 1
SCALE:	VARIES:
DATE:	17.10.14
REVISION:	B A0