


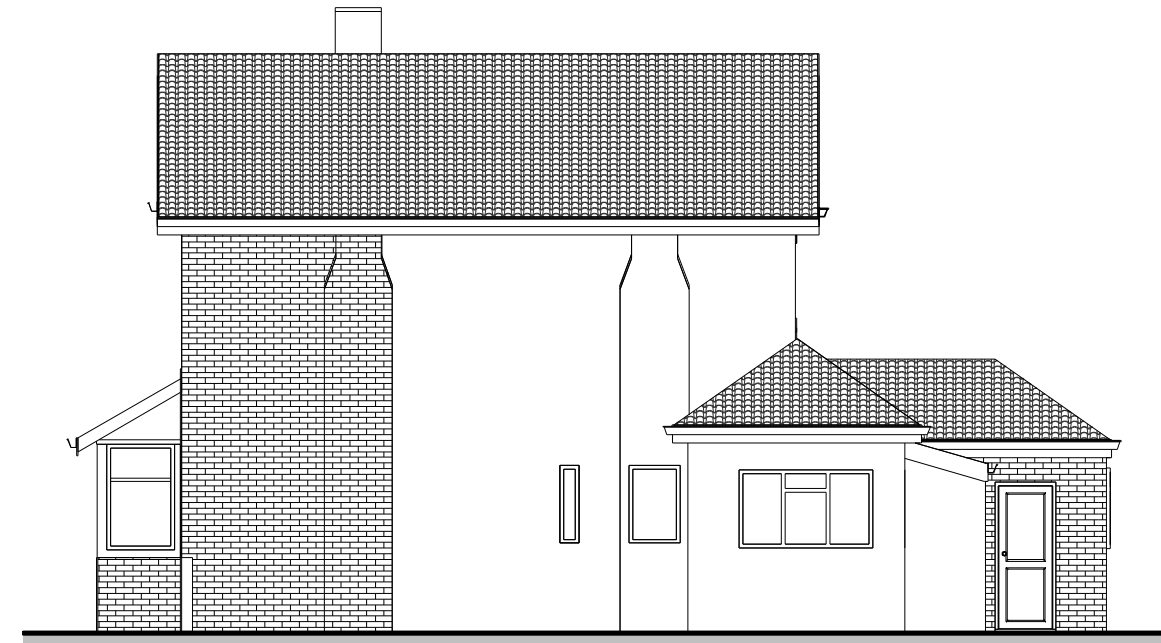

Existing South Elevation

1 : 100




Existing East Elevation

1 : 100




Existing North Elevation

1 : 100

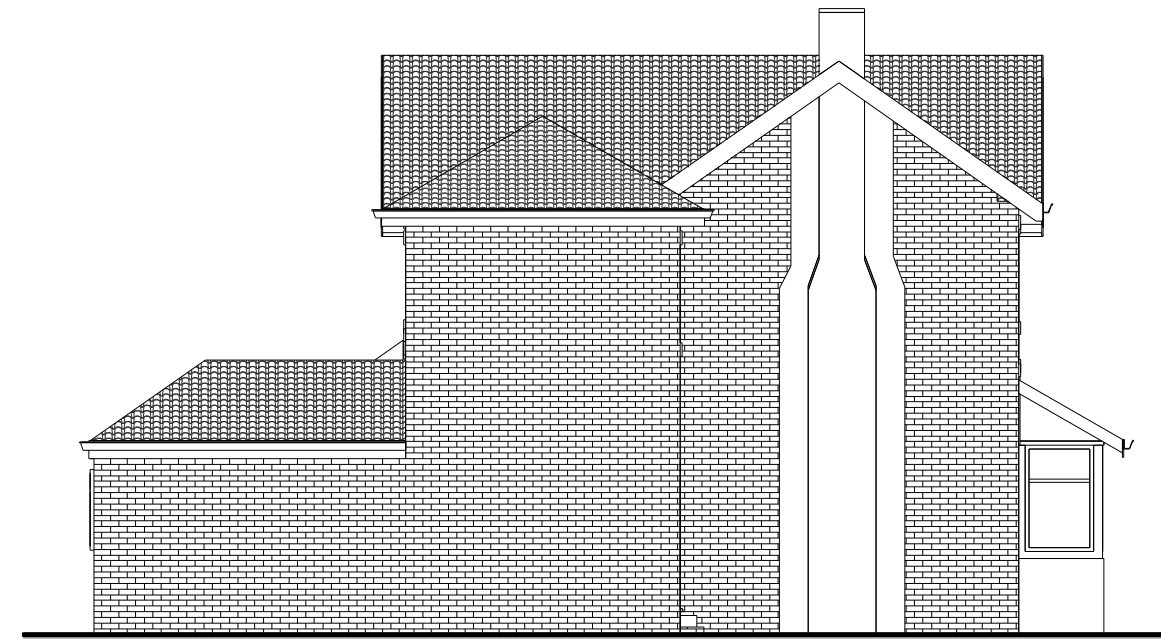

Existing West Elevation

1 : 100

 

www.yourhomeplans.co.uk

Tel: 0800 6127 664 Your Home Plans



These drawings are for approval purposes. Materials and products should not be ordered based on dimensions of drawings as errors may occur along existing building lines. All measurements are to be checked on site.

Mr S Hadman
32 Park Crescent
Emsworth
Hampshire
PO10 7NT

Existing Elevations

Project number	32PAR-14
Date	11th November 2014
Drawn by	June Grinstead
Checked by	Checker

A101

Scale 1 : 100