



Notes
1. All dimensions are in millimetres.
2. The drawing must not be reproduced without permission.
3. The drawing must not be scaled. Dimensions are in millimetres unless specified.

Existing Walls
Proposed Walls


- 01 Door Relocated
02 New Clay Tile Roof To Match Existing
03 New uPVC Window with Full Mullin
04 Window Relocated
05 New Full Height Storage
06 All New Plumbing, Electrical and Decoration Due to Fire Damage

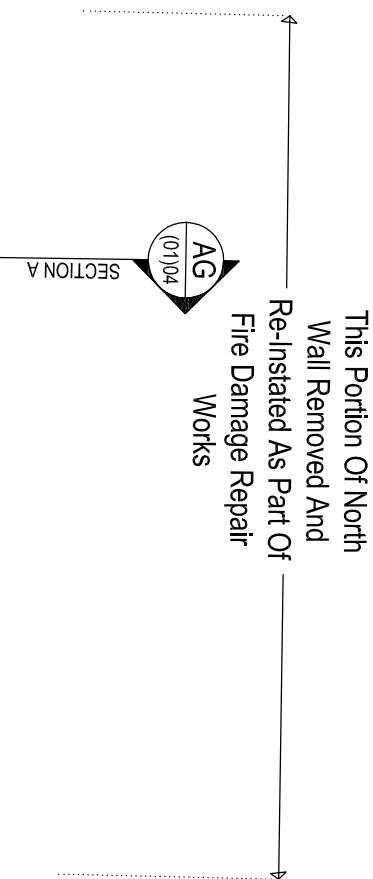

Ridgeline of New Roof Below

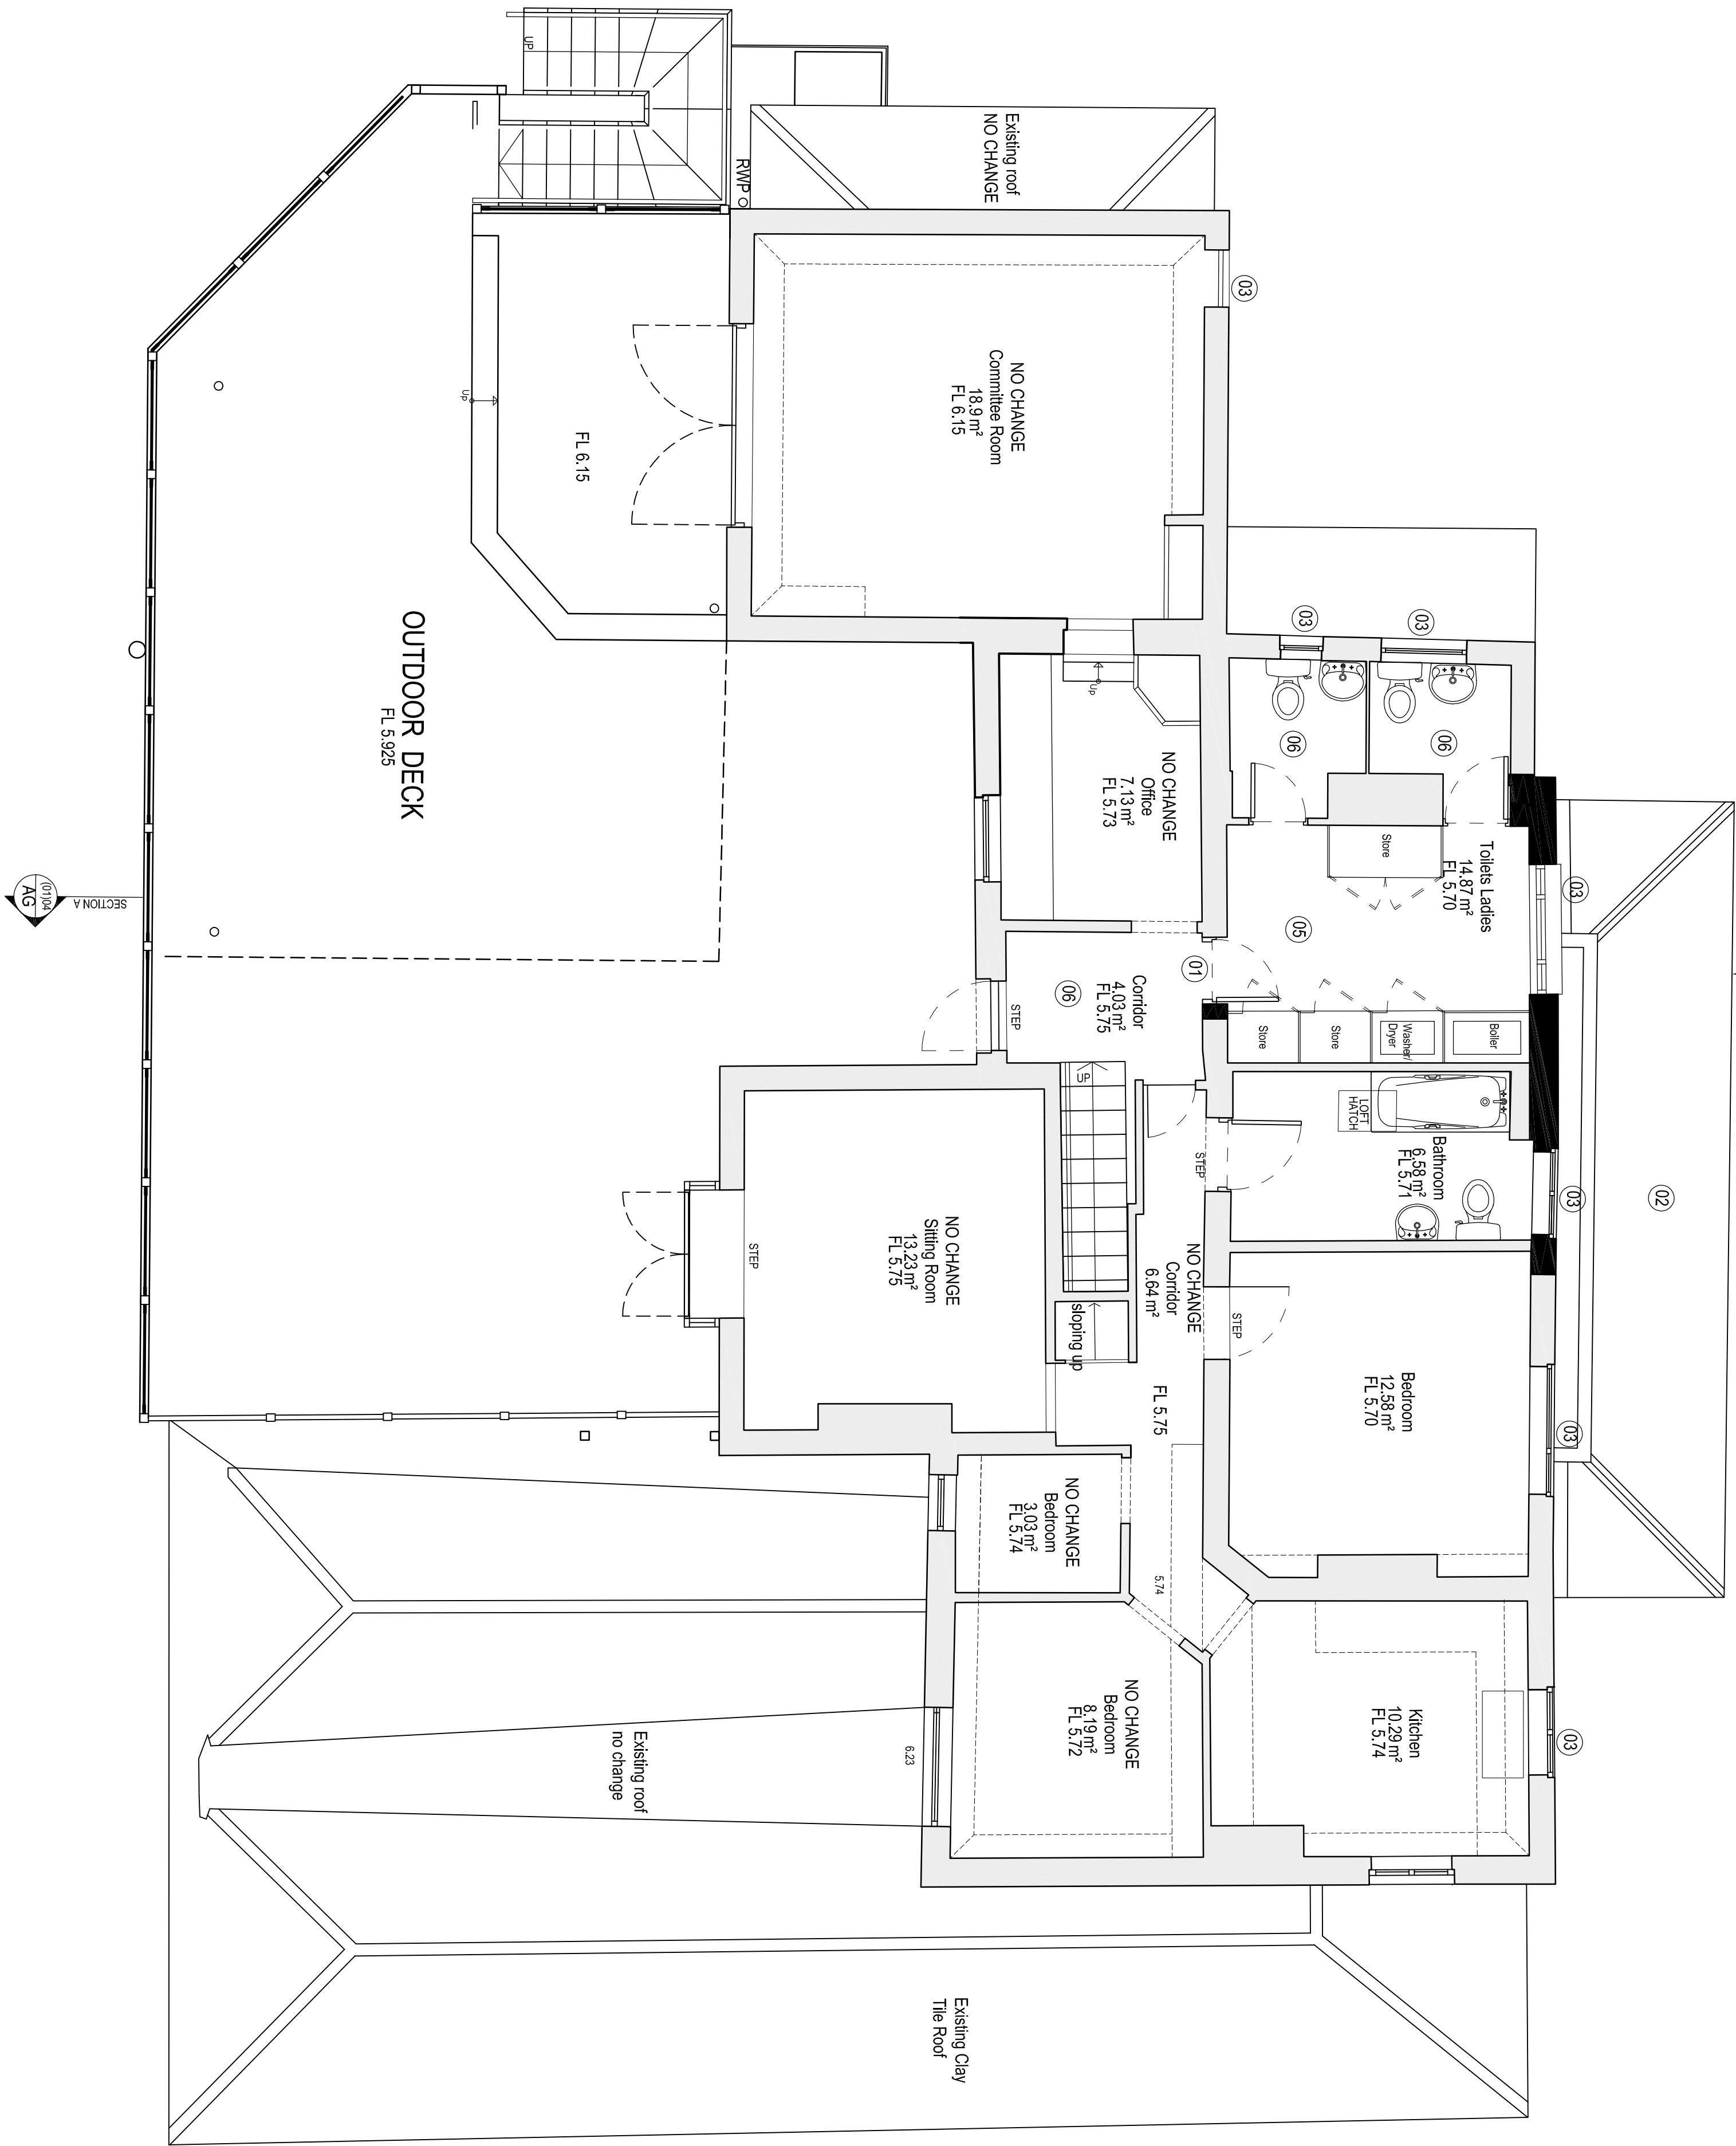

Key Plan

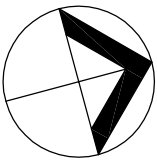

North Point

Rev: Date: Revision Note: By: Check:

EWI T.M.

Ellis Williams
Architects

Wellfield, Chester Road
Preston Brook, WA7 3BA
T: +44 1928 752 200
F: +44 1928 755 953

250 mm
Emsworth Sailing Club

Proposed First Floor Plan

Planning		Technical	
Drawn by	Scale	Checked by	Scale
DM	250 mm	AG	50
1999	AG	(01)	02

SCALE 1:50
0 0.5 1.0 1.5 2.0 2.5 3.0 3.5 4.0 4.5 5.0 m