

NOTE : This drawing is subject to copyright, no portion is to be used without prior consent. This scheme is subject to Town Planning, Building Regulations and all other necessary consents. Dimensions, Areas and levels where given are subject to a site survey and are to be checked on site prior to construction.

10m @1:100@A1

SCHEDULE OF SIGNAGE :-

SIGN TYPE '1' - 'halfords' 10729x1000mm. Di-bond sign, Halfords to be black out of orange background. Other elements being white lettering on black background with designated MOT logo as shown. Non- illuminated.

SIGN TYPE '2' - 'halfords' 4815mmx2225mm. Di-Bond sign, Halfords to be black out of orange background. Other elements being white lettering on black background. Externally illuminated to the halfords and autocentre logo only, see standard dwg GSSSD-125 for details. Lighting element to be blue matching the cladding.


SIGN TYPE '3' - 'MOT' .Service and Repair sign with various logos' 486x2463mm. Di-Bond sign. White lettering on black background to top section and below orange background with various logo symbols in black, orange and blue. Non illuminated.

SIGN TYPE '4' - 'MOT' .Service and Repair sign with various logos' 486x2463mm. Di-Bond sign. White lettering on black background to top section and below orange background with various logo symbols in black, orange and blue.Non illuminated.


SIGN TYPE '5' - 'halfords' 6712x2225mm. Di-bond sign. Halfords to be black out of orange background. Other elements being white lettering on black background with designated MOT logo as shown. Externally illuminated to the halfords and autocentre logo only, see standard dwg GSSD-125 for details. Lighting element to be blue matching the cladding.

SIGN TYPE '6' - 'halfords' 10729x1000mm. Di-bond sign, Halfords to be black out of orange background. Other elements being white lettering on black background with designated MOT logo as shown. Non- illuminated.


OTHER SIGN TYPE '7' - 1012x1575 promotional poster, 3no. overall, non-illuminated.

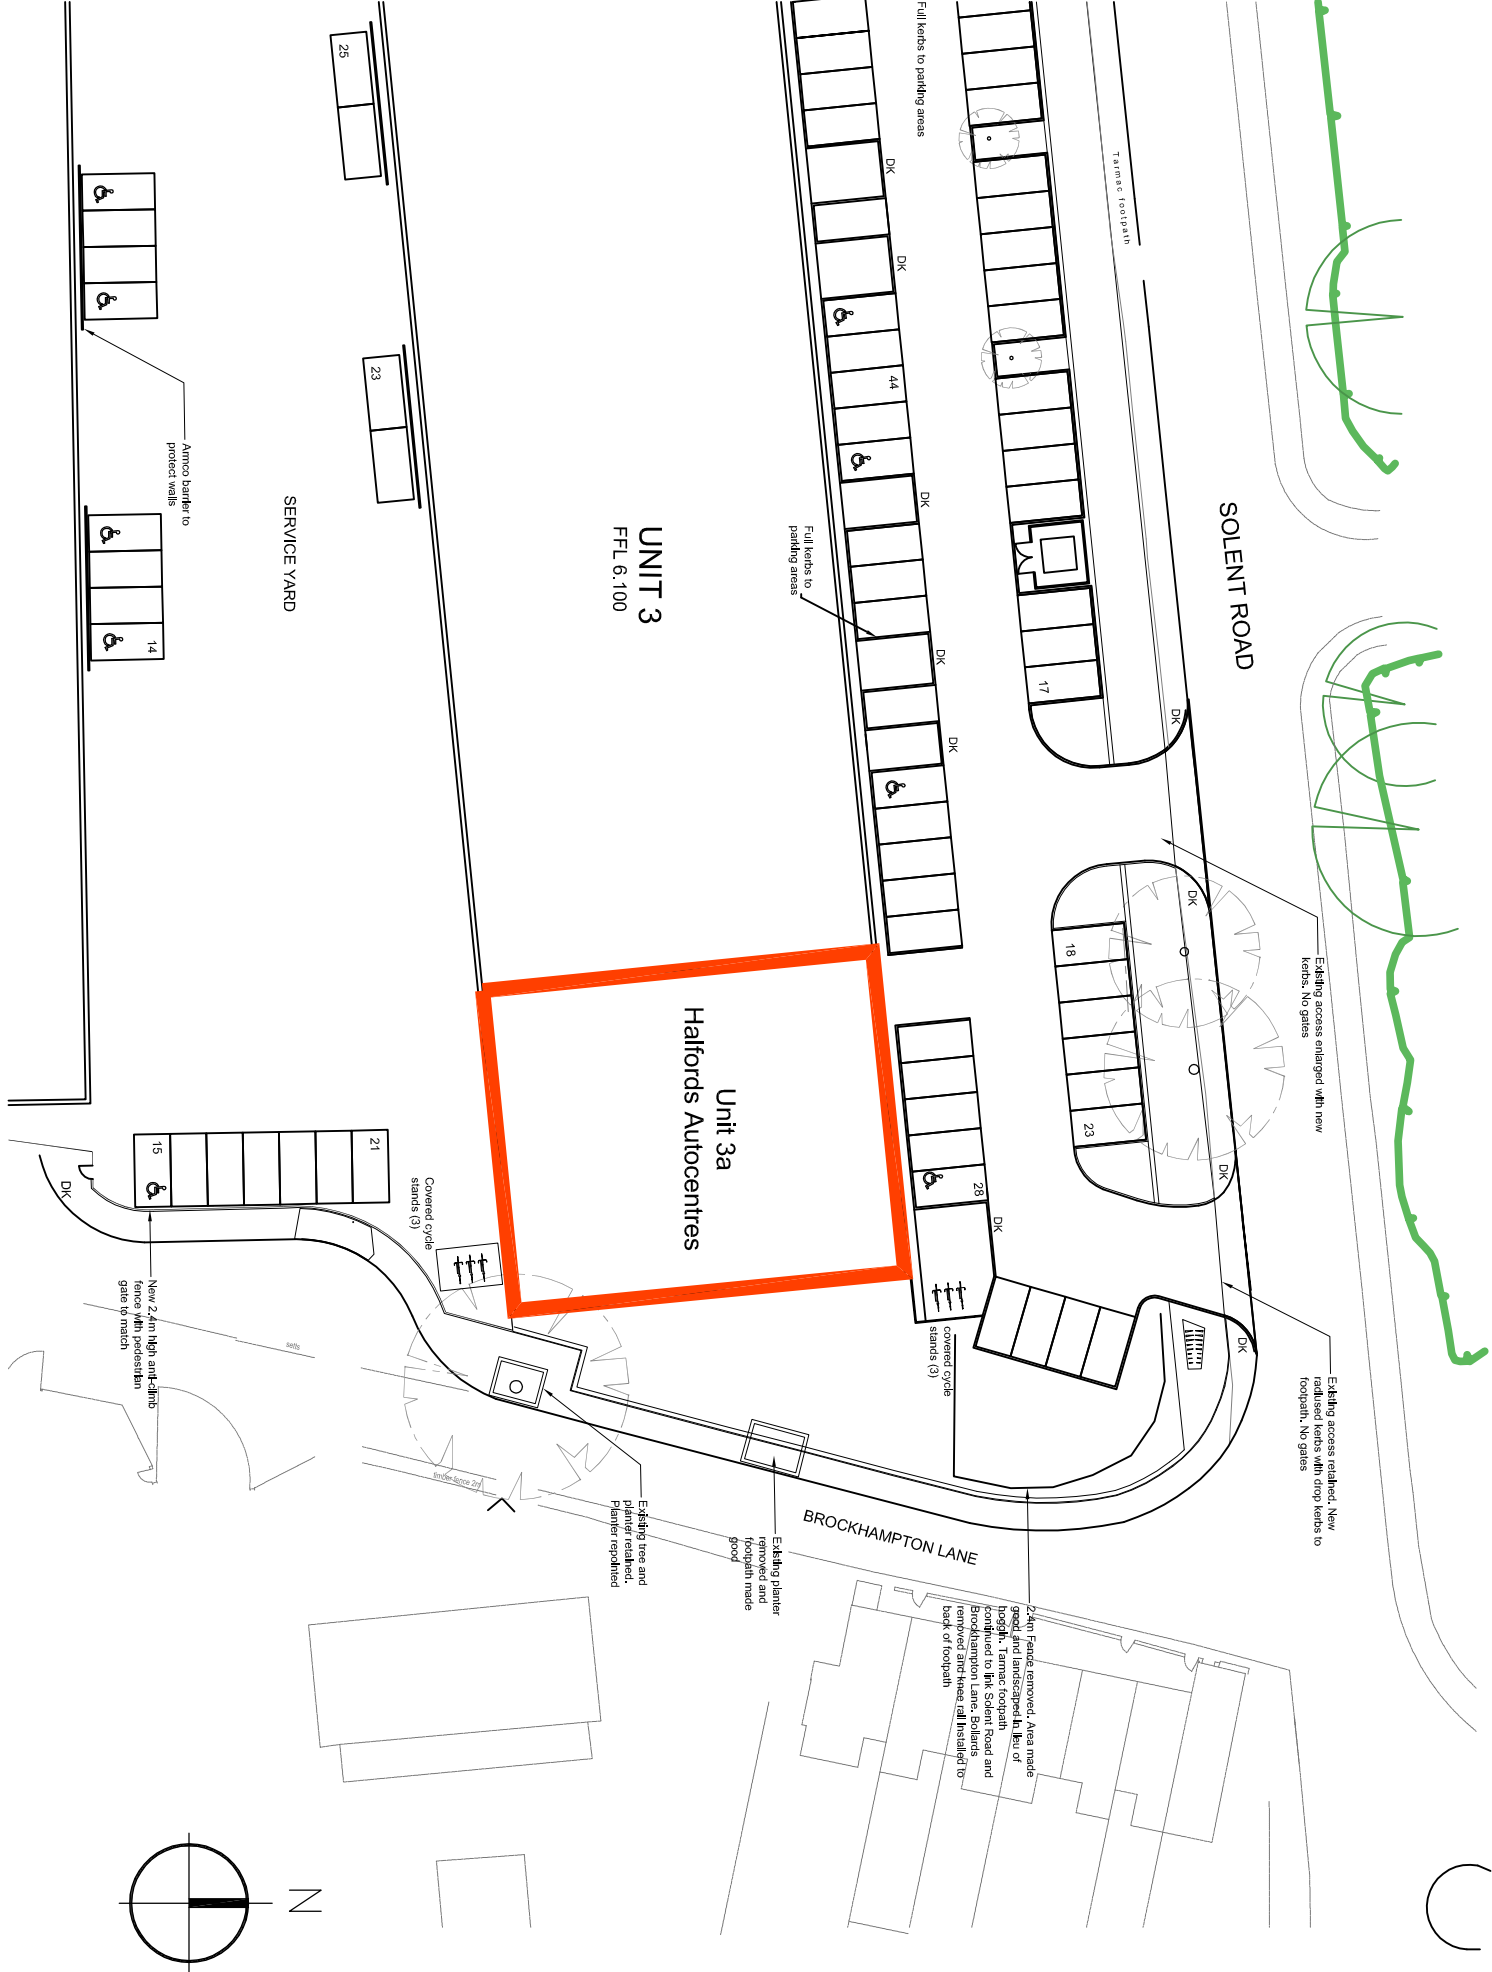


BLOCK PLAN 1:500

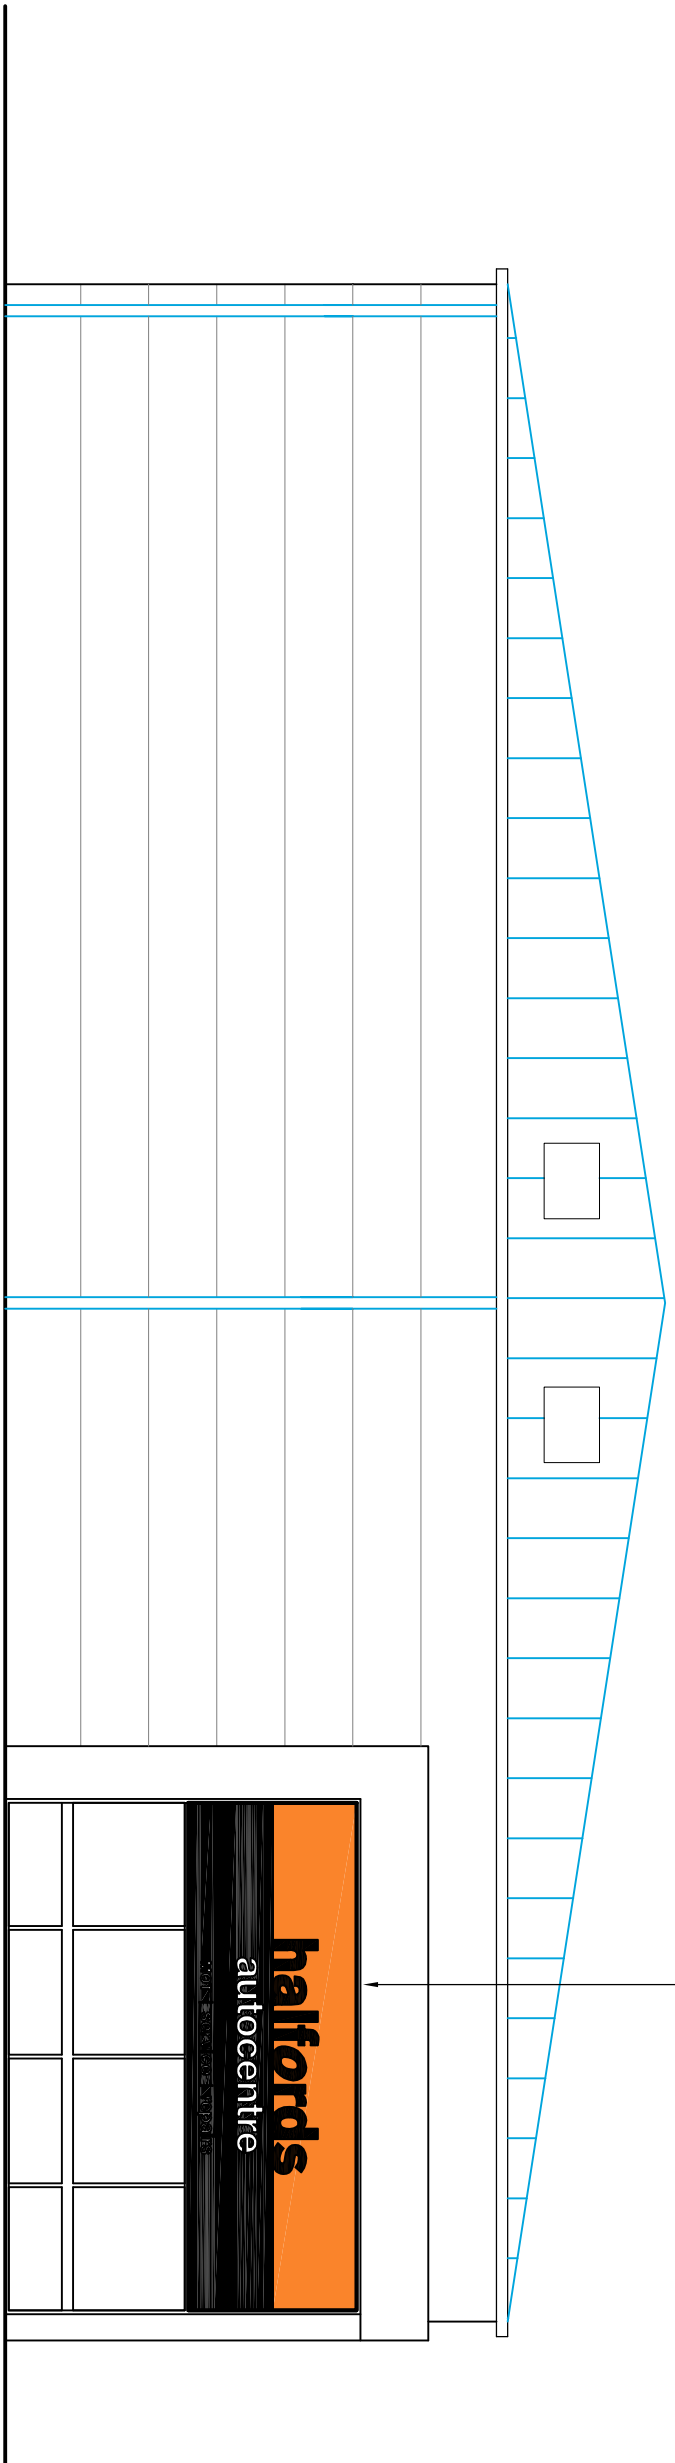


EAST ELEVATION - Unit 3

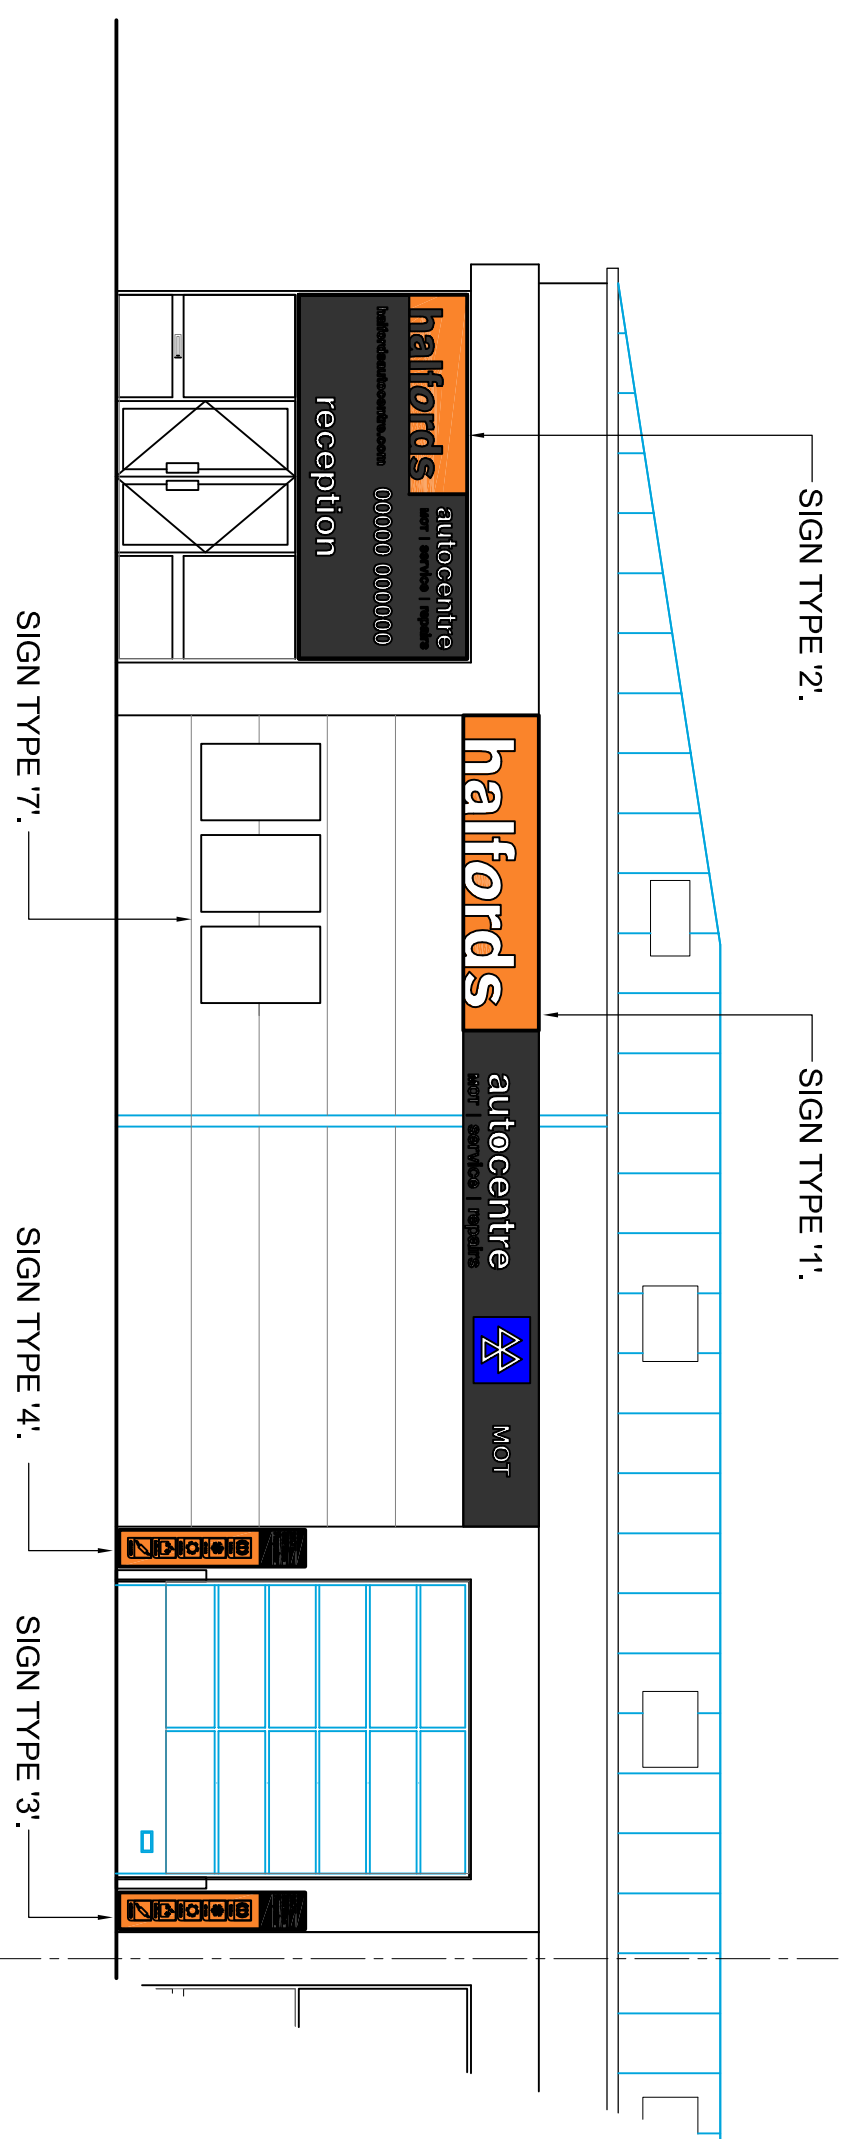

NORTH ELEVATION - Unit 3

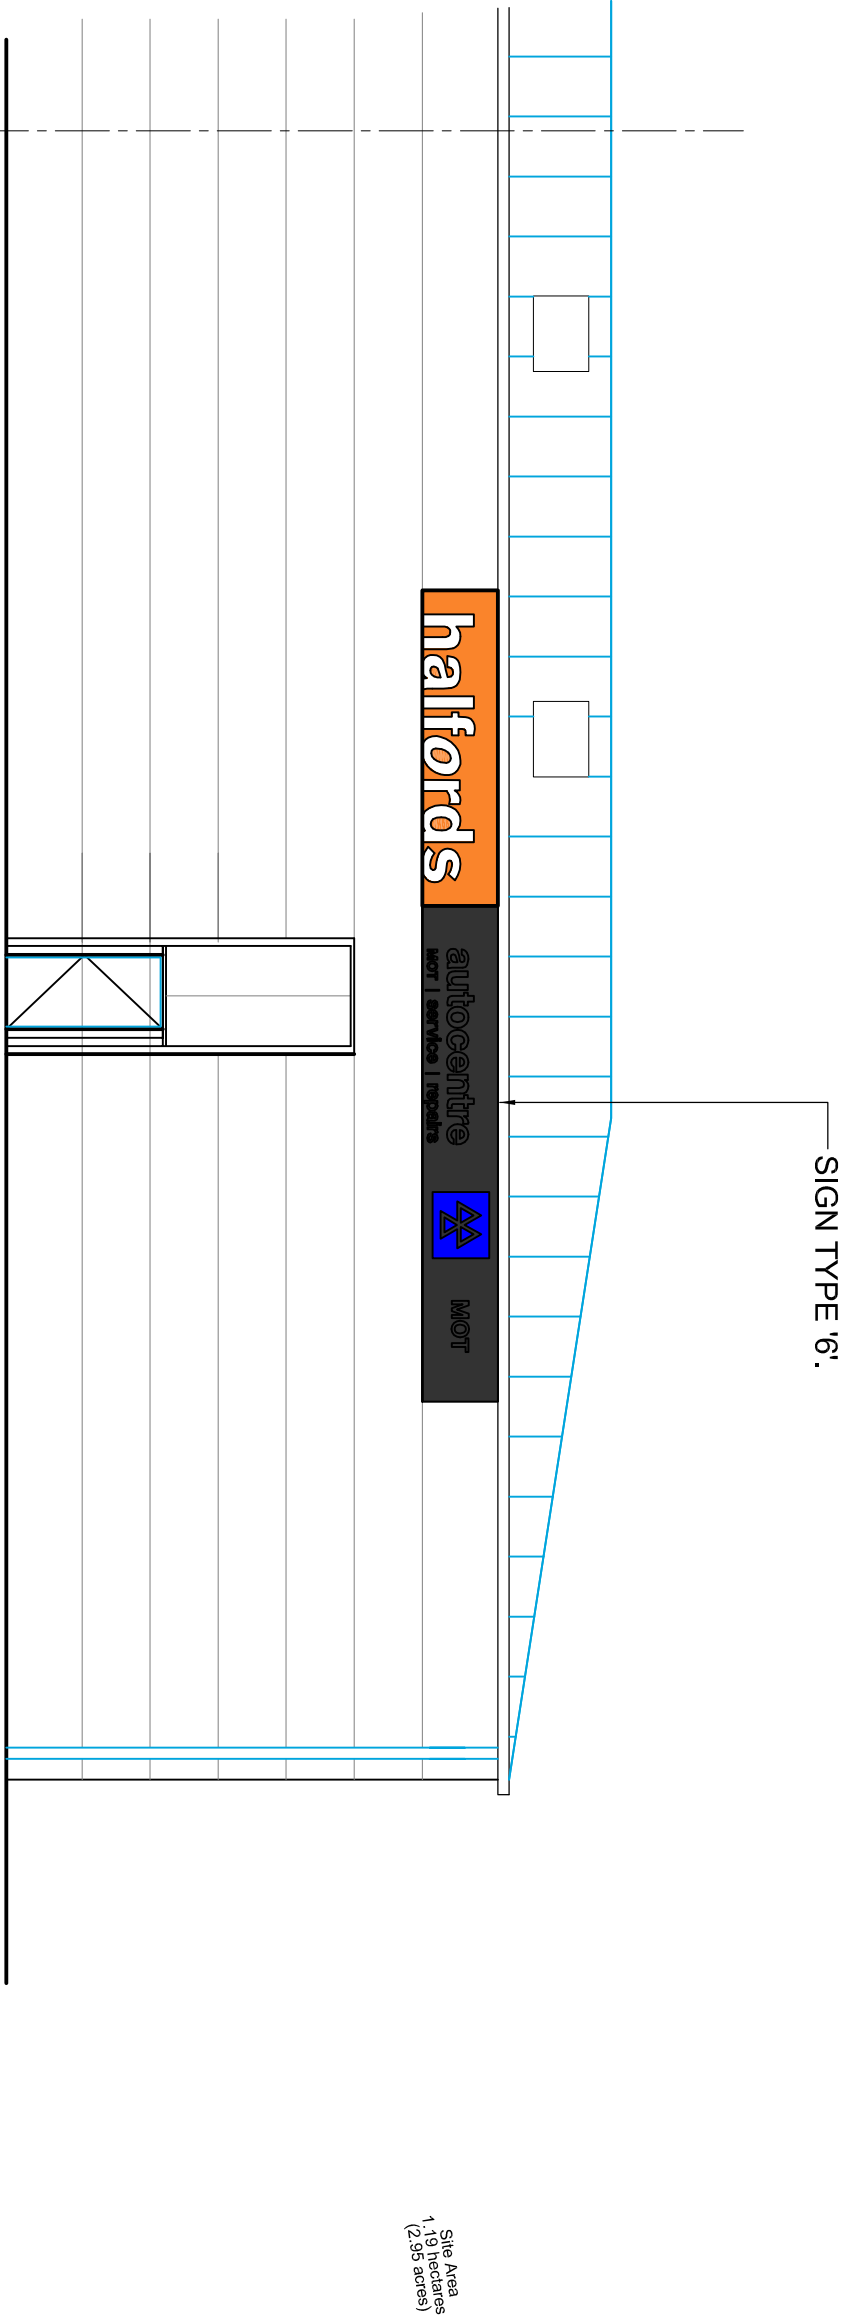

SOUTH ELEVATION

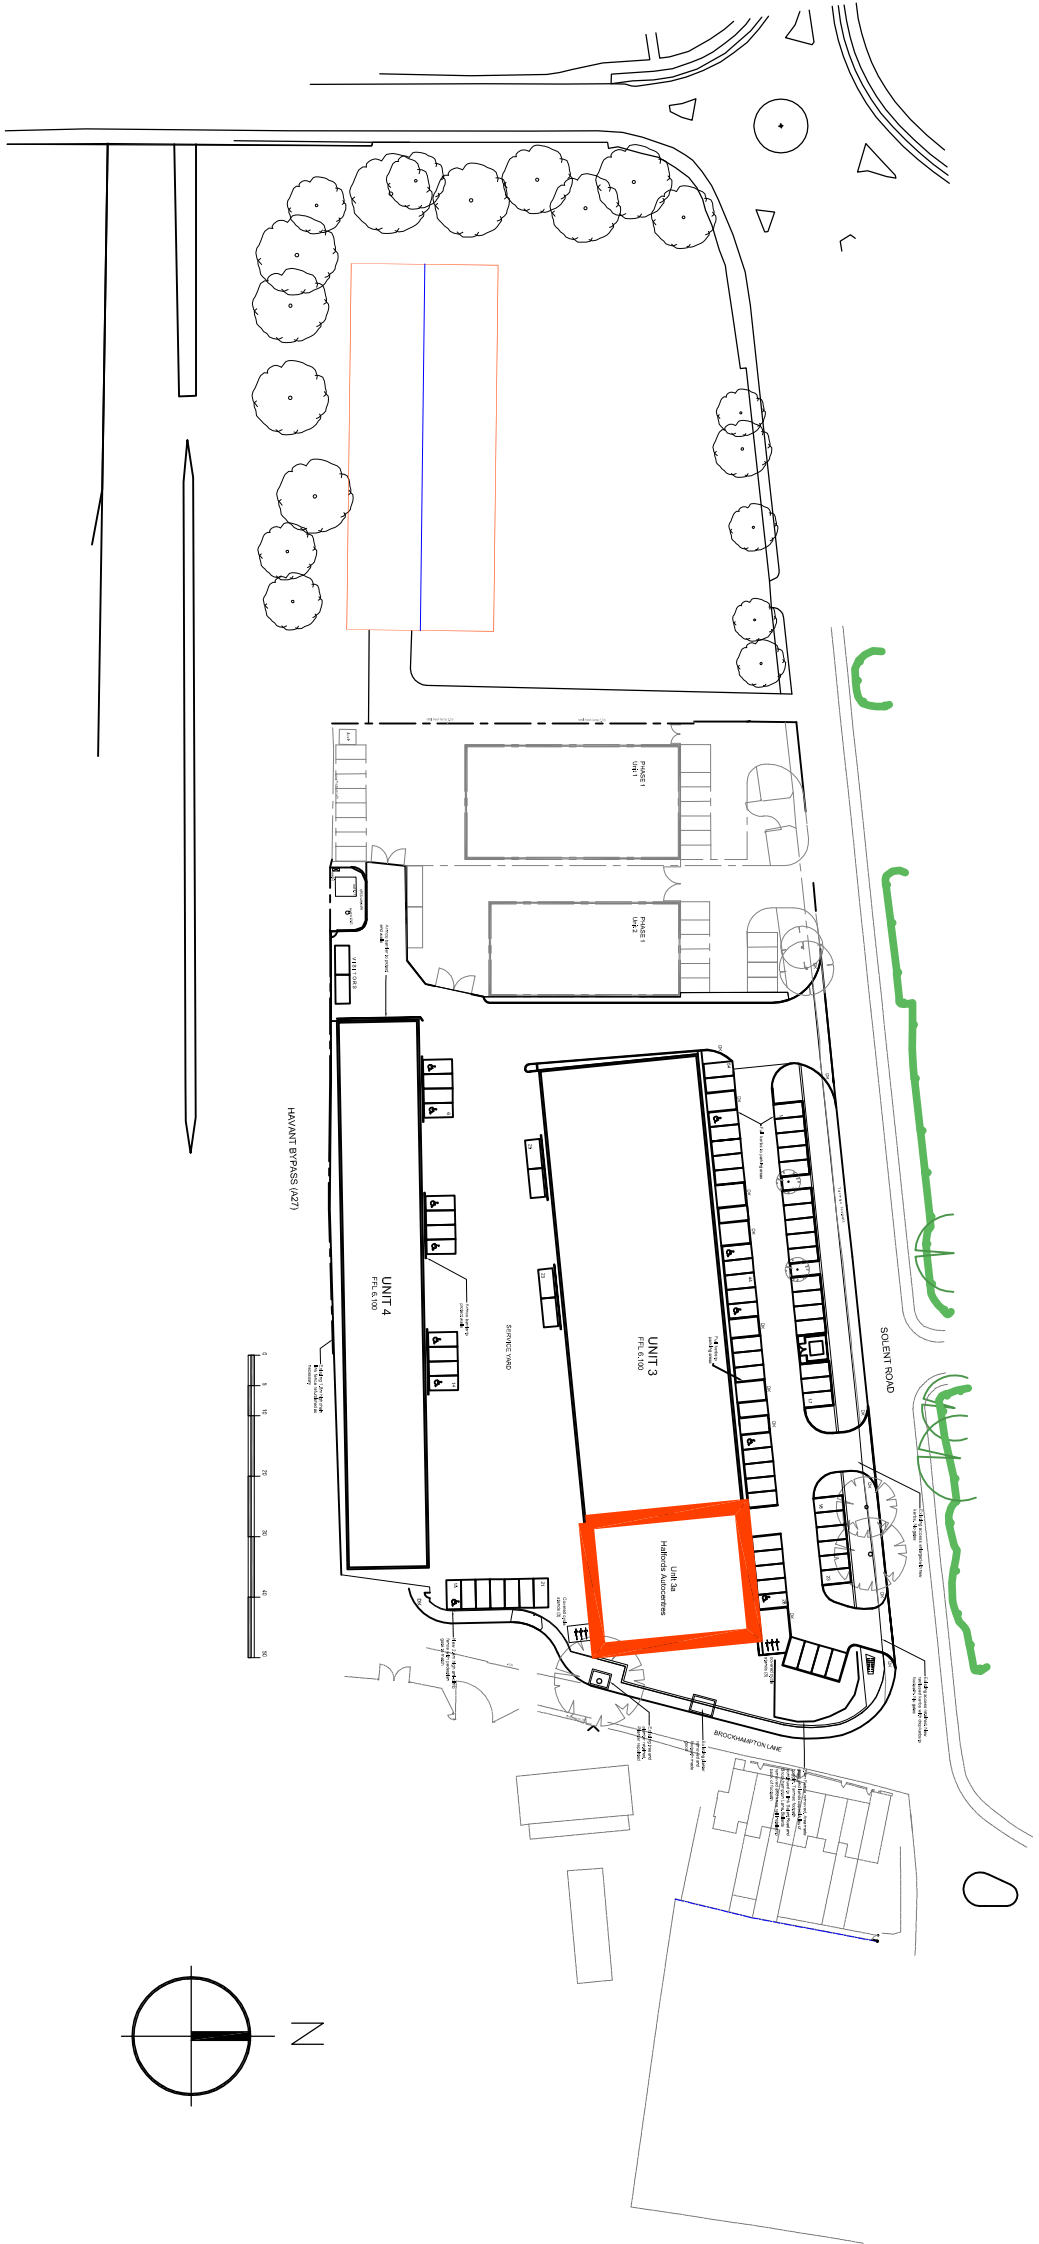

LOCATION PLAN 1:1250

Drawing Title:			
Proposed Signage			
Drawn By:	Date:		
1 : 100	Jan 2014		
Scale:	Size:		
1 : 100	A1		
Job / Drawing Number:	Revision:		
1672 PD01	C		

Project Management and Cost Control of Construction Projects

C 14:08:14 sign type 6 amended	
B 09:07:14 alterations following comments by LA	
A 28:03:14 minor amendments	
Rev.	Date Amendments
bwp	
bourne wood partnership.	
SALISBURY TAIL, LONDON COLINX, 56 A BARN, HERTFORDSHIRE, AL2 1BU.	
Tel:01727 821287 Fax:01727 824441	
Email:info@bournep.co.uk	

Client / Project:

Halfords Autocentres
Unit 3a, Solent Trade Park,
Solent Road, Havent,
Hampshire, PO9 1JH