



1 : 50 (1 Ha)

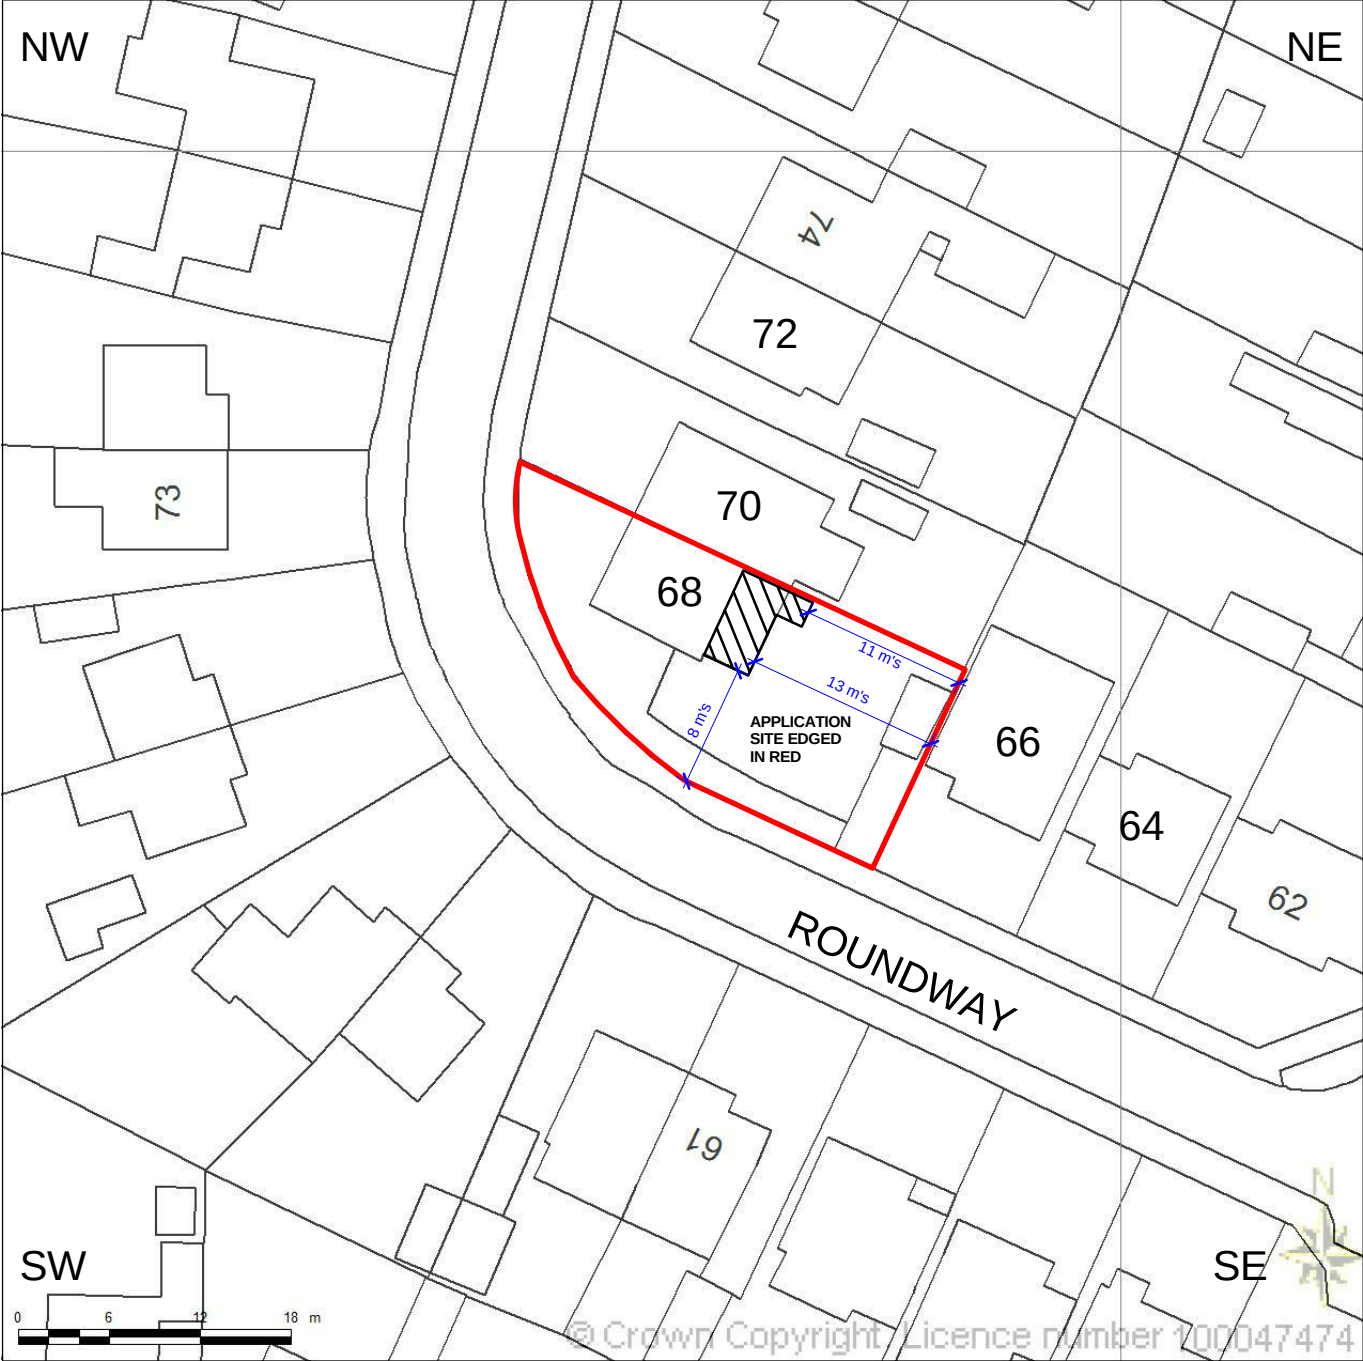


1 : 1250 (2 Ha)

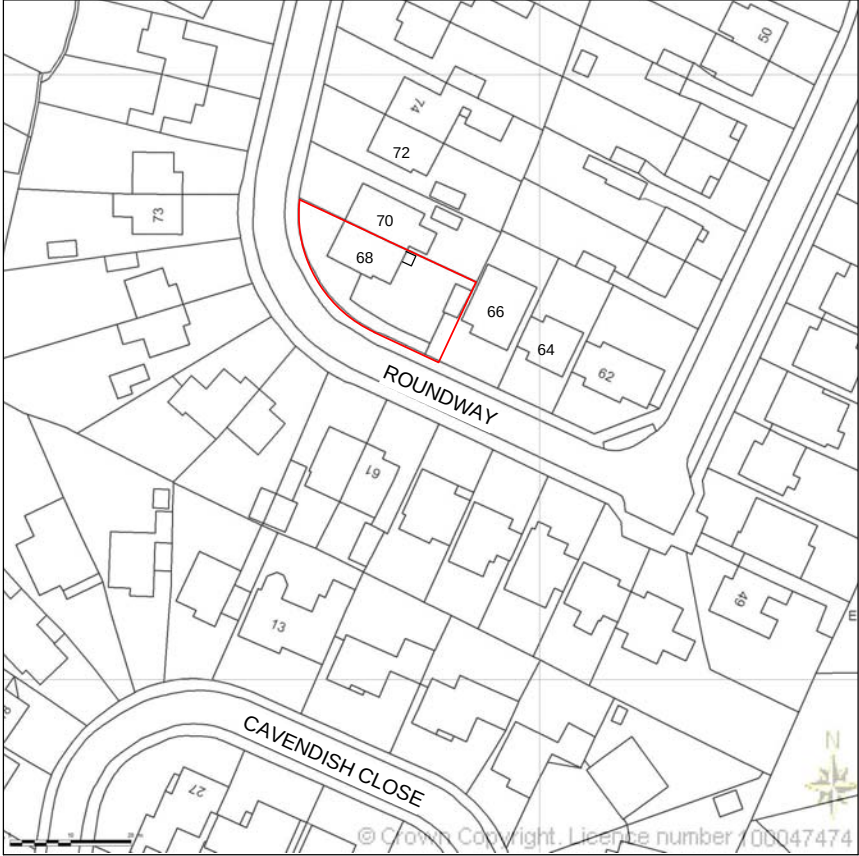

Property Address:
68 Roundway
Waterlooville
Hampshire
PO7 7QD

District Council: HBC

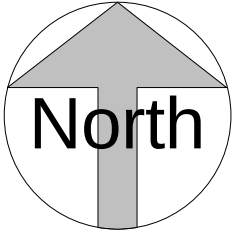

Produced 06 January 2015 from the Ordnance Survey National Geographic Database and incorporating surveyed revision available at this date. Reproduction in whole or part is prohibited without the prior permission of the Ordnance Survey. © Crown Copyright 2015.

The representation of a road, track or path is no evidence of a right of way. The representation of features as line is no evidence of a property boundary.



The Planning Service
Office, 135 North Lane
Clanfield, Waterlooville
Hampshire PO8 0RL

T: 023 92 597364
F: 0845 519 1103
E: info@theplanningservice.co.uk

All dimensions to be checked on site and not to be scaled from drawings.
The contractor to ensure the works are inspected and completed to the satisfaction of the Local Authority.
These drawings have been produced for planning approval purposes only and should not be used for any other purpose. Compliance with building regulations is not to be assumed.
© These plans remain the copyright of the Planning Service and must not be copied or reproduced in any way without written permission, with the exception of Local Authorities for planning purposes.

Paul Williams


68 Roundway
Waterlooville PO7 7QD

PROPOSED LOCATION & BLOCK PLANS

Project number	153.1 [v1.2]	P001
Date	06/01/2015	
Drawn by	JJ	
Status	Planning	
		Scale 100% @ A3

0m 1m 2m 3m 4m 5m

VISUAL SCALE 1:100 @ A3

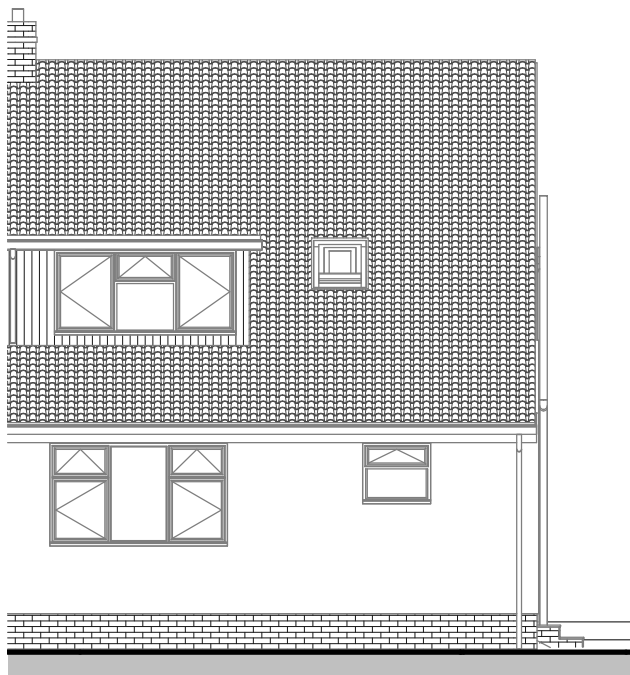


NORTH WEST ELEVATION

1 : 100



SOUTH EAST ELEVATION

1 : 100

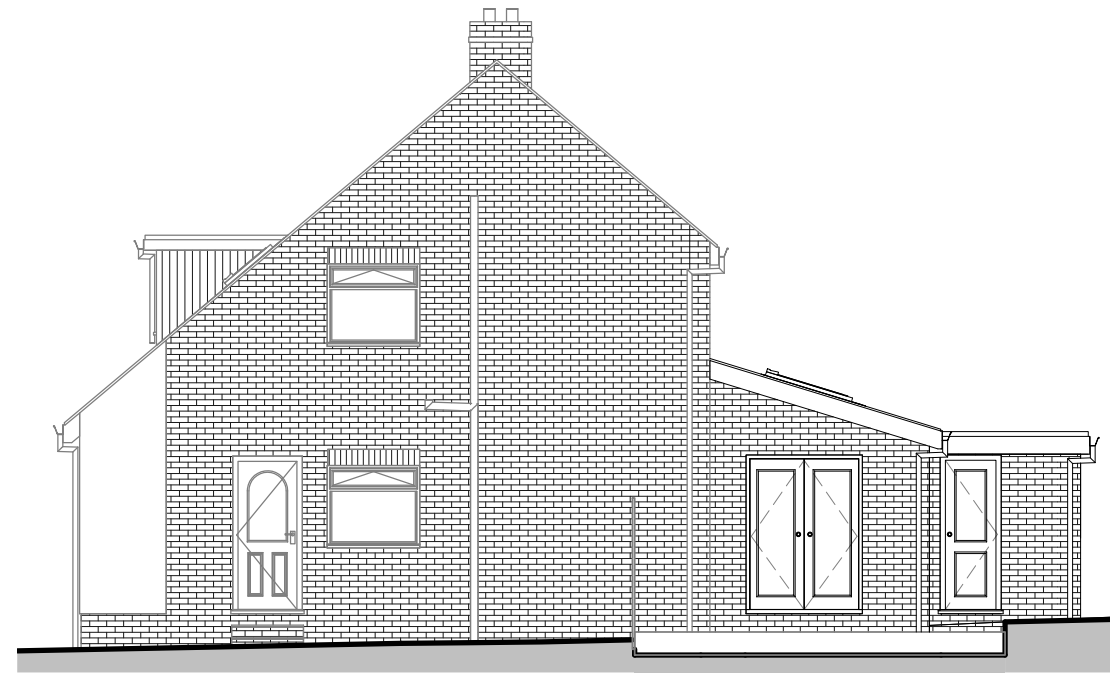

SOUTH WEST ELEVATION

1 : 100



The Planning Service
Office, 135 North Lane
Clanfield, Waterlooville
Hampshire PO8 0RL

T: 023 92 597364
F: 0845 519 1103
E: info@theplanningservice.co.uk

All dimensions to be checked on site and not to be scaled from drawings.
The contractor to ensure the works are inspected and completed to the satisfaction of the Local Authority.
These drawings have been produced for planning approval purposes only and should not be used for any other purpose. Compliance with building regulations is not to be assumed.
© These plans remain the copyright of the Planning Service and must not be copied or reproduced in any way without written permission, with the exception of Local Authorities for planning purposes.


Paul Williams

**68 Roundway
Waterlooville PO7 7QD**


PROPOSED ELEVATIONS

Project number	153.1 [v1.2]	P002
Date	06/01/2015	
Drawn by	JJ	
Status	Planning	Scale 100% @ A3
		1 : 100

0m 0.5m 1m 1.5m 2m 2.5m

 

VISUAL SCALE 1:50 @ A3

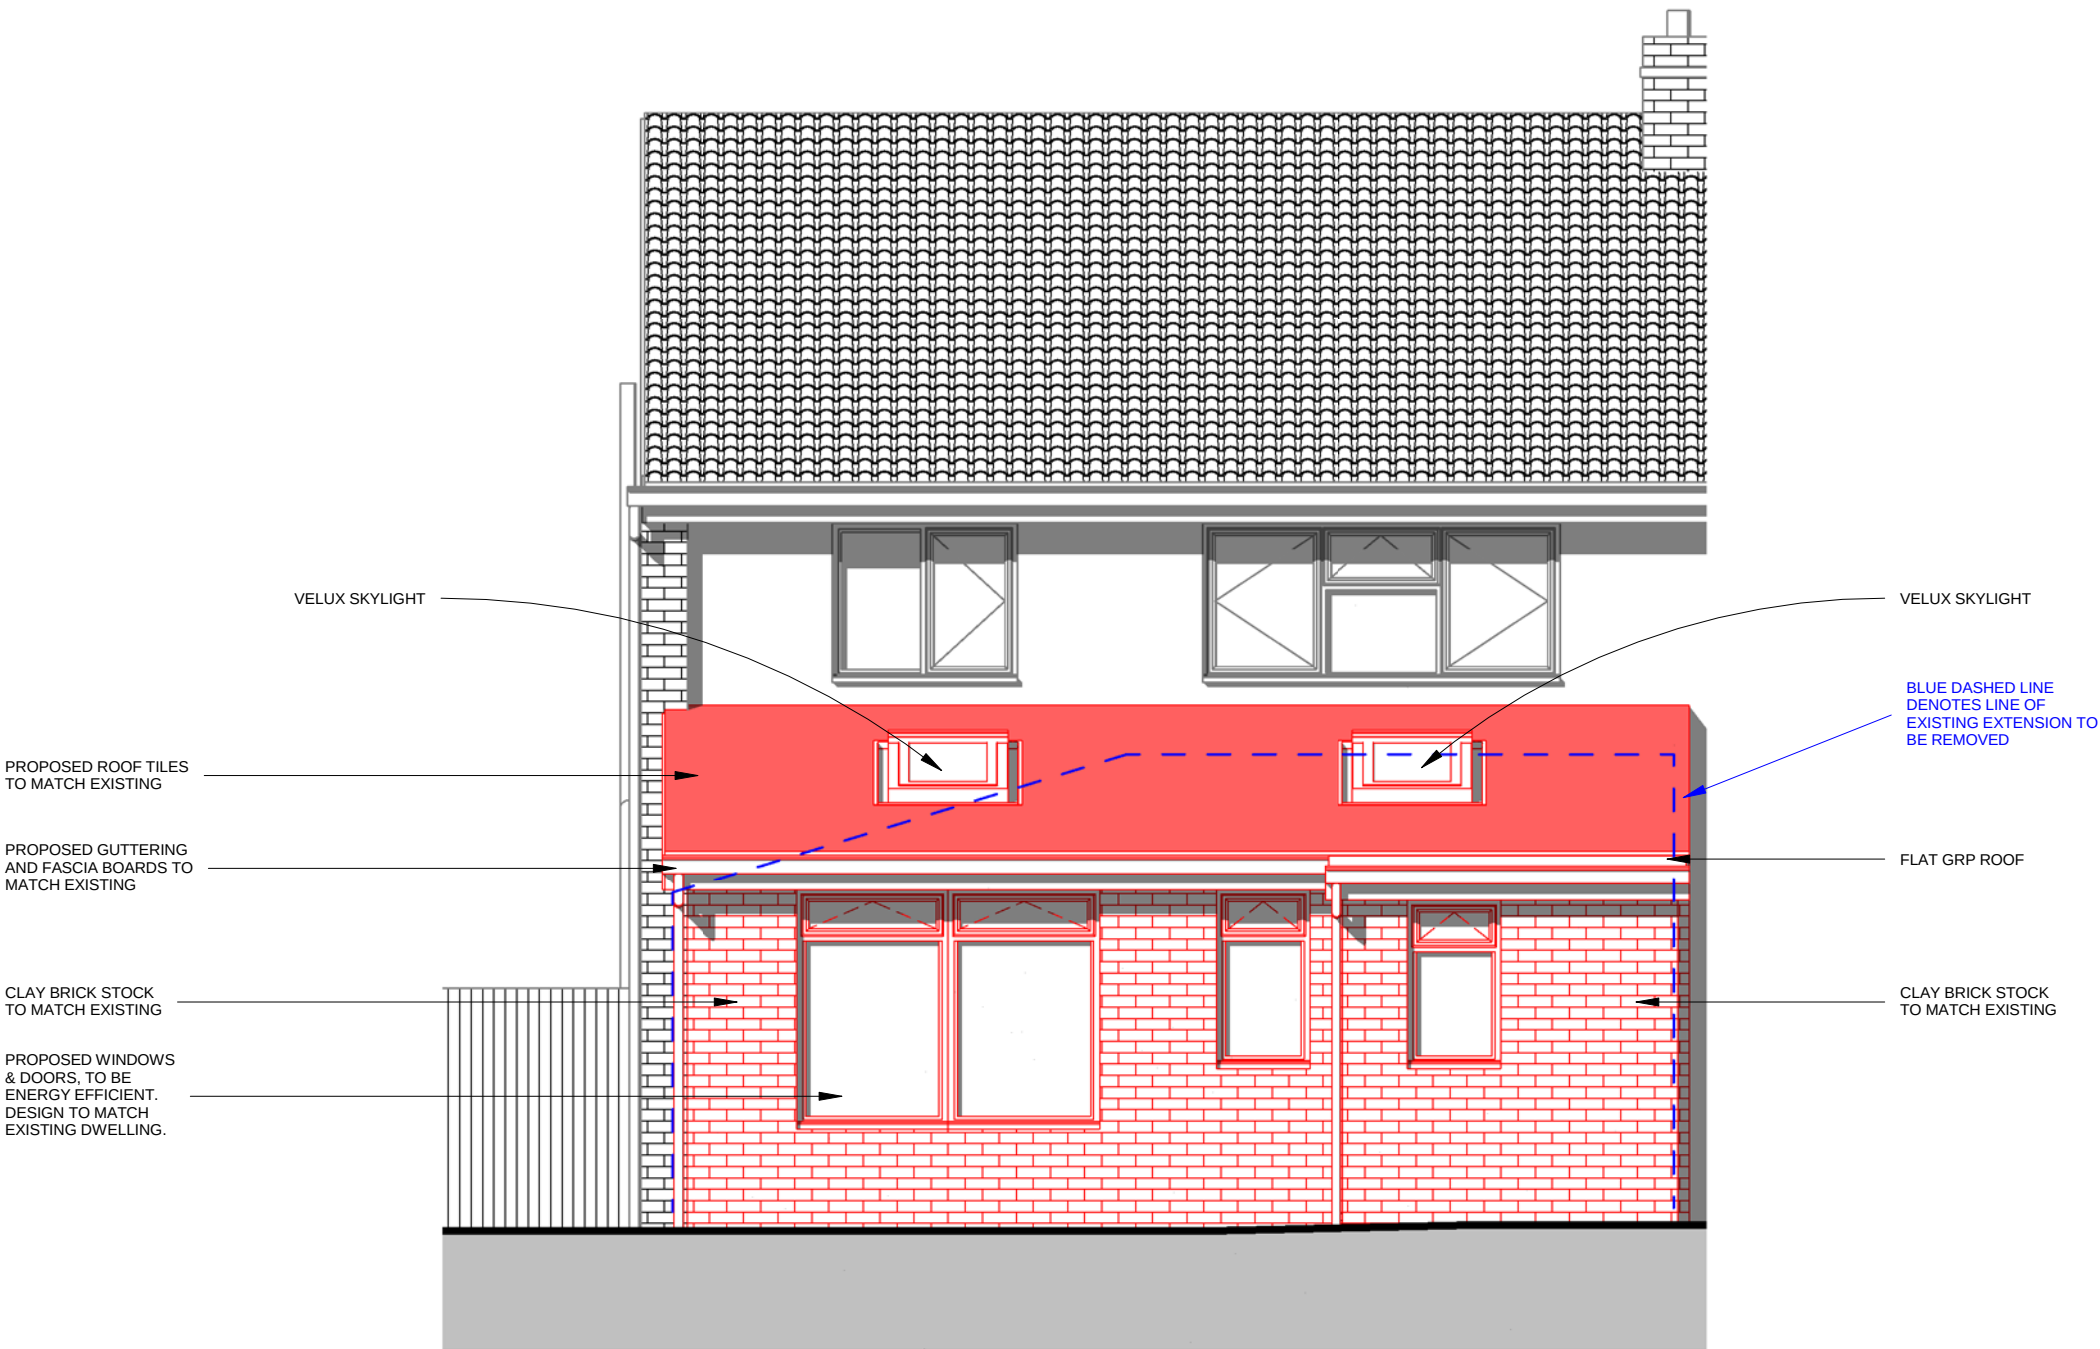

DETAILED SOUTH EAST ELEVATION

1 : 50



The Planning Service
Office, 135 North Lane
Clanfield, Waterlooville
Hampshire PO8 0RL

T: 023 92 597364
F: 0845 519 1103
E: info@theplanningservice.co.uk


All dimensions to be checked on site and not to be scaled from drawings.
The contractor to ensure the works are inspected and completed to the satisfaction of the Local Authority.
These drawings have been produced for planning approval purposes only and should not be used for any other purpose. Compliance with building regulations is not to be assumed.
© These plans remain the copyright of the Planning Service and must not be copied or reproduced in any way without written permission, with the exception of Local Authorities for planning purposes.

Paul Williams

68 Roundway
Waterlooville PO7 7QD

PROPOSED DETAILED ELEVATION (SE)

Project number	153.1 [v1.2]	P003	Scale 100% @ A3	1 : 50
Date	06/01/2015			
Drawn by	JJ			
Status	Planning			

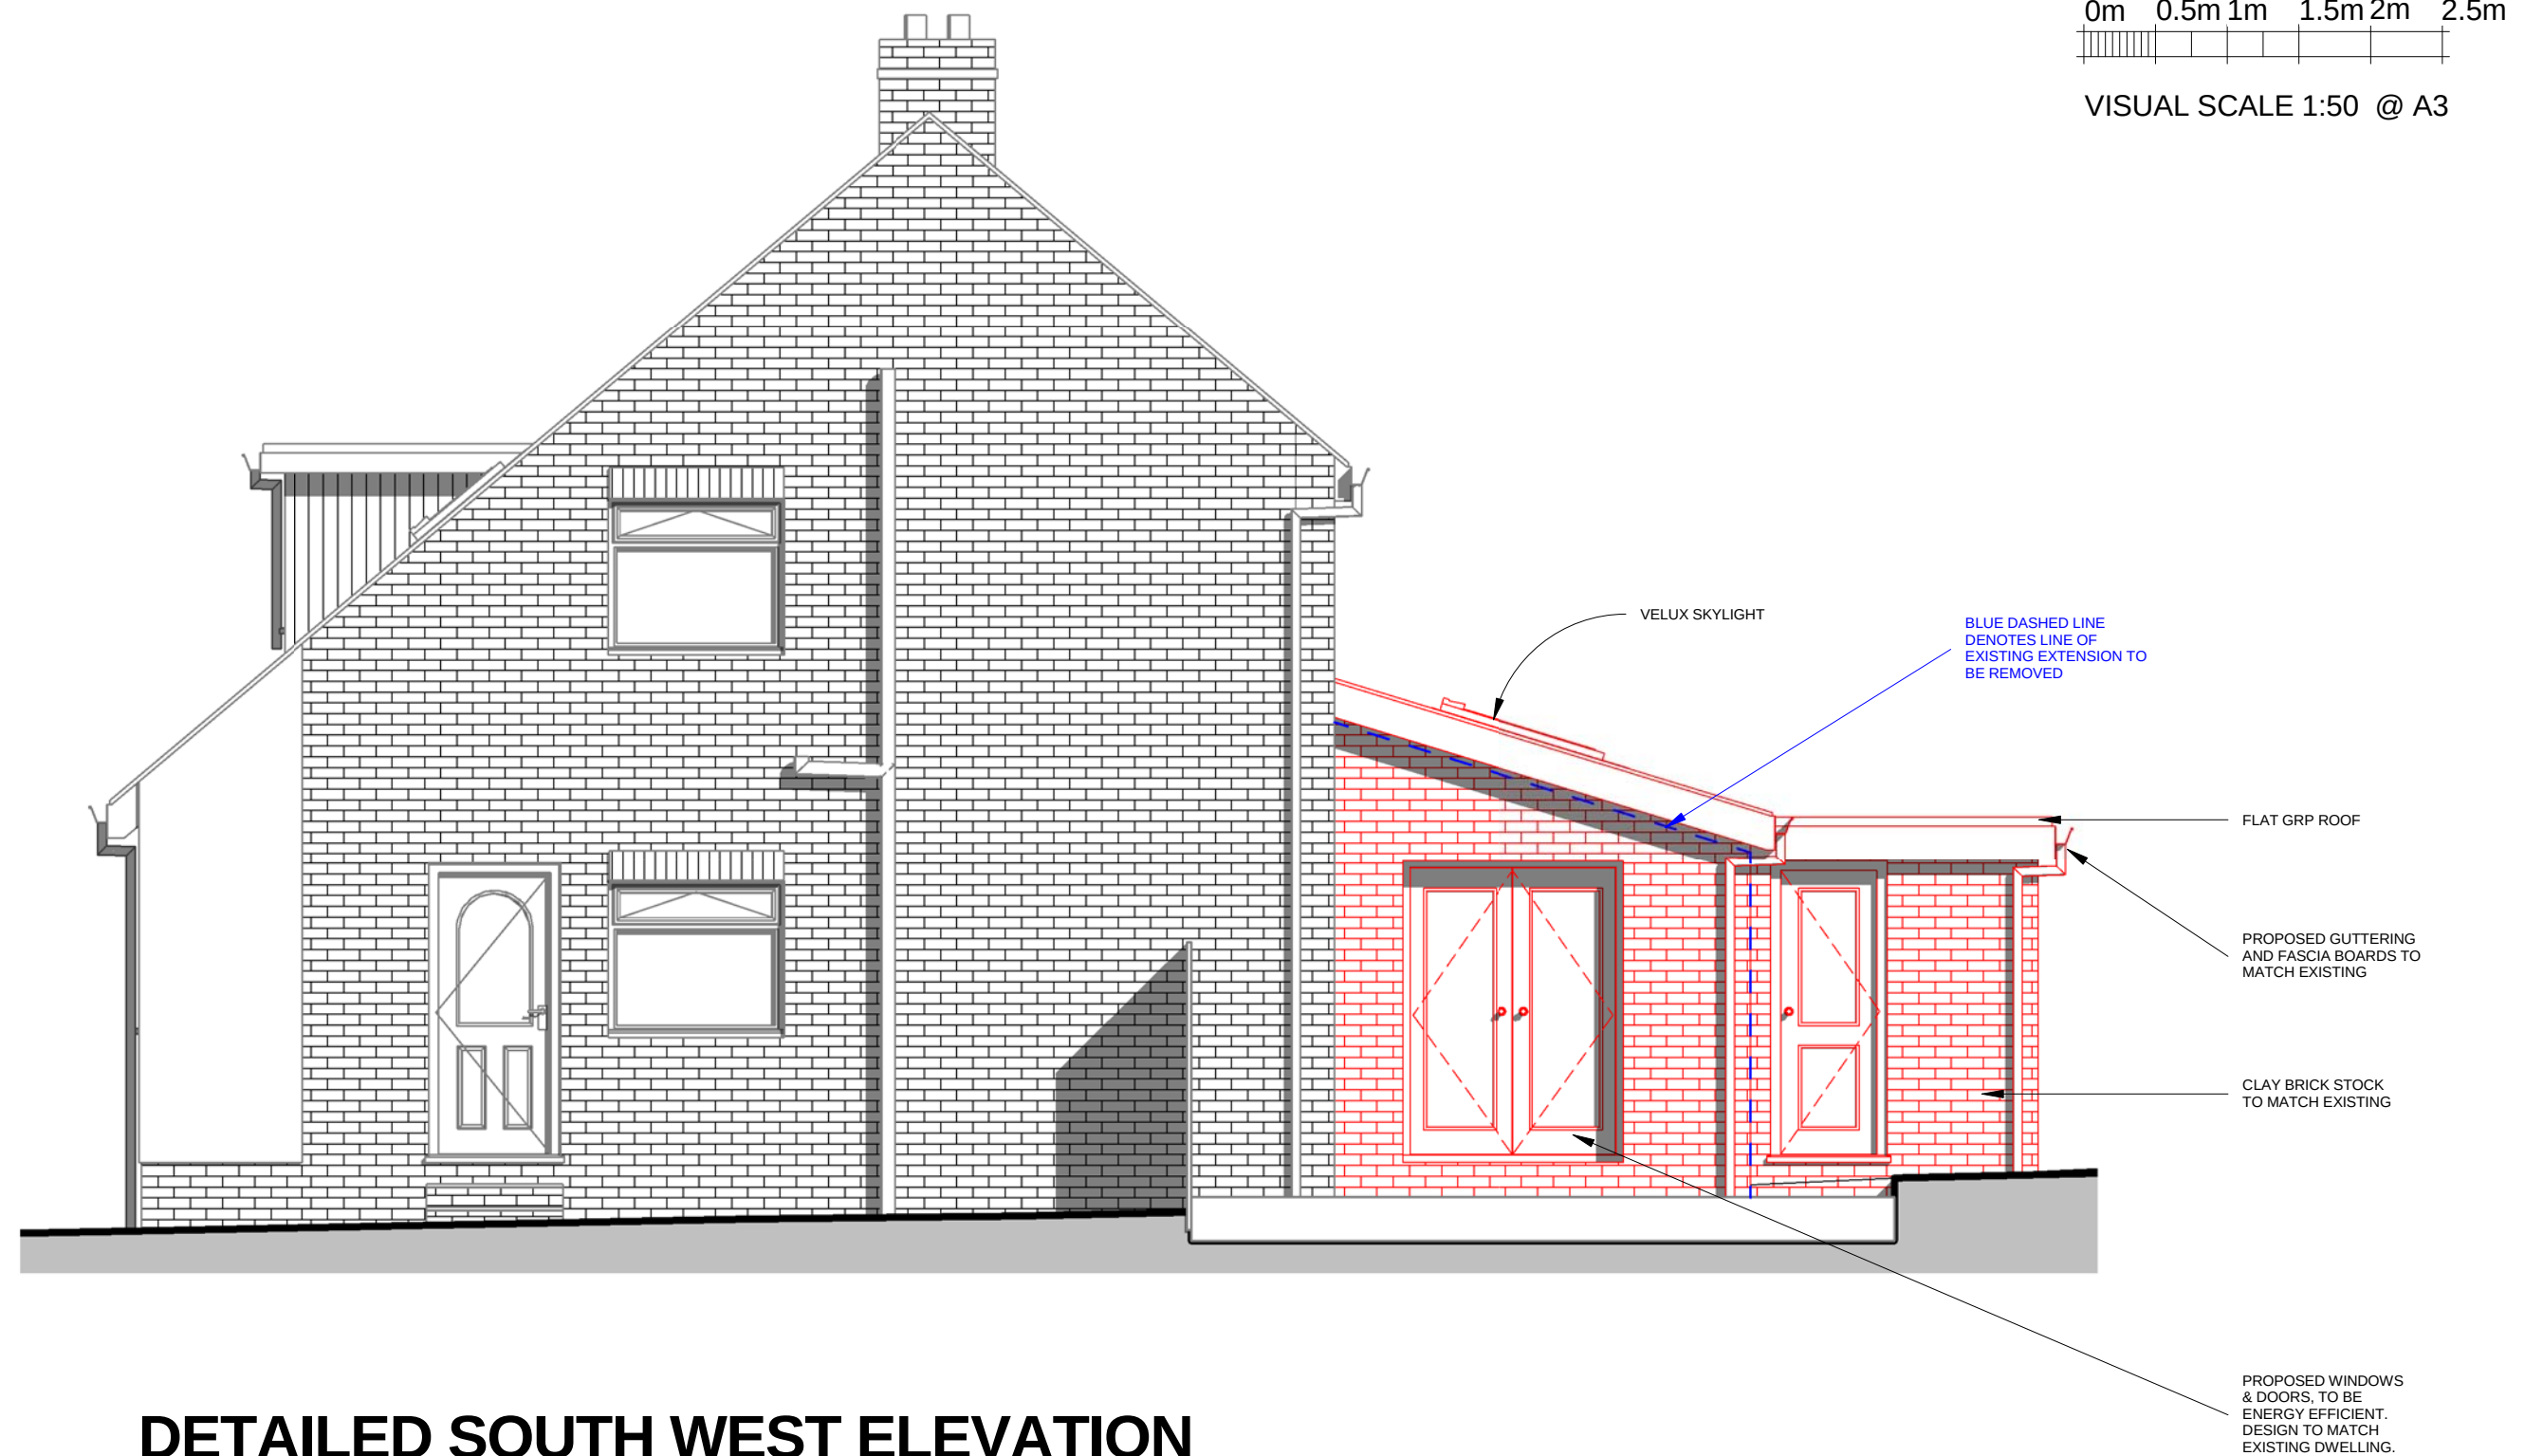

DETAILED SOUTH WEST ELEVATION

1 : 50



The Planning Service
Office, 135 North Lane
Clanfield, Waterlooville
Hampshire PO8 0RL

T: 023 92 597364
F: 0845 519 1103
E: info@theplanningservice.co.uk

All dimensions to be checked on site and not to be scaled from drawings.
The contractor to ensure the works are inspected and completed to the satisfaction of the Local Authority.
These drawings have been produced for planning approval purposes only and should not be used for any other purpose. Compliance with building regulations is not to be assumed.
© These plans remain the copyright of the Planning Service and must not be copied or reproduced in any way without written permission, with the exception of Local Authorities for planning purposes.

Paul Williams

68 Roundway
Waterlooville PO7 7QD

PROPOSED DETAILED ELEVATION (SW)

Project number	153.1 [v1.2]	P004	
Date	06/01/2015		
Drawn by	JJ		
Status	Planning	Scale 100% @ A3	1 : 50

CGI VIEW SOUTH EAST



THE COLOURS USED IN THE MODELS MAY NOT REFLECT THE TRUE REPRESENTATION OF THE PROPOSED PLAN.



The Planning Service
Office, 135 North Lane
Clanfield, Waterlooville
Hampshire PO8 0RL

T: 023 92 597364
F: 0845 519 1103
E: info@theplanningservice.co.uk


All dimensions to be checked on site and not to be scaled from drawings.
The contractor to ensure the works are inspected and completed to the satisfaction of the Local Authority.
These drawings have been produced for planning approval purposes only and should not be used for any other purpose. Compliance with building regulations is not to be assumed.
© These plans remain the copyright of the Planning Service and must not be copied or reproduced in any way without written permission, with the exception of Local Authorities for planning purposes.

Paul Williams





68 Roundway
Waterlooville PO7 7QD

PROPOSED CGI VIEW

Project number	153.1 [v1.2]	P005
Date	06/01/2015	
Drawn by	JJ	
Status	Planning	
		Scale 100% @ A3

 

VISUAL SCALE 1:100 @ A3

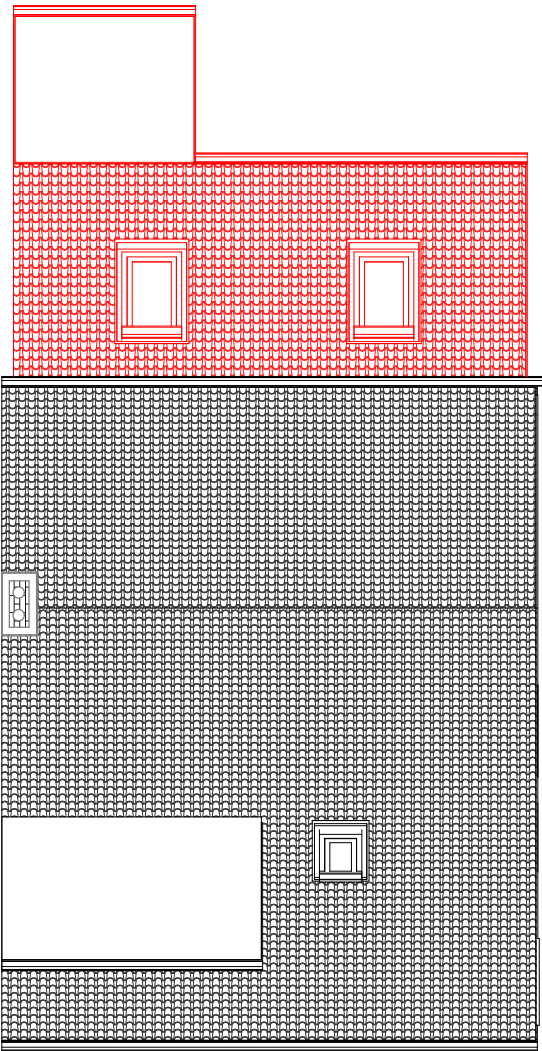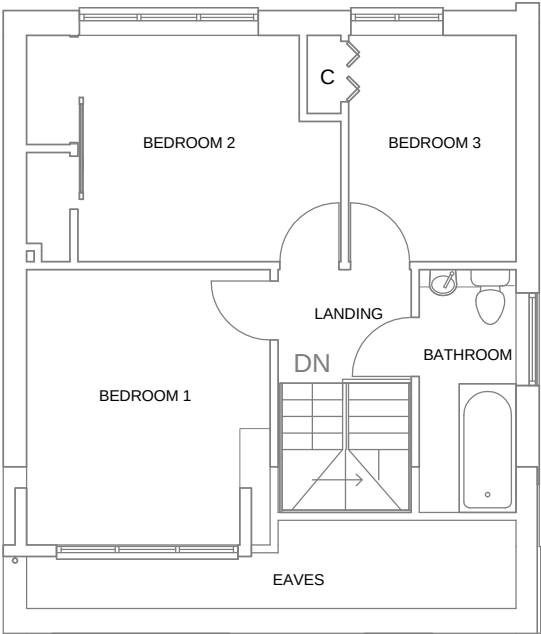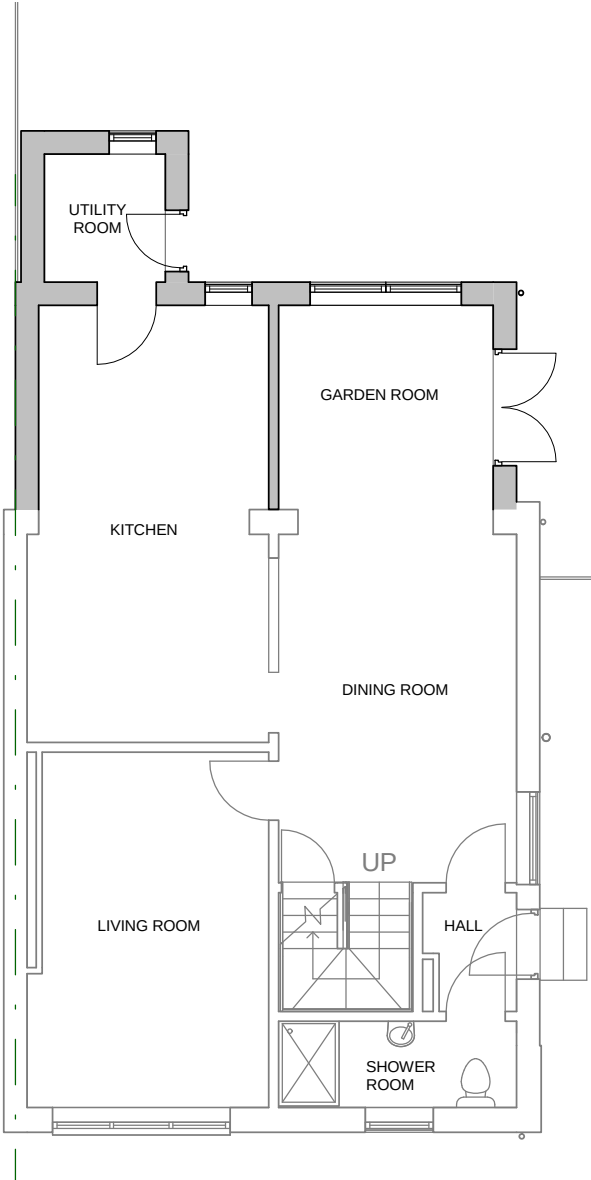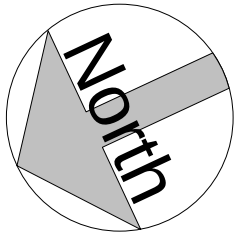

GROUND FLOOR PLAN
1 : 100

FIRST FLOOR PLAN
1 : 100

ROOF PLAN
1 : 100



The Planning Service
Office, 135 North Lane
Clanfield, Waterlooville
Hampshire PO8 0RL

T: 023 92 597364
F: 0845 519 1103
E: info@theplanningservice.co.uk

All dimensions to be checked on site and not to be scaled from drawings.
The contractor to ensure the works are inspected and completed to the satisfaction of the Local Authority.
These drawings have been produced for planning approval purposes only and should not be used for any other purpose. Compliance with building regulations is not to be assumed.
© These plans remain the copyright of the Planning Service and must not be copied or reproduced in any way without written permission, with the exception of Local Authorities for planning purposes.

Paul Williams

68 Roundway
Waterlooville PO7 7QD

PROPOSED FLOOR & ROOF PLAN

Project number	153.1 [v1.2]	P006
Date	06/01/2015	
Drawn by	JJ	
Status	Planning	Scale 100% @ A3
		1 : 100

The Planning Service
Office, 135 North Lane
Clanfield, Waterlooville
Hampshire PO8 0RL

T: 023 92 597364
F: 0845 519 1103
E: info@theplanningservice.co.uk

All dimensions to be checked on site and not to be scaled from drawings.

The contractor to ensure the works are inspected and completed to the satisfaction of the Local Authority.


These drawings have been produced for planning approval purposes only and should not be used for any other purpose.

Compliance with building regulations is not to be assumed.
© These plans remain the copyright of the Planning Service and must not be copied or reproduced in any way without written permission, with the exception of Local Authorities for planning purposes.

Paul Williams


**68 Roundway
Waterlooville
PO7 7QD**

PROPOSED EXTENSION PLAN	
Project number	153.1 [v1.2]
Date	06/01/2015
Drawn by	JJ
Project Status	Planning
P007	
Scale	1 : 50

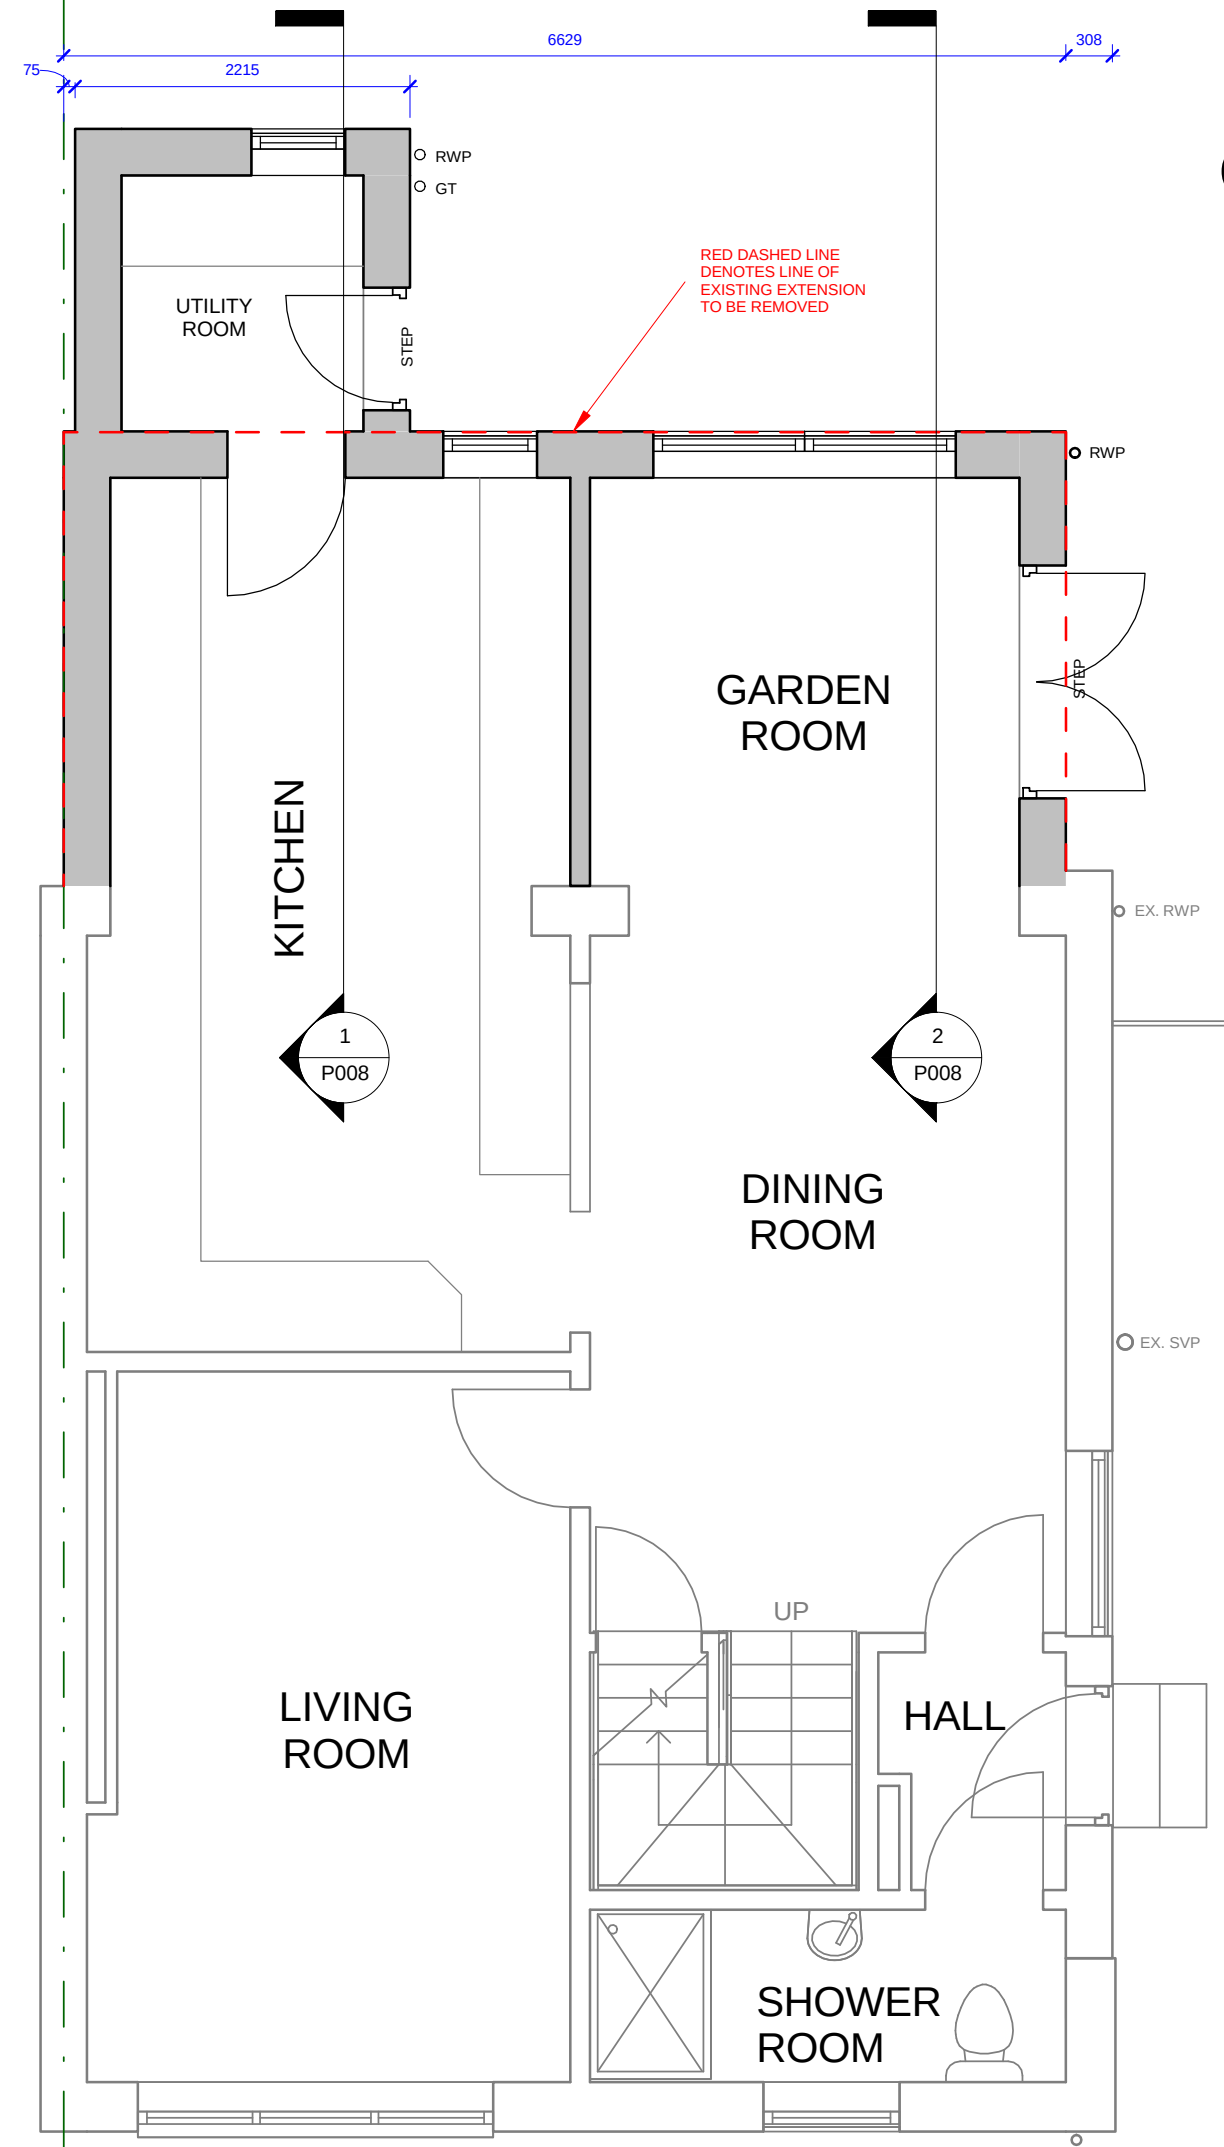


GROUND FLOOR EXTENSION PLAN


1 : 50

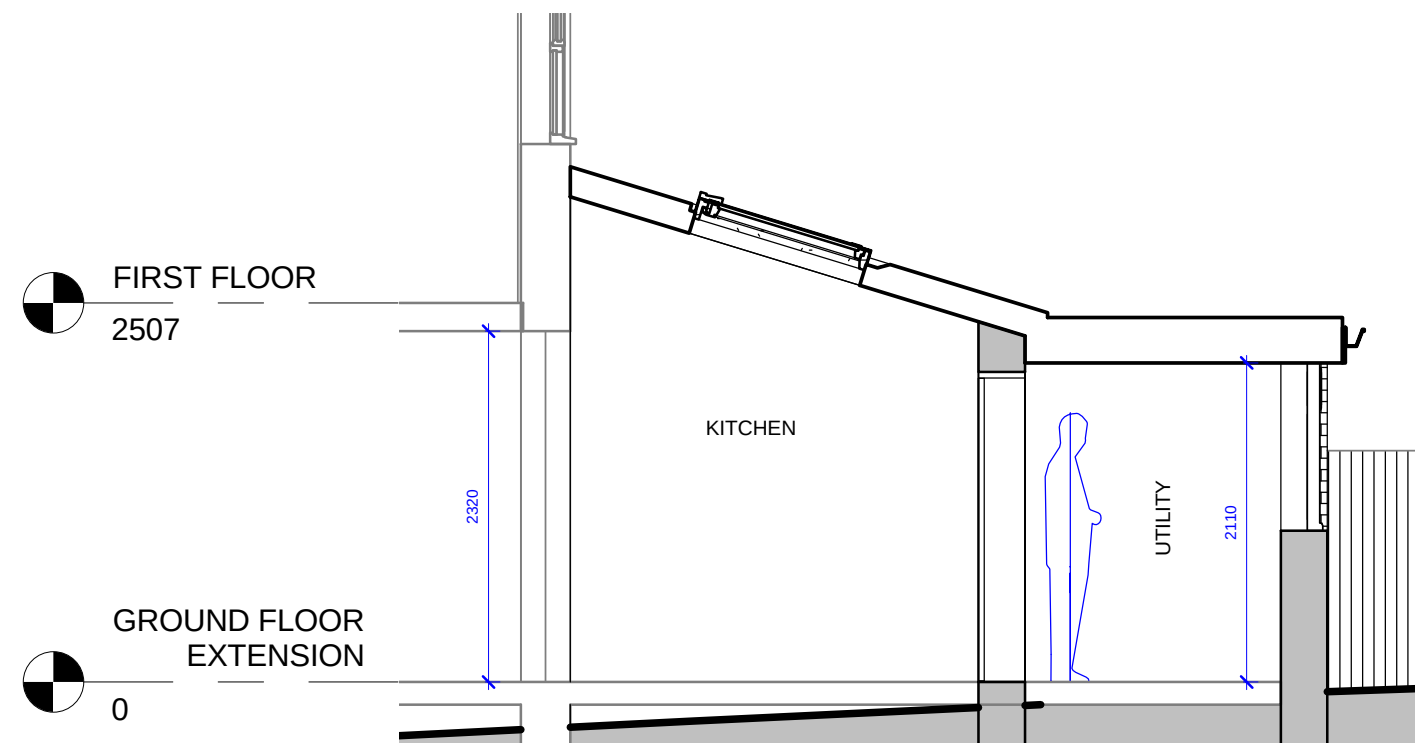

CROSS SECTION A-A
1 : 50

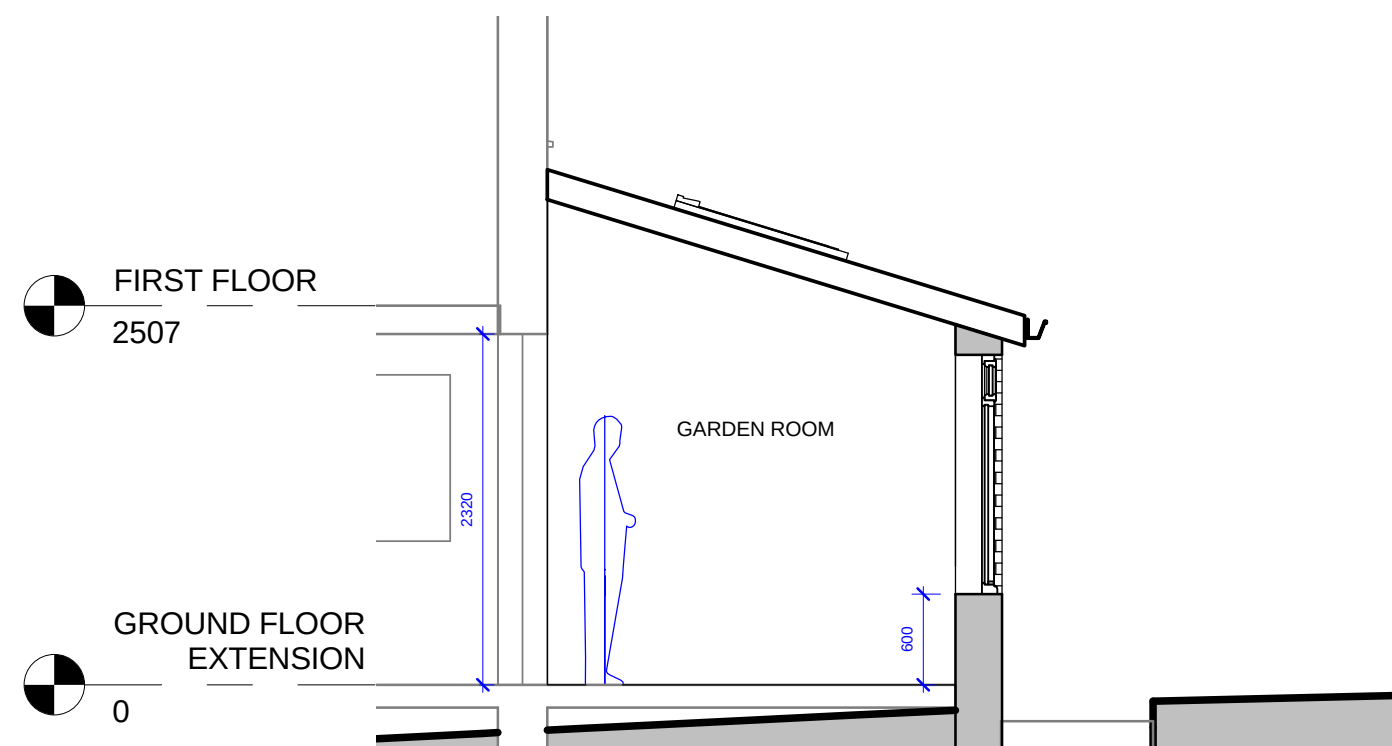

CROSS SECTION B-B
1 : 50

 

VISUAL SCALE 1:50 @ A3

The Planning Service
Office, 135 North Lane
Clanfield, Waterlooville
Hampshire PO8 0RL

T: 023 92 597364
F: 0845 519 1103
E: info@theplanningservice.co.uk

All dimensions to be checked on site and not to be scaled from drawings.

The contractor to ensure the works are inspected and completed to the satisfaction of the Local Authority.

These drawings have been produced for planning approval purposes only and should not be used for any other purpose.

Compliance with building regulations is not to be assumed.
© These plans remain the copyright of the Planning Service and must not be copied or reproduced in any way without written permission, with the exception of Local Authorities for planning purposes.

Paul Williams

**68 Roundway
Waterlooville
PO7 7QD**

**PROPOSED
CROSS
SECTION**

Project number	153.1 [v1.2]
Date	06/01/2015
Drawn by	JJ
Project Status	Planning

P008

Scale	1 : 50
-------	--------