



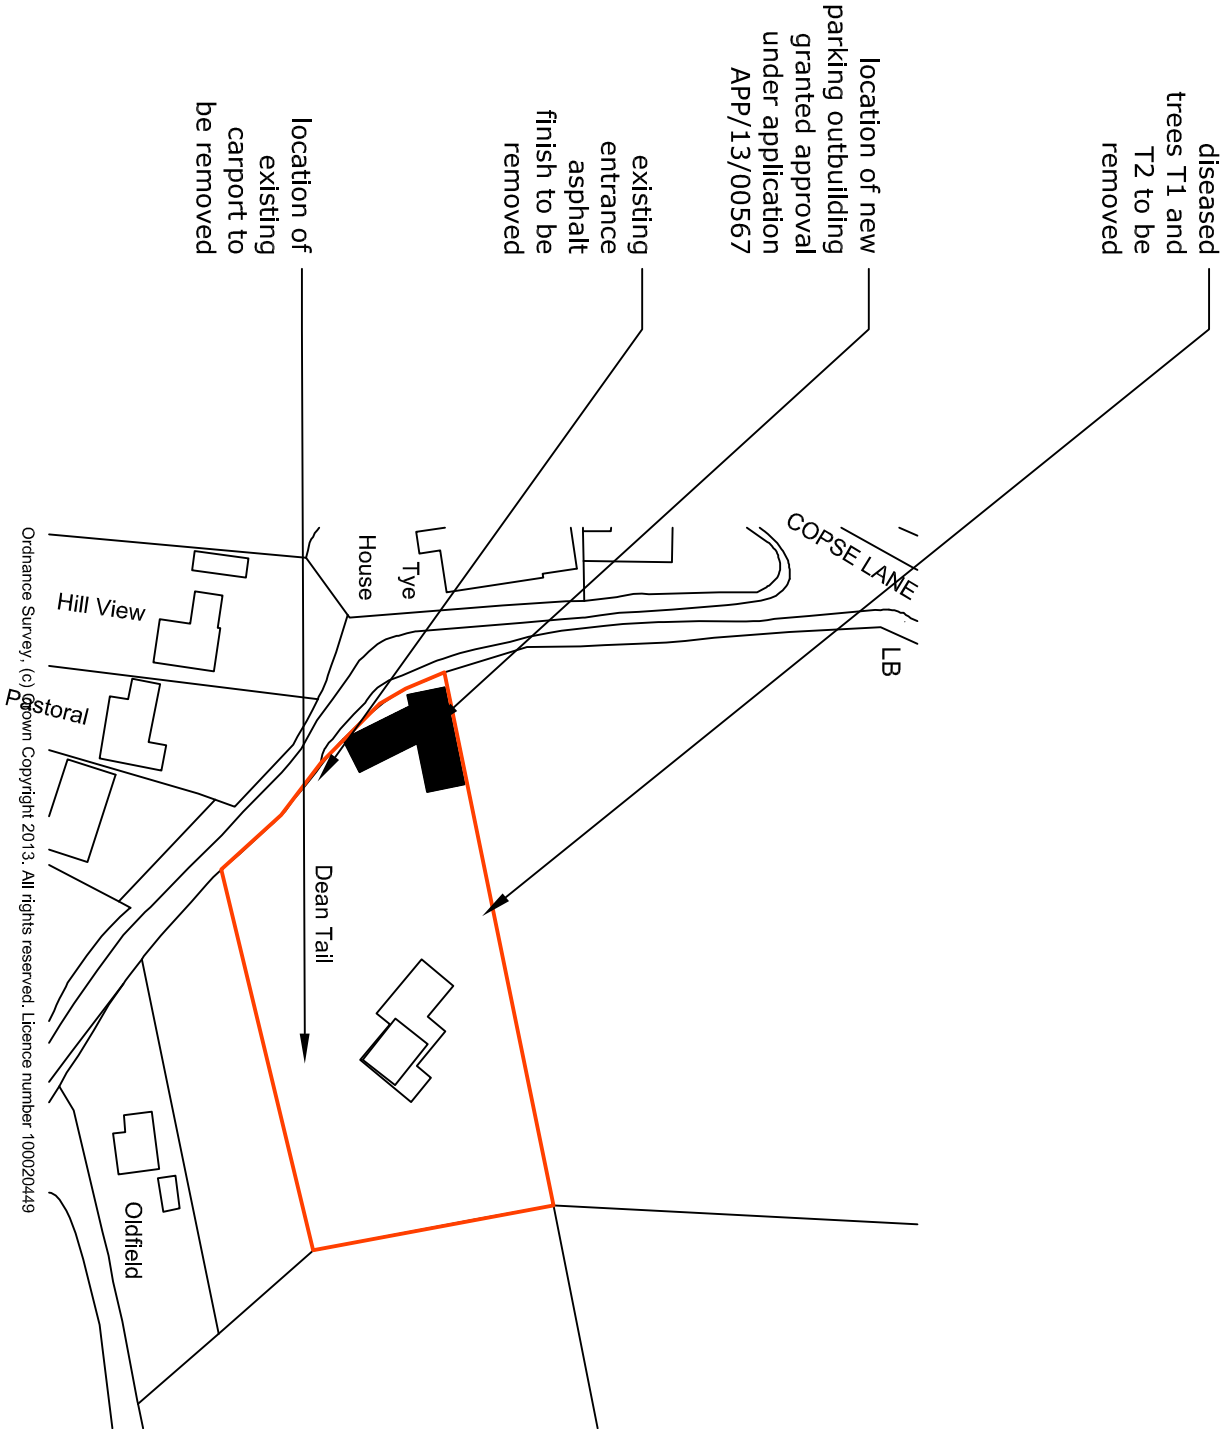

site location plan 1:1250

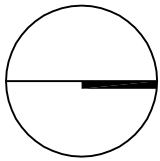

planning issue only

this drawing is not for
construction
this drawing is the
property of:
dwell design
28 beaconsfield avenue
cosham
portsmouth
po6 2pt

revisions
a/27.10.14/updated for new application
b/14.11.14/scale revised to 1:1250

scale bars
1:1250
0 10 20 50

scale
1:1250 @ A3

job name
Oak House

date
sept 12

job number
13011

drawing number
(pl)01

drawing name
site location and
existing site plan

status
planning

revision
b

dwell design
ltd